


CLIENT - CINDY COHEN
 ADDRESS - 20 HAWKSTONE AVENUE, WHITEFIELD, MAS 78G
 PROJECT - EXTENSION TO EXISTING DORMER
 DRAWING - EXISTING ELEVATIONS A3 SCALE 1:100.
 DRAWN BY - DMLG (GLYN PROPERTY CONSULTANTS LTD)

FRONT ELEVATION (WEST) SCALE 1:100.




SIDE ELEVATION (SOUTH) SCALE 1:100.

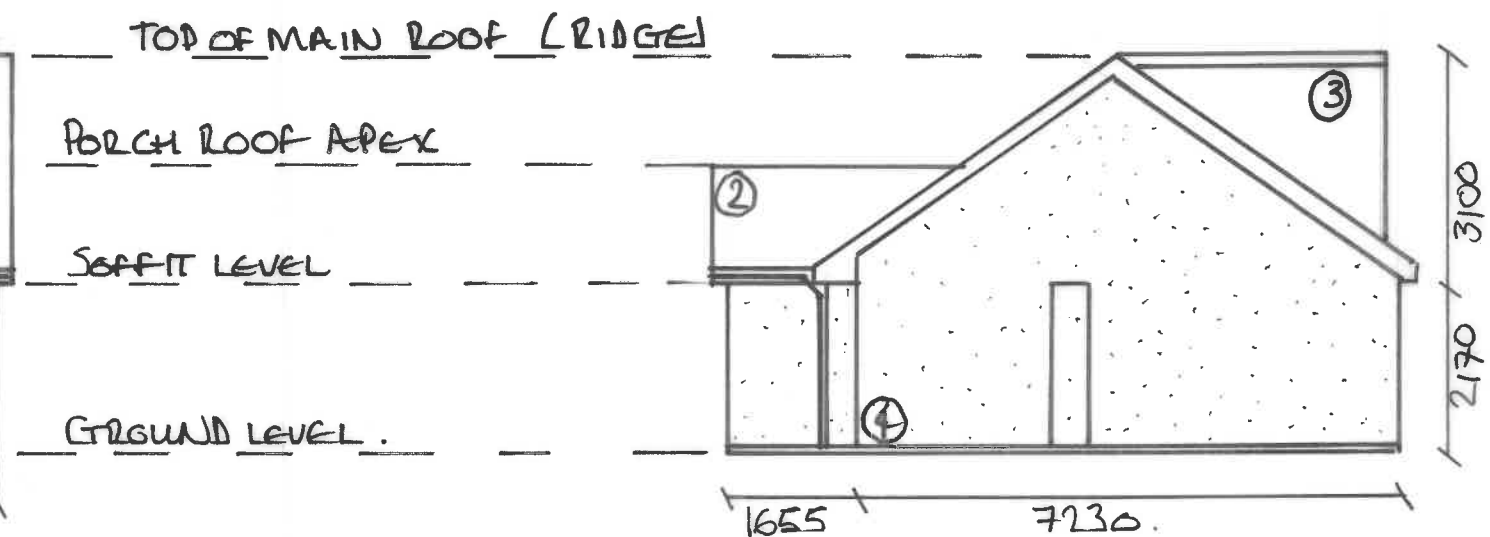

- 1 + 2 MAIN ROOF + PORCH ROOF ($35^{\circ} + 38^{\circ}$) PITCHED FINISHED IN A CONCRETE INTERLOCKING TILE
- 3 DORMER ELEVATIONS X 3 FINISHED IN MARLEY $10" \times 6"$ VERTICAL TILE.
- 4 WHITE RENDERED FINISH TO FRONT, REAR + TWO SIDE ELEVATIONS.
- 5 UPVC WINDOWS ON FRONT + REAR ELEVATION.
- 6 RAINWATER + WASTE WATER PIPES.

REAR ELEVATION (EAST) SCALE 1:100.

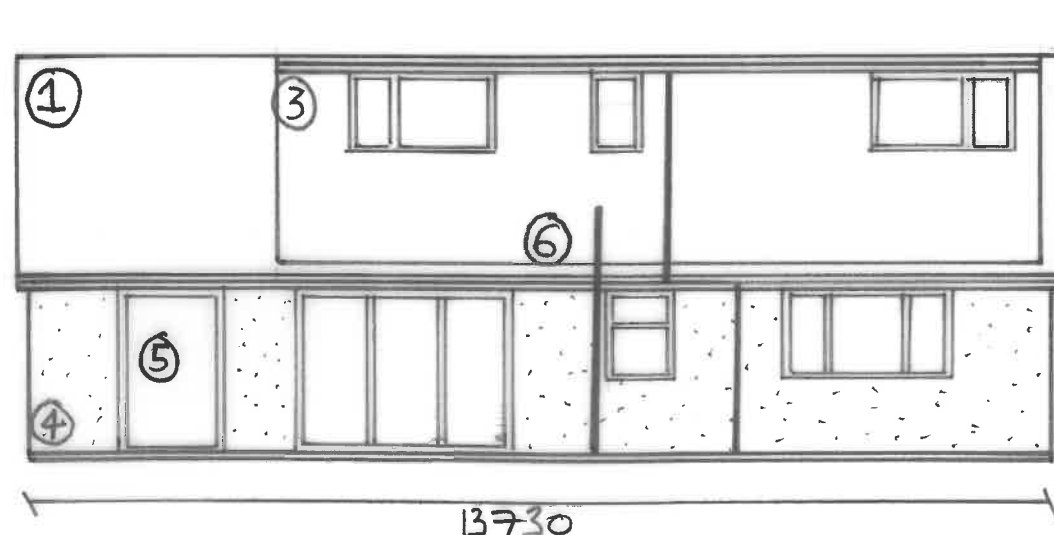

SIDE ELEVATION (NORTH) SCALE 1:100.

