
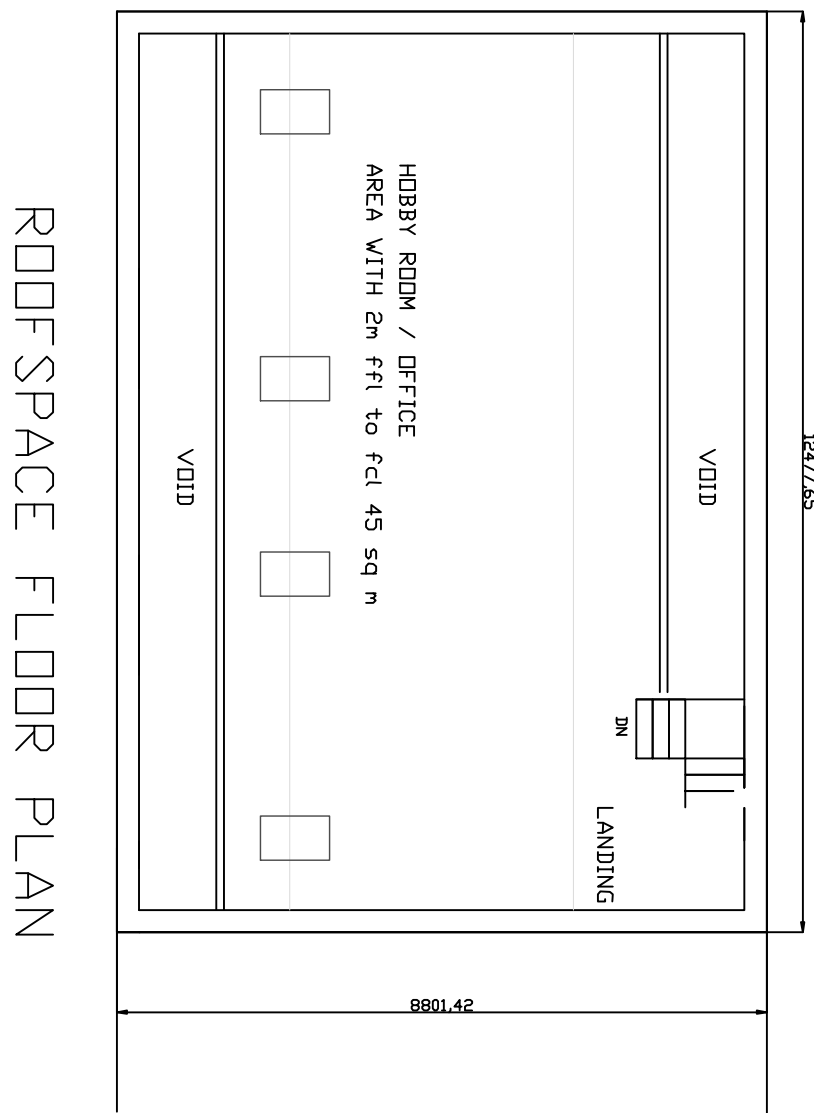


THE GATEHOUSE


APPROVED GARAGE REPLACENT AMENDED LOCATION

GARAGE PROPOSED FLOORPLANS NO CHANGE

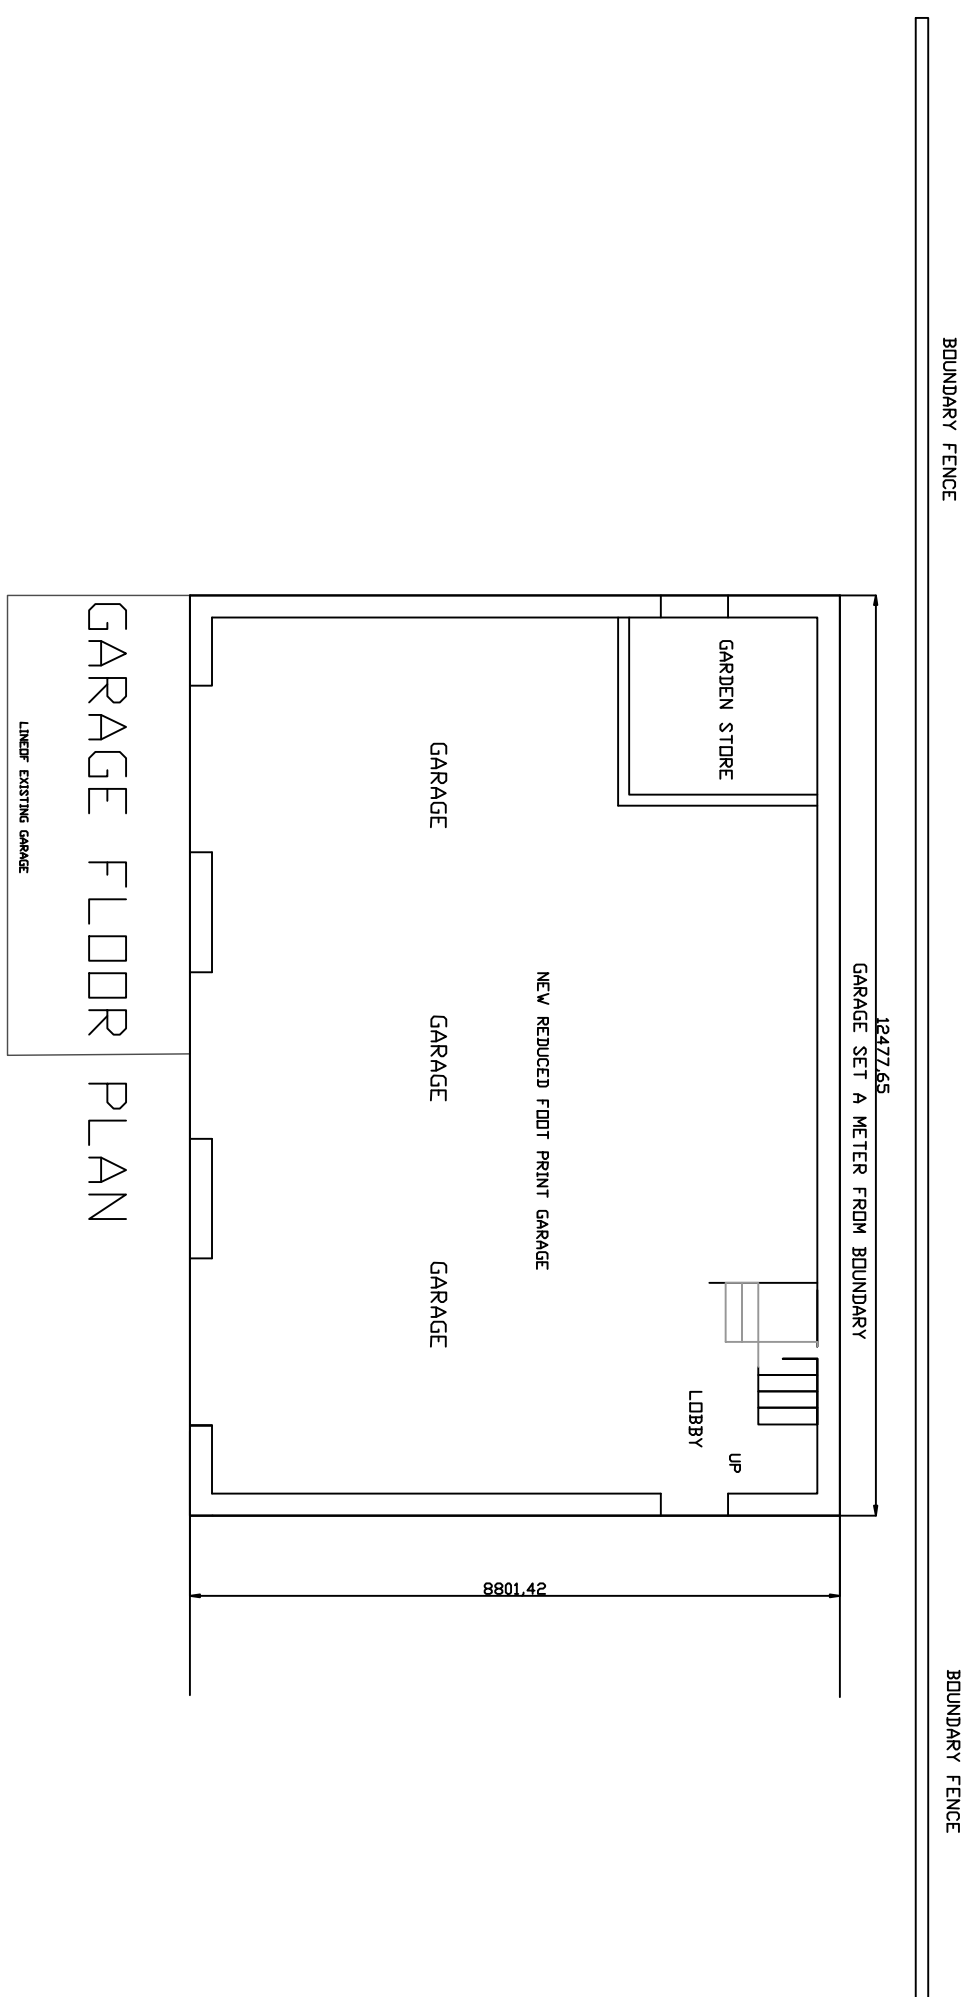


APPROVED GARAGE FLOOR PLANS


GARAGE PROPOSED ELEVATIONS NO CHANGE

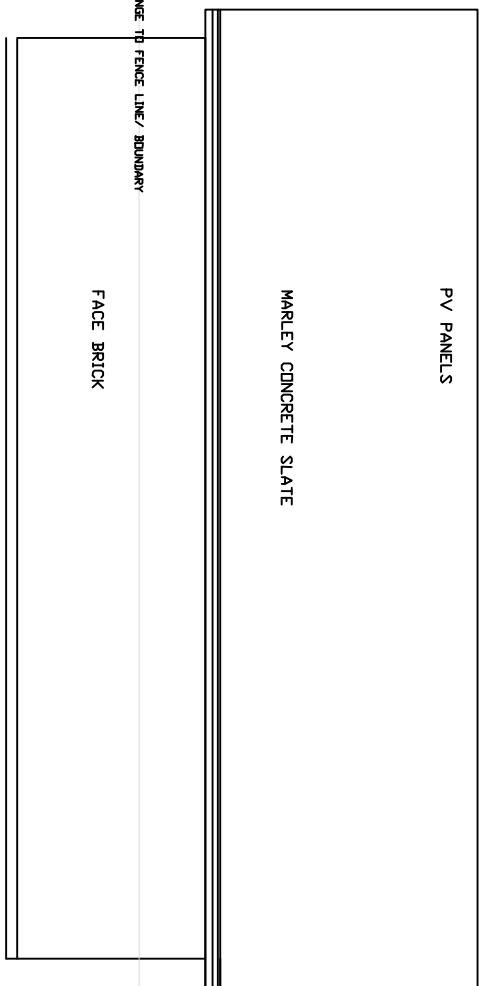


REAR ELEVATION

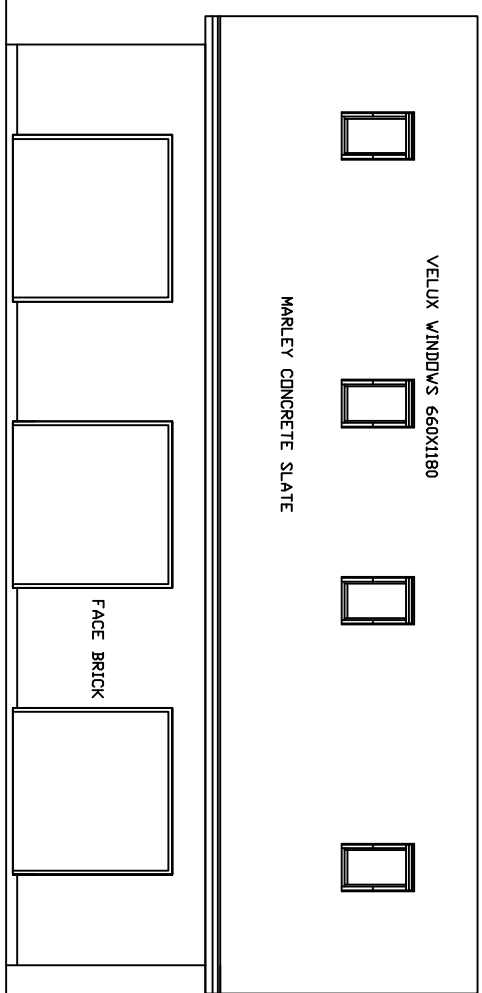

GARAGE ELEVATIONS

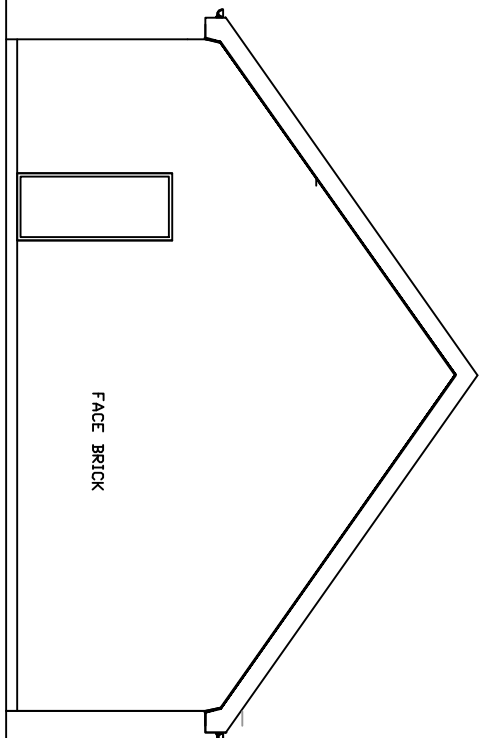


SIDE ELEVATION

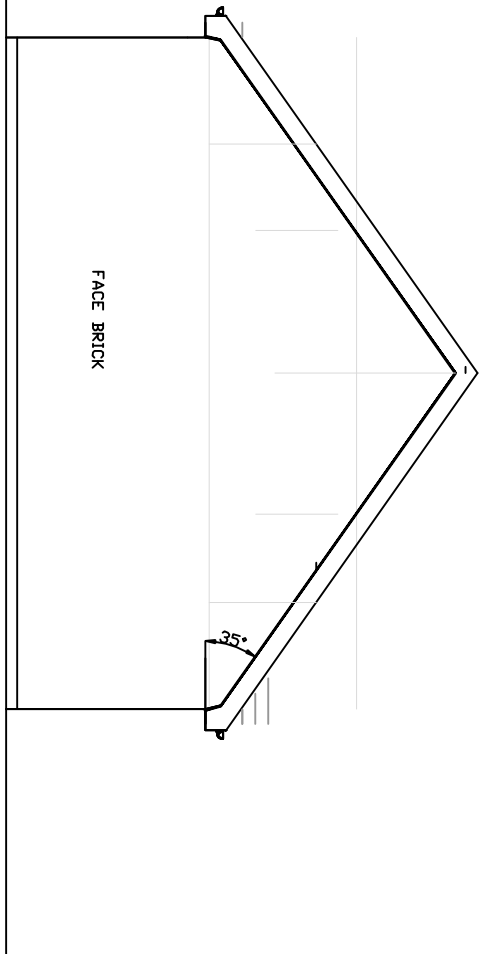


SIDE ELEVATION


GARAGE AS EXISTING

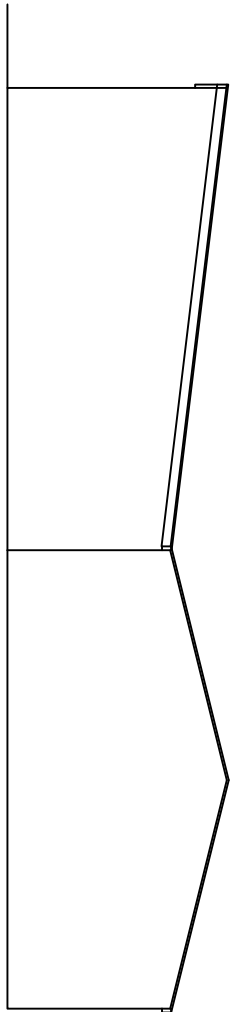


GARAGE REAR ELEVATION

 

GARAGE SIDE ELEVATION

 


GARAGE SIDE ELEVATION

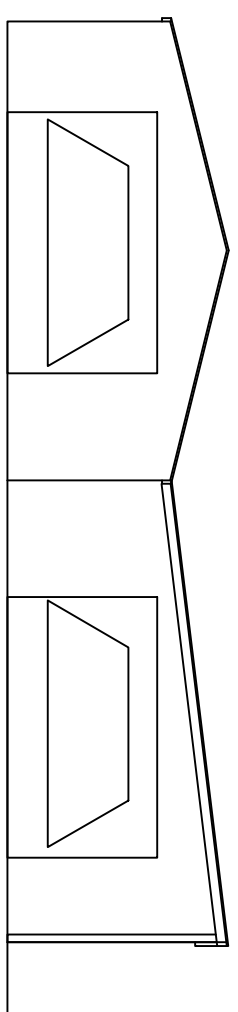


GARAGE FRONT ELEVATION

EXISTING GARAGE ELEVATIONS

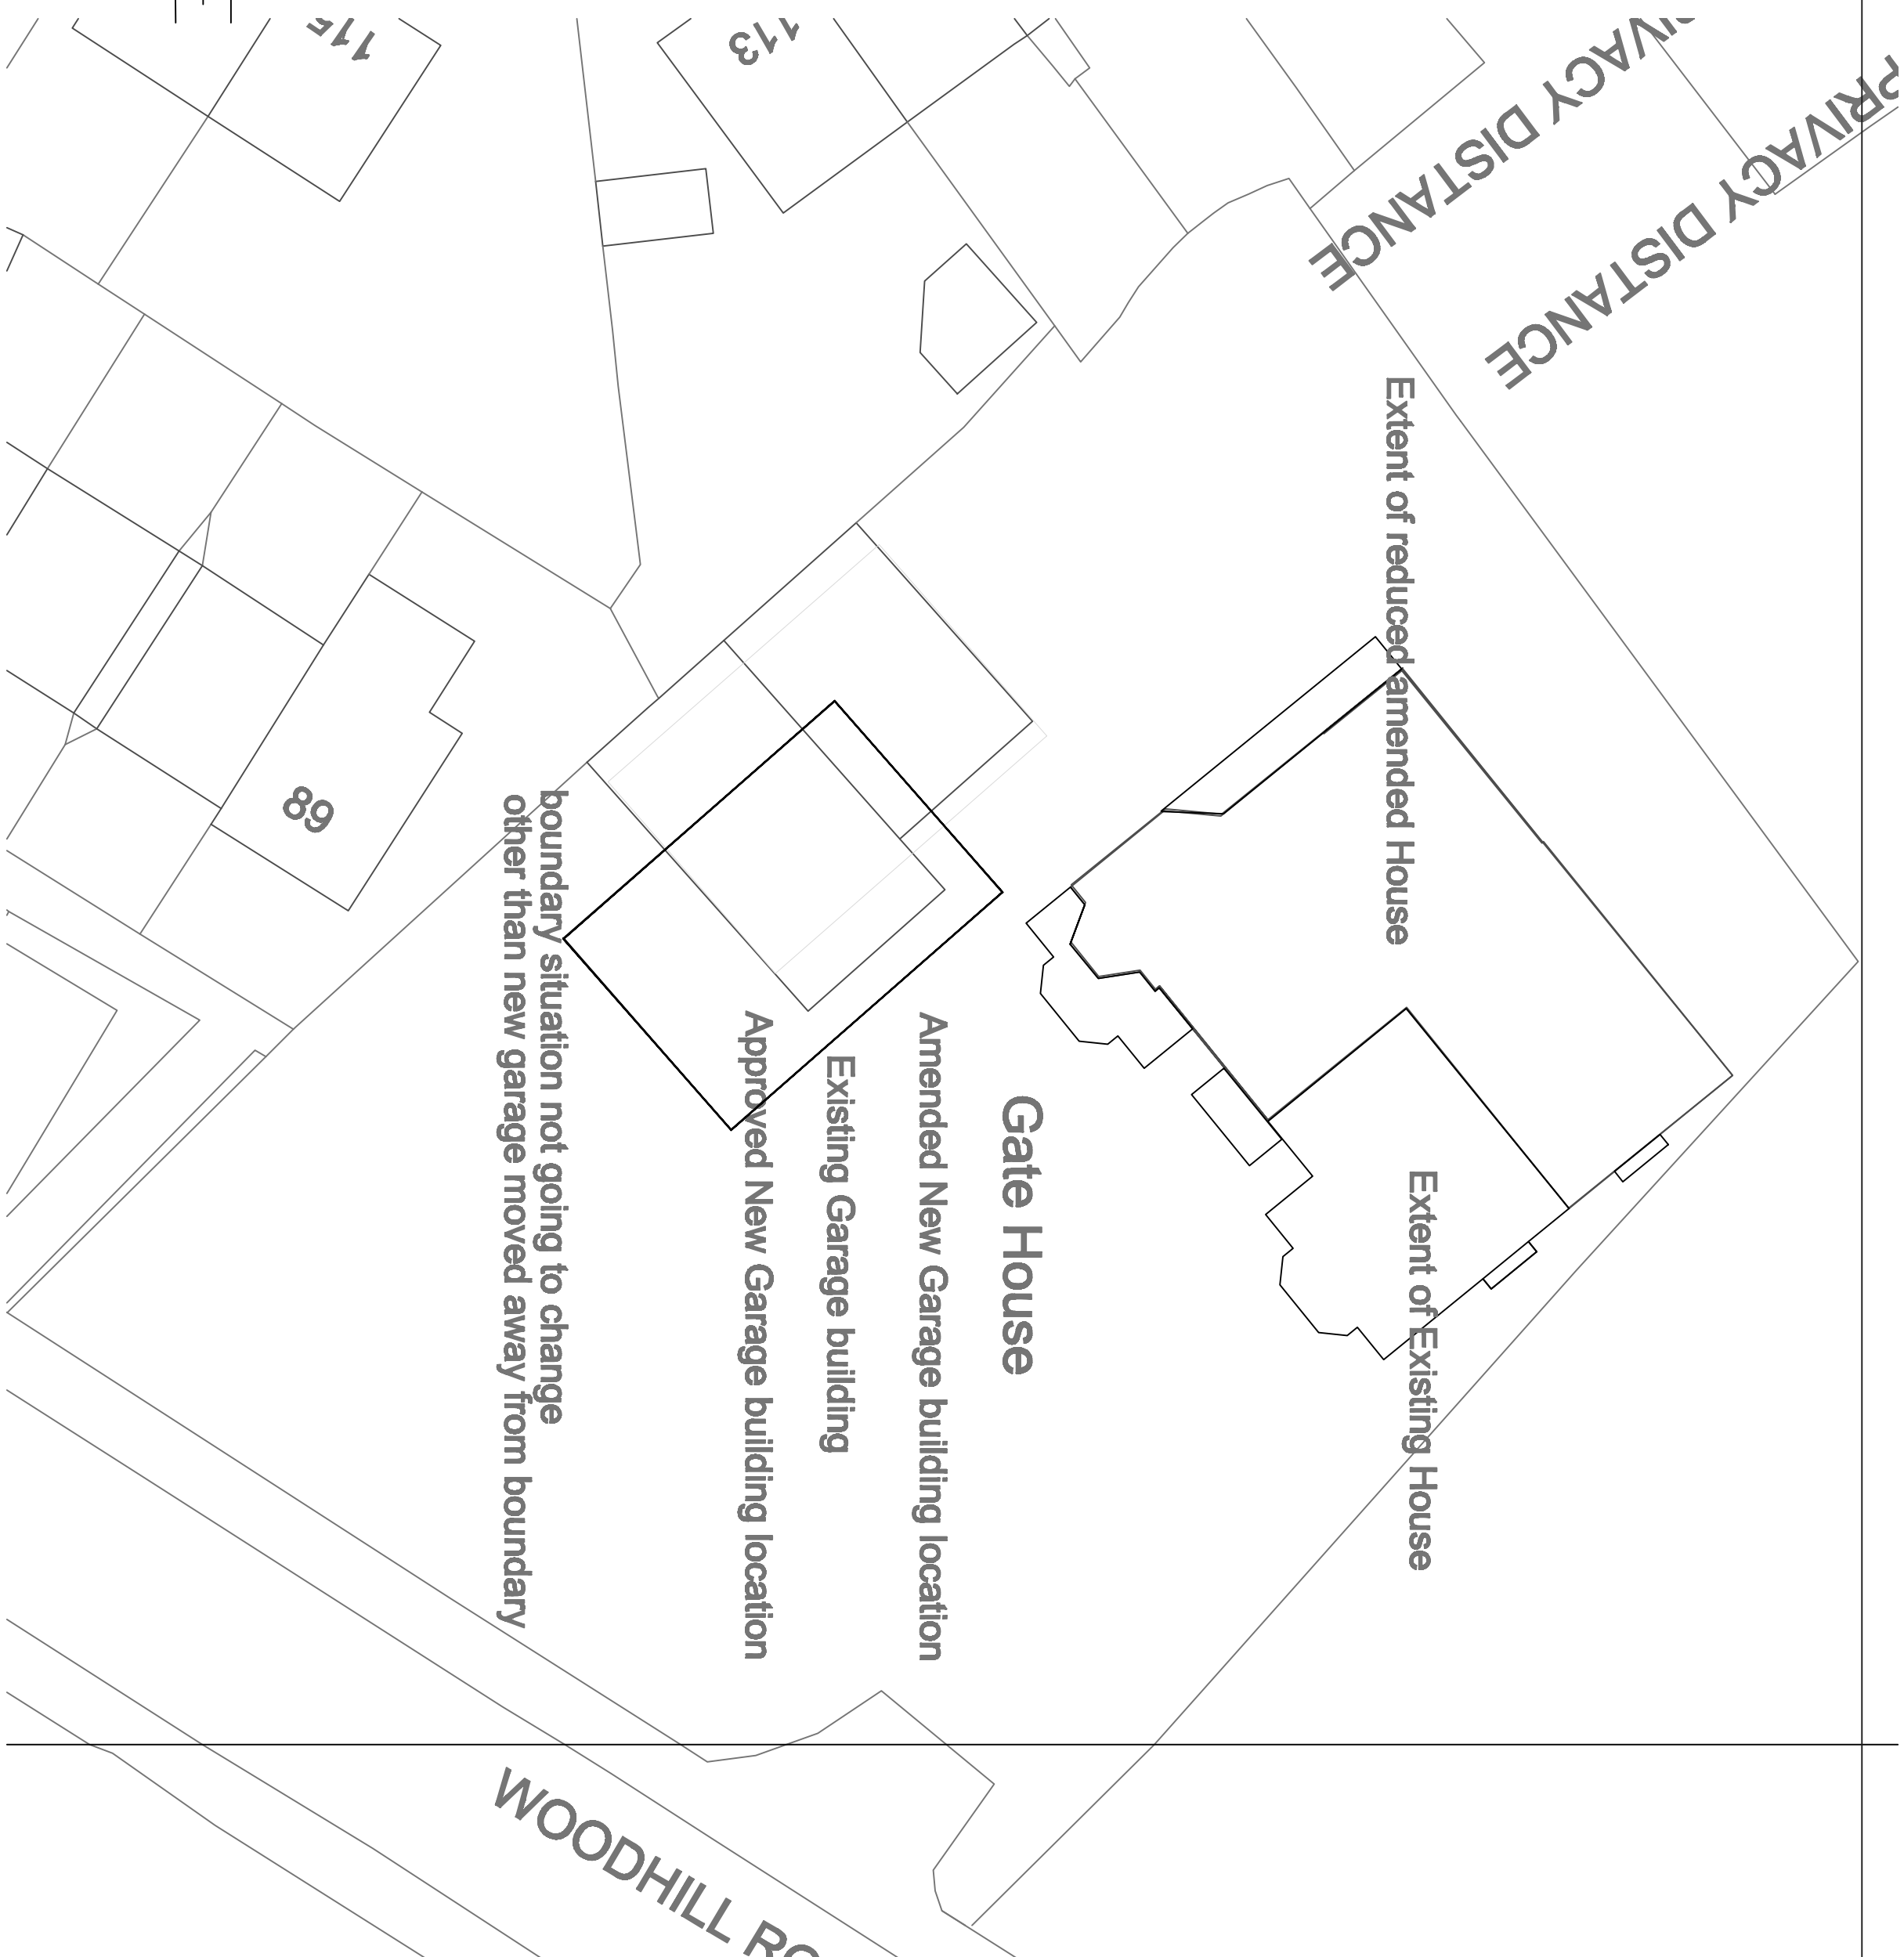

EXISTING GARAGE FLOOR PLAN

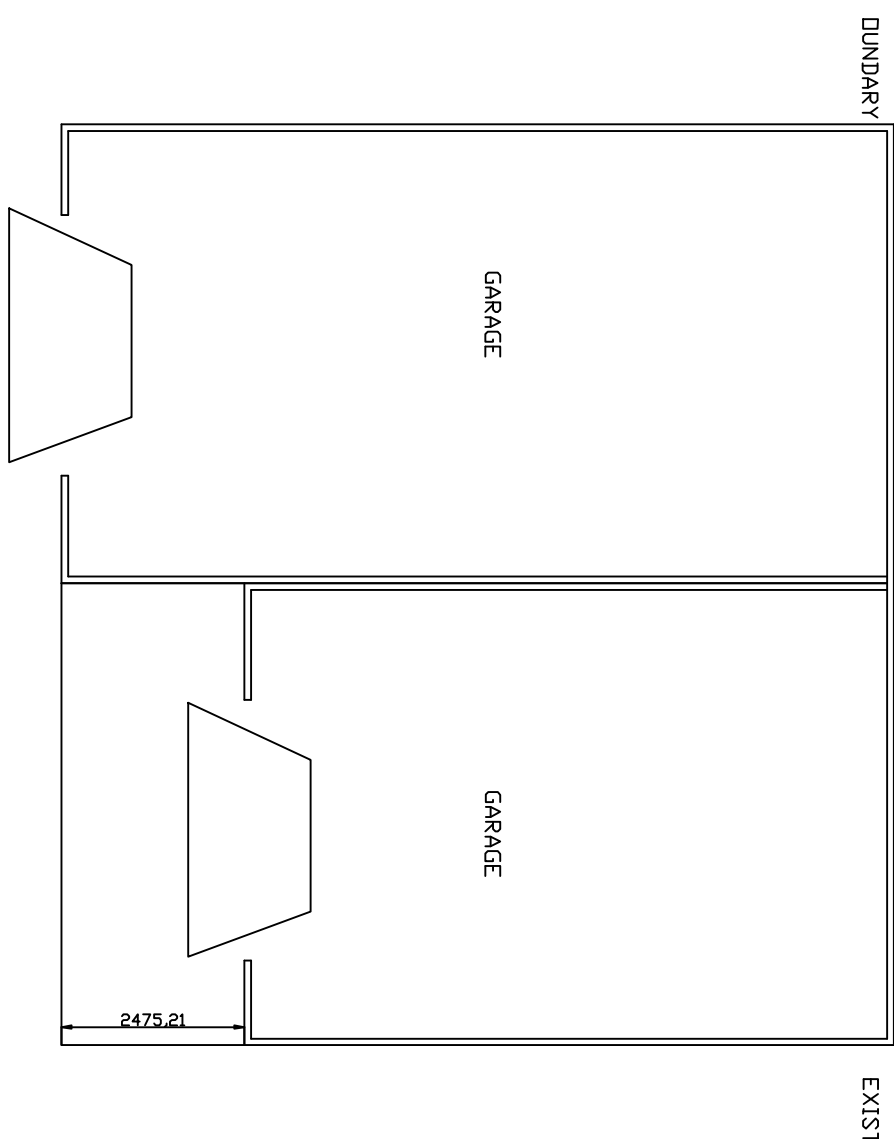

REVISIONS
REVISION NO. DATE APPROVED GARAGE 12/05
REVISION NO. DATE AMENDMENTS TO SCHEME, BUT IMPROVES 09/25

SCALE
1/100
1/200
DATE
05/24
DRAWN
ASC
CHECKED

CLIENT

TITLE
PROPOSED EXTENSION / ALTERATION TO
THE GATEHOUSE WOODHILL ROAD BURY
RELOCATION OF APPROVED NEW GARAGE

DRAWING No.
004b