



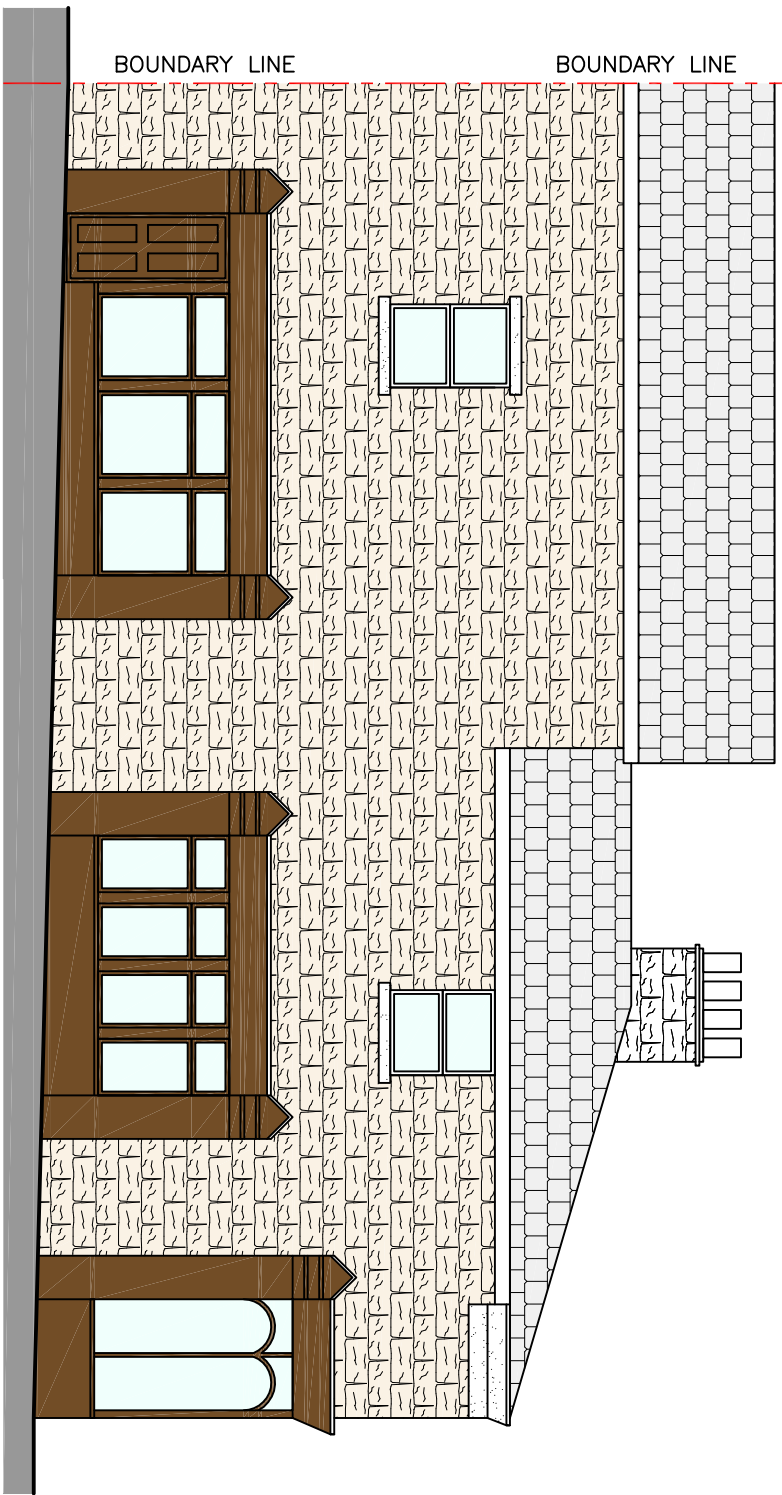



EXISTING FRONT ELEVATION

Scale 1:100

 



EXISTING SIDE ELEVATION

Scale 1:100

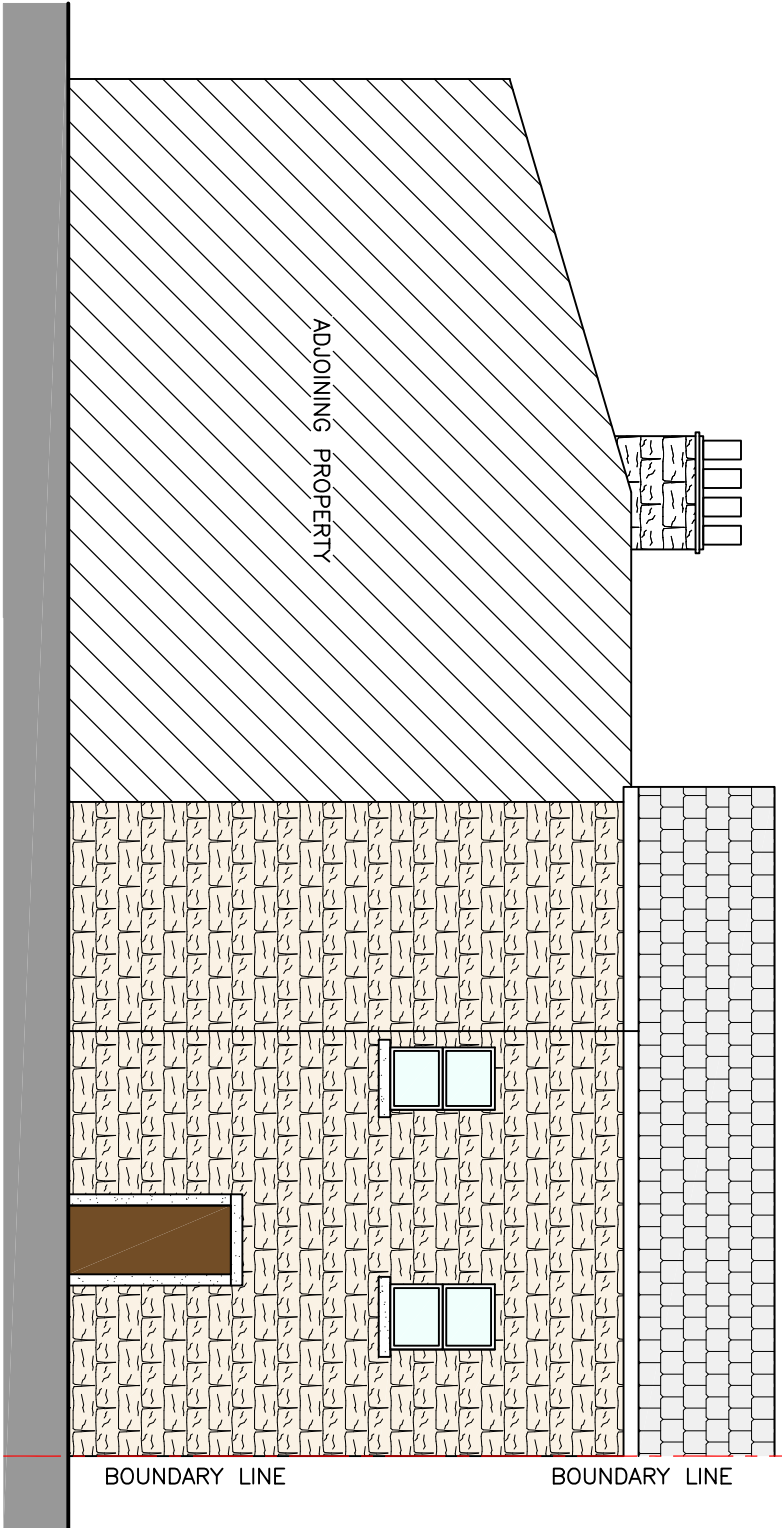 



EXISTING SIDE ELEVATION

Scale 1:100

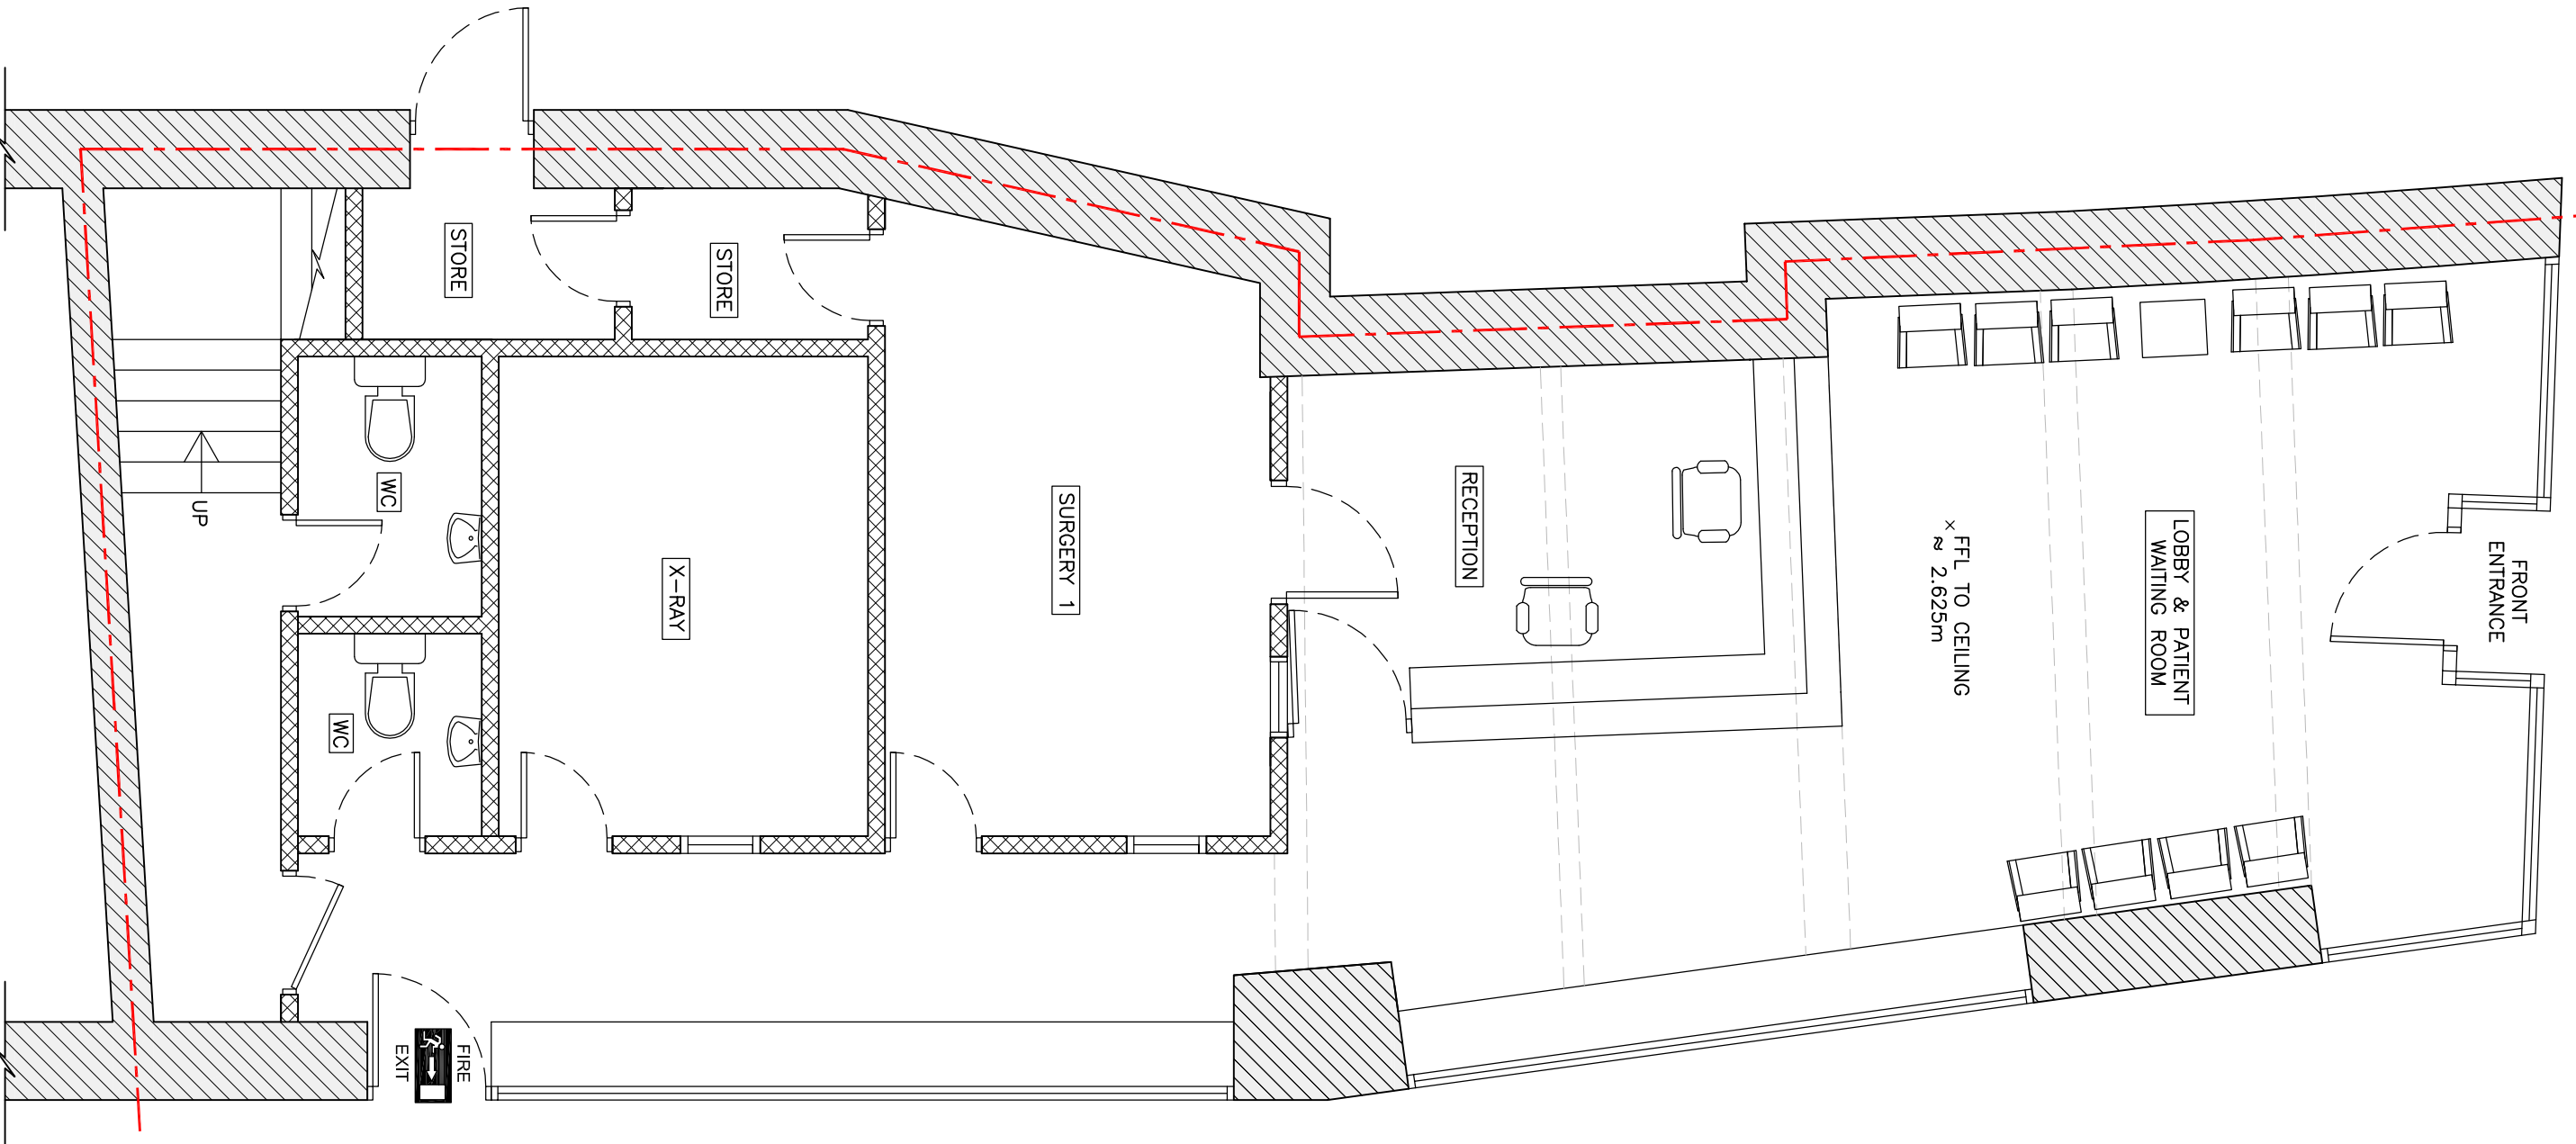 



EXISTING GROUND FLOOR PLAN

Scale 1:50

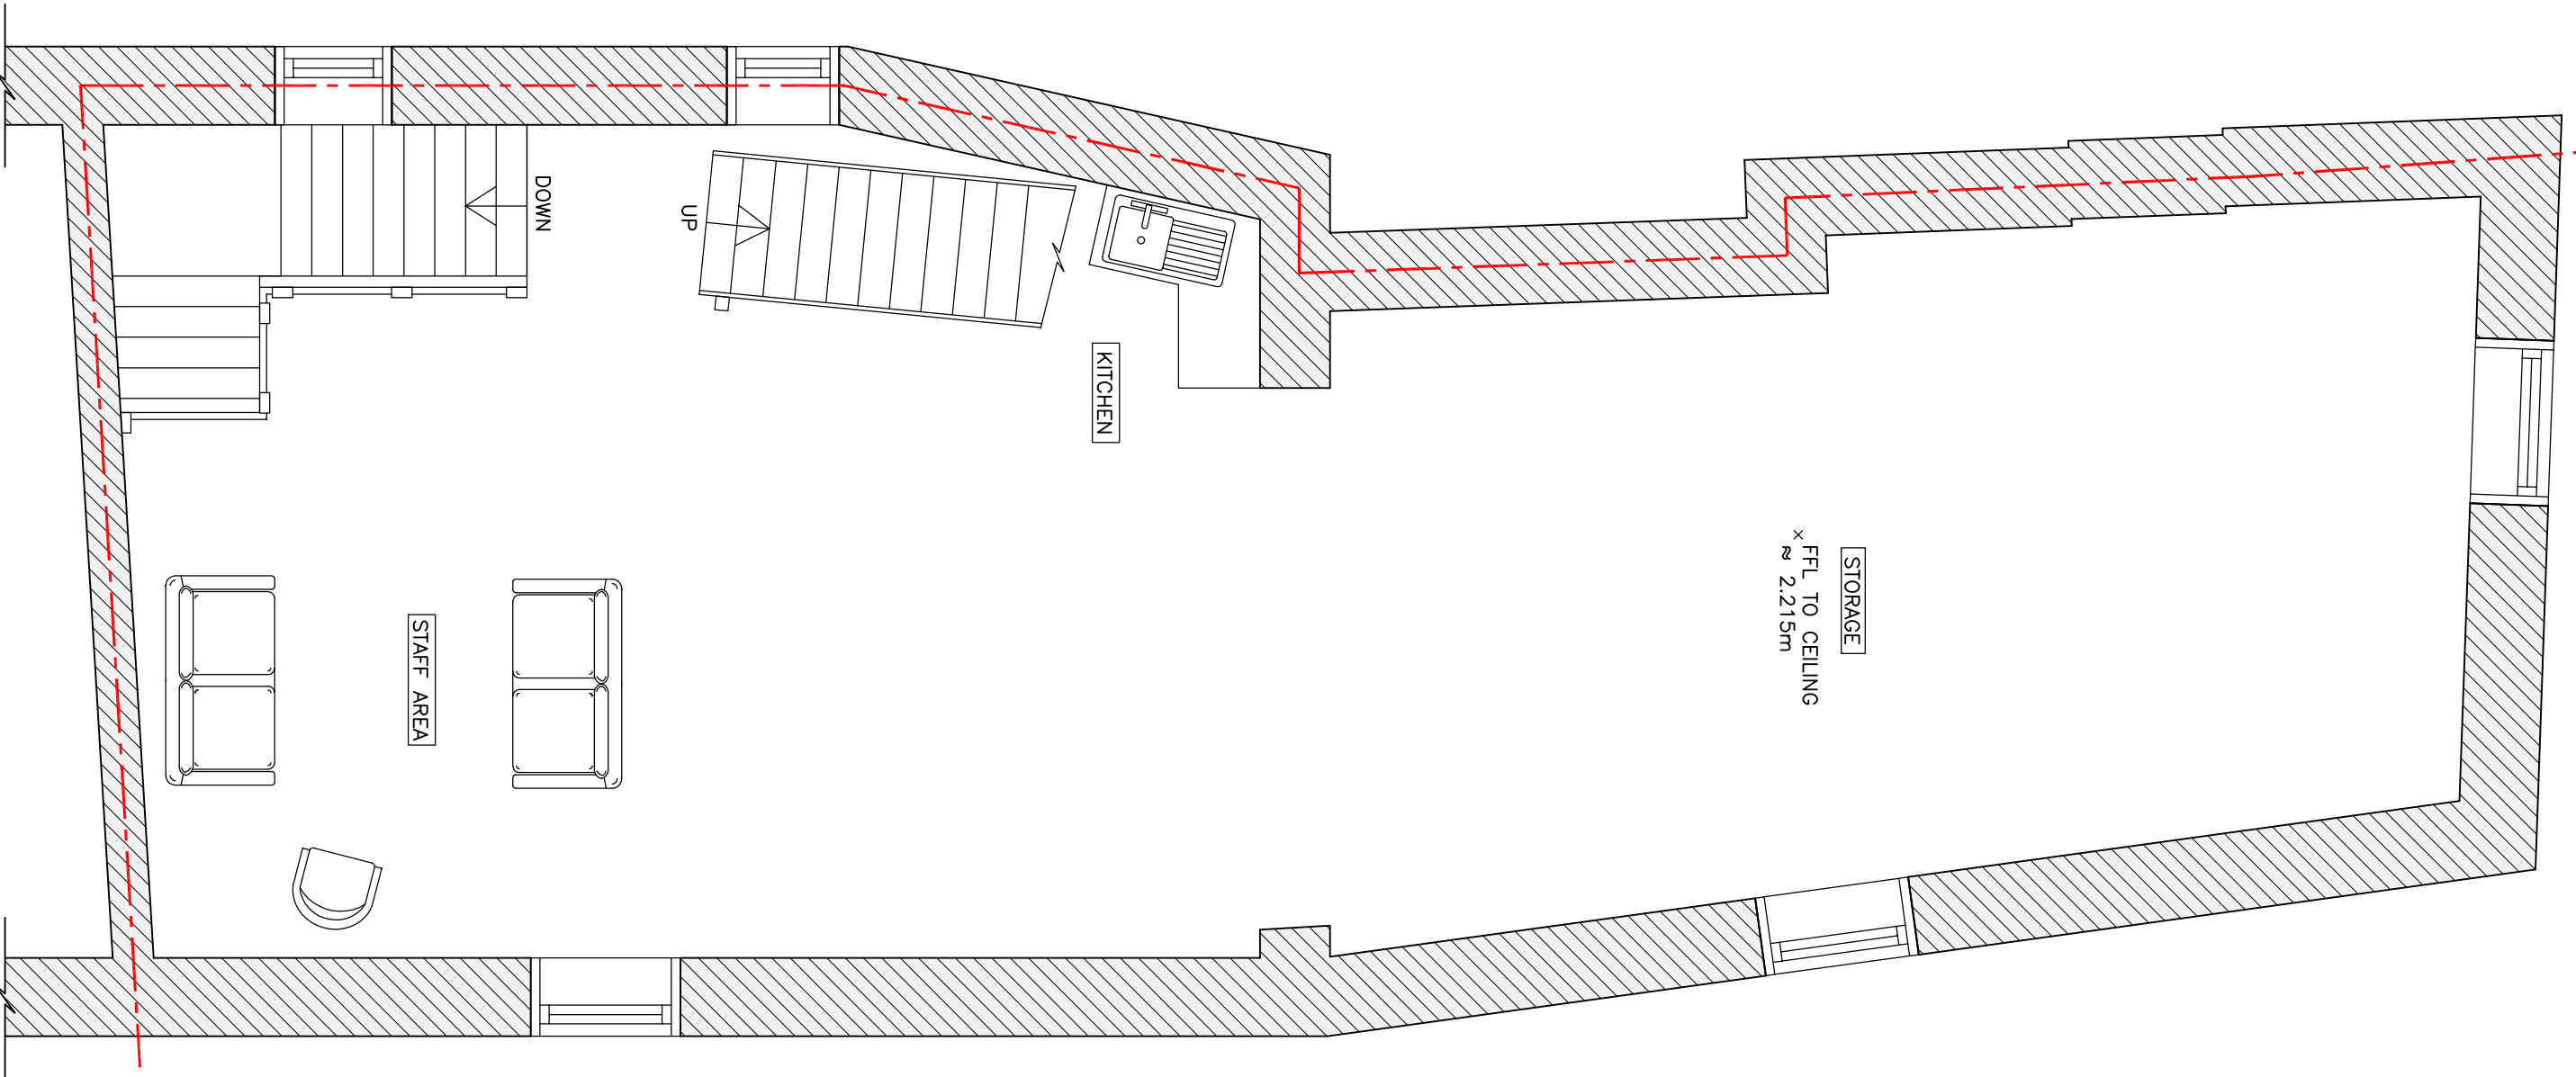 



EXISTING FIRST FLOOR PLAN

Scale 1:50

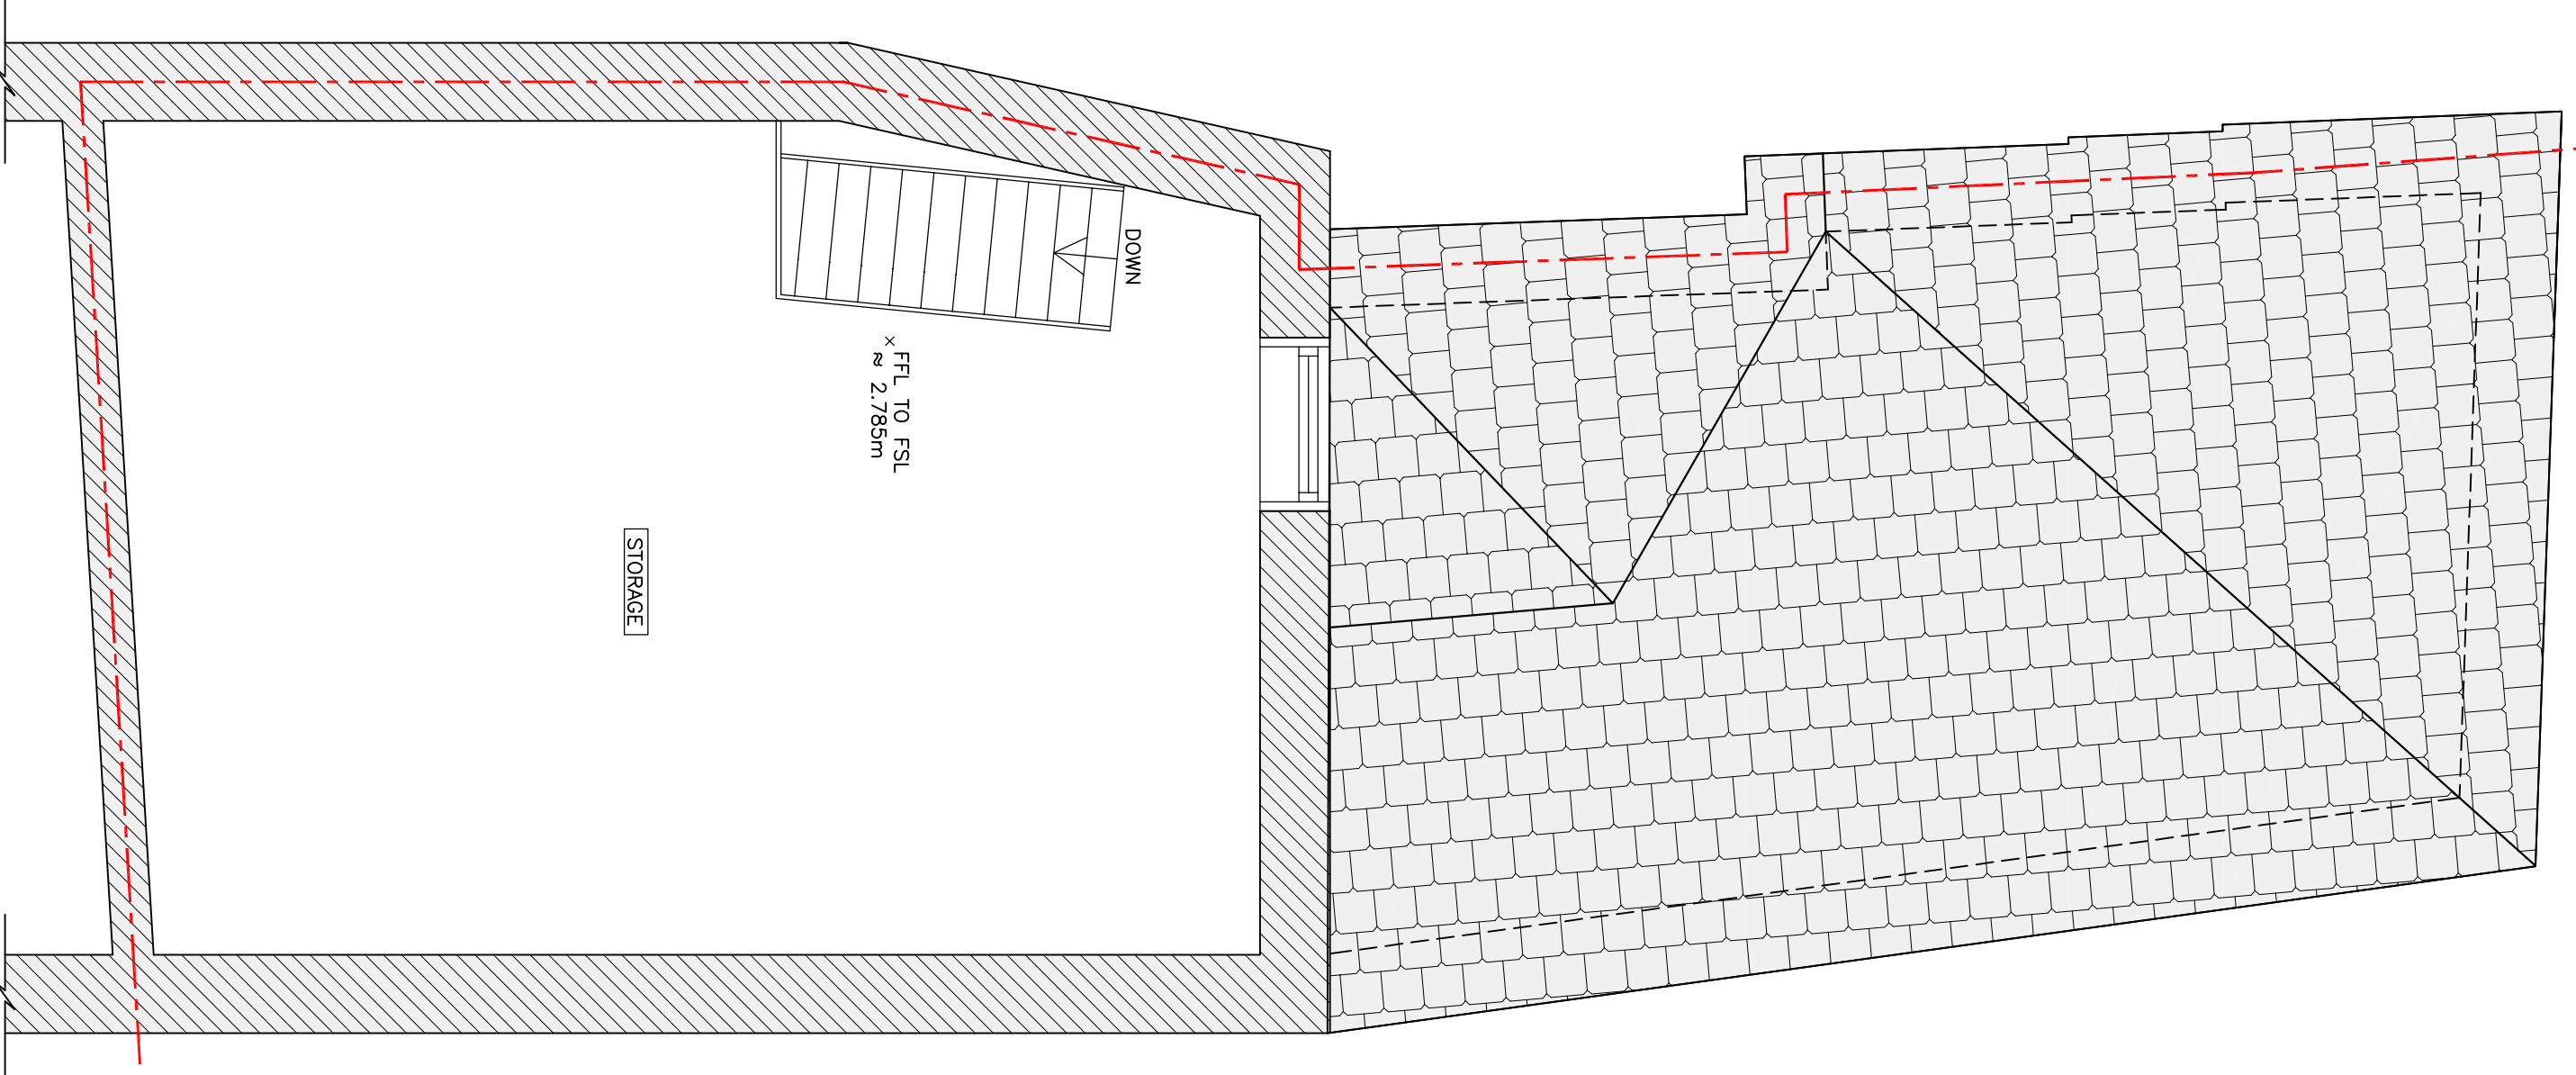 


EXISTING SECOND FLOOR PLAN

Scale 1:50

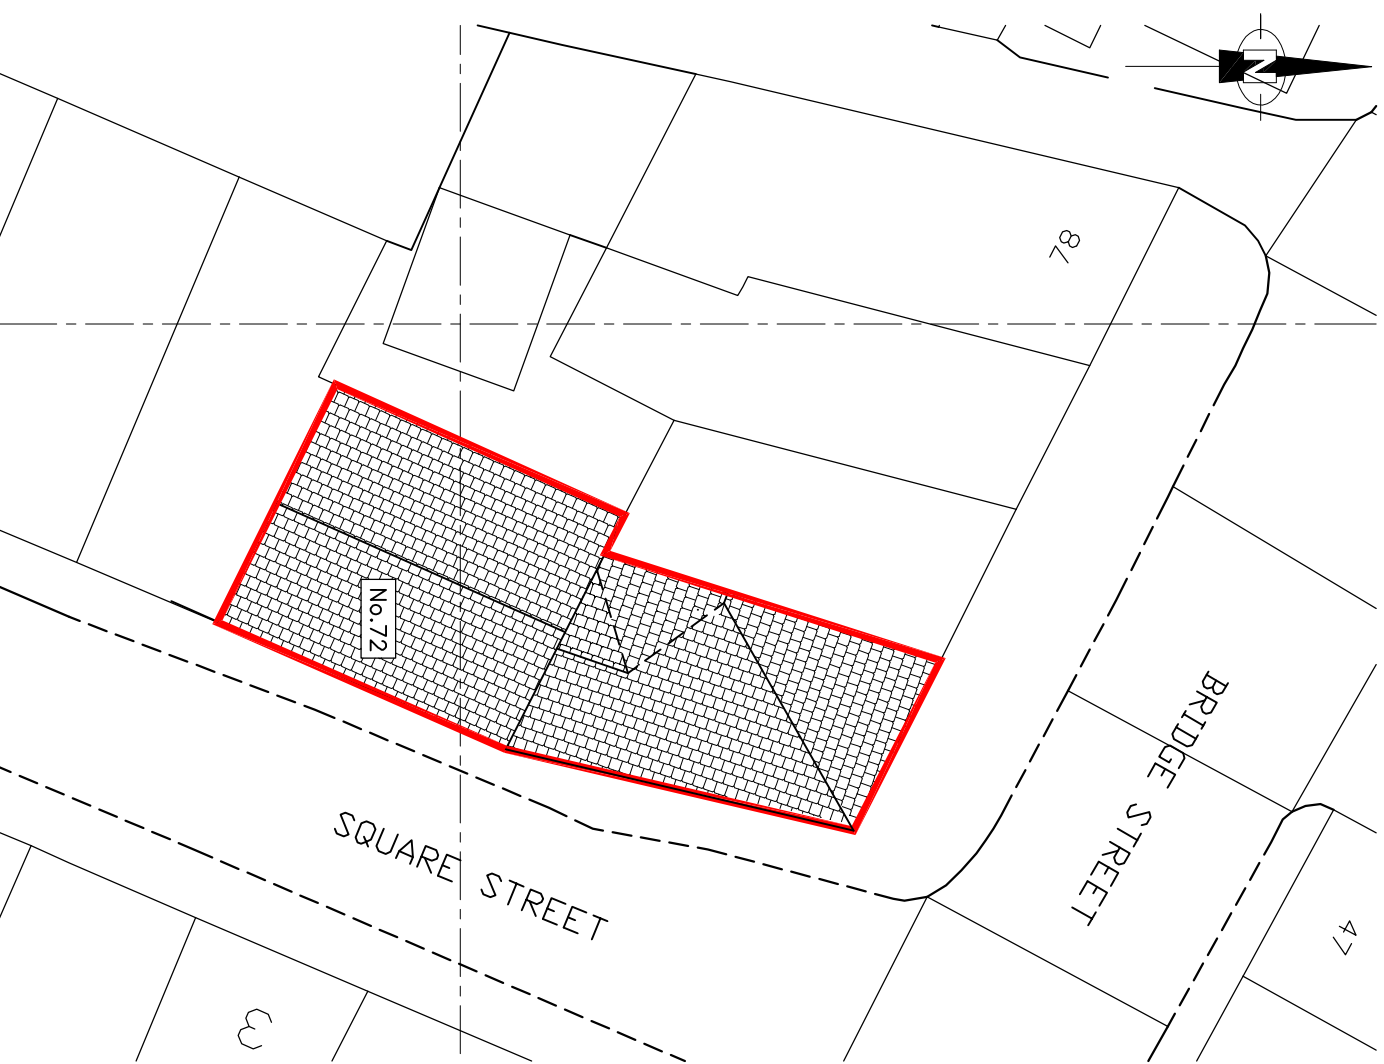 


EXISTING SITE PLAN

Scale 1:200

 

LOCATION PLAN

Scale 1:1250

 

- GENERAL NOTES:**
- This drawing to be read in conjunction with all other drawings and documentation relating to this project.
 - Figured dimensions take preference over scaled dimensions
 - The Engineer is to be notified immediately of any discrepancies between the information shown and that found on site.
 - All dimensions are to be verified on site by the contractor prior to ordering materials and starting work.
 - Workmanship and material are to comply with current building regulations, British Standards, and codes of practice (relevant to the construction industry) and good building practice.
 - The contractor is entirely responsible for the method of construction and the stability of the structure and that of any adjacent structures or services that are within influencing distance of the works being carried out.
 - All proprietary items to be fixed in accordance with manufacturers instructions and specifications.
 - All works to be carried out to approved risk assessments and method statements.

REV	DESCRIPTION	DATE	BY
A	FIRST ISSUE	22-02-2022	RS
REV	DESCRIPTION	DATE	BY
THE COPYRIGHT OF THIS DRAWING AND DESIGN IS OWNED BY T&S DESIGN SERVICES LTD. NO PART OF THIS DRAWING OR DESIGN IS TO BE REPRODUCED OR USED IN ANY WAY WITHOUT THE WRITTEN APPROVAL OF T&S DESIGN.			
CLIENT			
RAMSBOTTOM DENTAL SURGERY			
72 BRIDGE STREET			
RAMSBOTTOM			
BURY			
BLO 9AC			
PROJECT			
PROPOSED RENOVATIONS TO DENTAL PRACTICE			
TITLE			
EXISTING PLANS AND ELEVATIONS			
CHECKED	DATE	DRAWN	SCALE
A/C	Feb 2022	R.S	As shown
PROJECT No.	DRAWING No.	REV	
TS 8594	01	A	

T&S
Design
Services

CIVIL & STRUCTURAL ENGINEERS
www.tandsdesign.co.uk
E-mail: info@tandsdesignservices.co.uk