

Marley segmental mono ridge tile

Marley Edgemere concrete interlocking roof tiles are to be fixed in accordance with the manufacturers recommendations on 50 x 25mm treated softwood tiling battens in accordance with BS 747 on breathable membrane

uPVC fascia boards and soffits in accordance with separate construction detail

100x25mm s/w treated pales fixed alternately on either side of rails

S/w treated timber boarded door to clients specification

uPVC gutter and down pipes to match dwellings / apartments

2100mm [28c] eaves

Ground Level

1000

1950

Rwp

Front Elevation

Marley segmental mono ridge tile

Marley Edgemere concrete interlocking roof tiles are to be fixed in accordance with the manufacturers recommendations on 50 x 25mm treated softwood tiling battens in accordance with BS 747 on breathable membrane

18°

2100mm [28c] eaves

uPVC fascia boards and soffits in accordance with separate construction detail

uPVC gutter and down pipes to match dwellings / apartments.

100x25mm s/w treated pales fixed alternately on either side of rails.

Ground Level

Rwp

Side Elevation

Marley segmental mono ridge tile

Marley Edgemere concrete interlocking roof tiles are to be fixed in accordance with the manufacturers recommendations on 50 x 25mm treated softwood tiling battens in accordance with BS 747 on breathable membrane

uPVC fascia boards and soffits in accordance with separate construction detail

uPVC gutter and down pipes to match dwellings / apartments.

100x25mm s/w treated pales fixed alternately on either side of rails.

16°

Rwp



Side Elevation

Marley segmental mono ridge tile

100x25mm s/w treated pales fixed alternately on either side of rails.

5' 6"

Rear Elevation

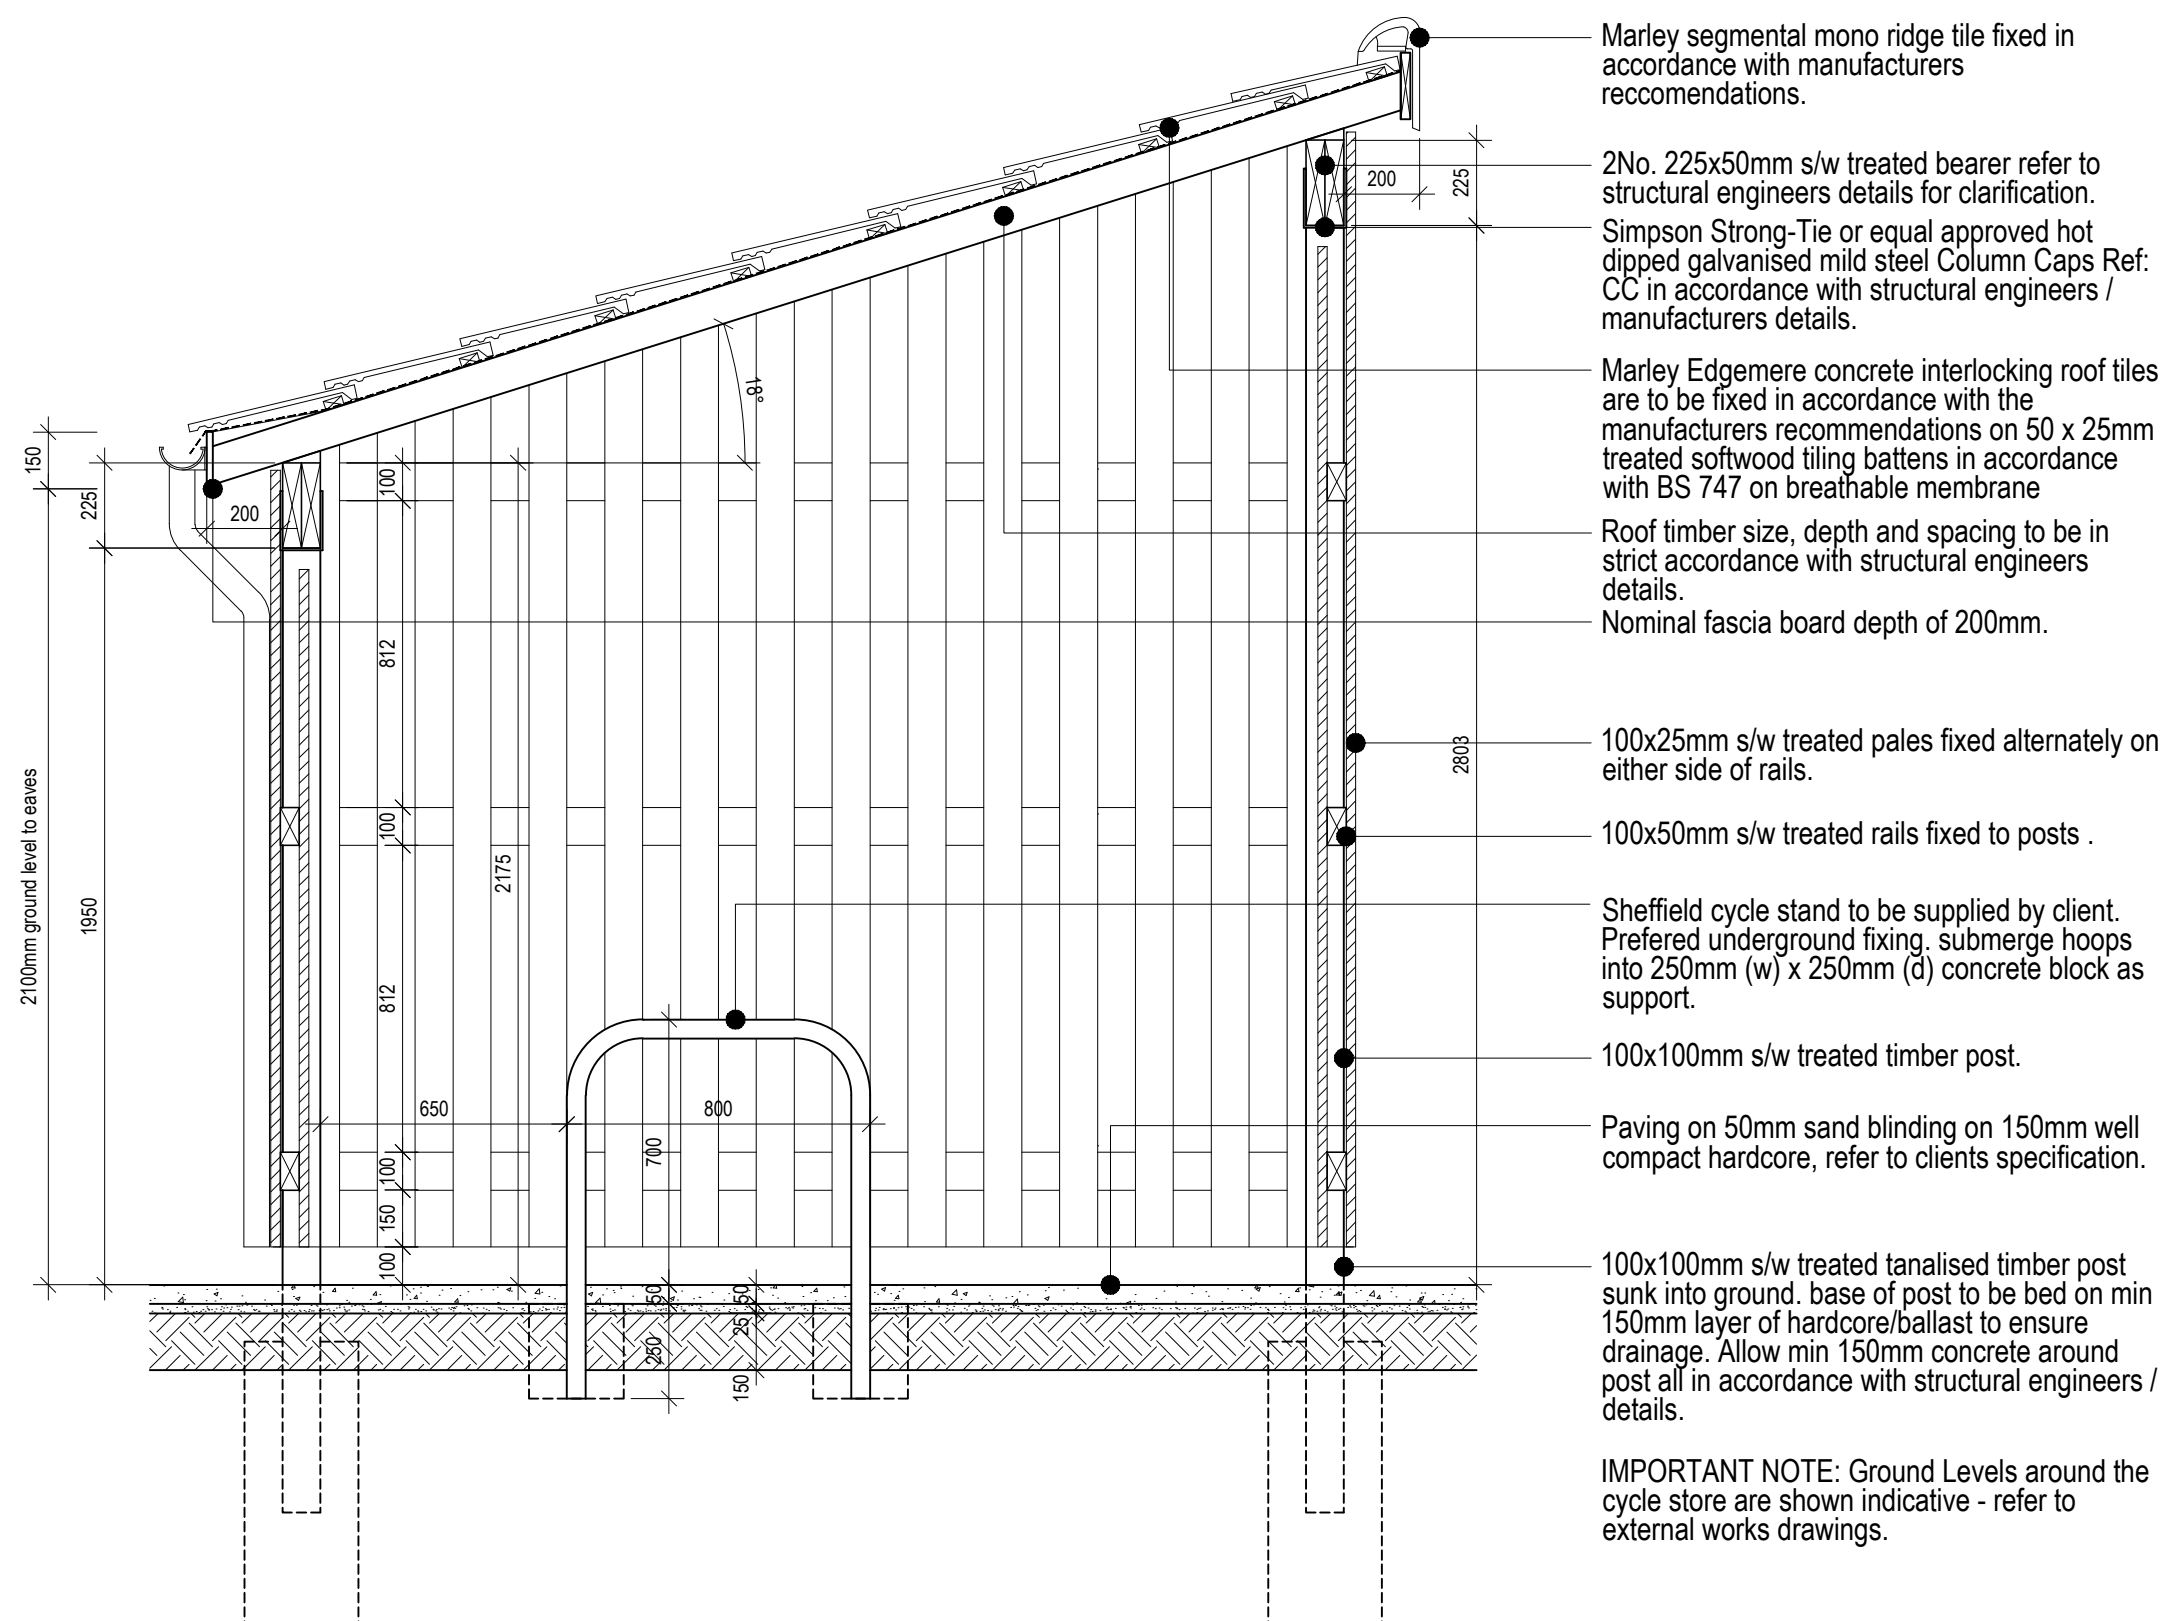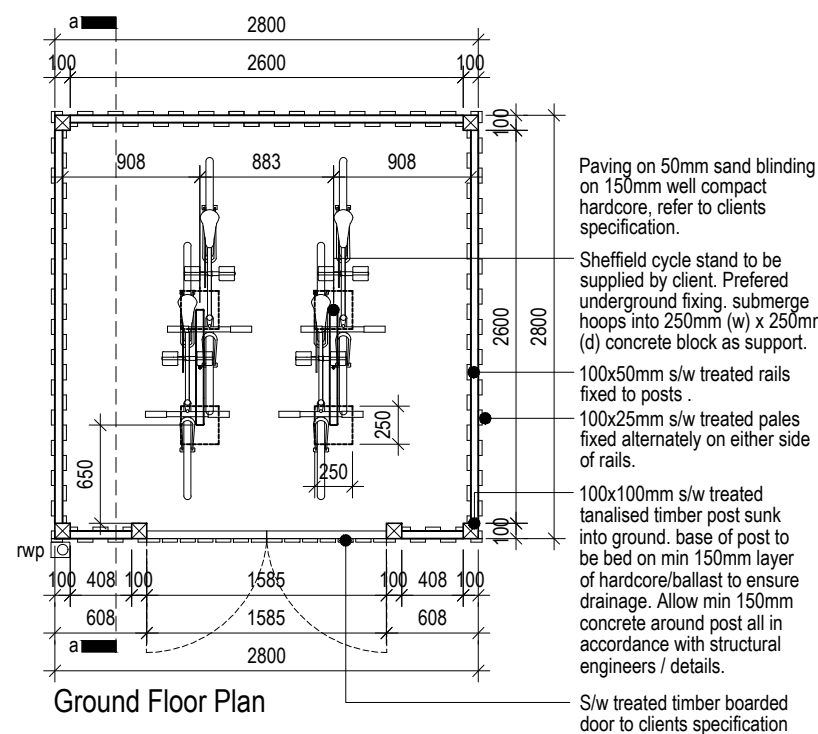

IMPORTANT NOTE: Ground Levels around the cycle store are shown indicative - refer to external works drawings.

Cycle Store : Section A-A (Scale 1:20).