


Studio Charrette will not be responsible for any principal designer duties under CDM 2015.
No site work is to be carried out until permissions are in place. Site searches to carried out before any works to site.
All structural elemental/associated calculations to be confirmed and provided by structural engineer.


NOTES:
This drawing is not a working drawing, and is only for the purpose of the following:-
A. Planning Submission
The main contractor is responsible for informing the lead designer of any discrepancy on, or between, this drawing and any other relevant document.
All existing walls, foundations and inlets or other structural items are to be confirmed load bearing and adequate for increased loading where relevant prior to work commencing.
Any existing walls to be removed are to be confirmed non - loadbearing prior to removal.
Boundaries, angles, and dimensions are to be checked by the main contractor prior to work commencing.
Written dimensions only to be used from this drawing. If in doubt consult the lead designer for clarification.



2 Proposed Rear Elevation
1 : 50

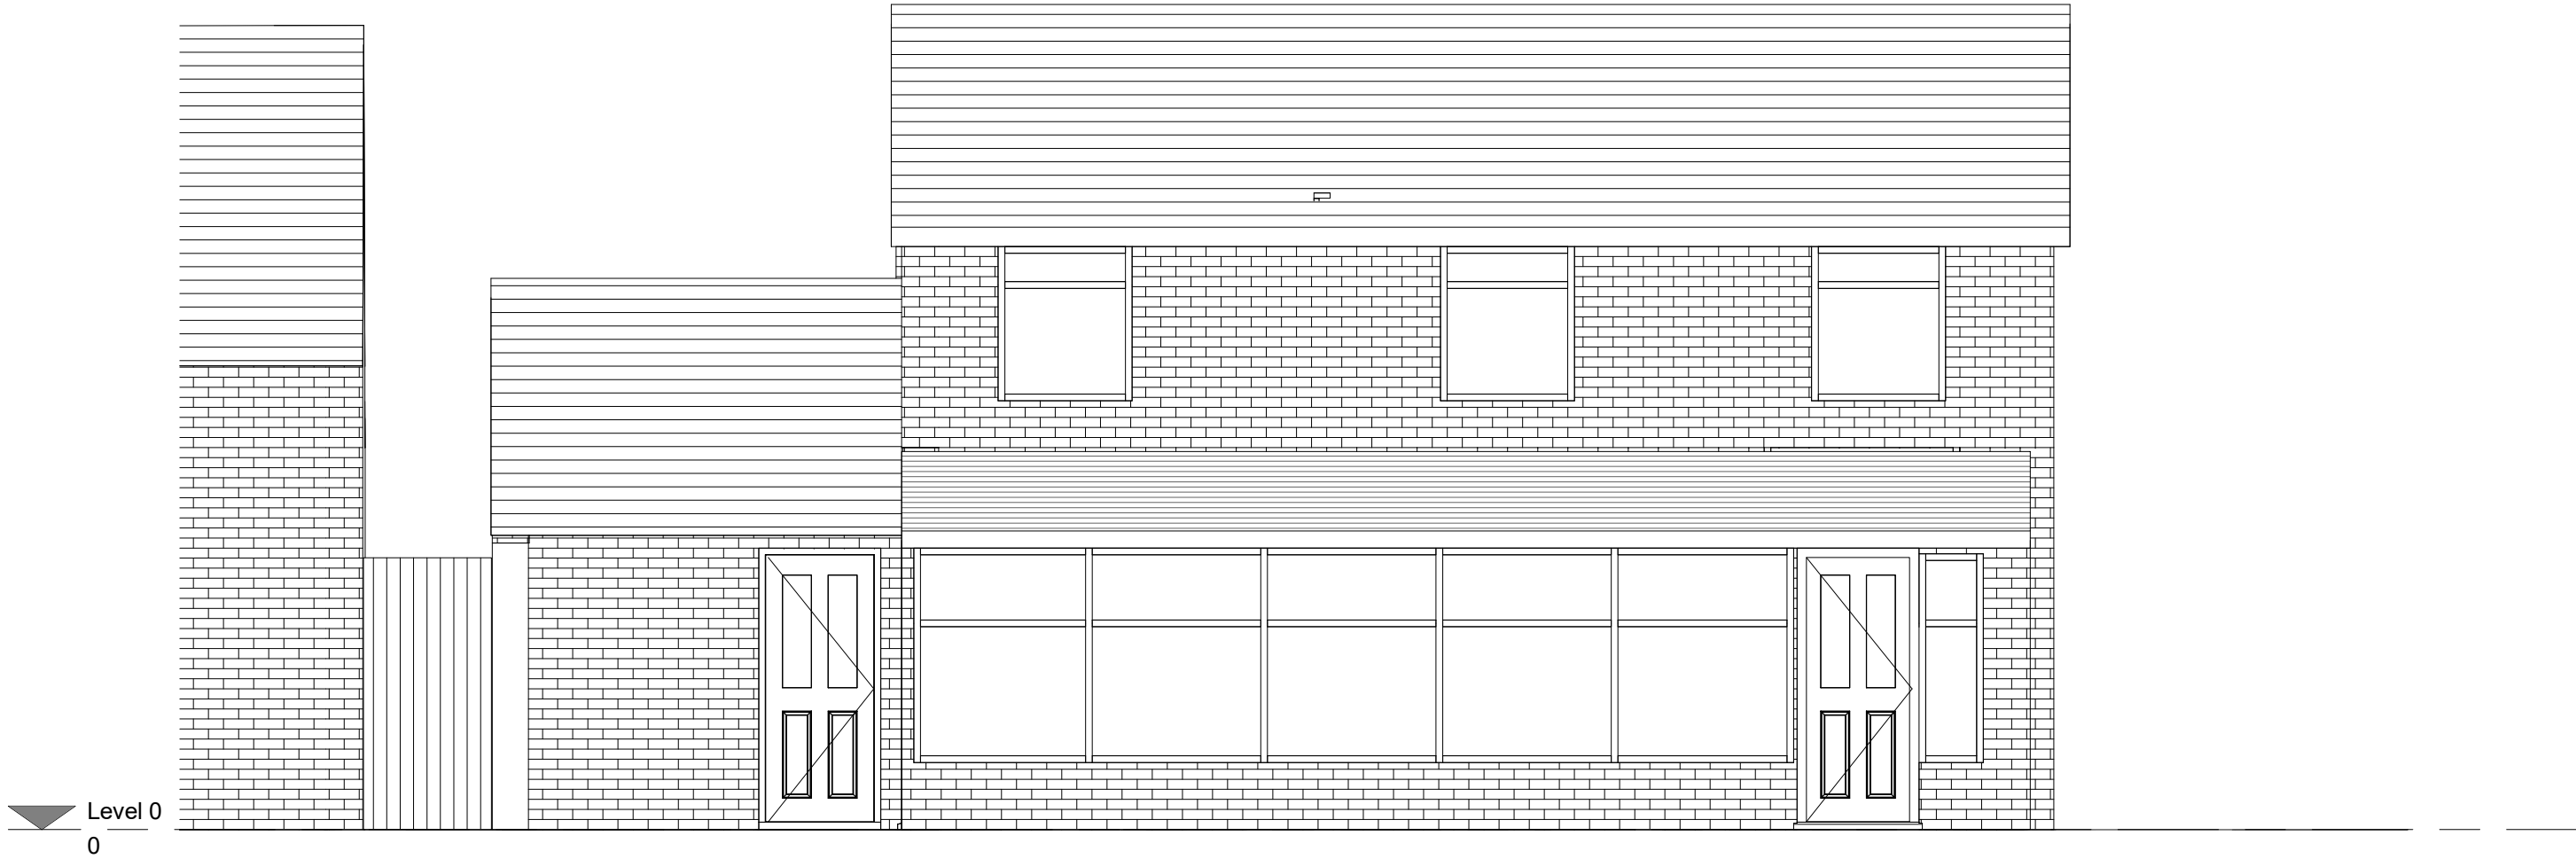

1 Existing Rear Elevation
1 : 50

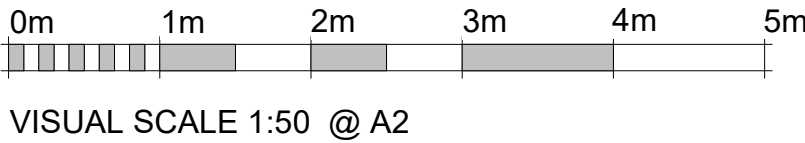

STUDIO CHARRETTE	
12 RAYLEES, RAMSBOTTOM, BURY, BL9 9HW	
Client	
Mr Brendan Parker	
Project Title	
12 RAYLEES, RAMSBOTTOM, BURY, BL9 9HW	
Drawing Title	
Existing and Proposed Rear Elevations A2	
Drawing No.	Rev
PS	
Date	13/01/2022
Created By	Studio M
Check By	Studio M
This drawing and its copyright, design rights and all other intellectual property rights are owned by Studio Charrette. No part of this drawing may be reproduced or transmitted in any form or by any means electronic or mechanical, including photocopying, recording, or by any information storage or retrieval system, without prior written permission.	