





GA Front Elevation
1:50

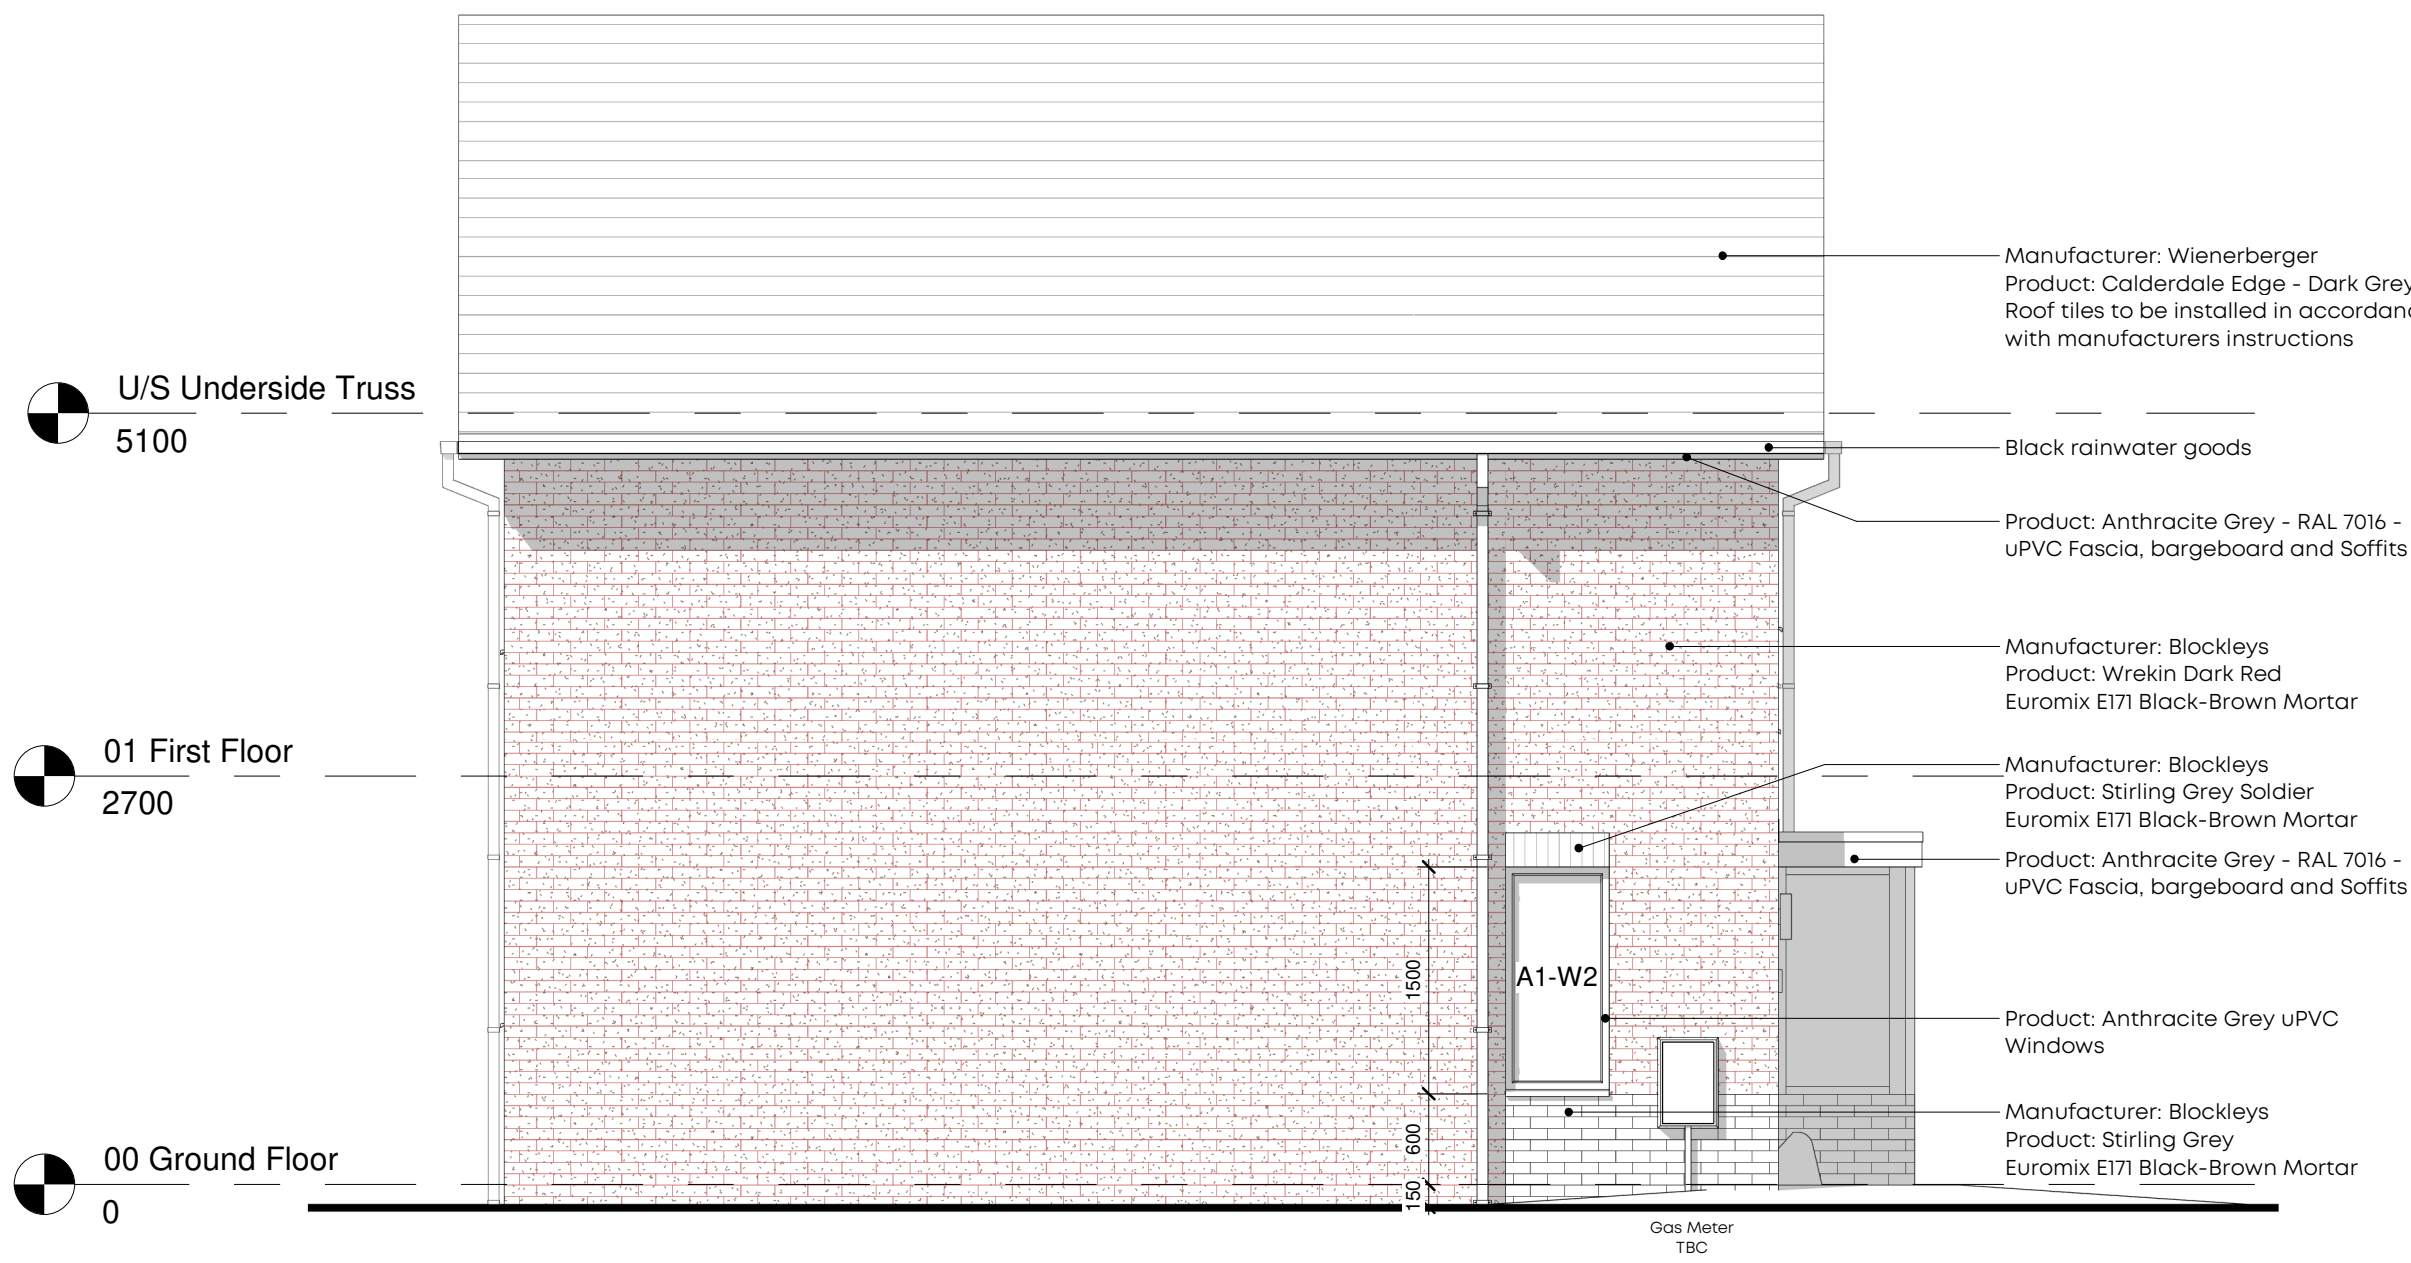

GA Side Elevation 1
1:50



GA Rear Elevation
1:50

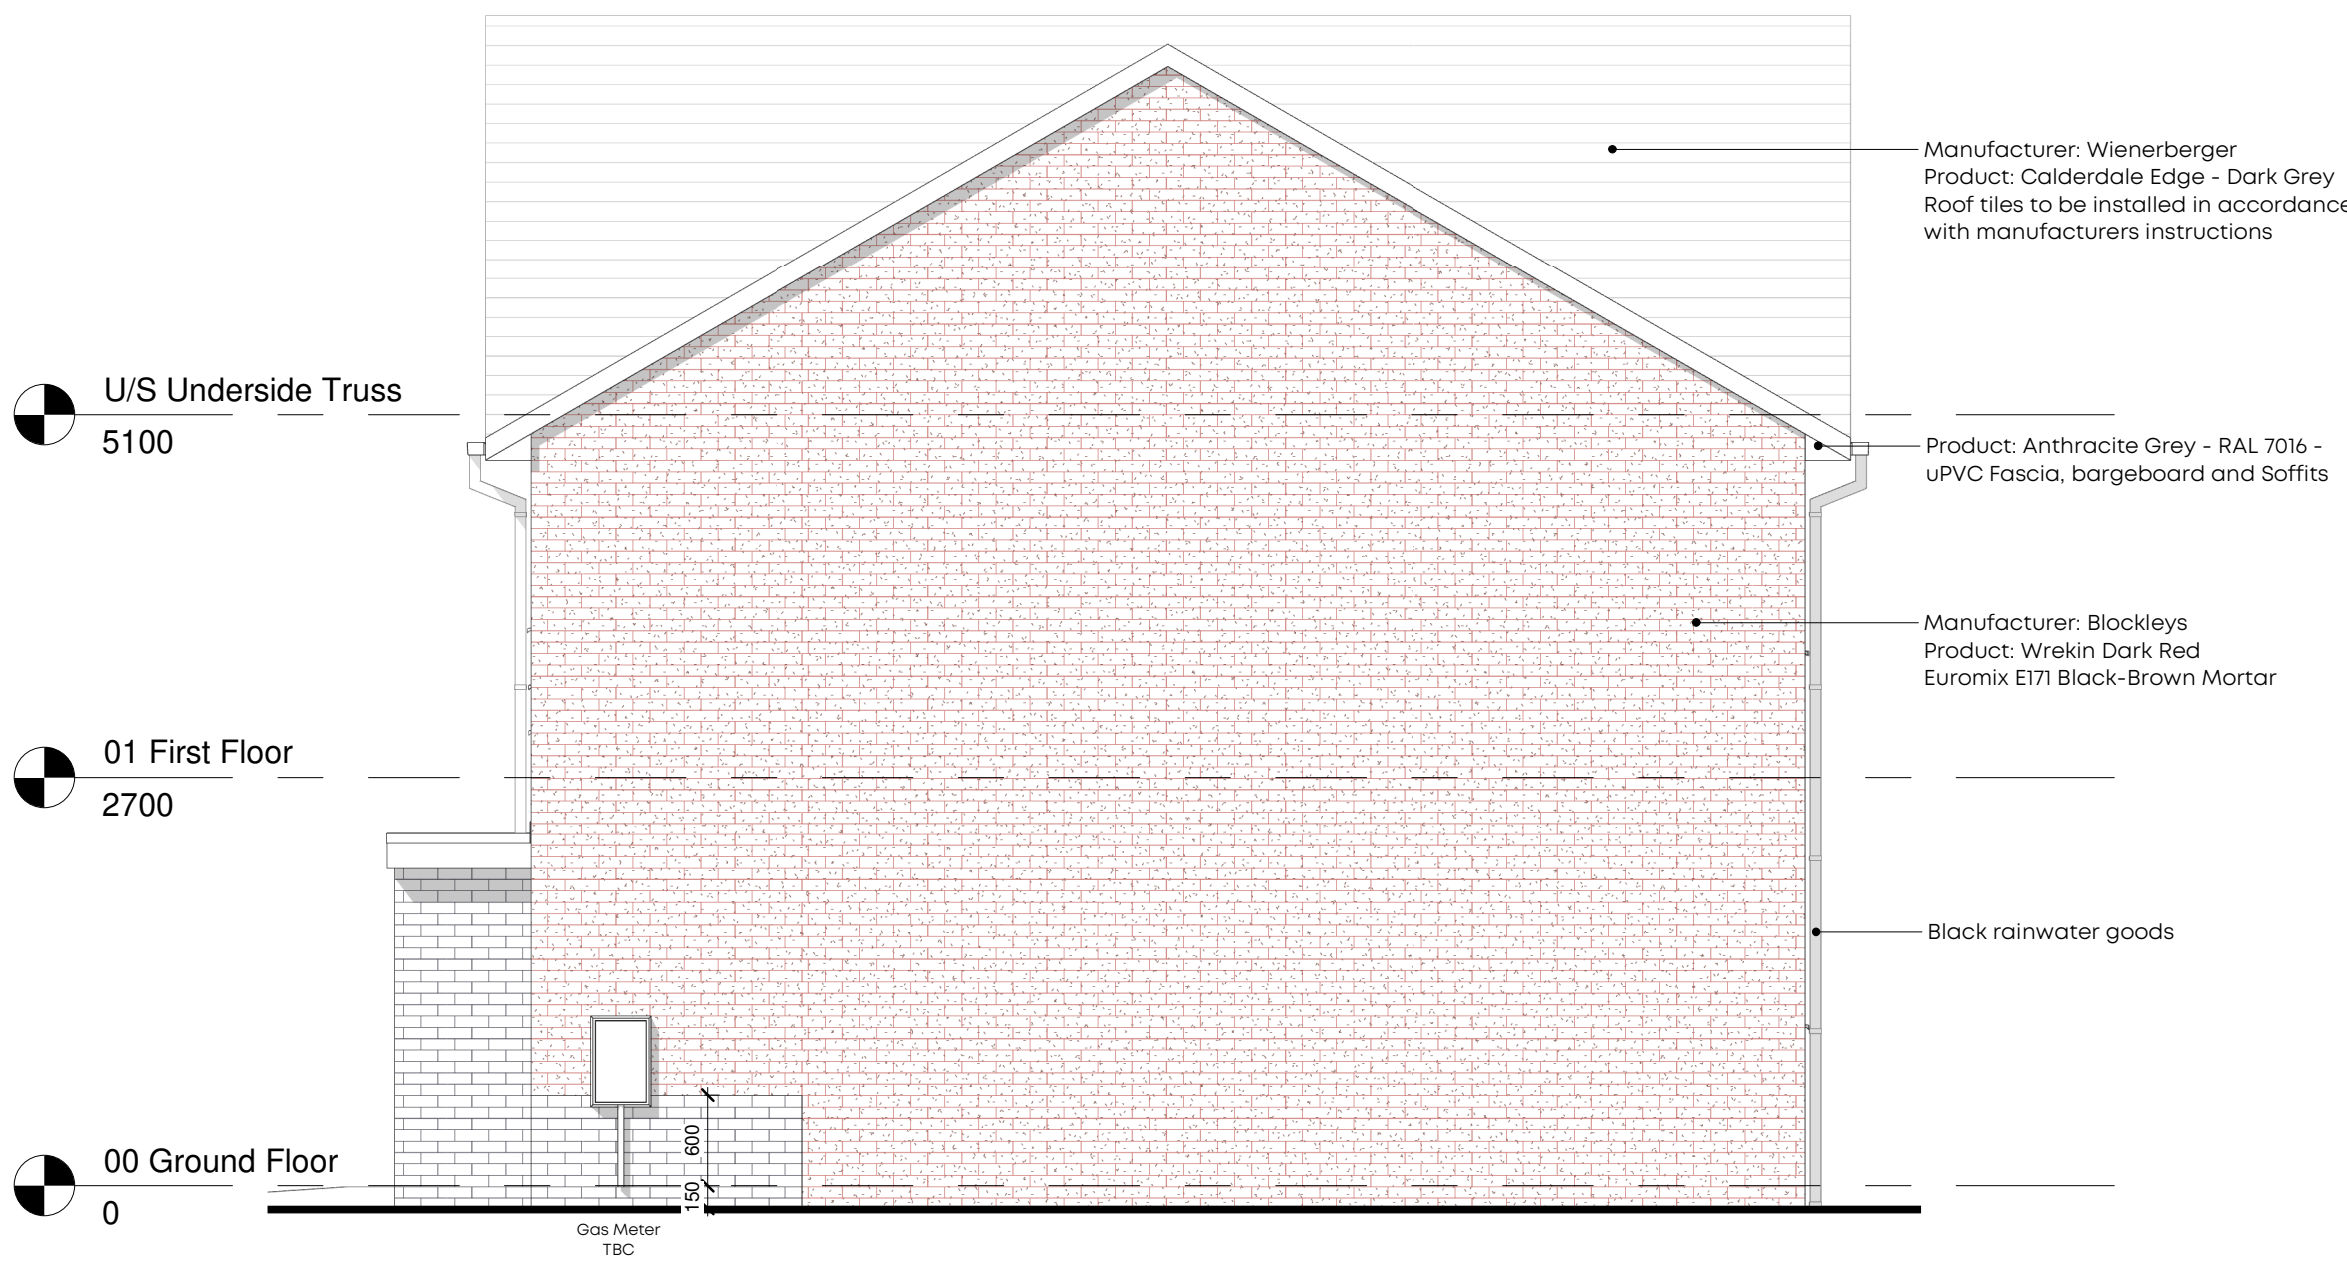

GA Side Elevation 2
1:50

0m 1m 2m 3m 4m
VISUAL SCALE 1:50 @ A1

© Crown copyright and database rights 2022 OS 1000060149

CLIENT:
Onward
PROJECT:
New Residential Development
Victoria Avenue, Whitefield, Bury

DRAWING NUMBER:
21059-PJA-A1-ZZ-DR-A-2200

DRAWING TITLE:
House Type A1 - 3B5P House - Elevations

STATUS:

CONSTRUCTION

SCALE: 1:50@A1 DATE: 12/04/23 BY: SD CHECKED: PO

PADDOCK
JOHNSON

Studio 2, The Lyceum,
Both Street, Port Sunlight,
Merseyside, CH62 4UJ
0151 643 1234
admin@paddockjohnson.com
www.paddockjohnson.com
Paddock Johnson Partnership
Limited. Registered in England
and Wales. No. 06684275