


Do not scale off this drawing. All dimensions to be checked on site prior to manufacture and construction. This drawing is the property of Just-H Architects and should not be reproduced without permission. All discrepancies to be brought to the attention of the architect immediately. This drawing to be read in conjunction with the specification / bill of quantities and related drawings.

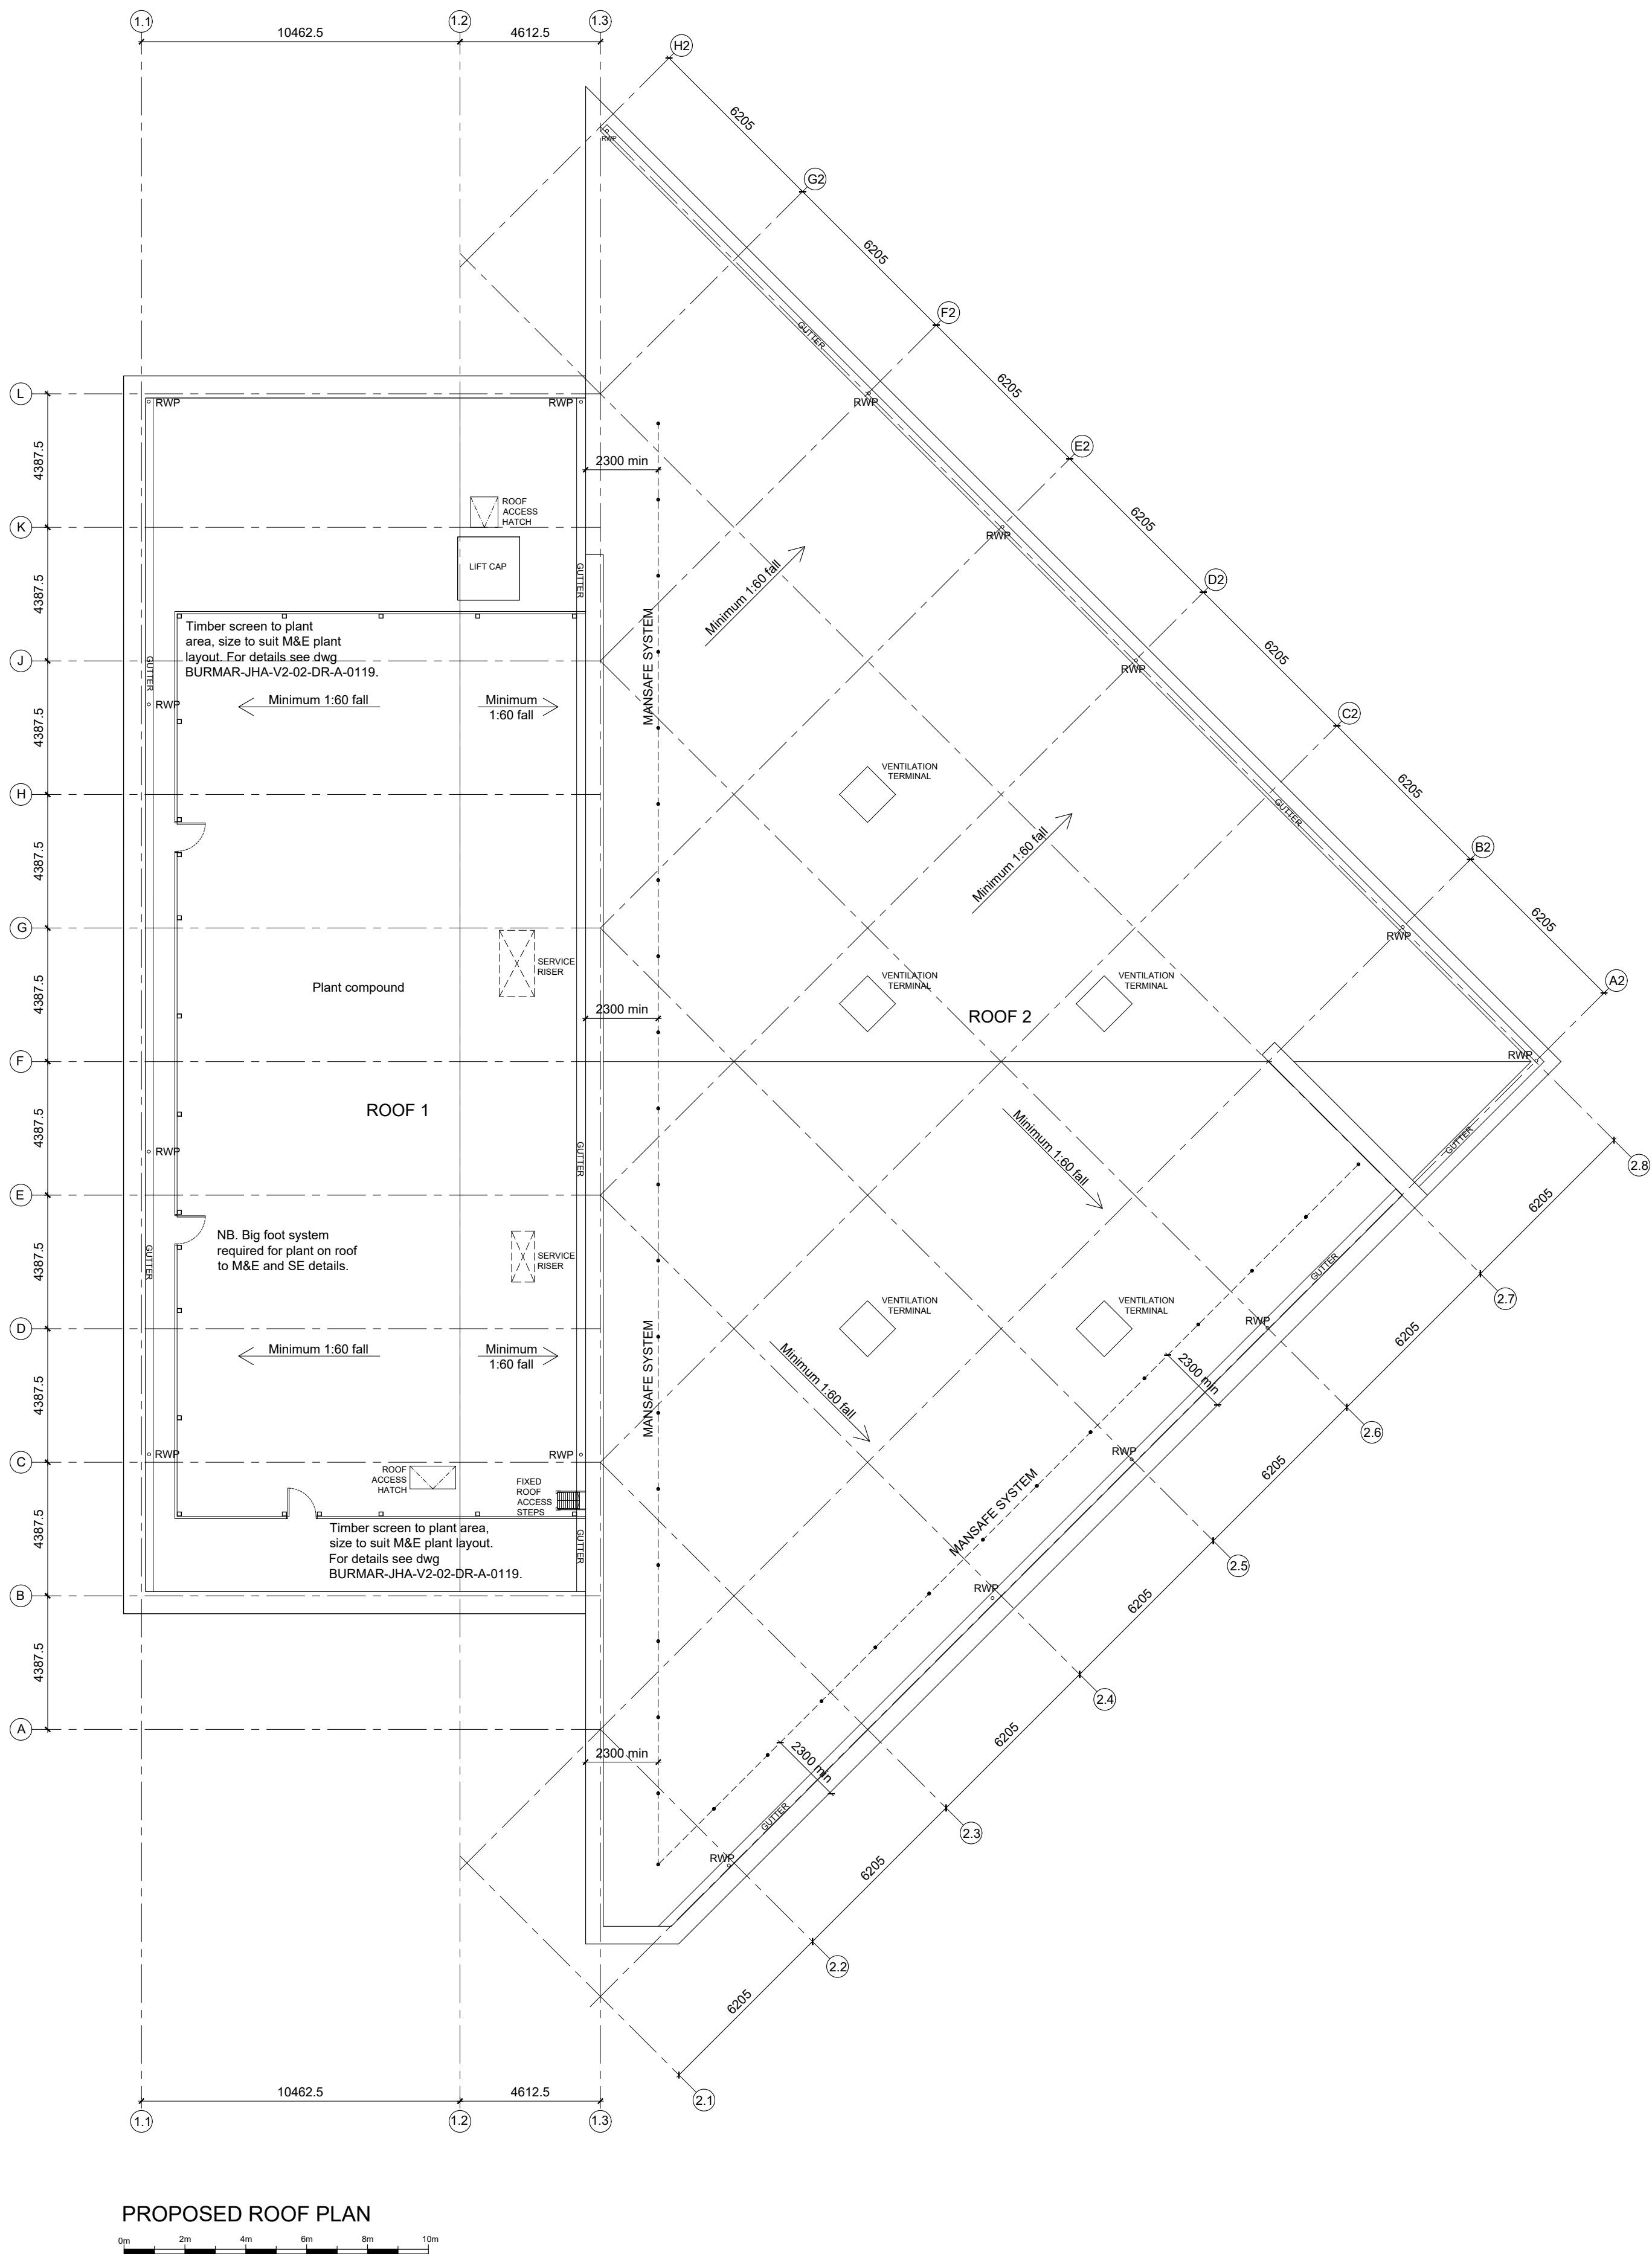

PLANNING ISSUE

BURY COUNCIL	client
BURY MARKET MASTERPLAN	project
FLEXIHALL ROOF PLAN	title
BCO1	job No.
BURMAR-JHA-V2-02-DR-A-0006 Rev P13	dwg No.
1:150 @ A1	scale
RCO	drawn

Just H Architects
107 Timber Wharf
32 Worsley Street
Castlefield, Manchester
M15 4NX
0161 237 5500
info@justharchitects.co.uk