



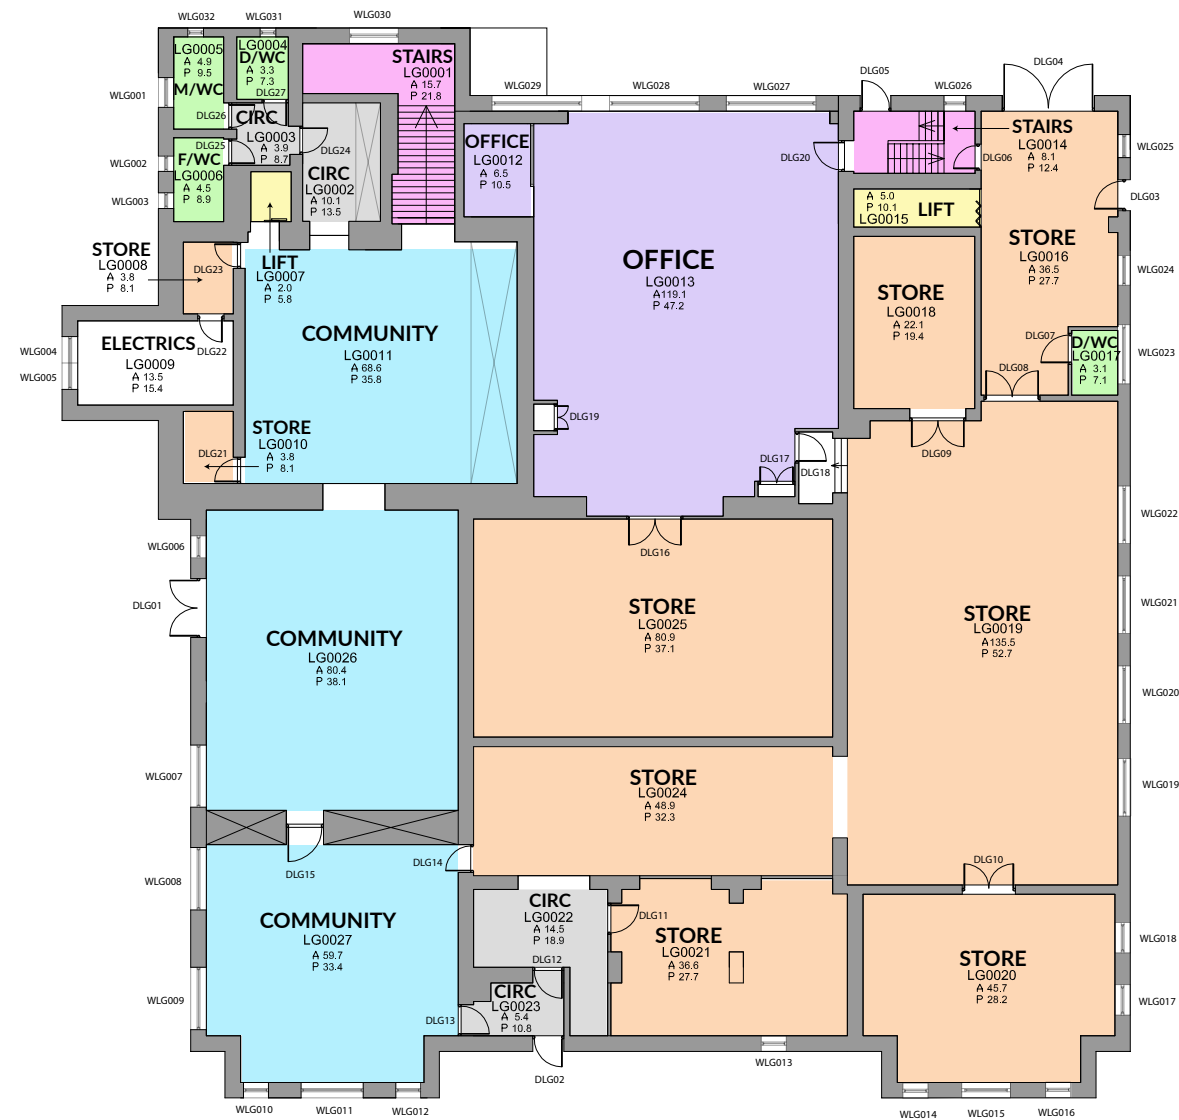



LOWER GROUND FLOOR
904sq/m

 

BURY ART GALLERY & MUSEUM, BURY


Existing Floor Plan, Lower Ground Floor, Scale 1:200 @ A3 (NB drawings not based on measured survey)
Original Drawings from Bury Council & all dimensions to be checked on site
© Chambers Conservation Ltd. January 2023. Mercury House, High Street, Tattenhall, CH3 9PX


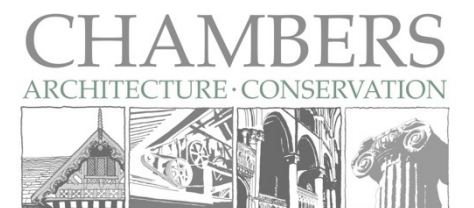


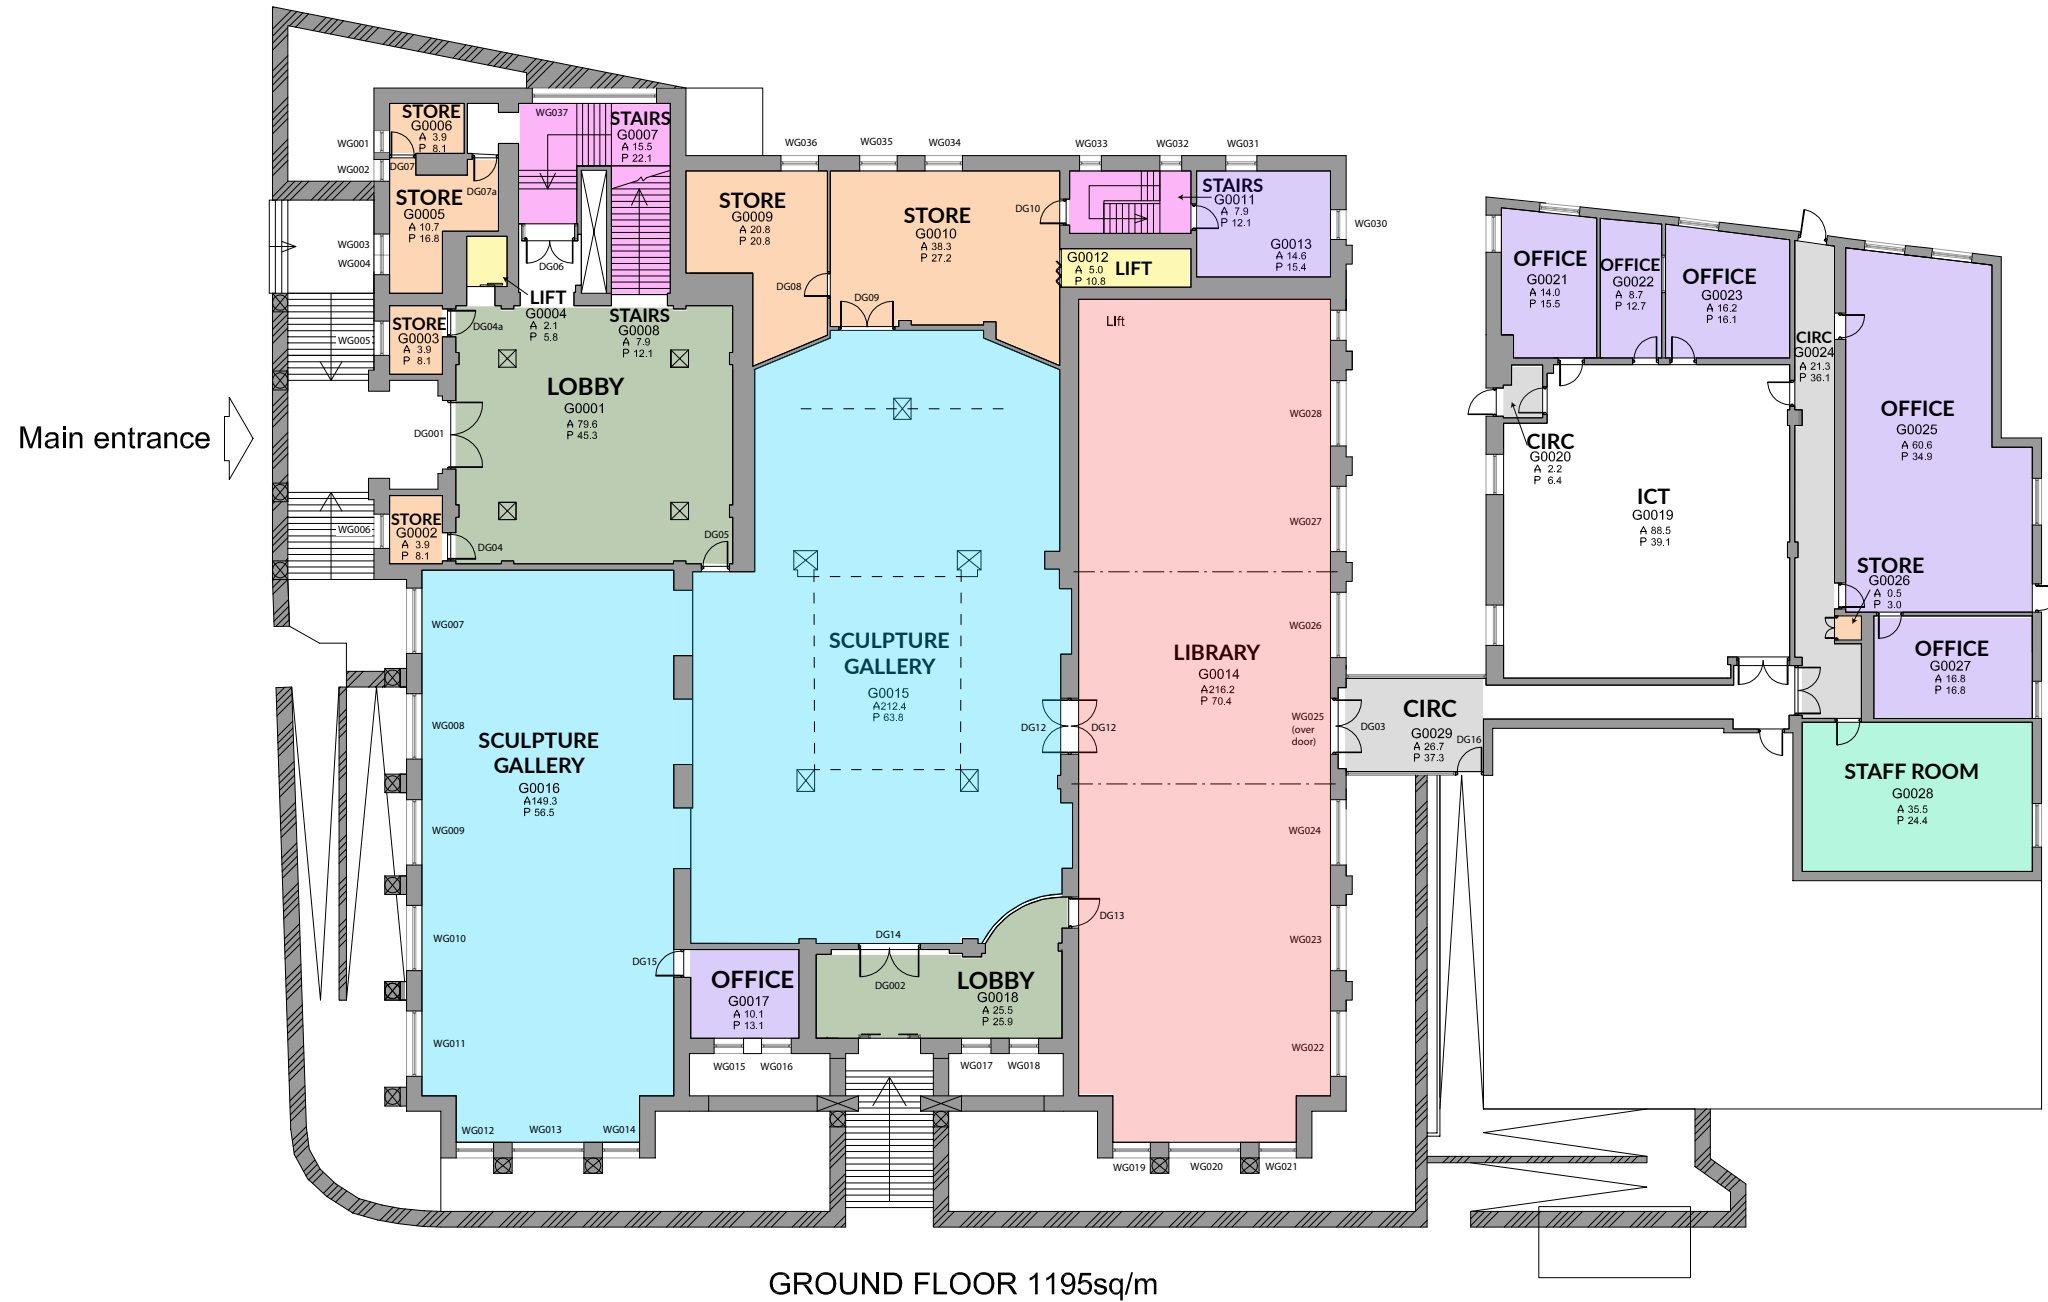

BURY ART GALLERY & MUSEUM, BURY


Existing Floor Plan, Ground Floor, Scale 1:200 @ A3 (NB drawings not based on measured survey)
 Original Drawings from Bury Council & all dimensions to be checked on site
 © Chambers Conservation Ltd. January 2023. Mercury House, High Street, Tattenhall, CH3 9PX

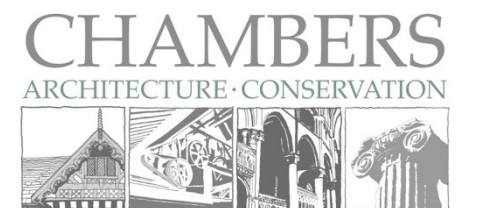


 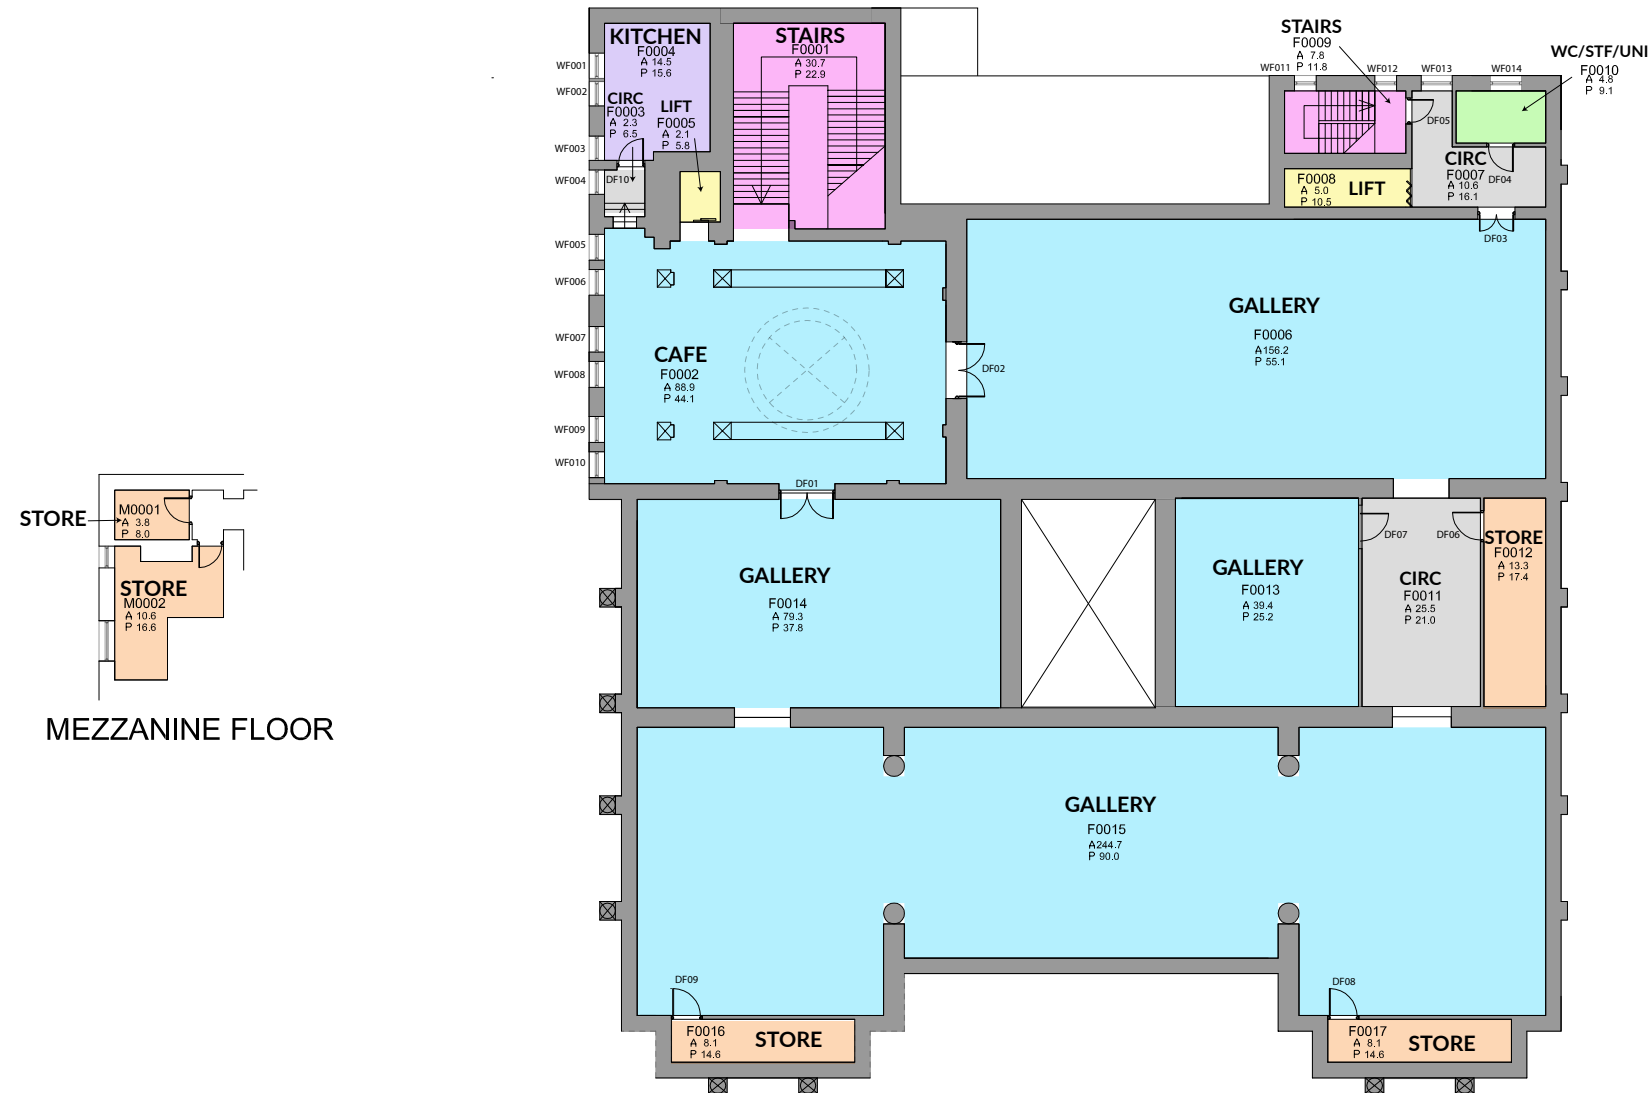

BURY ART GALLERY & MUSEUM, BURY


Existing Floor Plan, First Floor, Scale 1:200 @ A3 (NB drawings not based on measured survey)
Original Drawings from Bury Council & all dimensions to be checked on site
© Chambers Conservation Ltd. January 2023. Mercury House, High Street, Tattenhall, CH3 9PX

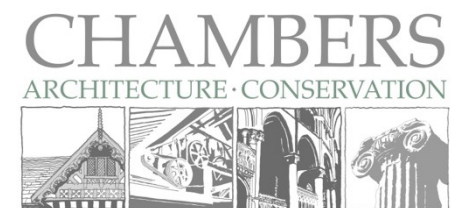


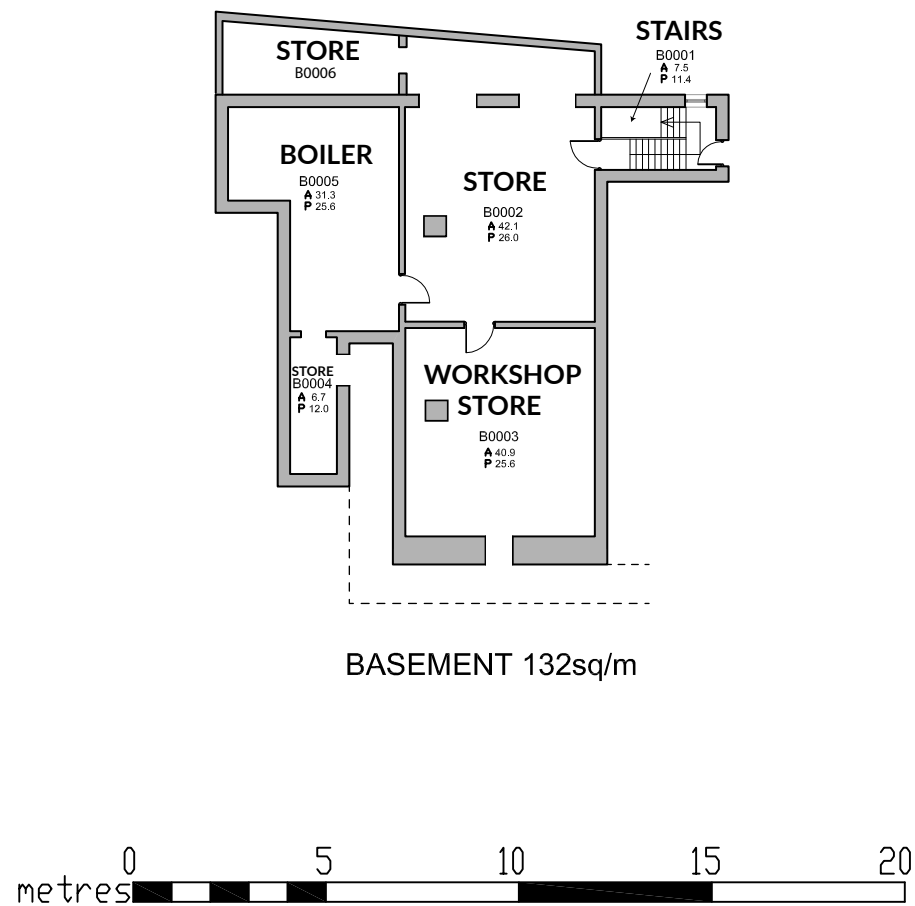

BURY ART GALLERY & MUSEUM, BURY

Existing Floor Plan, Basement, Scale 1:200 @ A3 (NB drawings not based on measured survey)
 Original Drawings from Bury Council & all dimensions to be checked on site
 © Chambers Conservation Ltd. January 2023. Mercury House, High Street, Tattenhall, CH3 9PX

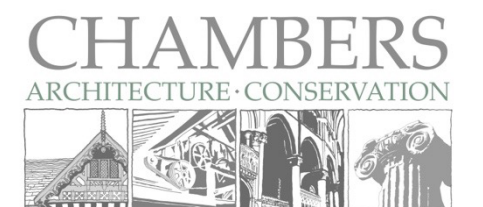

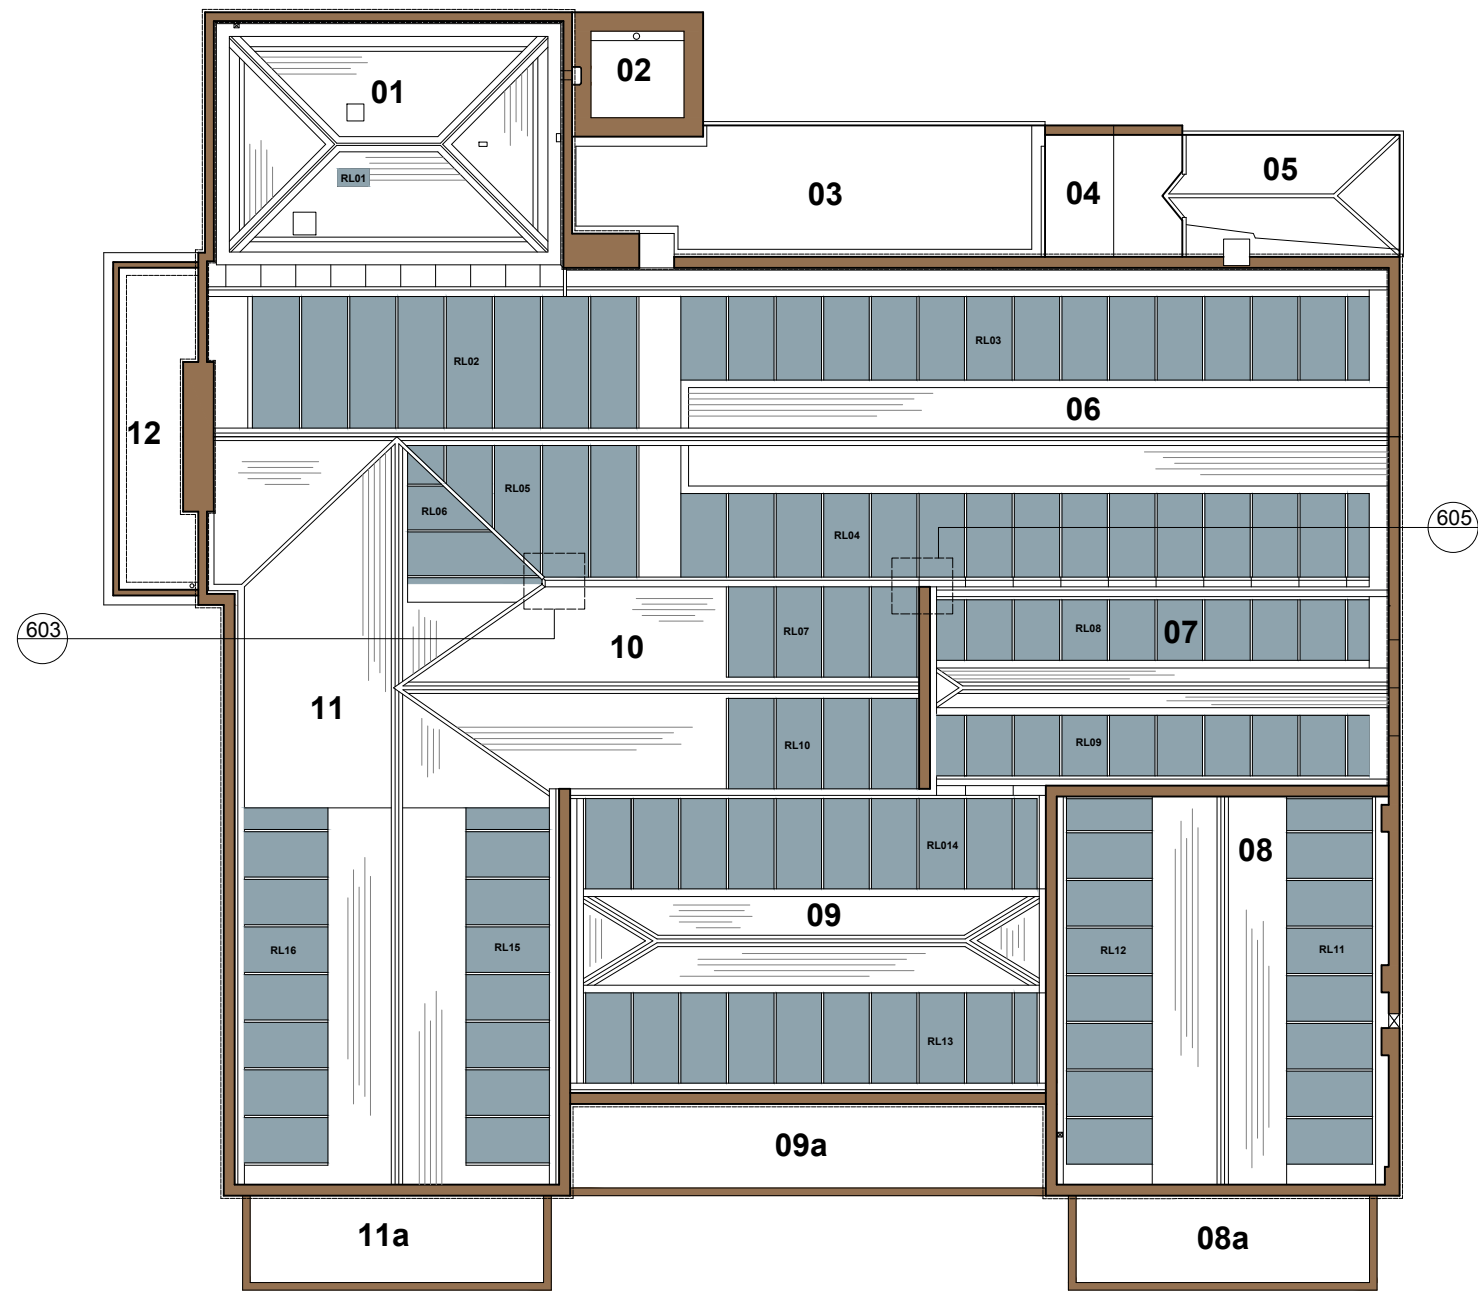



PROJECT BURY ART MUSEUM
PROPOSED REPAIRS
JOB NUMBER BART.02
DRAWING TITLE EXISTING ROOF PLAN

DRAWING STATUS PLANNING
DRAWING NO. 001
REVISION -
SIZE & SCALE 1:200 @ A3

First Issue JULY 2023

© Chambers Conservation Ltd
jennifer@chambersconservation.com
rob@chambersconservation.com
07484 133270 or 07919 300428
www.chambersconservation.com
Registered in England and Wales, no. 09787239
Registered address: Mercury House, High Street,
Tattenhall, Chester CH3 9PX
Do not scale from this drawing unless agreed

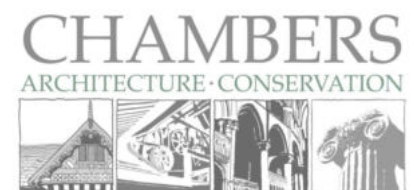

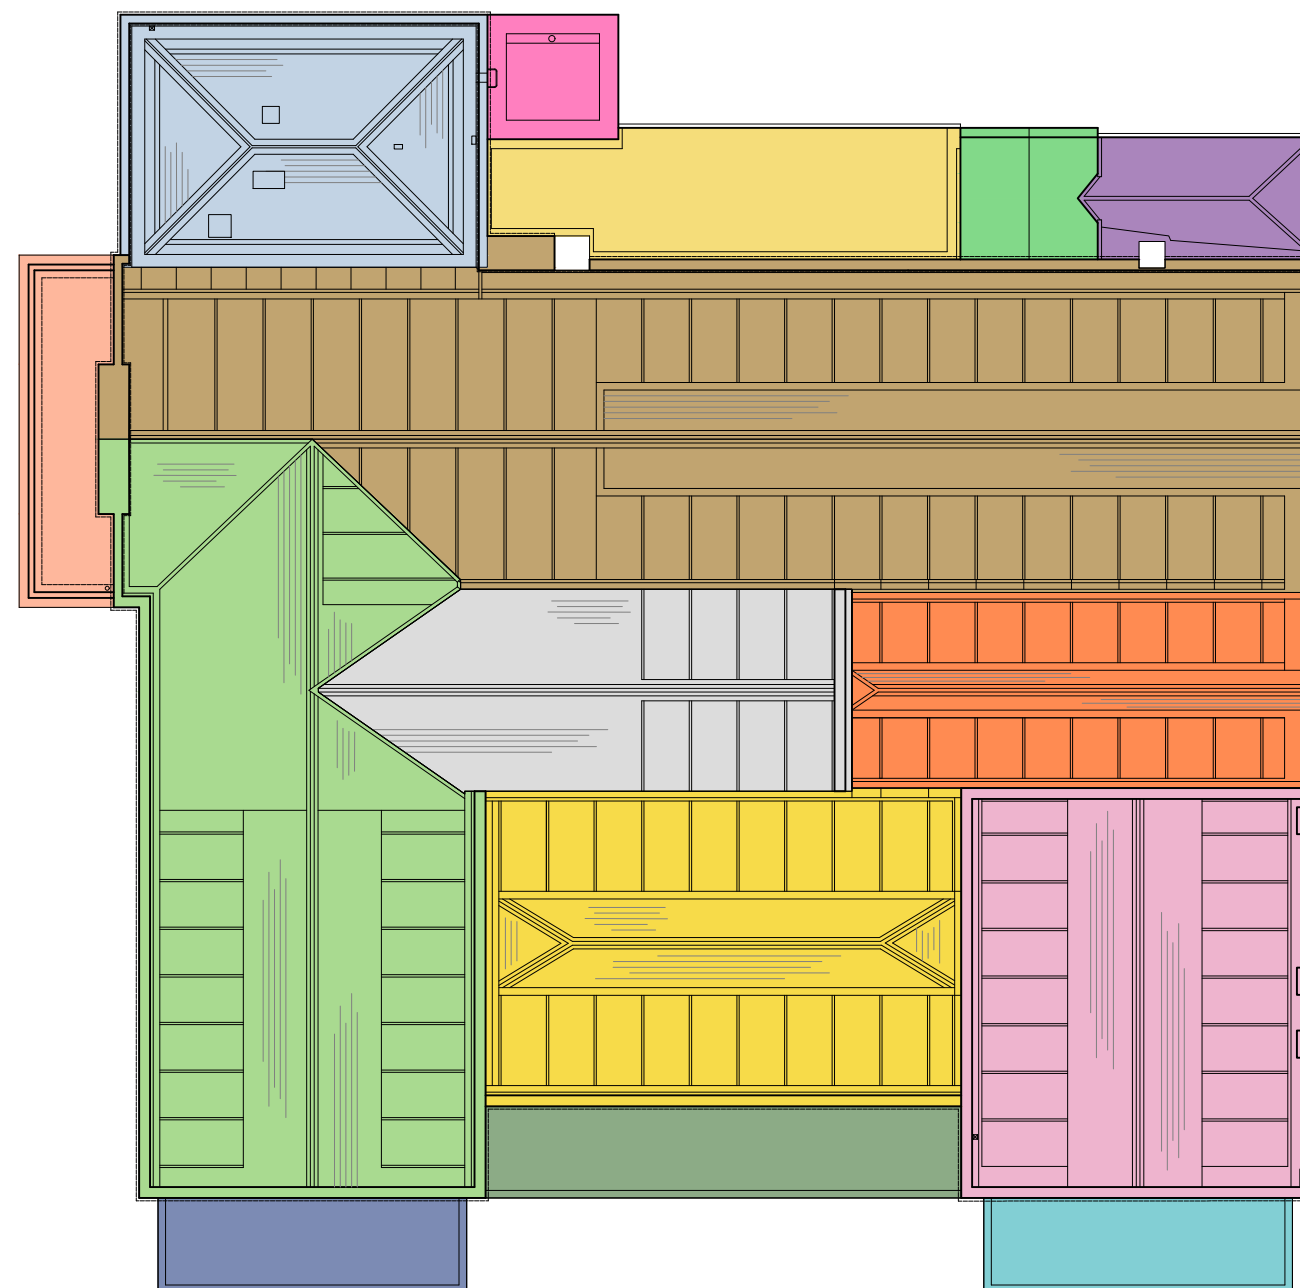


© Chambers Conservation Ltd
jennifer@chambersconservation.com
rob@chambersconservation.com
07484 133270 or 07919 300428
www.chambersconservation.com

Registered in England and Wales, no. 09787239
Registered address: Mercury House, High Street,
Tattenhall, Chester CH3 9PX
Do not scale from this drawing unless agreed

CHAMBERS

ARCHITECTURE • CONSERVATION



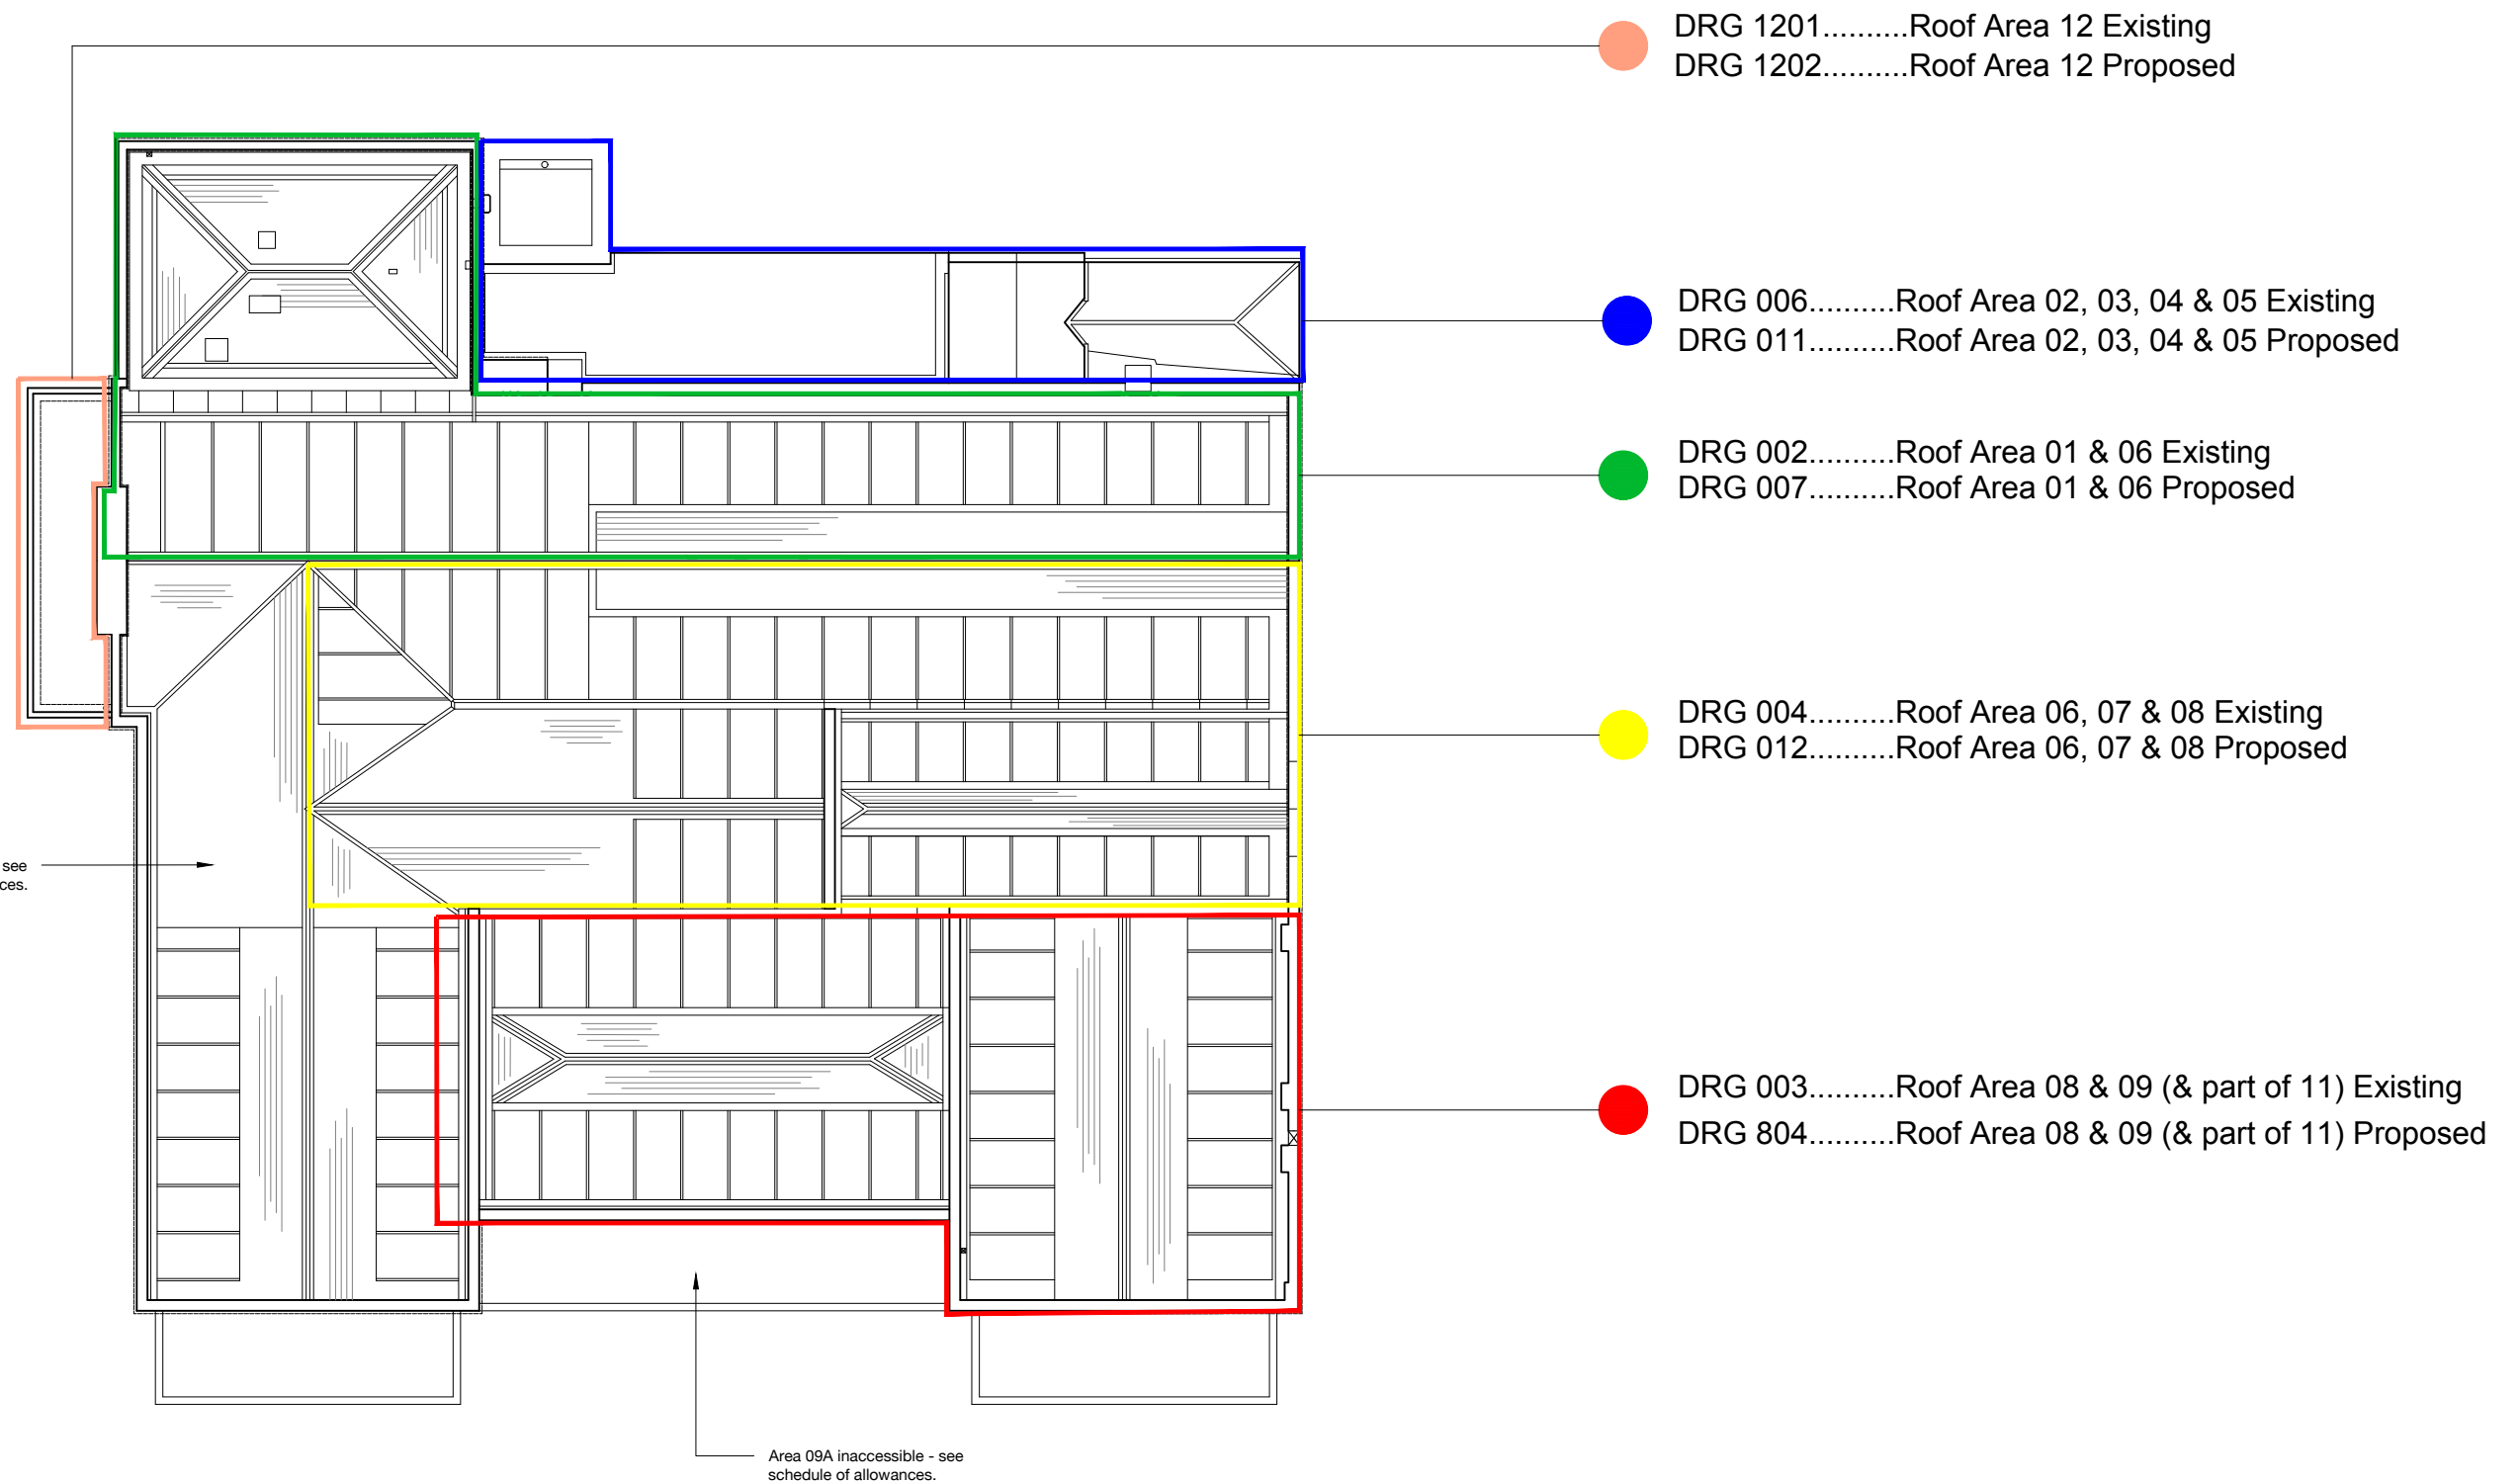

PROJECT BURY ART MUSEUM
PROPOSED REPAIRS

JOB NUMBER BART.02

DRAWING TITLE ROOF AREAS KEY 02

DRAWING STATUS PLANNING

DRAWING NO. 001-2


REVISION -


SIZE & SCALE 1:200 @ A3

First Issue JULY 2023

© Chambers Conservation Ltd
jennifer@chambersconservation.com
rob@chambersconservation.com
07484 133270 or 07919 300428
www.chambersconservation.com

Registered in England and Wales, no. 09787239
Registered address: Mercury House, High Street,
Tattenhall, Chester CH3 9PX
Do not scale from this drawing unless agreed

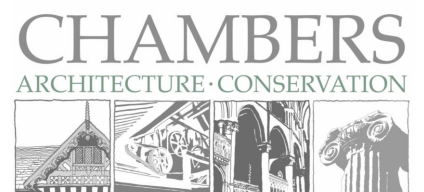

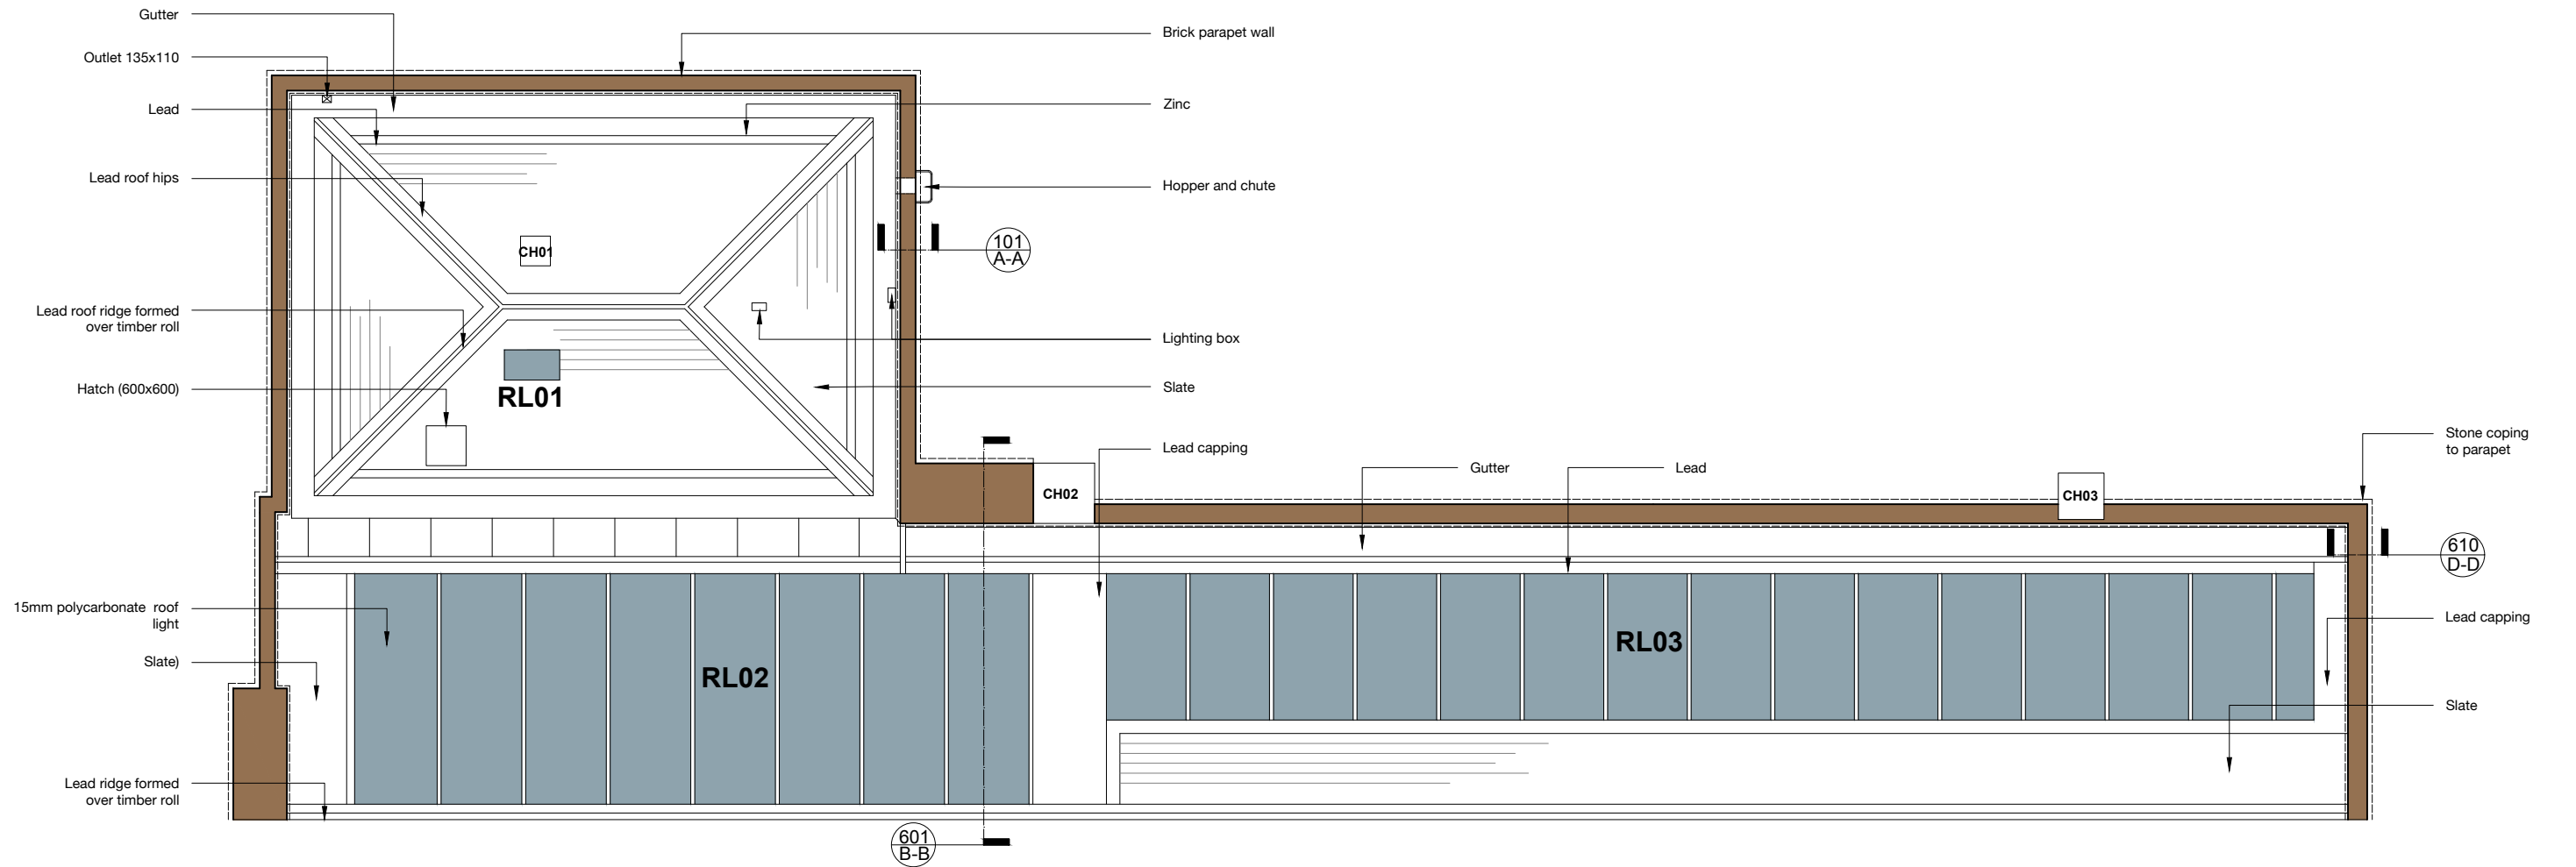

PROJECT BURY ART MUSEUM
PROPOSED REPAIRS

JOB NUMBER BART.02

DRAWING TITLE EXISTING ROOF PLAN AREA 01 & 06

DRAWING STATUS PLANNING

DRAWING NO. 002


REVISION -


SIZE & SCALE 1:100 @ A3

First Issue JULY 2023

© Chambers Conservation Ltd
jennifer@chambersconservation.com
rob@chambersconservation.com
07484 133270 or 07919 300428
www.chambersconservation.com

Registered in England and Wales, no. 09787239
Registered address: Mercury House, High Street,
Tattenhall, Chester CH3 9PX
Do not scale from this drawing unless agreed

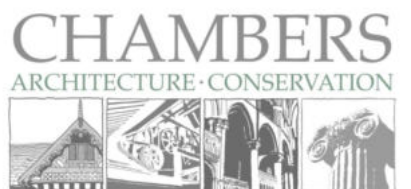

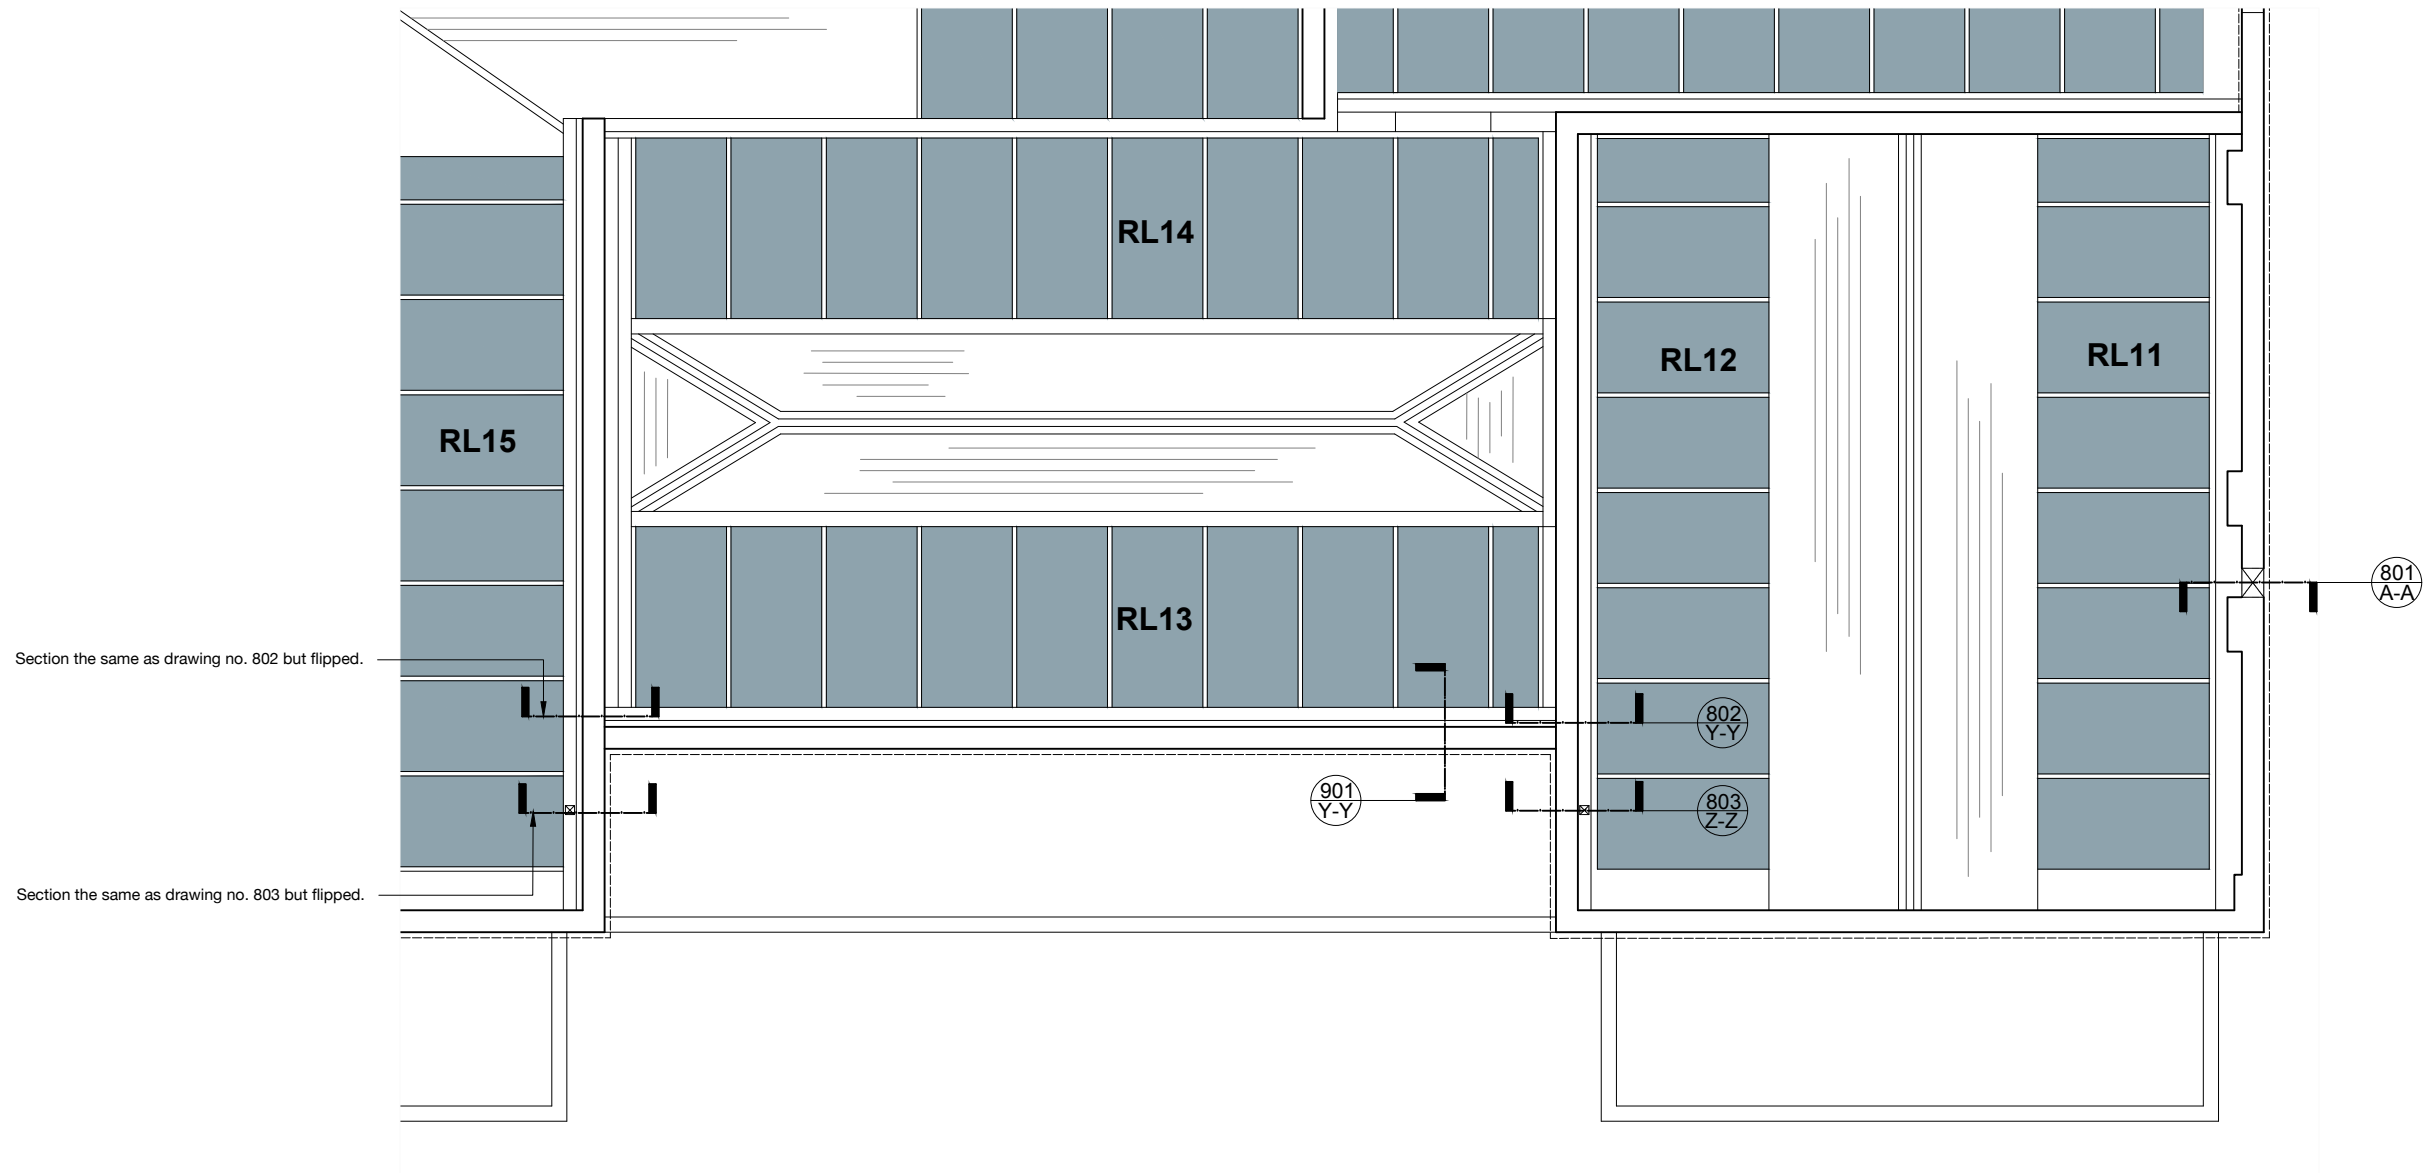

PROJECT BURY ART MUSEUM
PROPOSED REPAIRS

JOB NUMBER BART.02

DRAWING TITLE EXISTING ROOF PLAN AREA 08 & 09

DRAWING STATUS PLANNING

DRAWING NO. 003


REVISION -


SIZE & SCALE 1:100 @ A3

First Issue JULY 2023

© Chambers Conservation Ltd
jennifer@chambersconservation.com
rob@chambersconservation.com
07484 133270 or 07919 300428
www.chambersconservation.com

Registered in England and Wales, no. 09787239
Registered address: Mercury House, High Street,
Tattenhall, Chester CH3 9PX
Do not scale from this drawing unless agreed

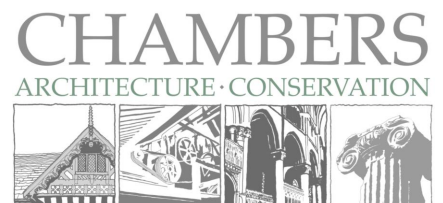

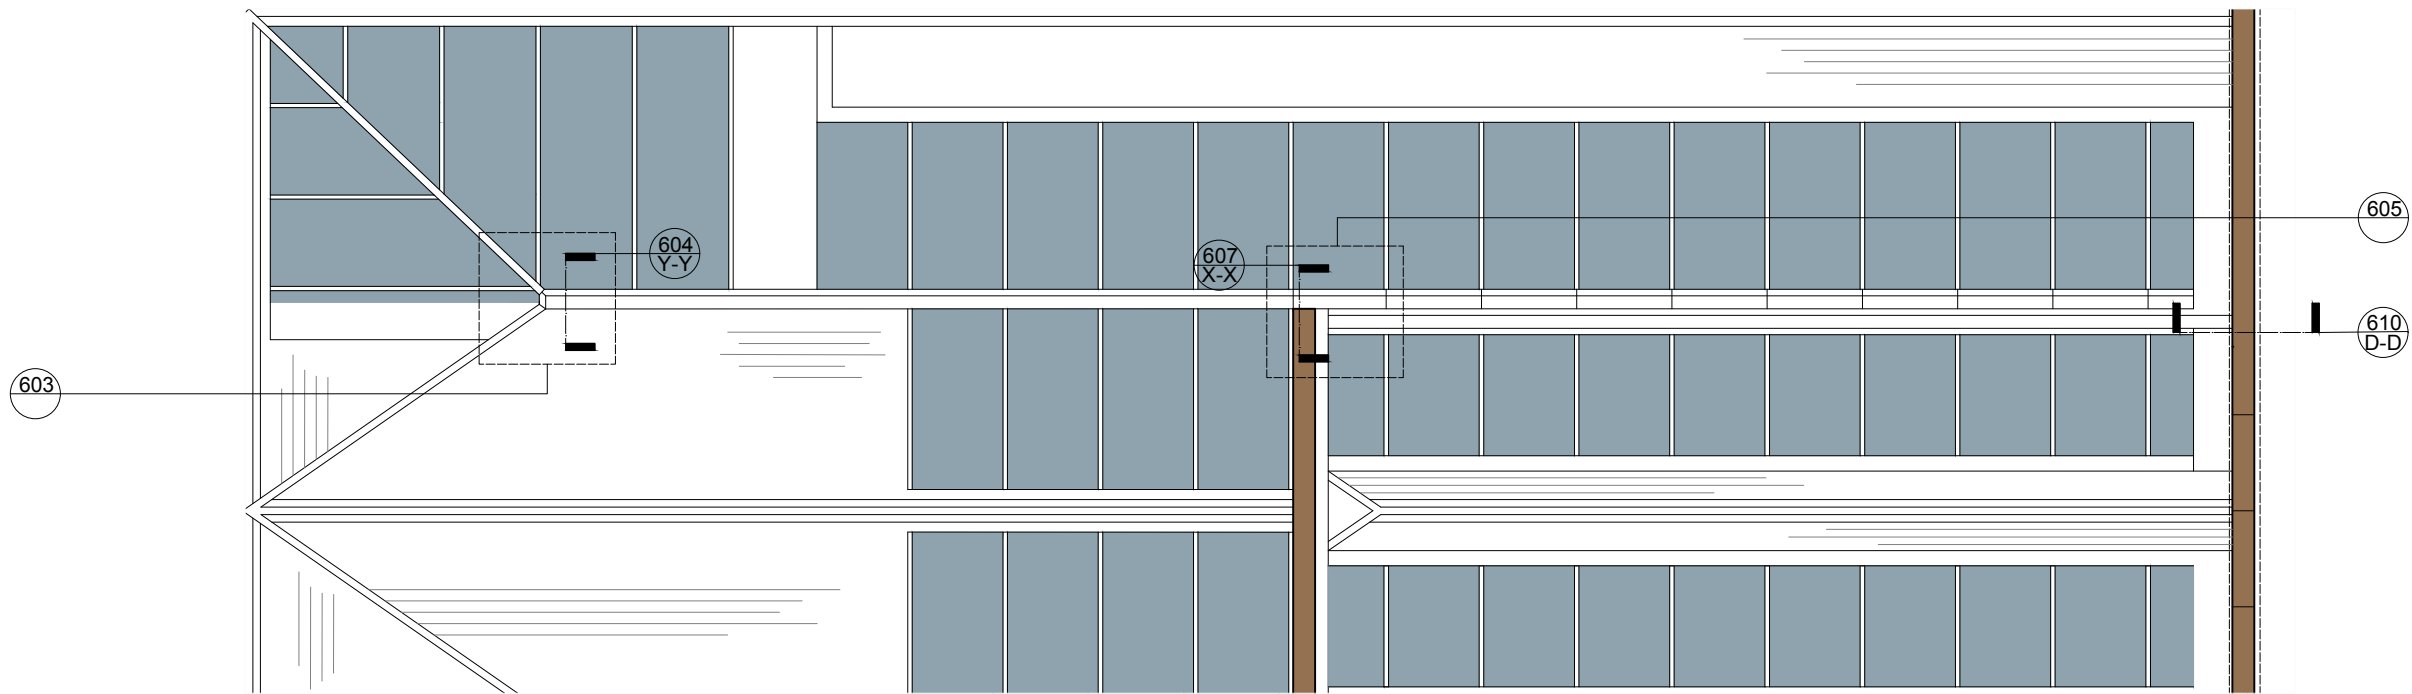

PROJECT
BURY ART MUSEUM
PROPOSED REPAIRS

JOB NUMBER
BART.02

DRAWING TITLE
EXISTING ROOF PLAN AREA 06 & 07 & 10

DRAWING STATUS
PLANNING

DRAWING NO.
004


REVISION
-

SIZE & SCALE
1:200 @ A3


First Issue
JULY 2023

© Chambers Conservation Ltd
jennifer@chambersconservation.com
rob@chambersconservation.com
07484 133270 or 07919 300428
www.chambersconservation.com

Registered in England and Wales, no. 09787239
Registered address: Mercury House, High Street,
Tattenhall, Chester CH3 9PX
Do not scale from this drawing unless agreed

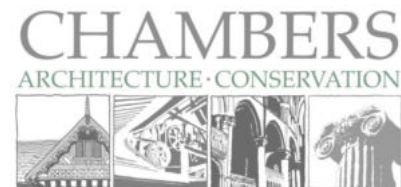

NB. indicative section
Not possible to removed upper part of capping

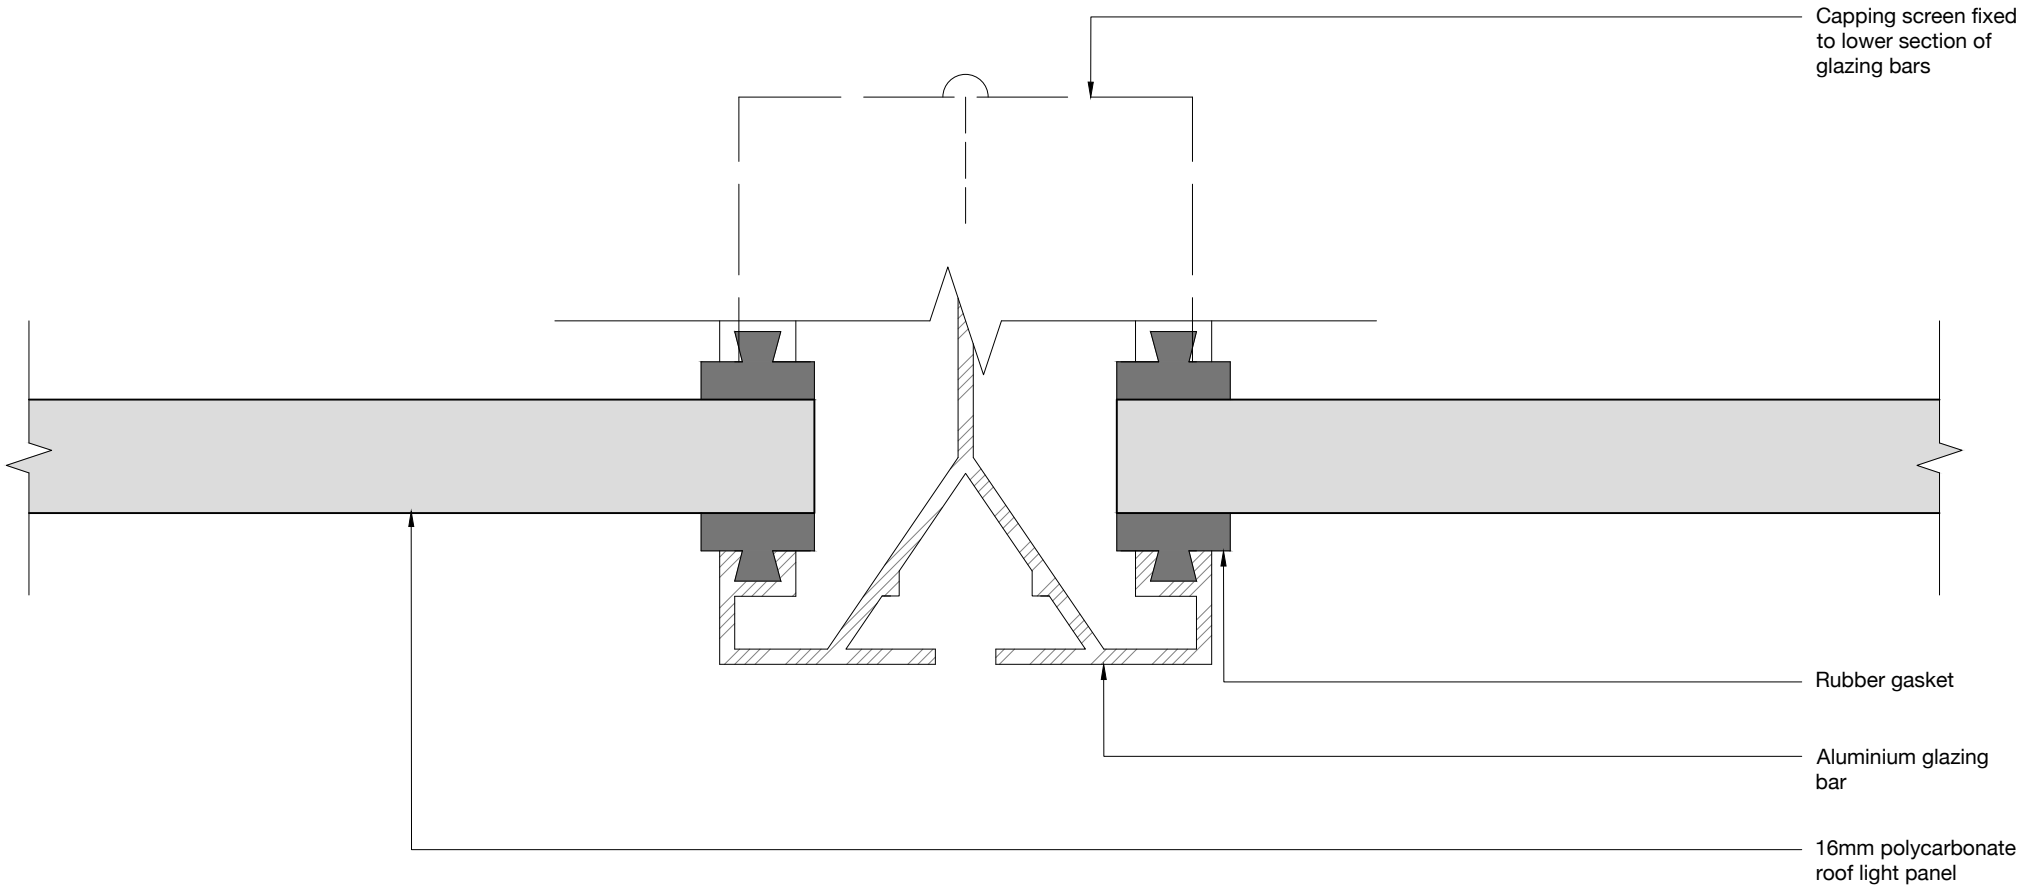

Capping screen fixed
to lower section of
glazing bars

Rubber gasket

Aluminium glazing
bar

16mm polycarbonate
roof light panel

PROJECT
BURY ART MUSEUM
PROPOSED REPAIRS

JOB NUMBER
BART.02

DRAWING TITLE
EXISTING GLAZING BAR DETAIL

DRAWING STATUS
PLANNING

DRAWING NO.
005


REVISION
-


SIZE & SCALE
1:1 @ A3


First Issue
JULY 2023

© Chambers Conservation Ltd
jennifer@chambersconservation.com
rob@chambersconservation.com
07484 133270 or 07919 300428
www.chambersconservation.com

Registered in England and Wales, no. 09787239
Registered address: Mercury House, High Street,
Tattenhall, Chester CH3 9PX
Do not scale from this drawing unless agreed

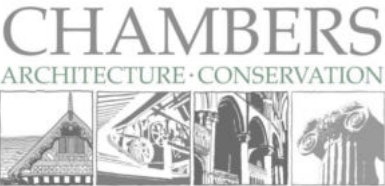

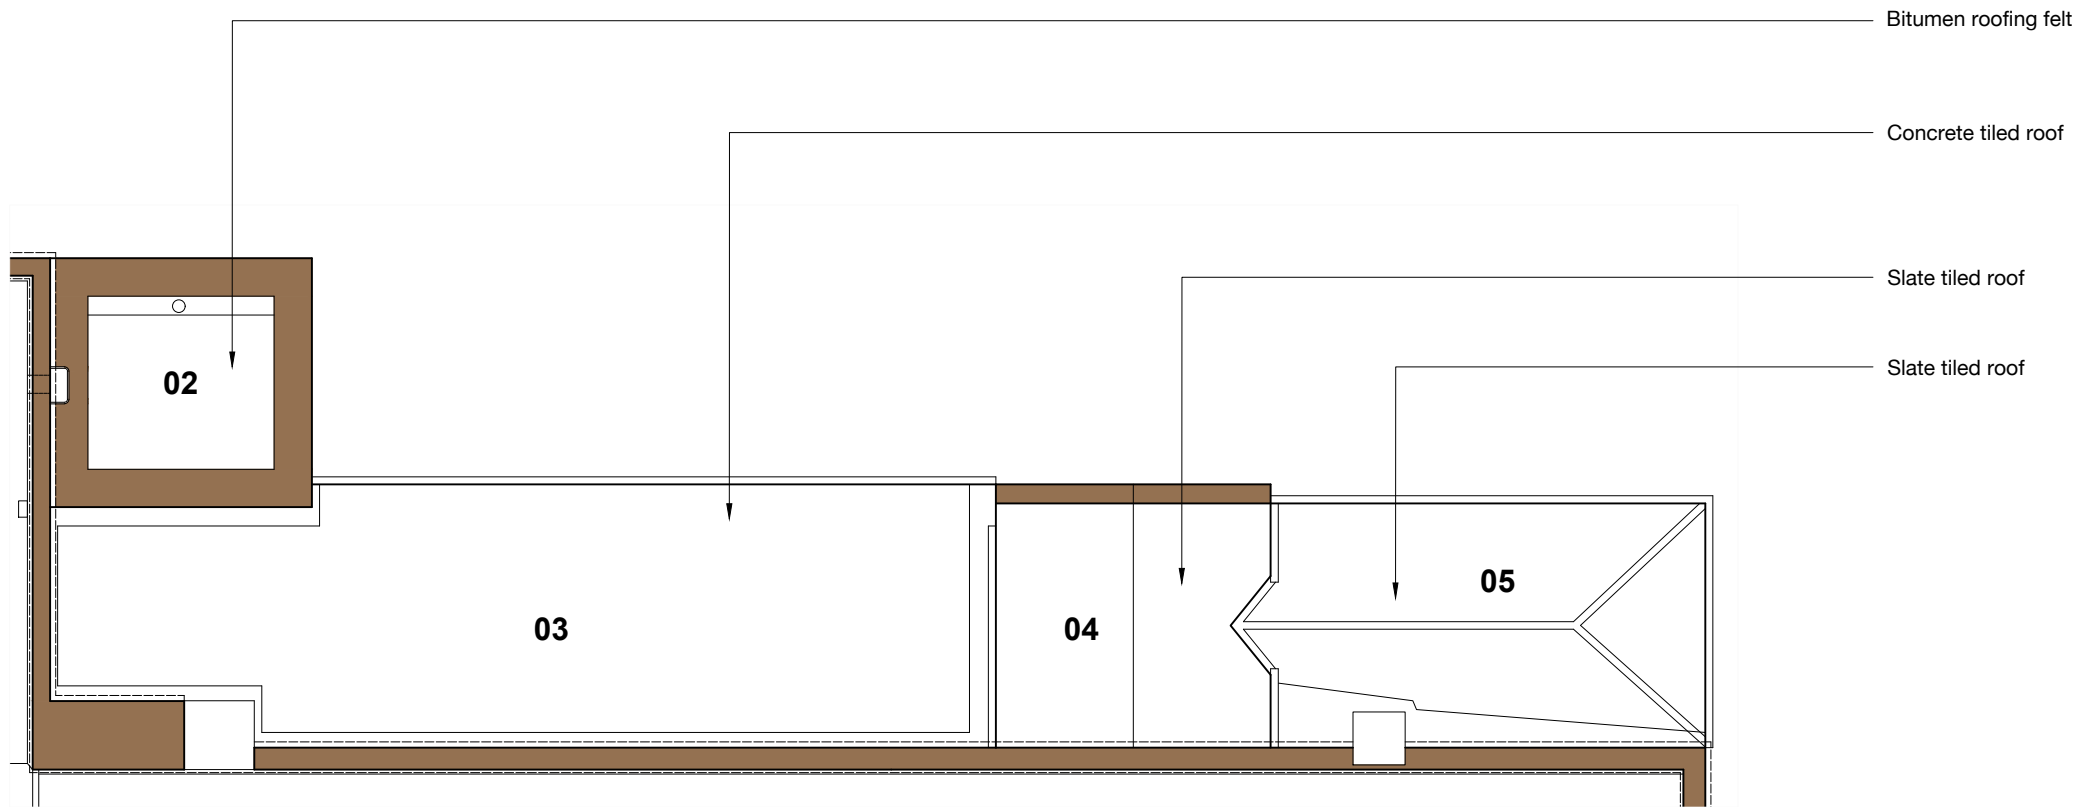

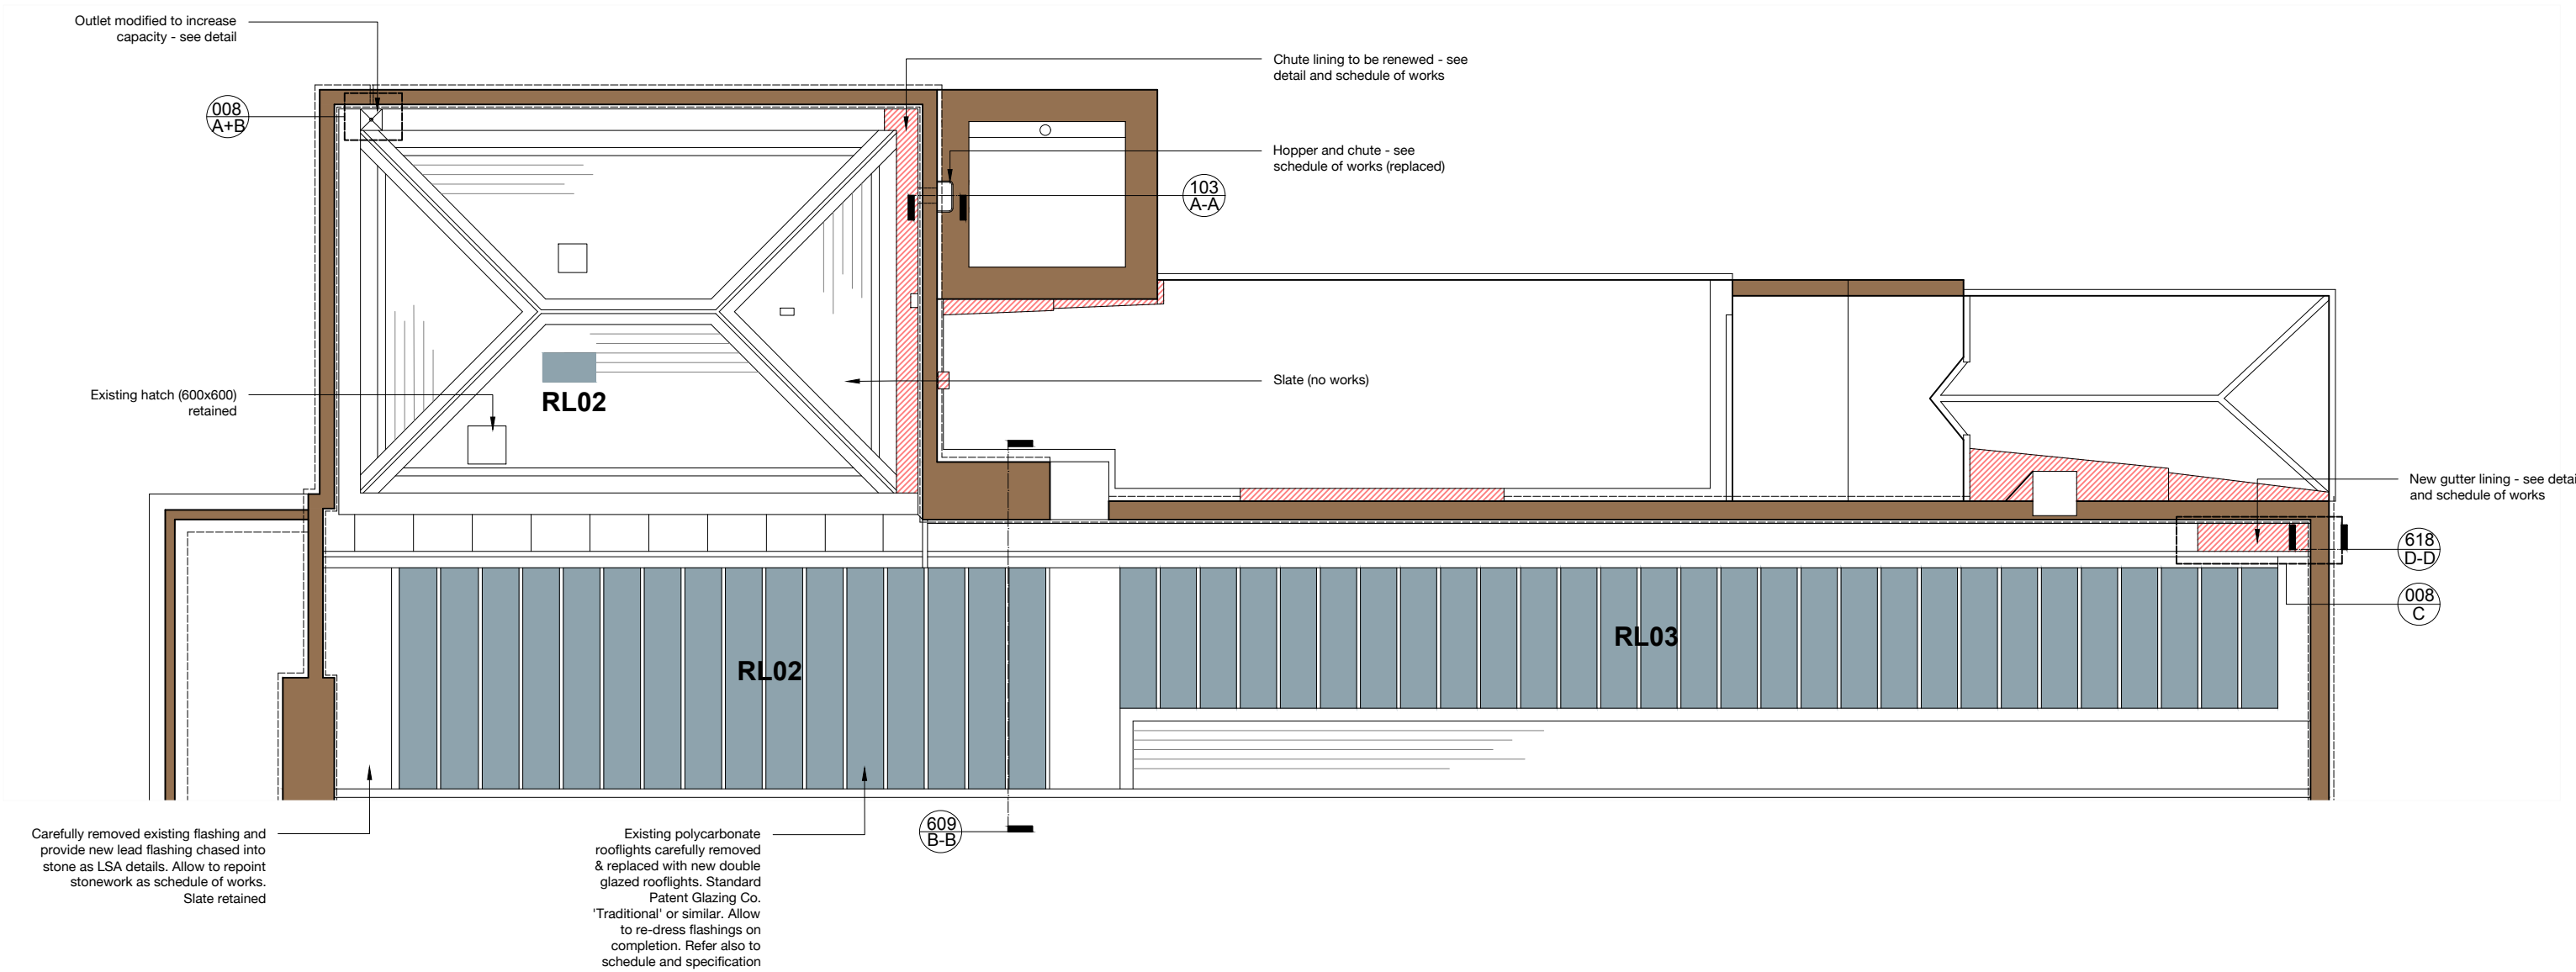

PROJECT BURY ART MUSEUM
PROPOSED REPAIRS

JOB NUMBER BART.02

DRAWING TITLE PROPOSED ROOF PLAN AREA 01 & 06

DRAWING STATUS PLANNING

DRAWING NO. 007


REVISION -

SIZE & SCALE 1:100 @ A3


First Issue JULY 2023

© Chambers Conservation Ltd
jennifer@chambersconservation.com
rob@chambersconservation.com
07484 133270 or 07919 300428
www.chambersconservation.com


Registered in England and Wales, no. 09787239
Registered address: Mercury House, High Street,
Tattenhall, Chester CH3 9PX
Do not scale from this drawing unless agreed

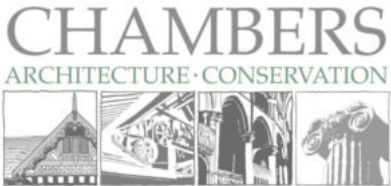


Outlet (A) Detail
1:20

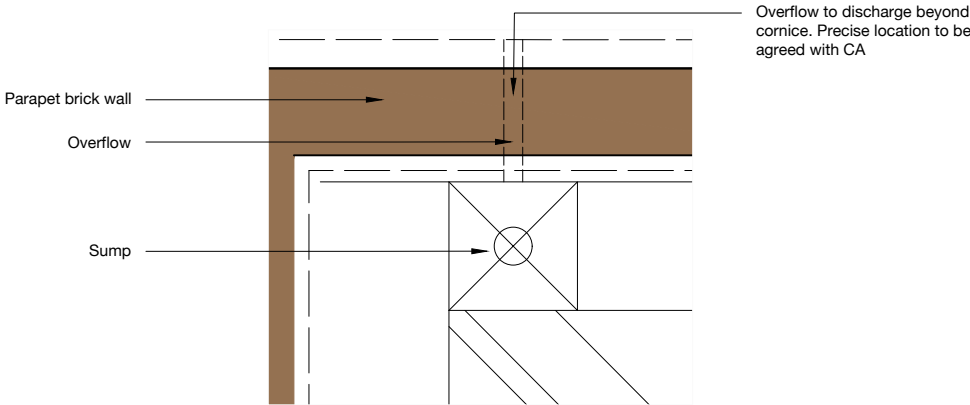

Outlet (B) Section
1:10

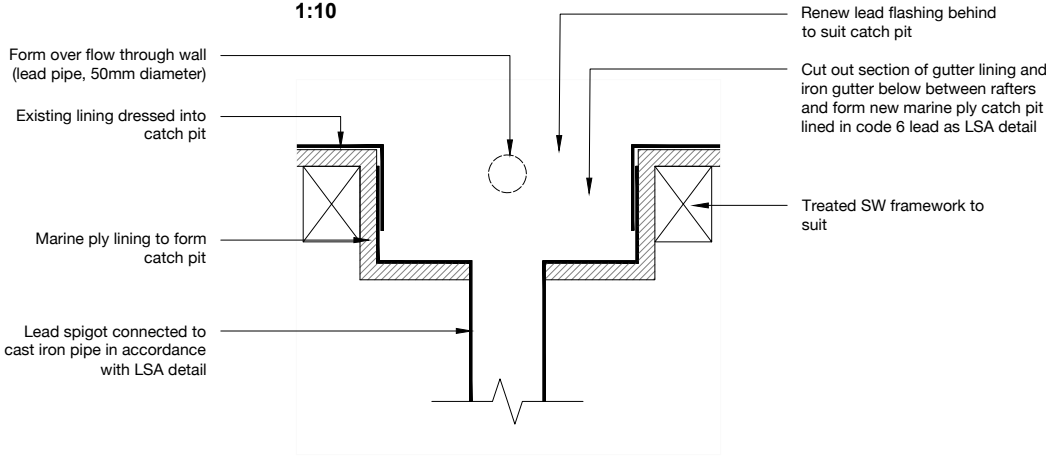

Outlet (C) Detail
1:20

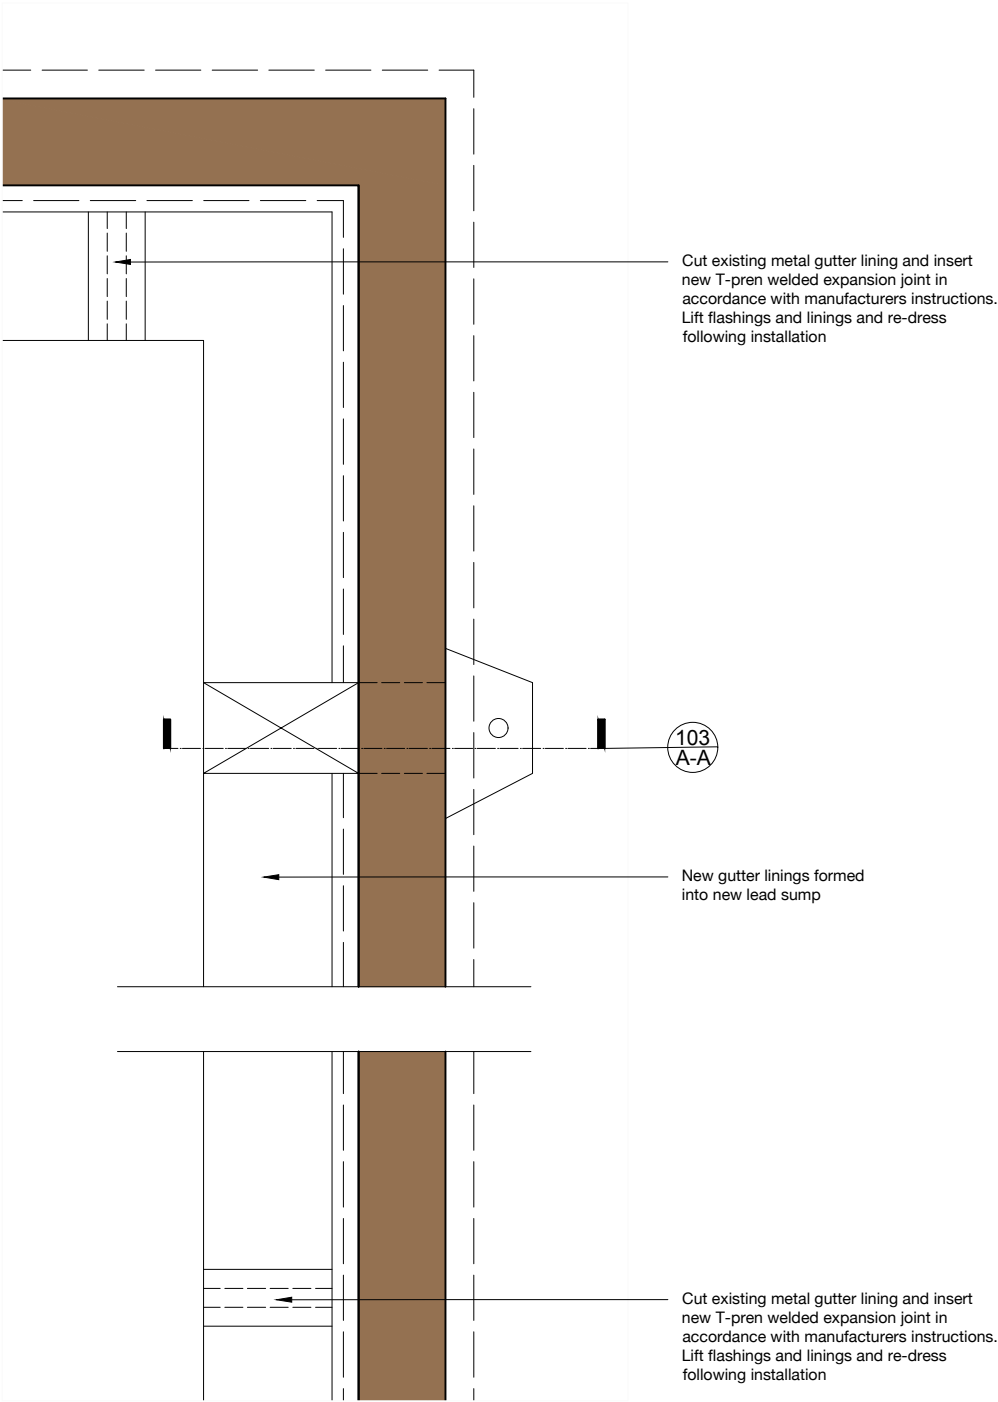



PROJECT	BURY ART MUSEUM PROPOSED REPAIRS	DRAWING STATUS	PLANNING
JOB NUMBER	BART.02	DRAWING NO.	008
DRAWING TITLE	PROPOSED ROOF DETAILS AREA 01 & 06	REVISION	-
		SIZE & SCALE	A3

First Issue JULY 2023

© Chambers Conservation Ltd
jennifer@chambersconservation.com
rob@chambersconservation.com
07484 133270 or 07919 300428
www.chambersconservation.com

Registered in England and Wales, no. 09787239
Registered address: Mercury House, High Street,
Tattenhall, Chester CH3 9PX
Do not scale from this drawing unless agreed

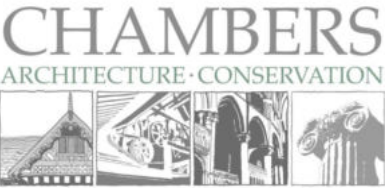

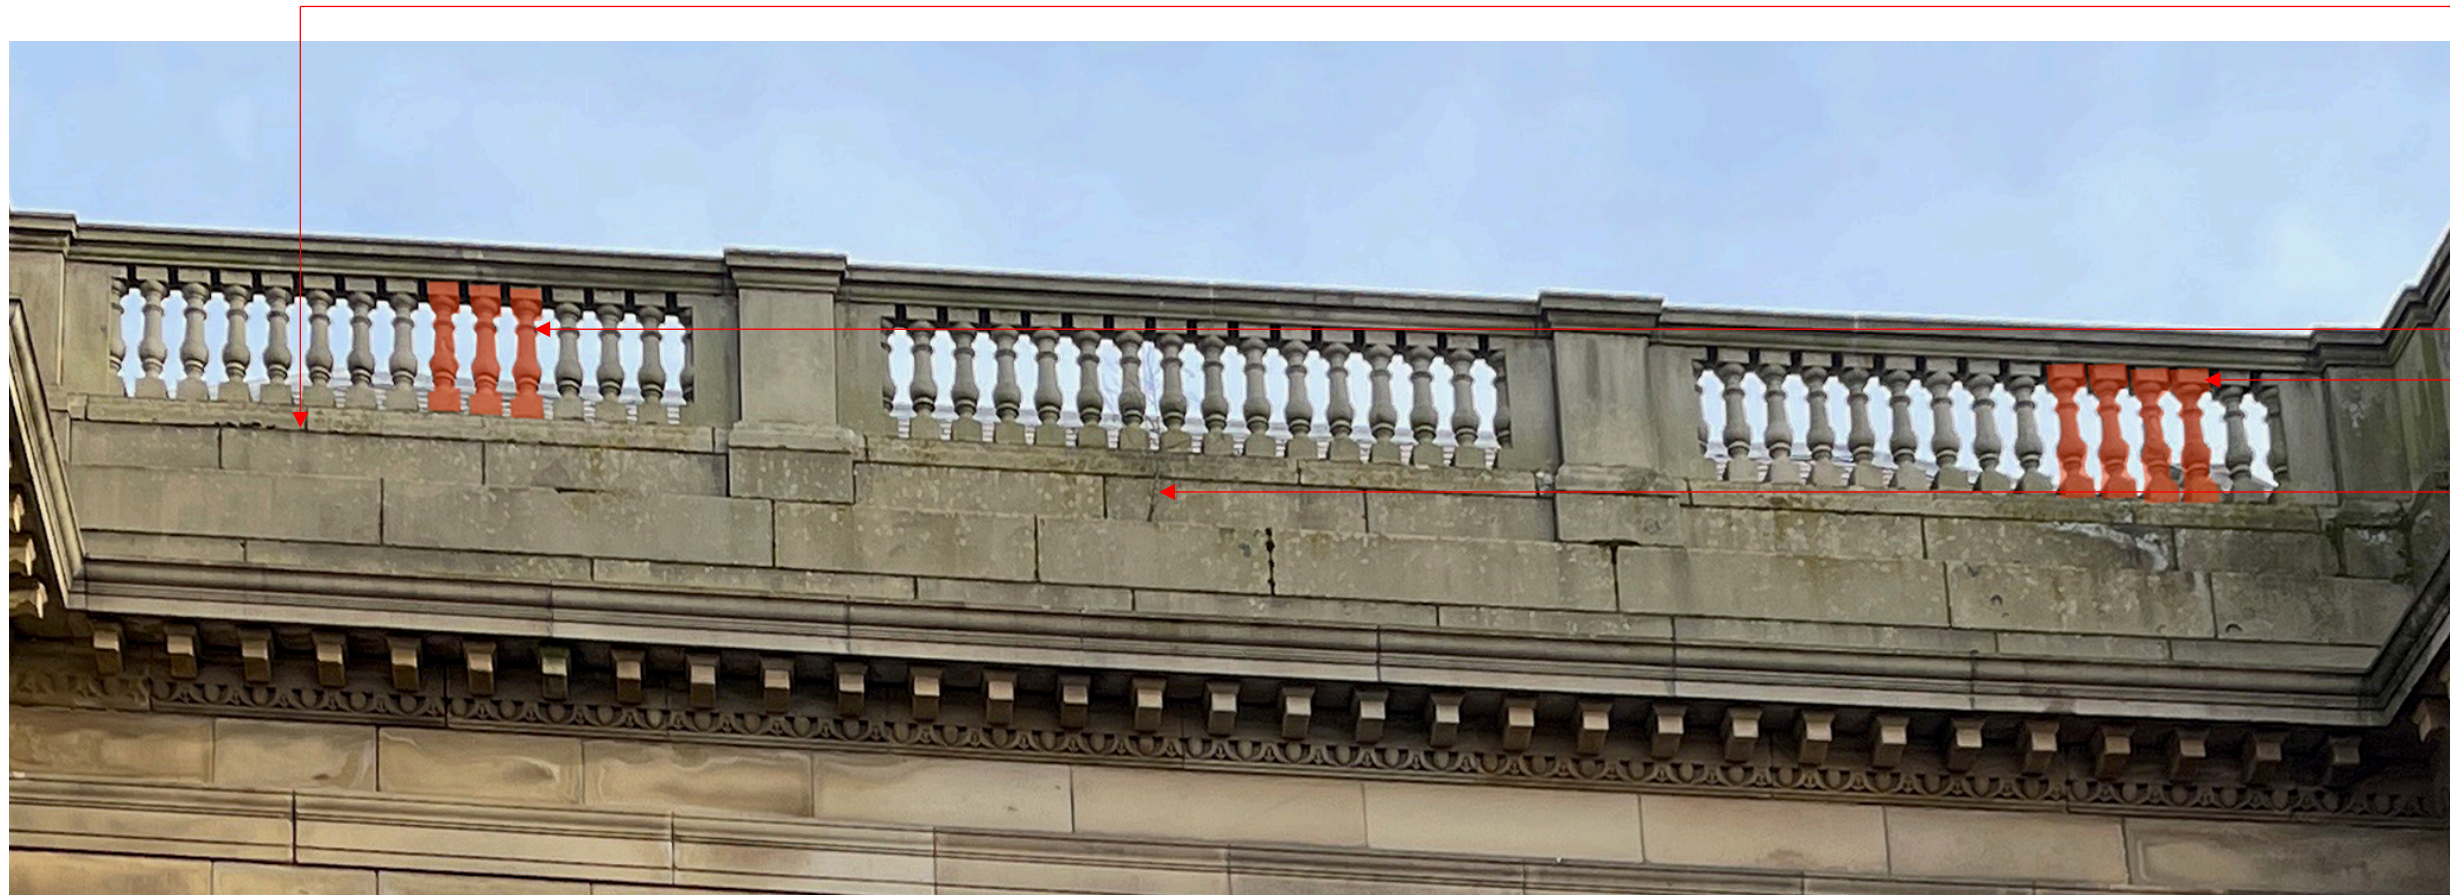

Remove plant growth from gutter side of parapet. Treat with biocide and repoint as per schedule of works and gutter drawings.

Carefully removed spalled balusters (extensive friable stone) and renew in stone to match existing. Stone and works as specification and schedule of works.

Carefully remove tree growth and roots from parapet, treat with biocide and repoint as schedule of works.

Balustrade (adjacent to Roof 09) Repairs



Portico Repairs

Carefully cut out spalled section of string course. Indent new stone to match in accordance with specification and schedule of works.


Deep-fill crack with lime mortar and pin with stainless steel pins as specification.

Deep-fill crack with lime mortar and pin with stainless steel pins as specification.

To cornice, blocking course and entablature (full width), allow to doff clean (to reveal condition), rake out and fully repoint in lime mortar as specification. Allow localised defrassing of stone as identified in schedule of works.

Carefully cut out earlier cementitious repair. Indent new stone to match in accordance with specification and schedule of works.

Allow for full inspection and confirmation of works with CA following erection of scaffold.

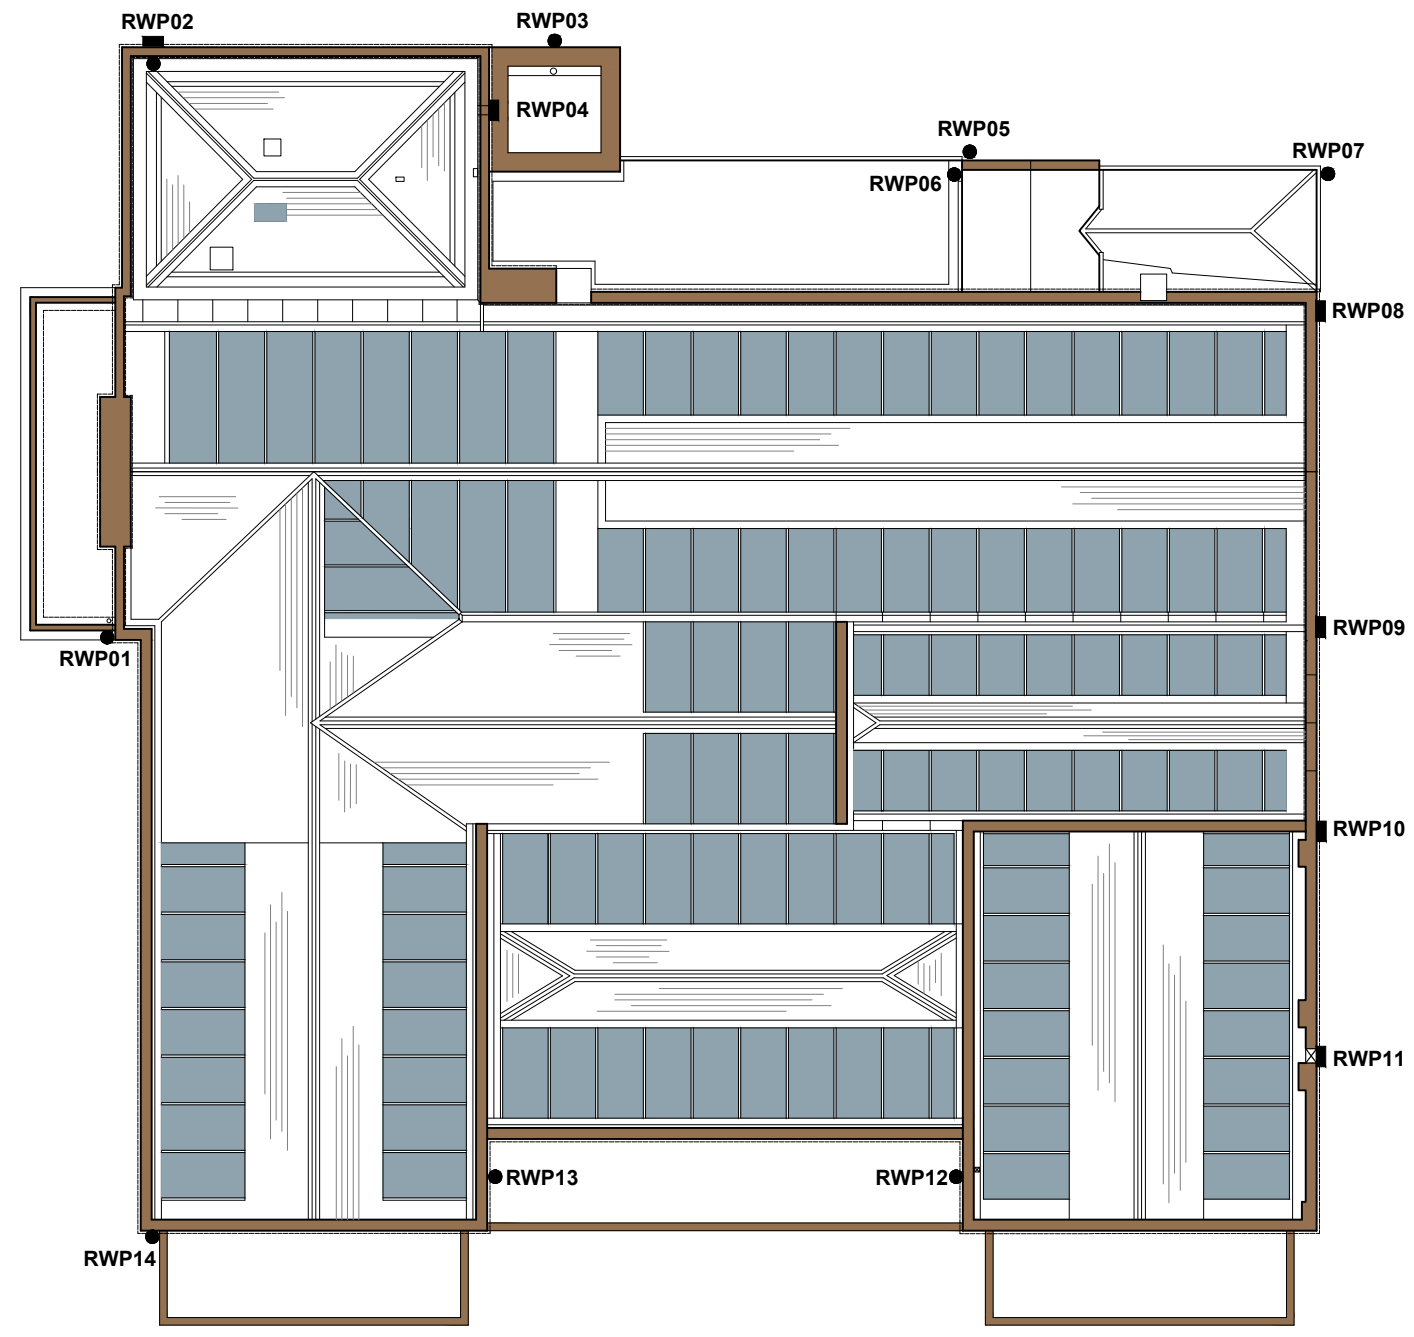

PROJECT BURY ART MUSEUM
PROPOSED REPAIRS

JOB NUMBER BART.02

DRAWING TITLE EXISTING RAINWATER PIPE LOCATIONS

DRAWING STATUS PLANNING

DRAWING NO. 010


REVISION -


SIZE & SCALE 1:200 @ A3

First Issue JULY 2023


© Chambers Conservation Ltd
jennifer@chambersconservation.com
rob@chambersconservation.com
07484 133270 or 07919 300428
www.chambersconservation.com


Registered in England and Wales, no. 09787239
Registered address: Mercury House, High Street,
Tattenhall, Chester CH3 9PX
Do not scale from this drawing unless agreed

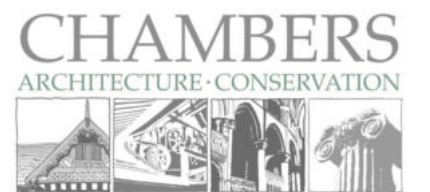


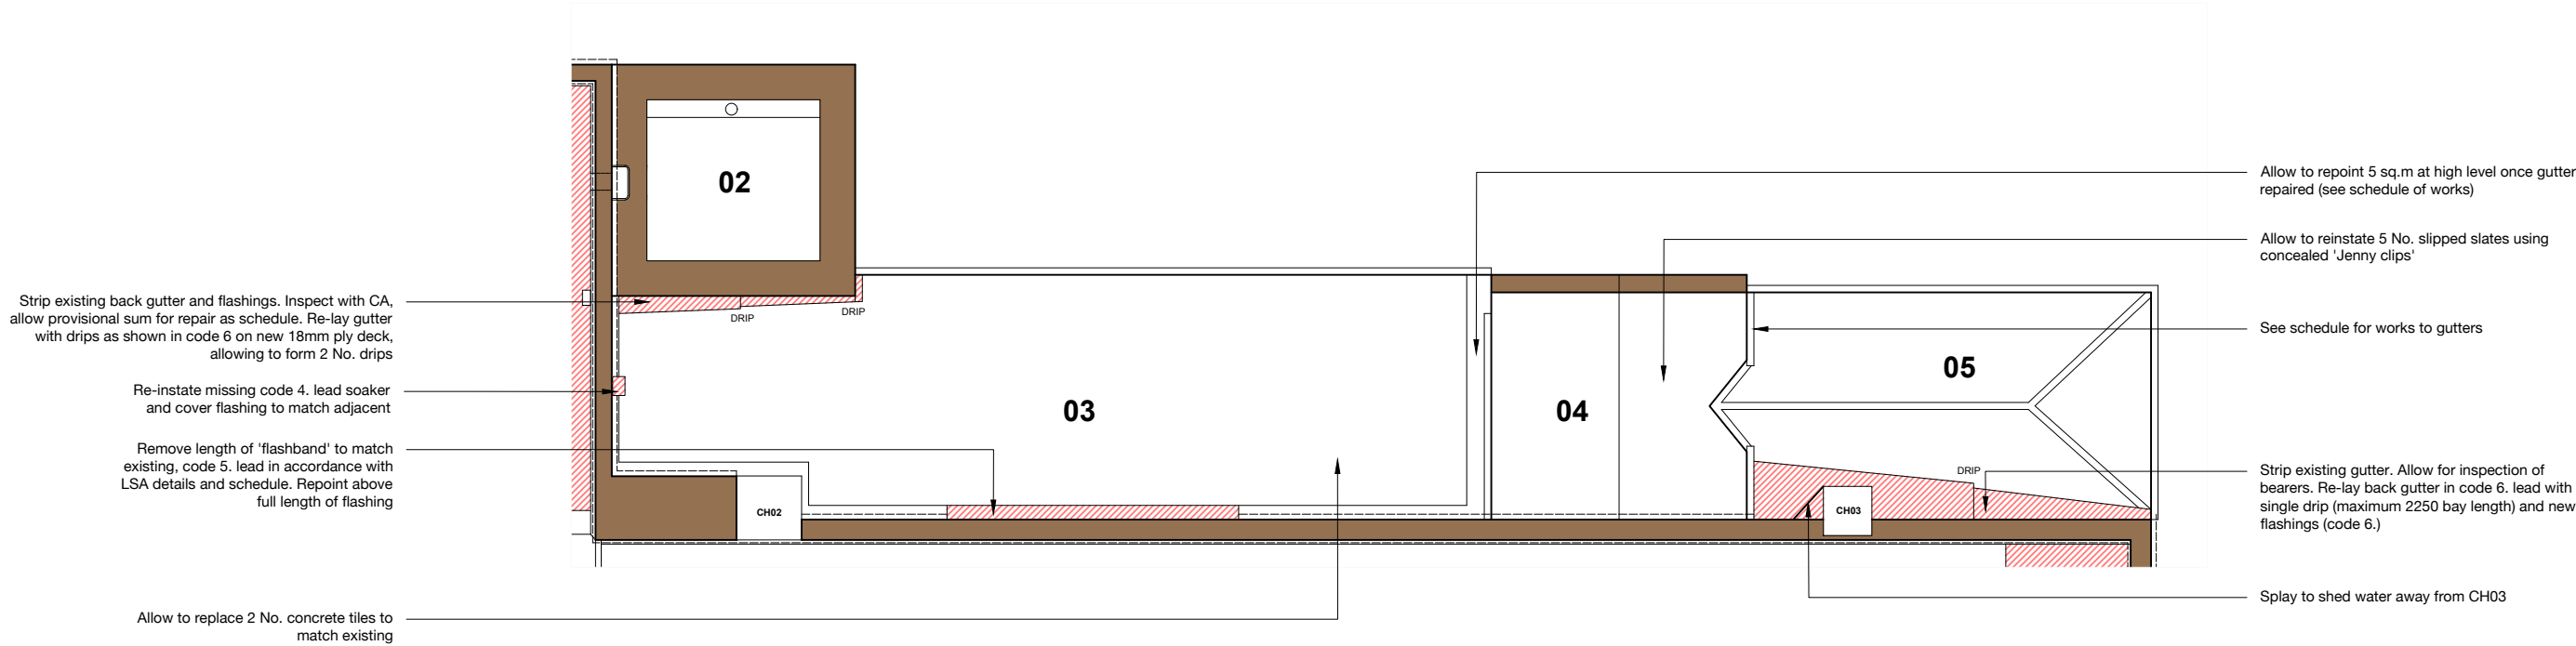

PROJECT	BURY ART MUSEUM PROPOSED REPAIRS	DRAWING STATUS	PLANNING	First Issue	JULY 2023	© Chambers Conservation Ltd jennifer@chambersconservation.com rob@chambersconservation.com 07484 133270 or 07919 300428 www.chambersconservation.com	CHAMBERS ARCHITECTURE · CONSERVATION
JOB NUMBER	BART.02	DRAWING NO.	011			Registered in England and Wales, no. 09787239 Registered address: Mercury House, High Street, Tattenhall, Chester CH3 9PX Do not scale from this drawing unless agreed	
DRAWING TITLE	PROPOSED ROOF PLAN AREA 02, 03, 04 & 05	REVISION	-				
		SIZE & SCALE	1:100 @ A3				

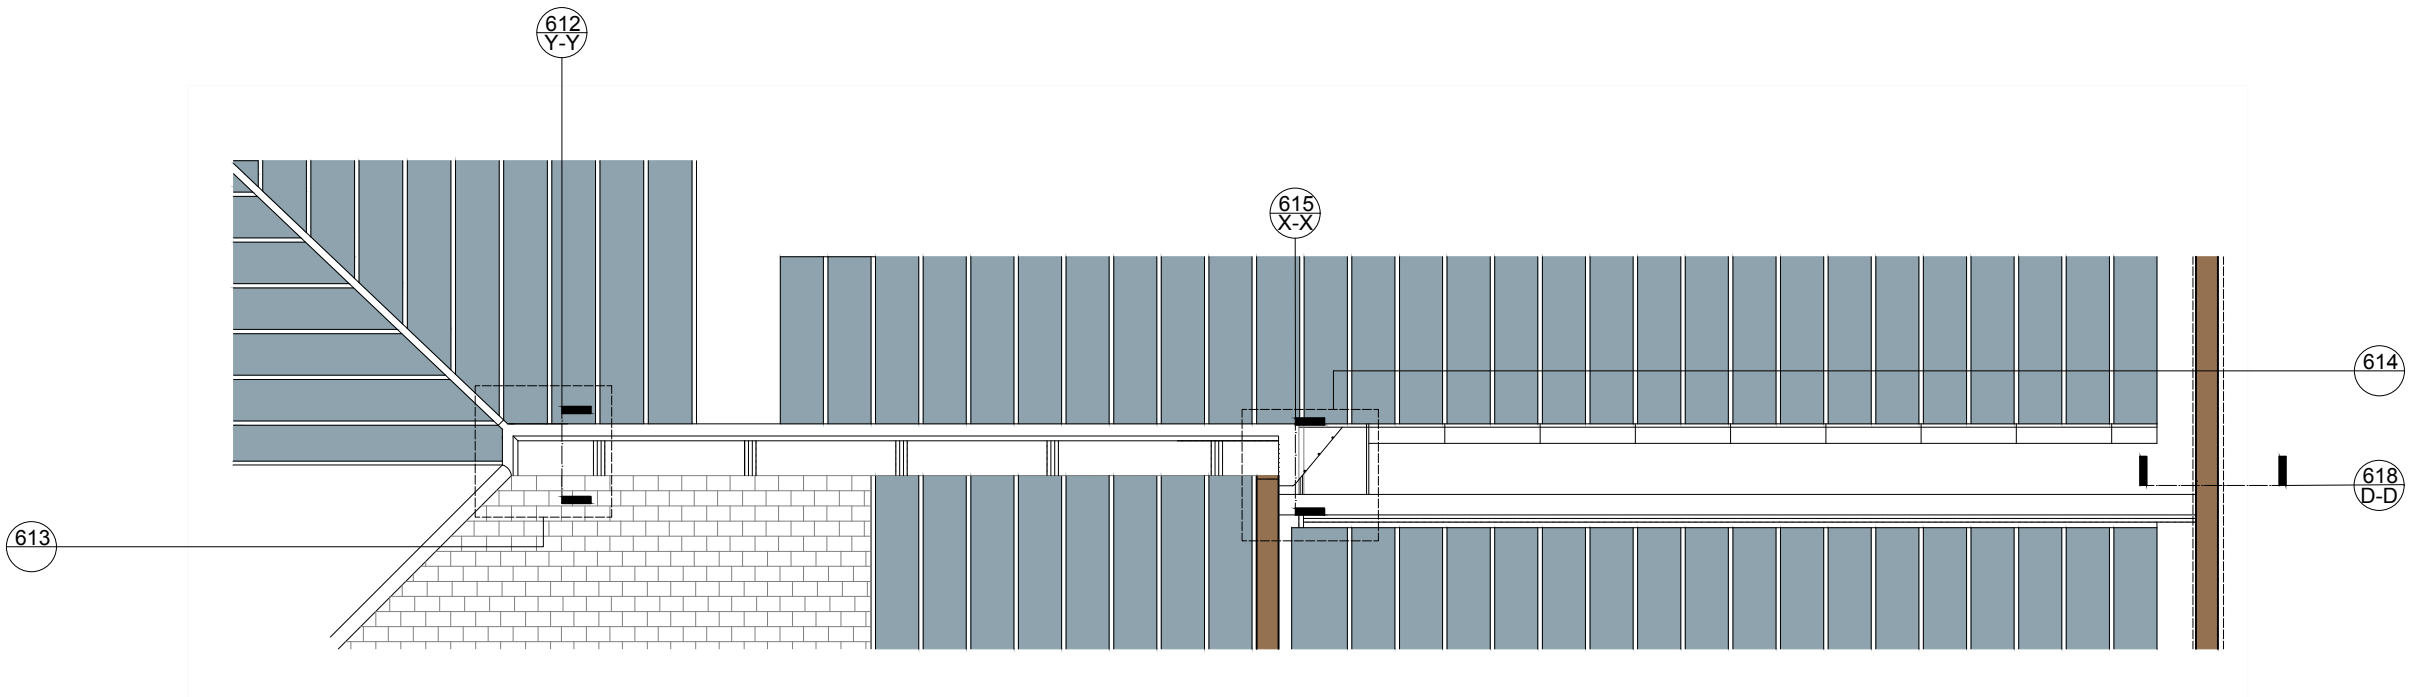

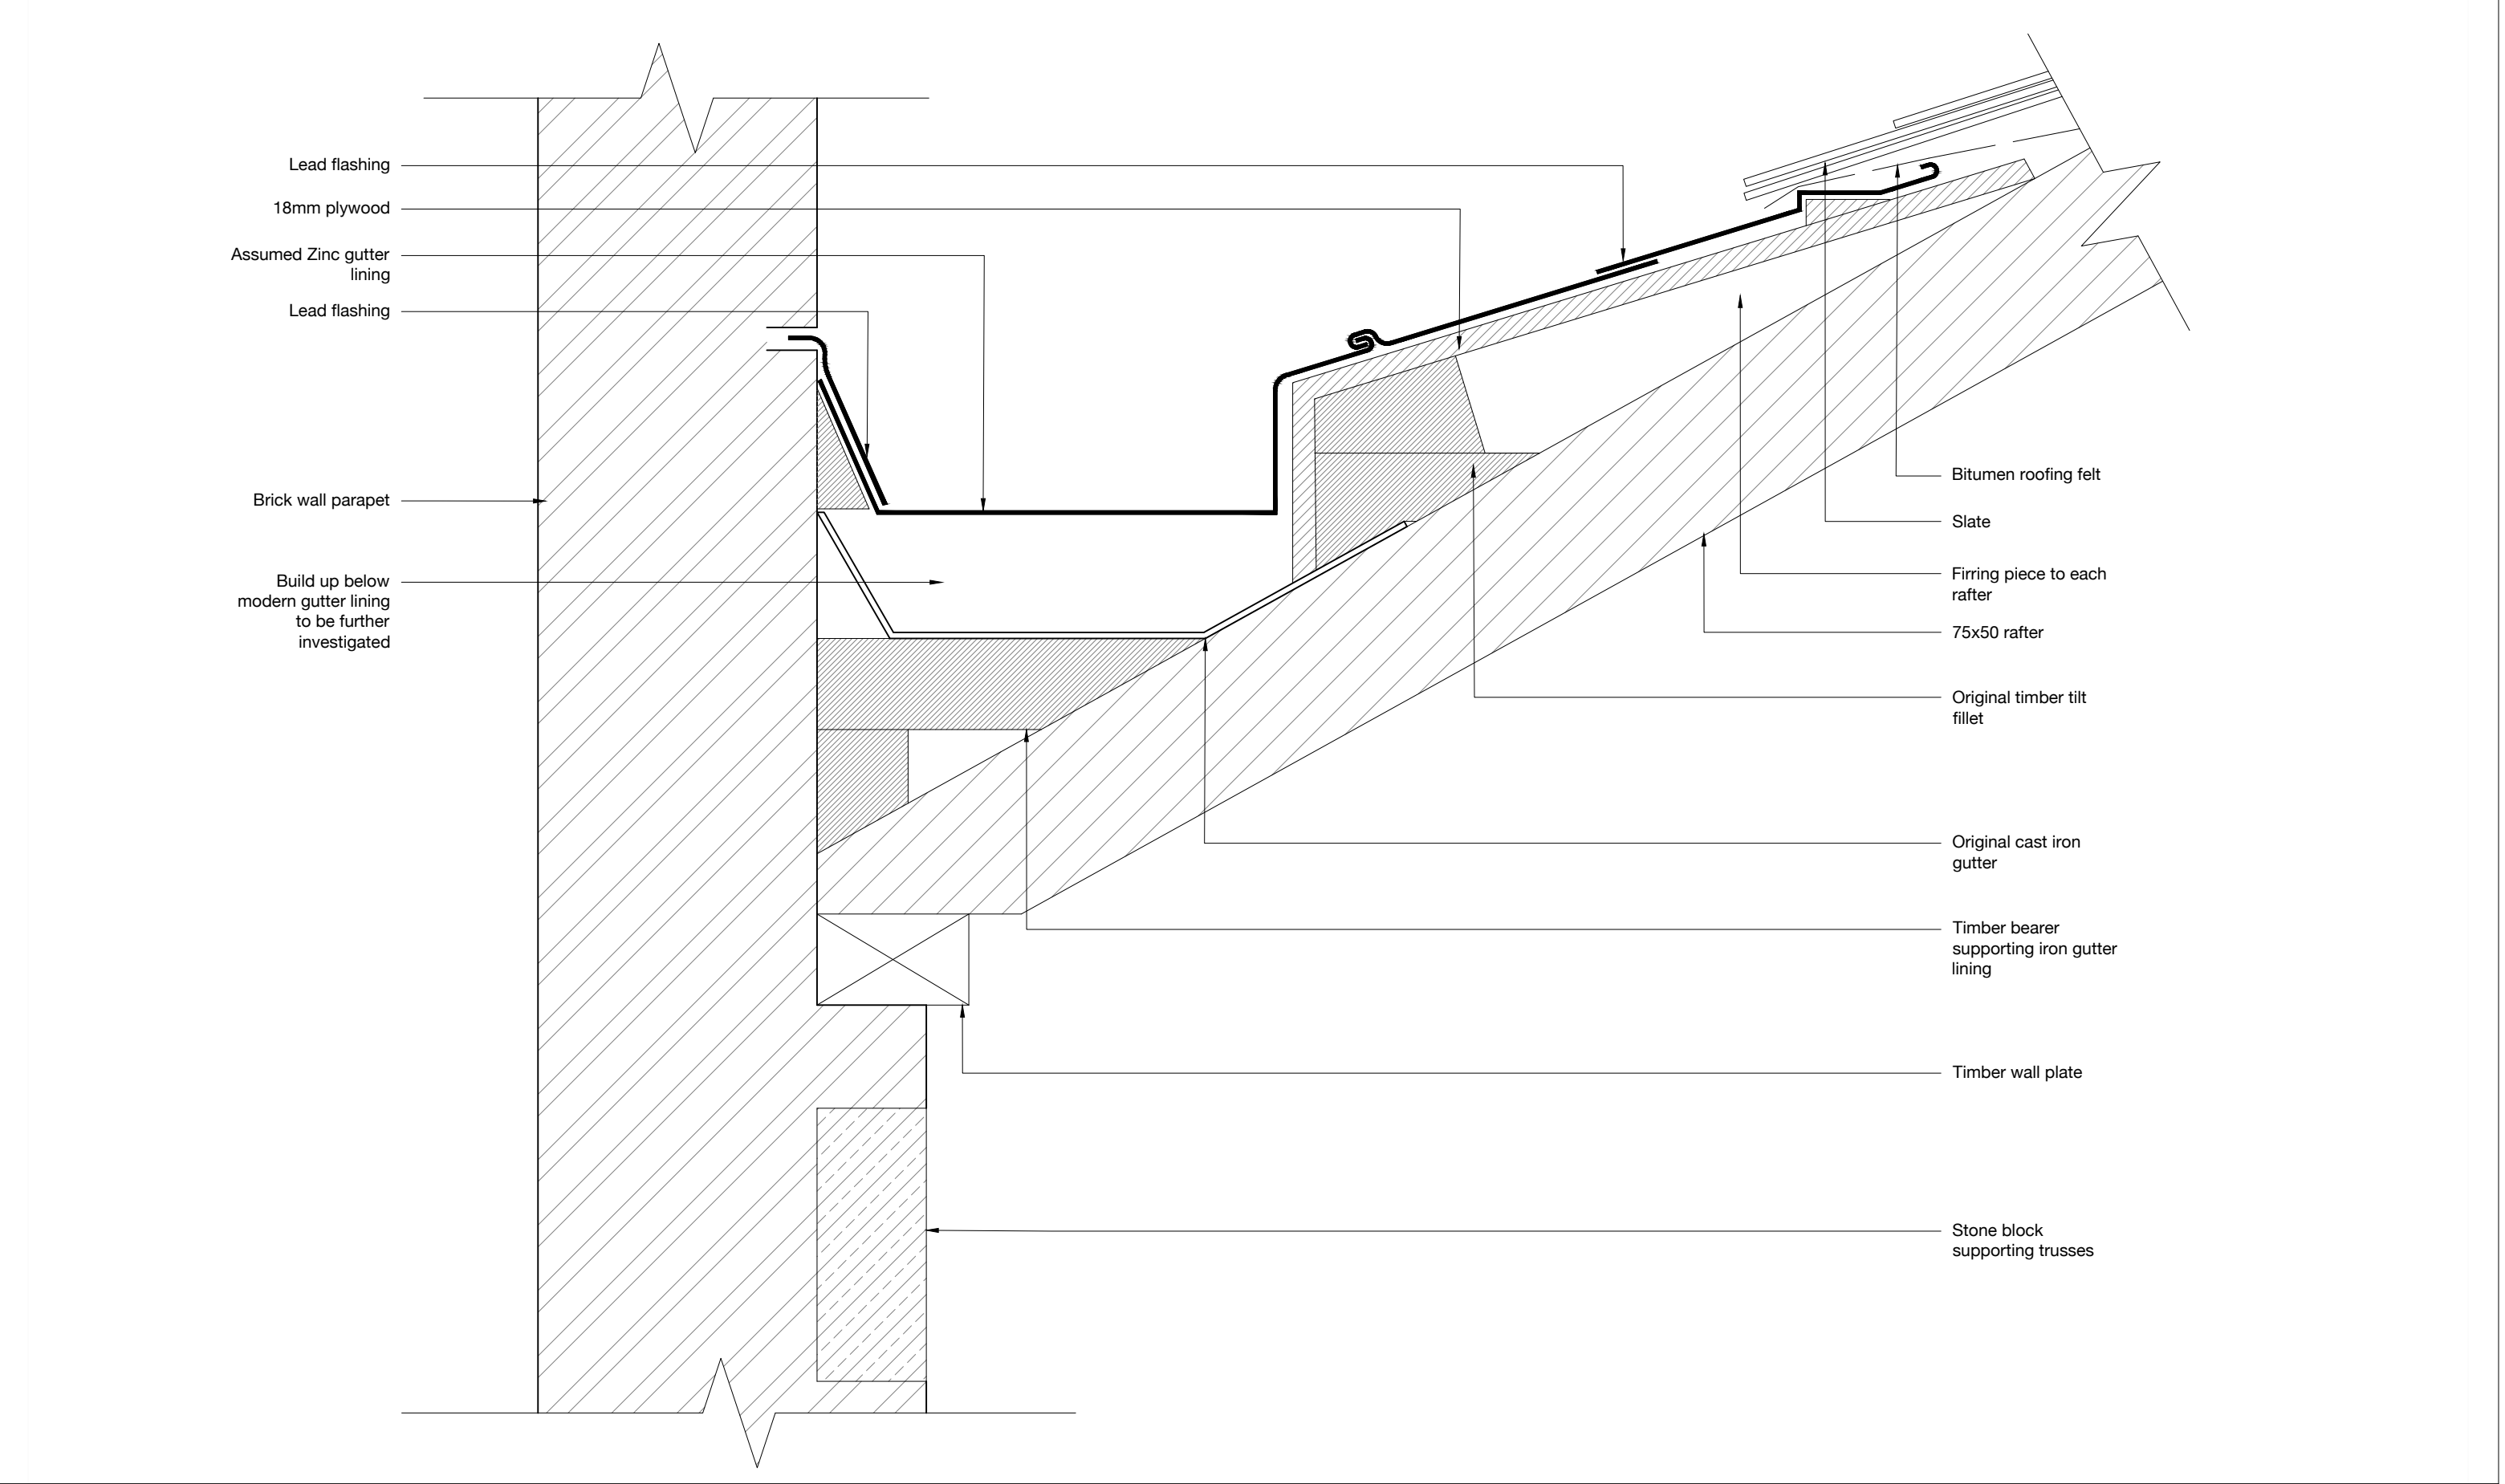

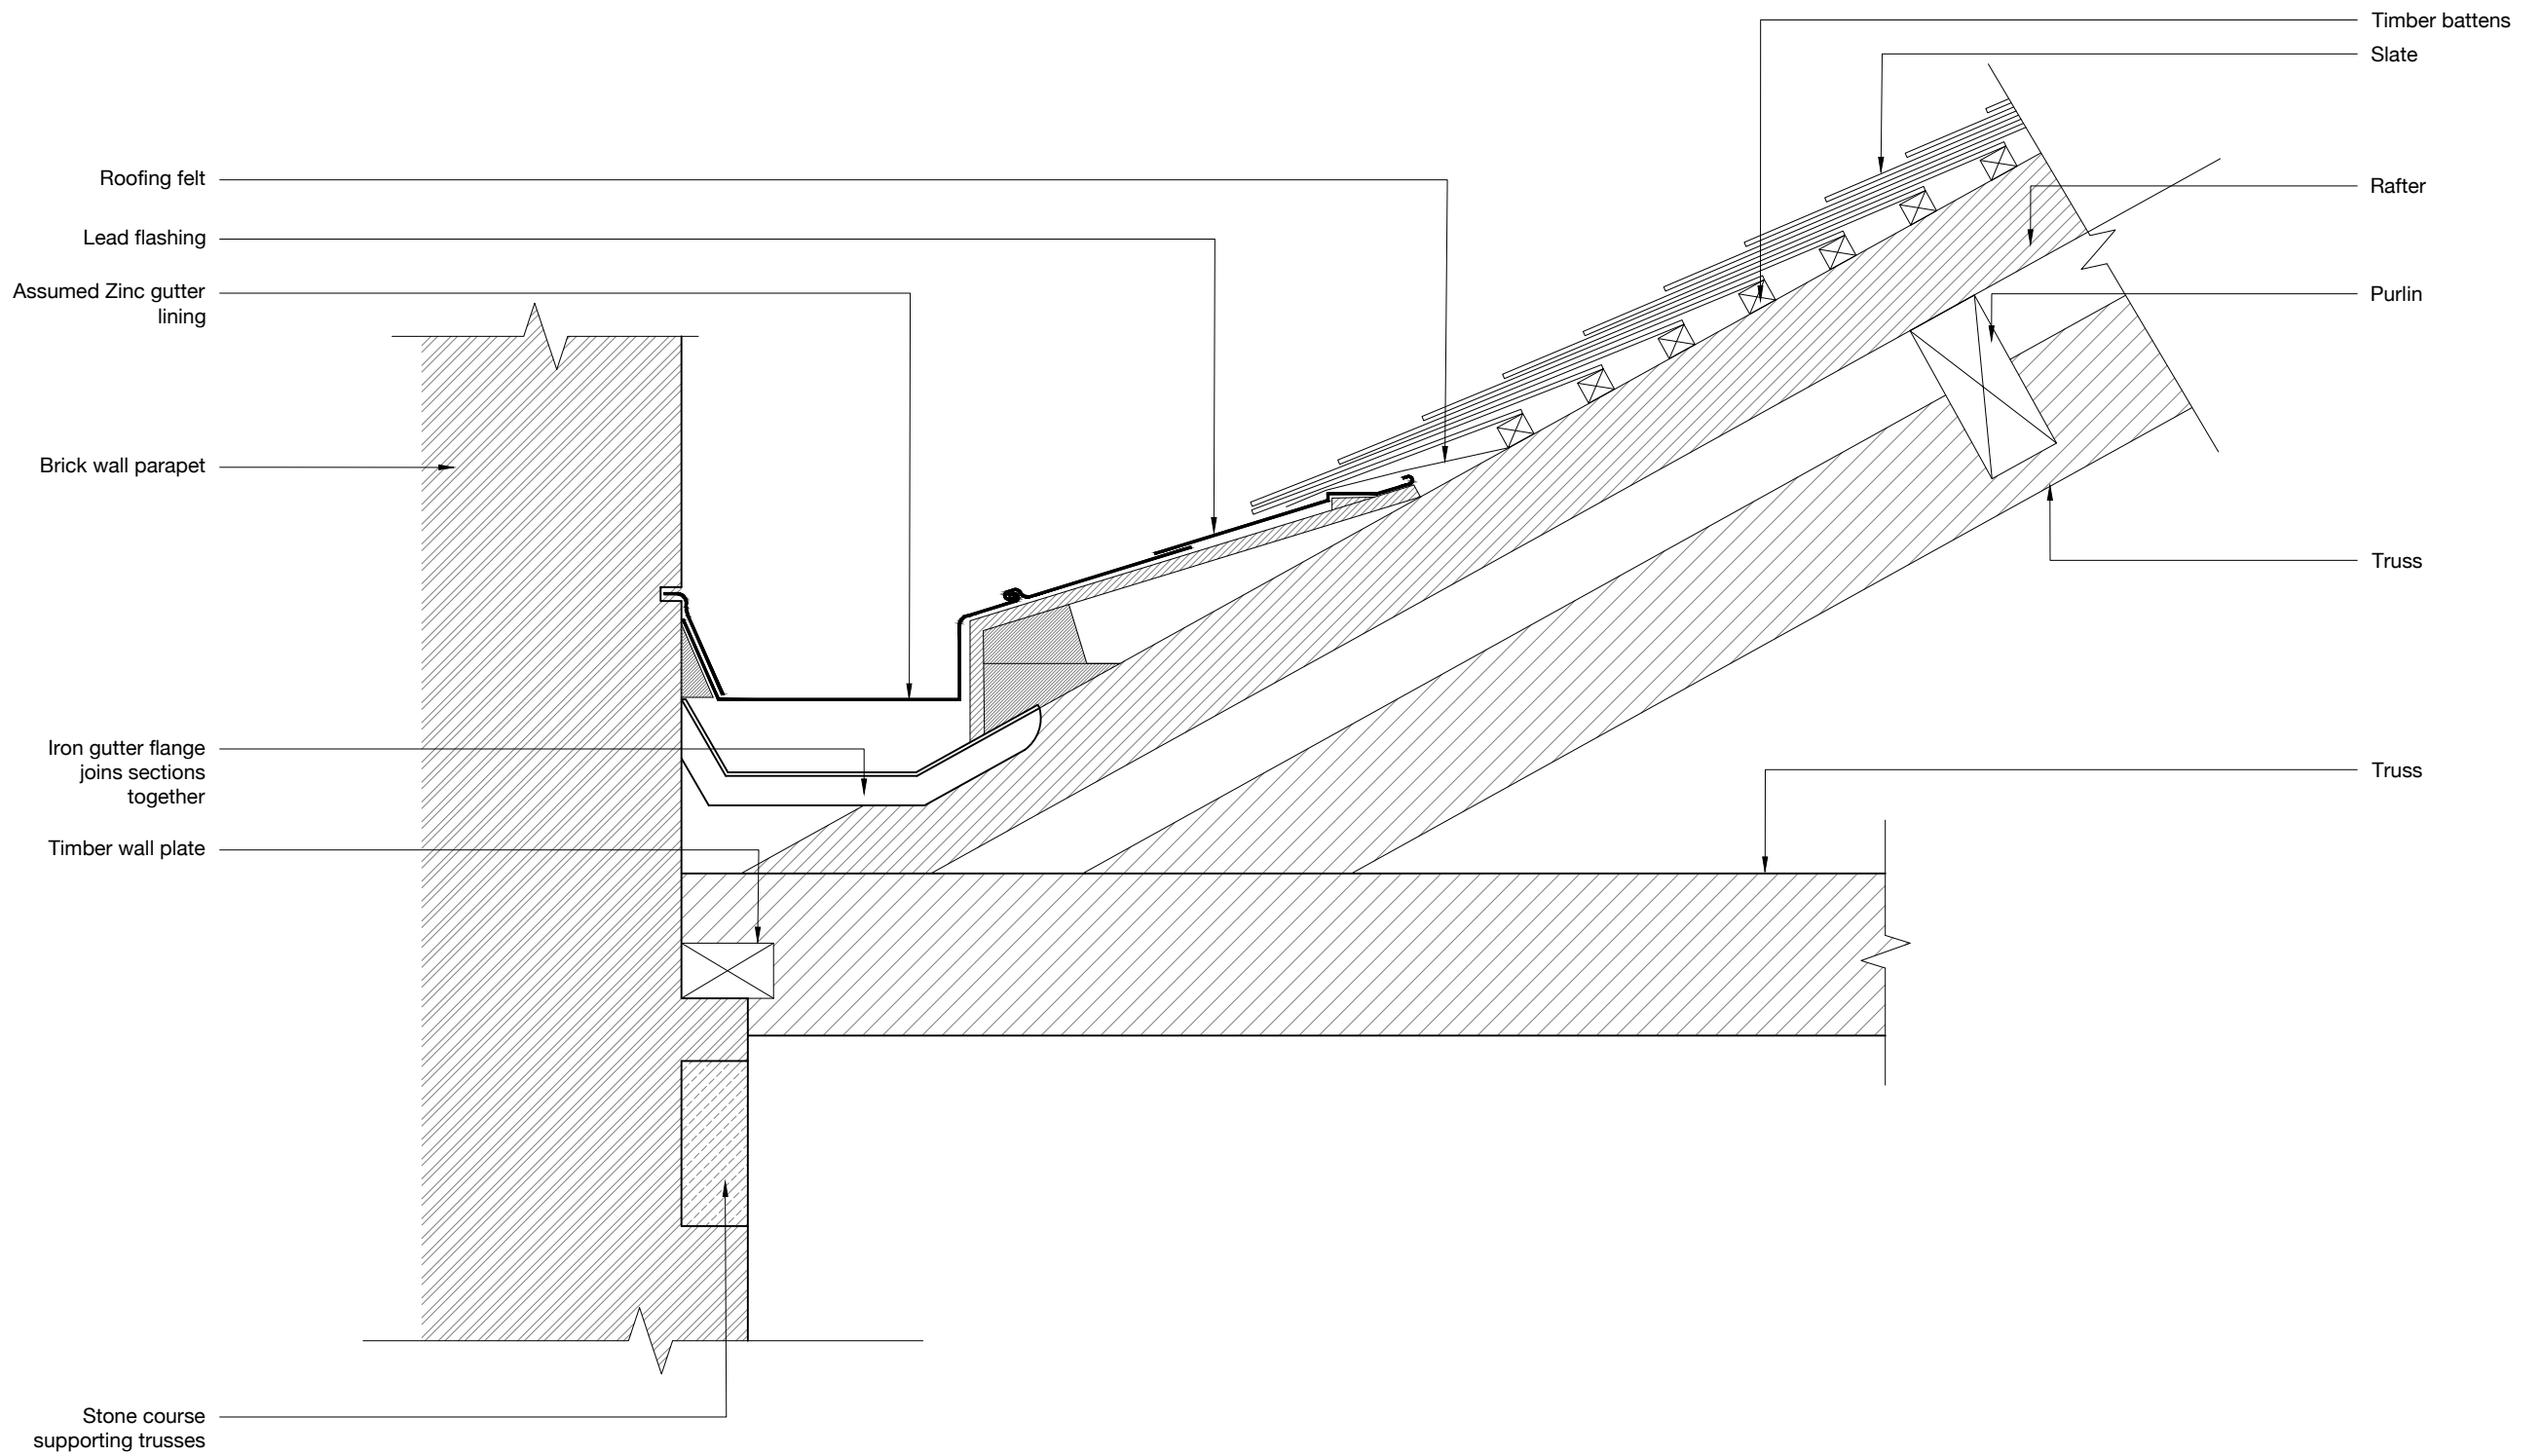

PROJECT BURY ART MUSEUM
PROPOSED REPAIRS
JOB NUMBER BART.02
DRAWING TITLE EXISTING SECTION A-A (2) ROOF AREA 01


DRAWING STATUS PLANNING
DRAWING NO. 102
REVISION -
SIZE & SCALE 1:10 @ A3


First Issue



JULY 2023

© Chambers Conservation Ltd
jennifer@chambersconservation.com
rob@chambersconservation.com
07484 133270 or 07919 300428
www.chambersconservation.com

Registered in England and Wales, no. 09787239
Registered address: Mercury House, High Street,
Tattenhall, Chester CH3 9PX
Do not scale from this drawing unless agreed

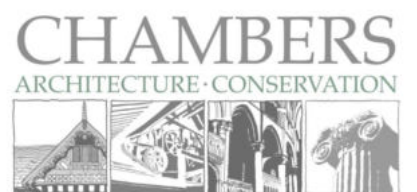

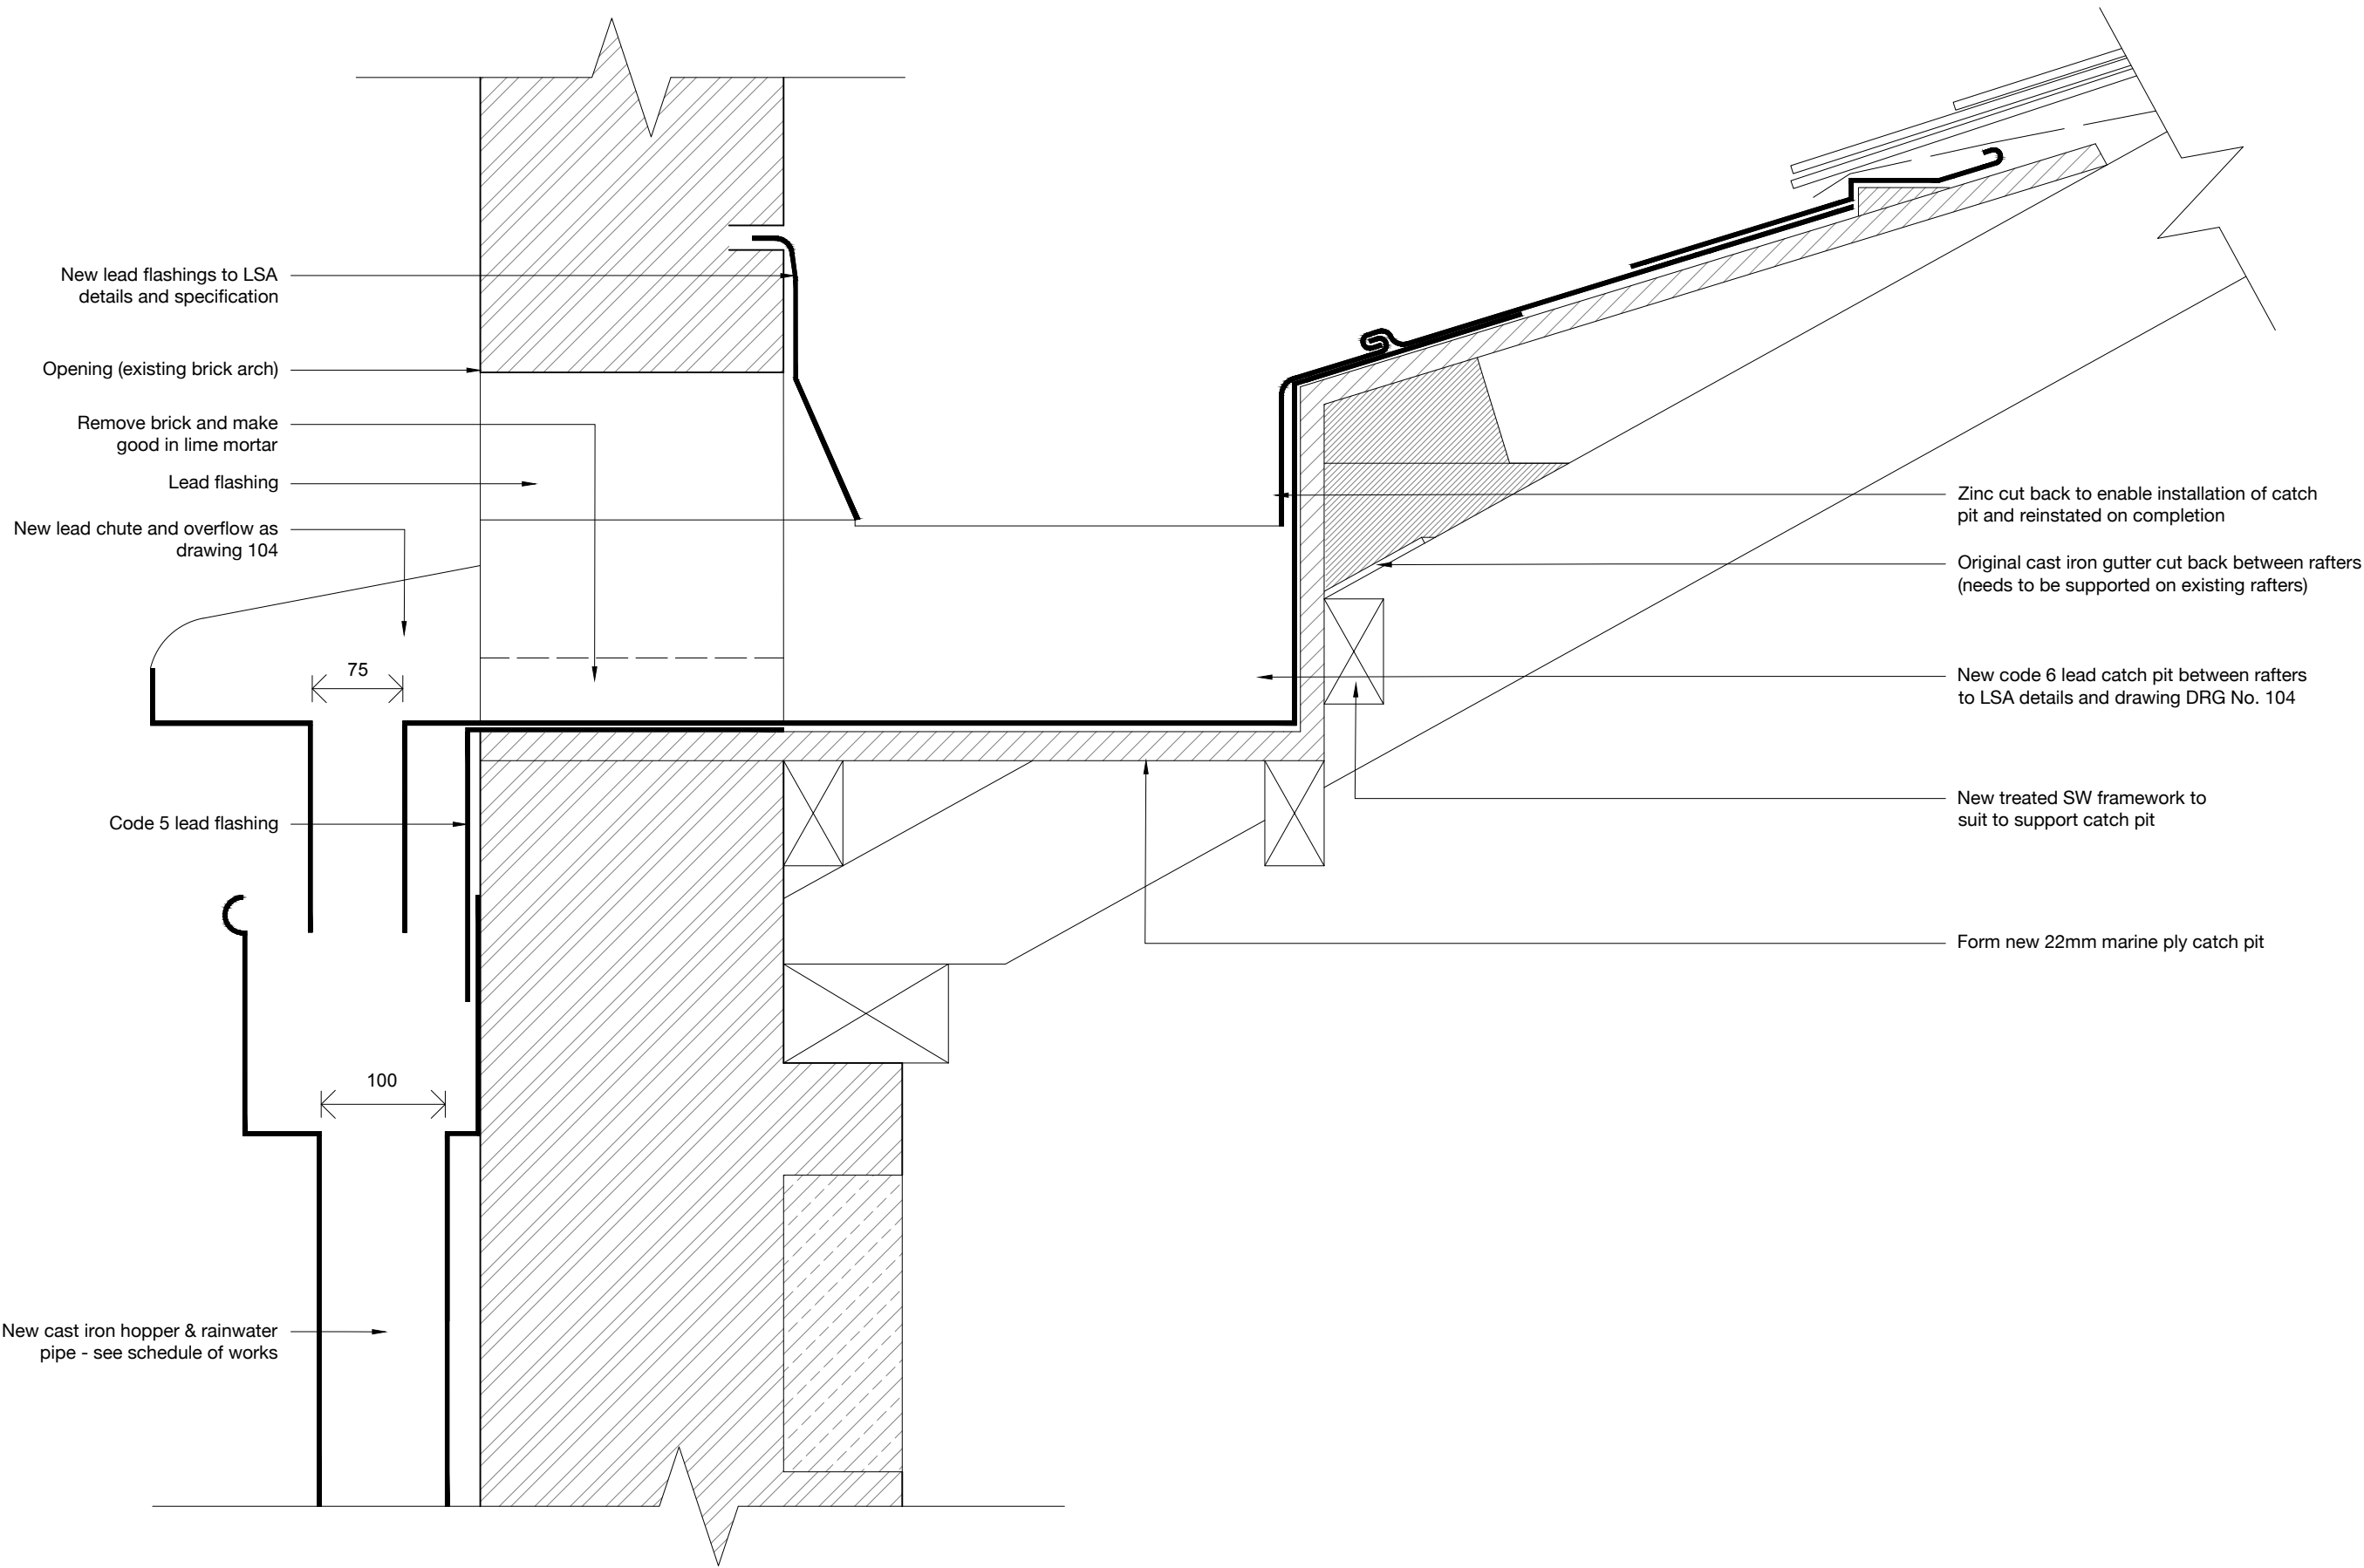

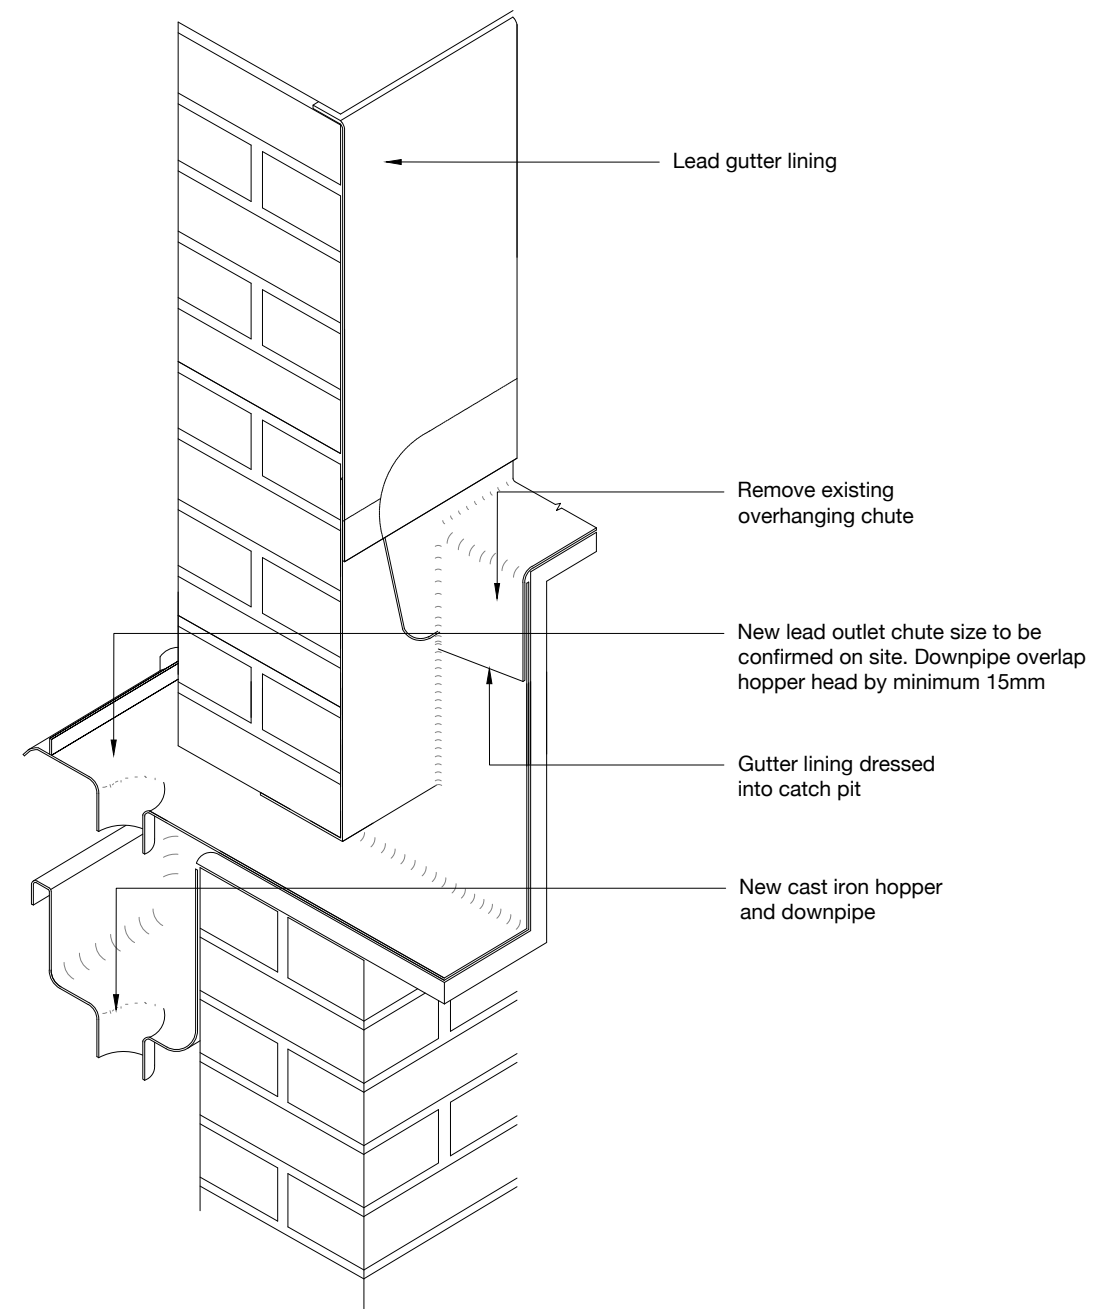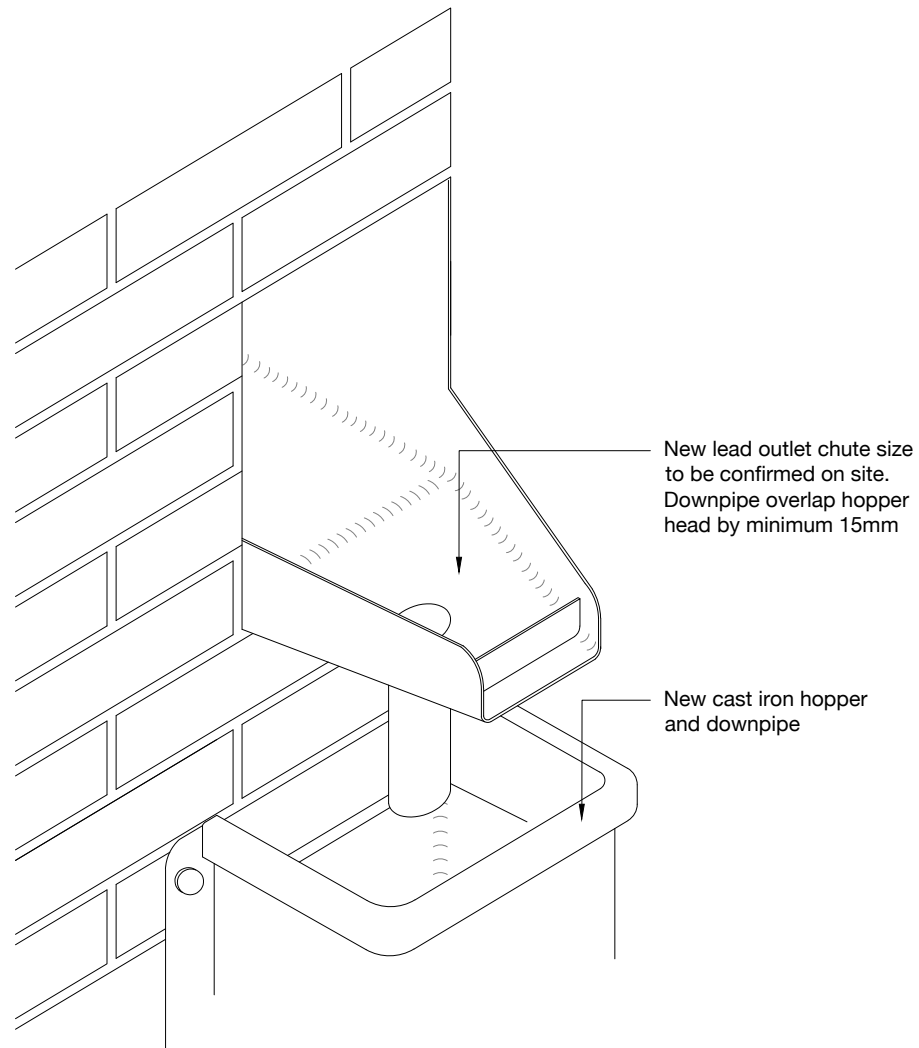

PROJECT **BURY ART MUSEUM
PROPOSED REPAIRS**

JOB NUMBER **BART.02**

DRAWING TITLE **PROPOSED CHUTE & HOPPPER DETAIL 01**

DRAWING STATUS **PLANNING**

DRAWING NO. **104**


REVISION **-**


SIZE & SCALE **1:5 @ A3**


First Issue **JULY 2023**


© Chambers Conservation Ltd
jennifer@chambersconservation.com
rob@chambersconservation.com
07484 133270 or 07919 300428
www.chambersconservation.com


Registered in England and Wales, no. 09787239
Registered address: Mercury House, High Street,
Tattenhall, Chester CH3 9PX
Do not scale from this drawing unless agreed

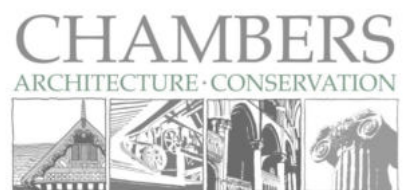

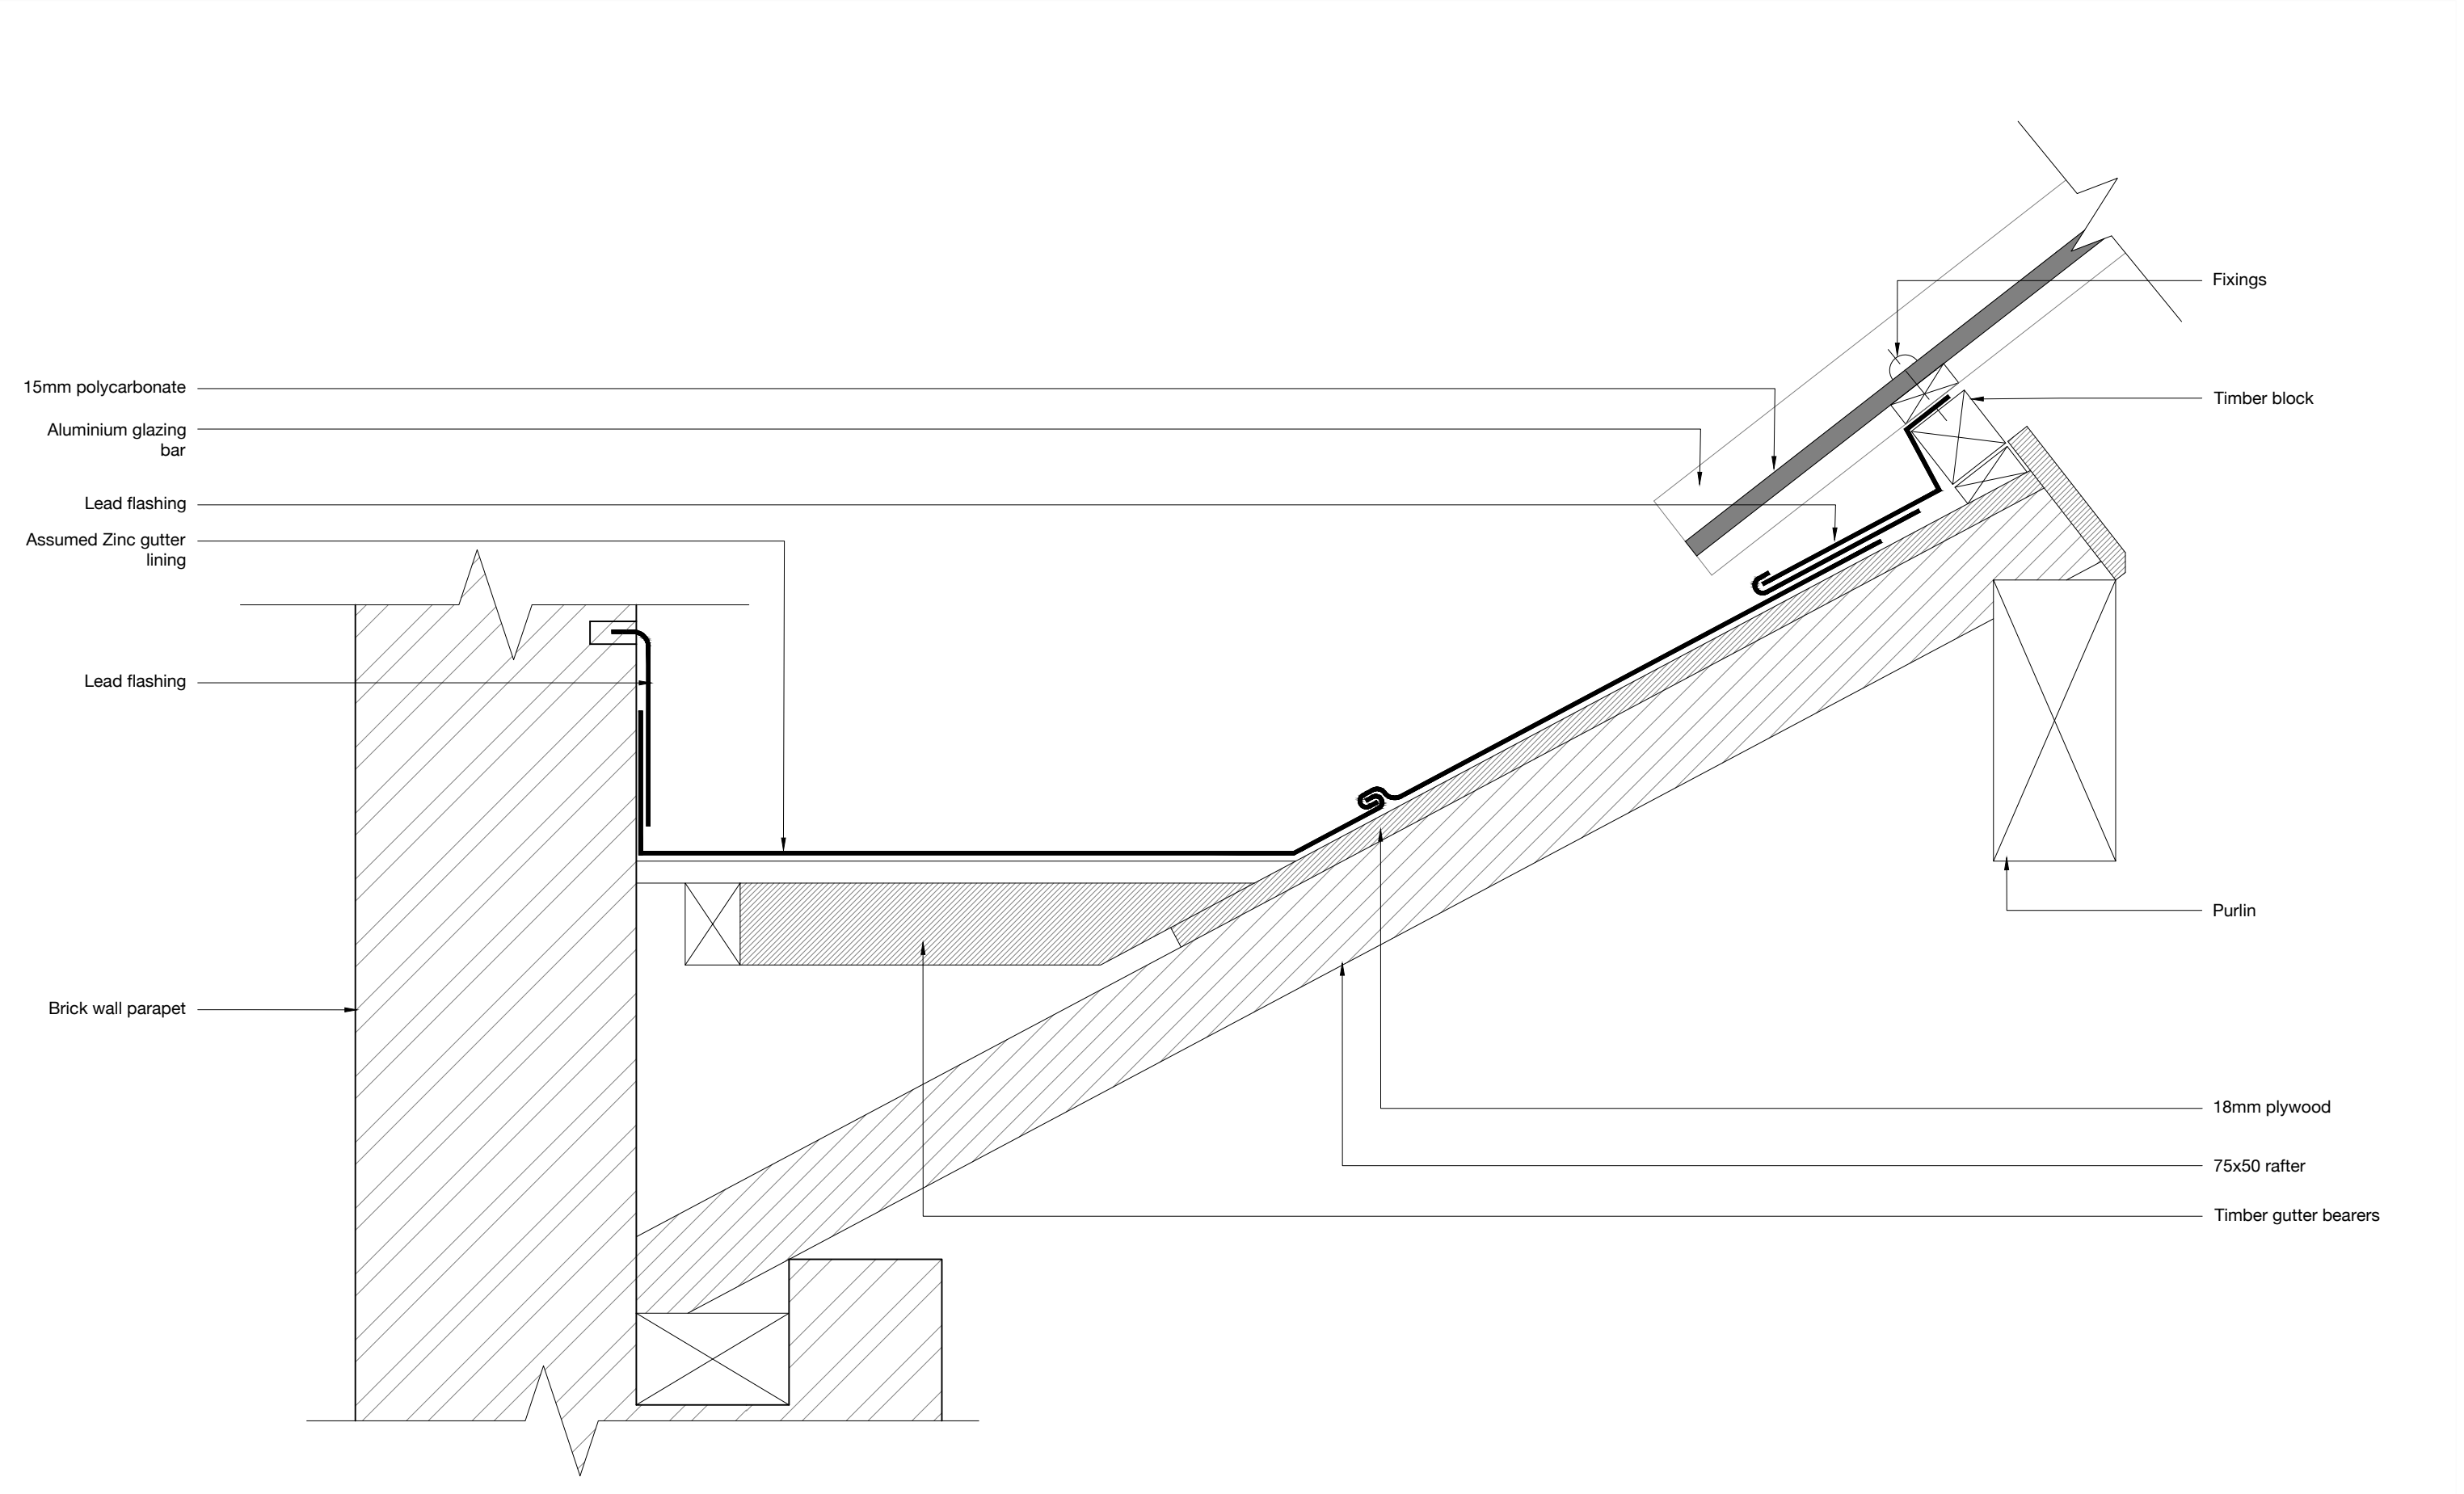

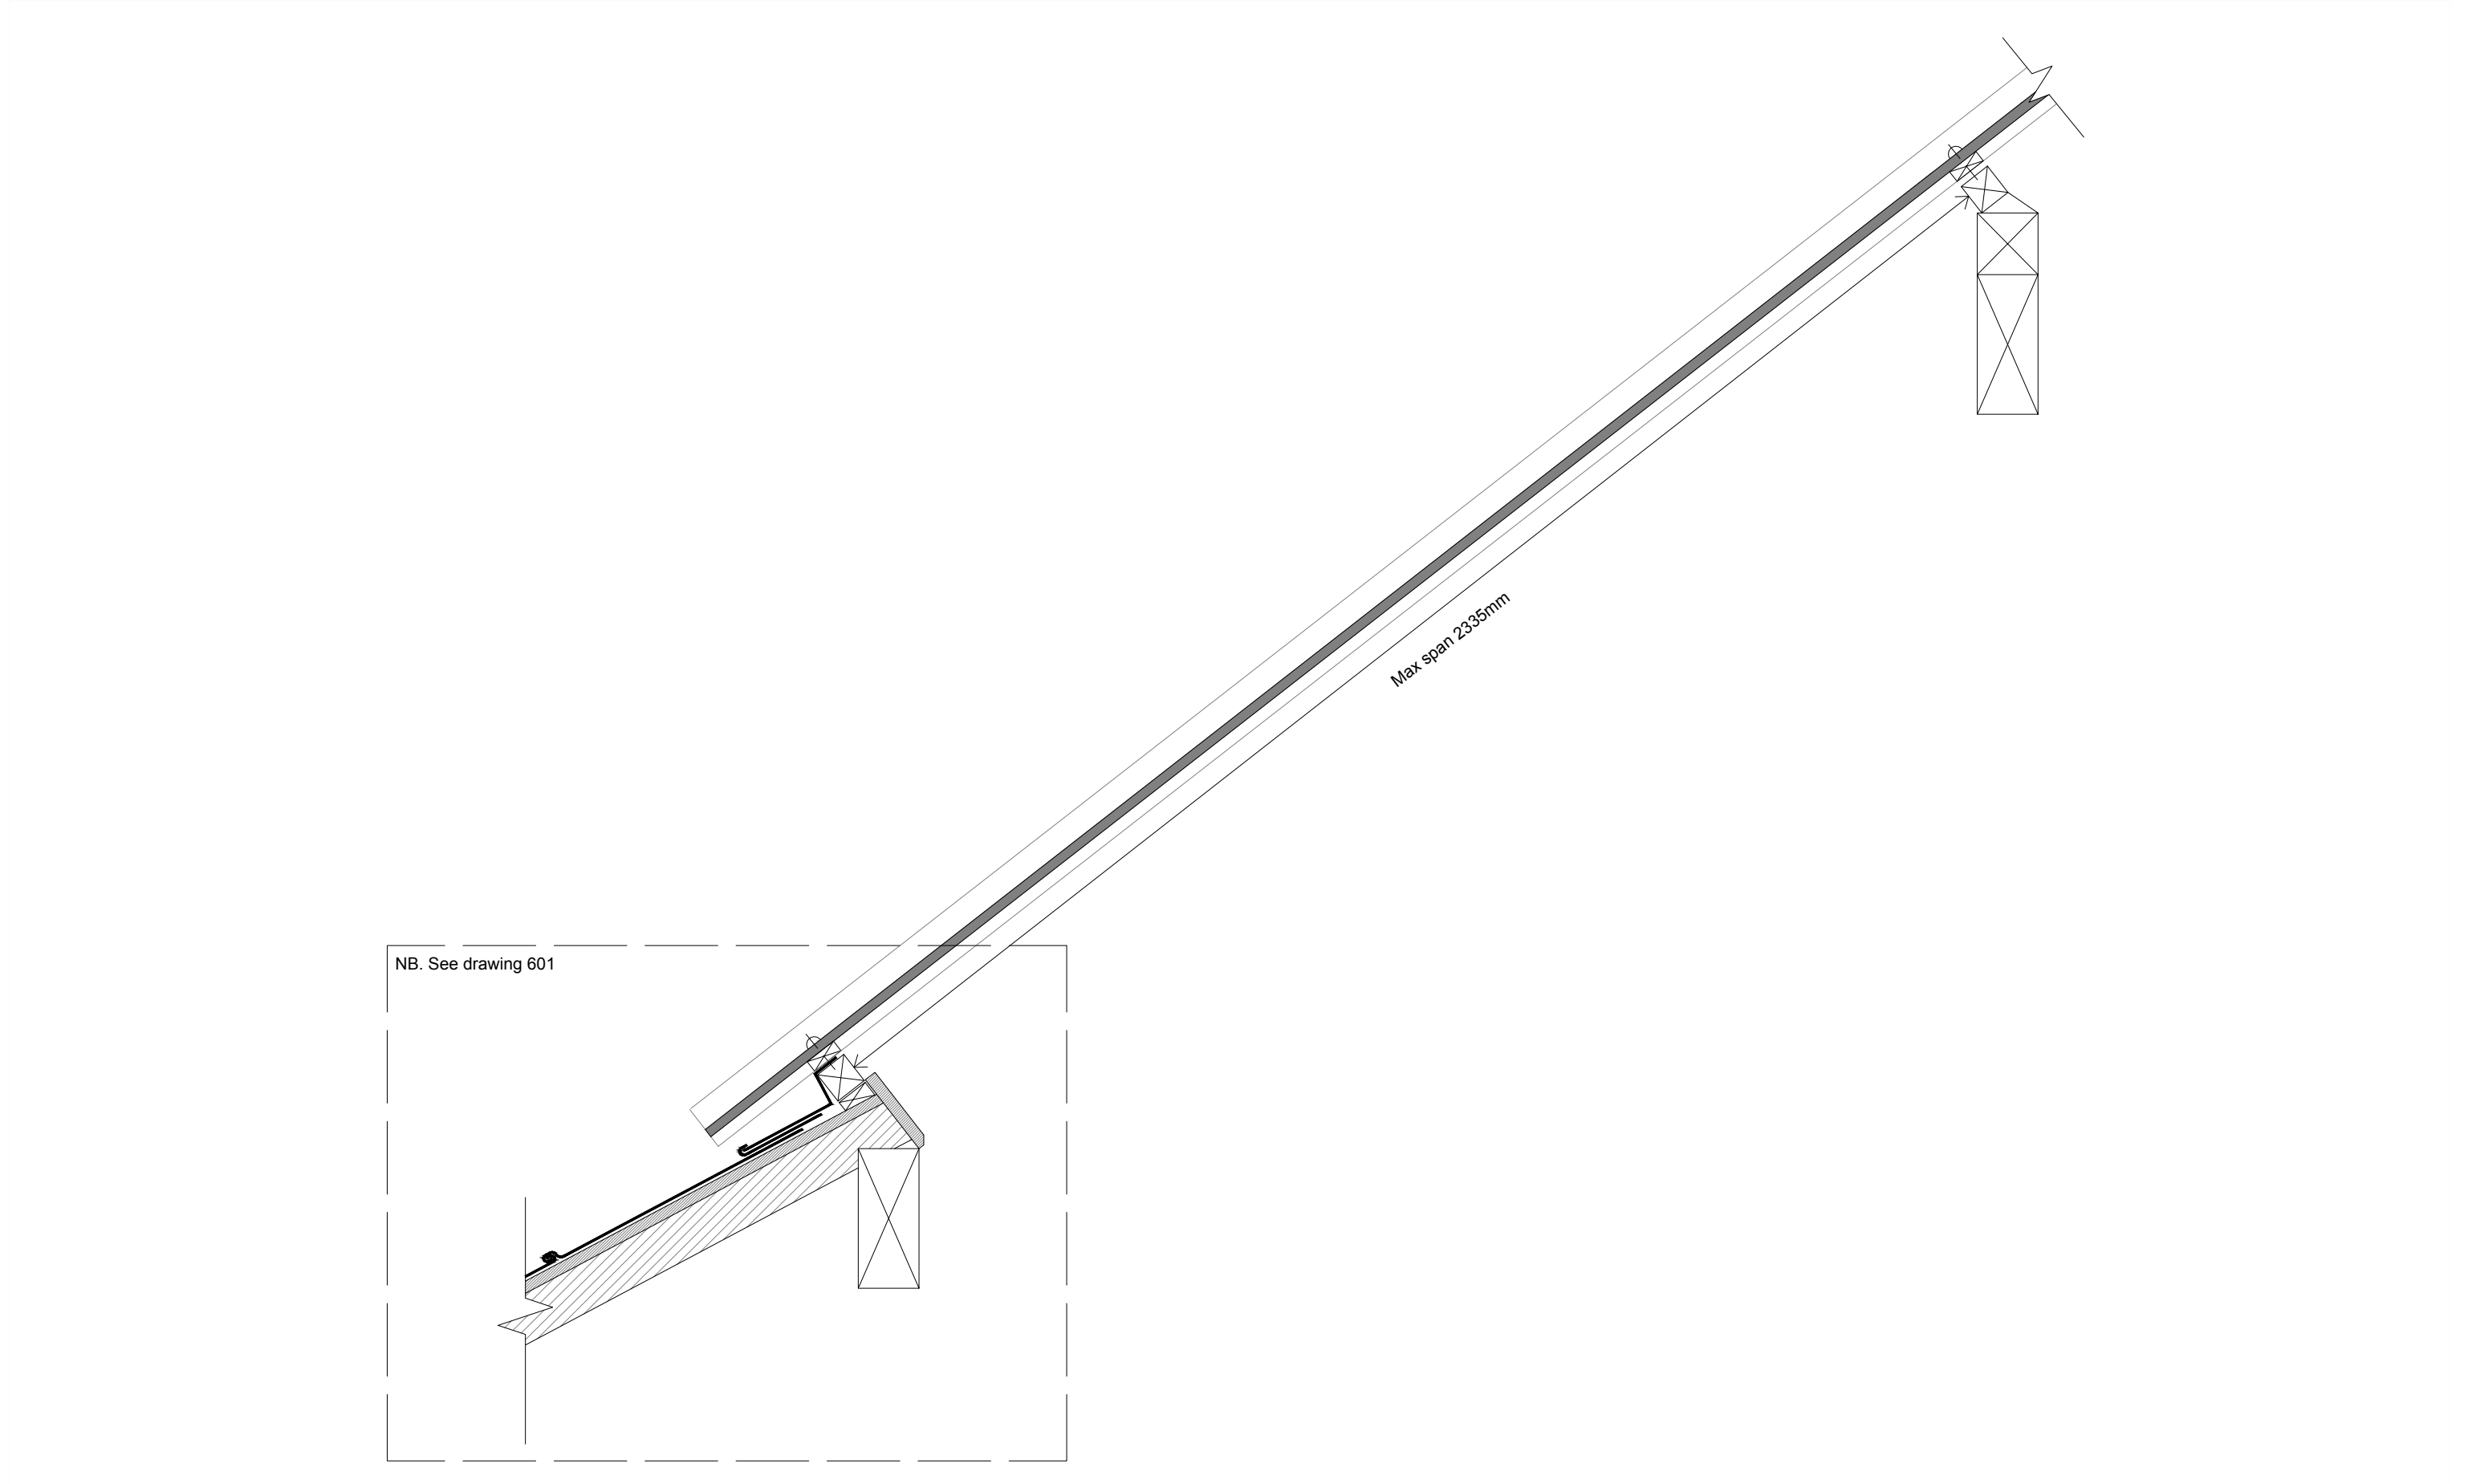

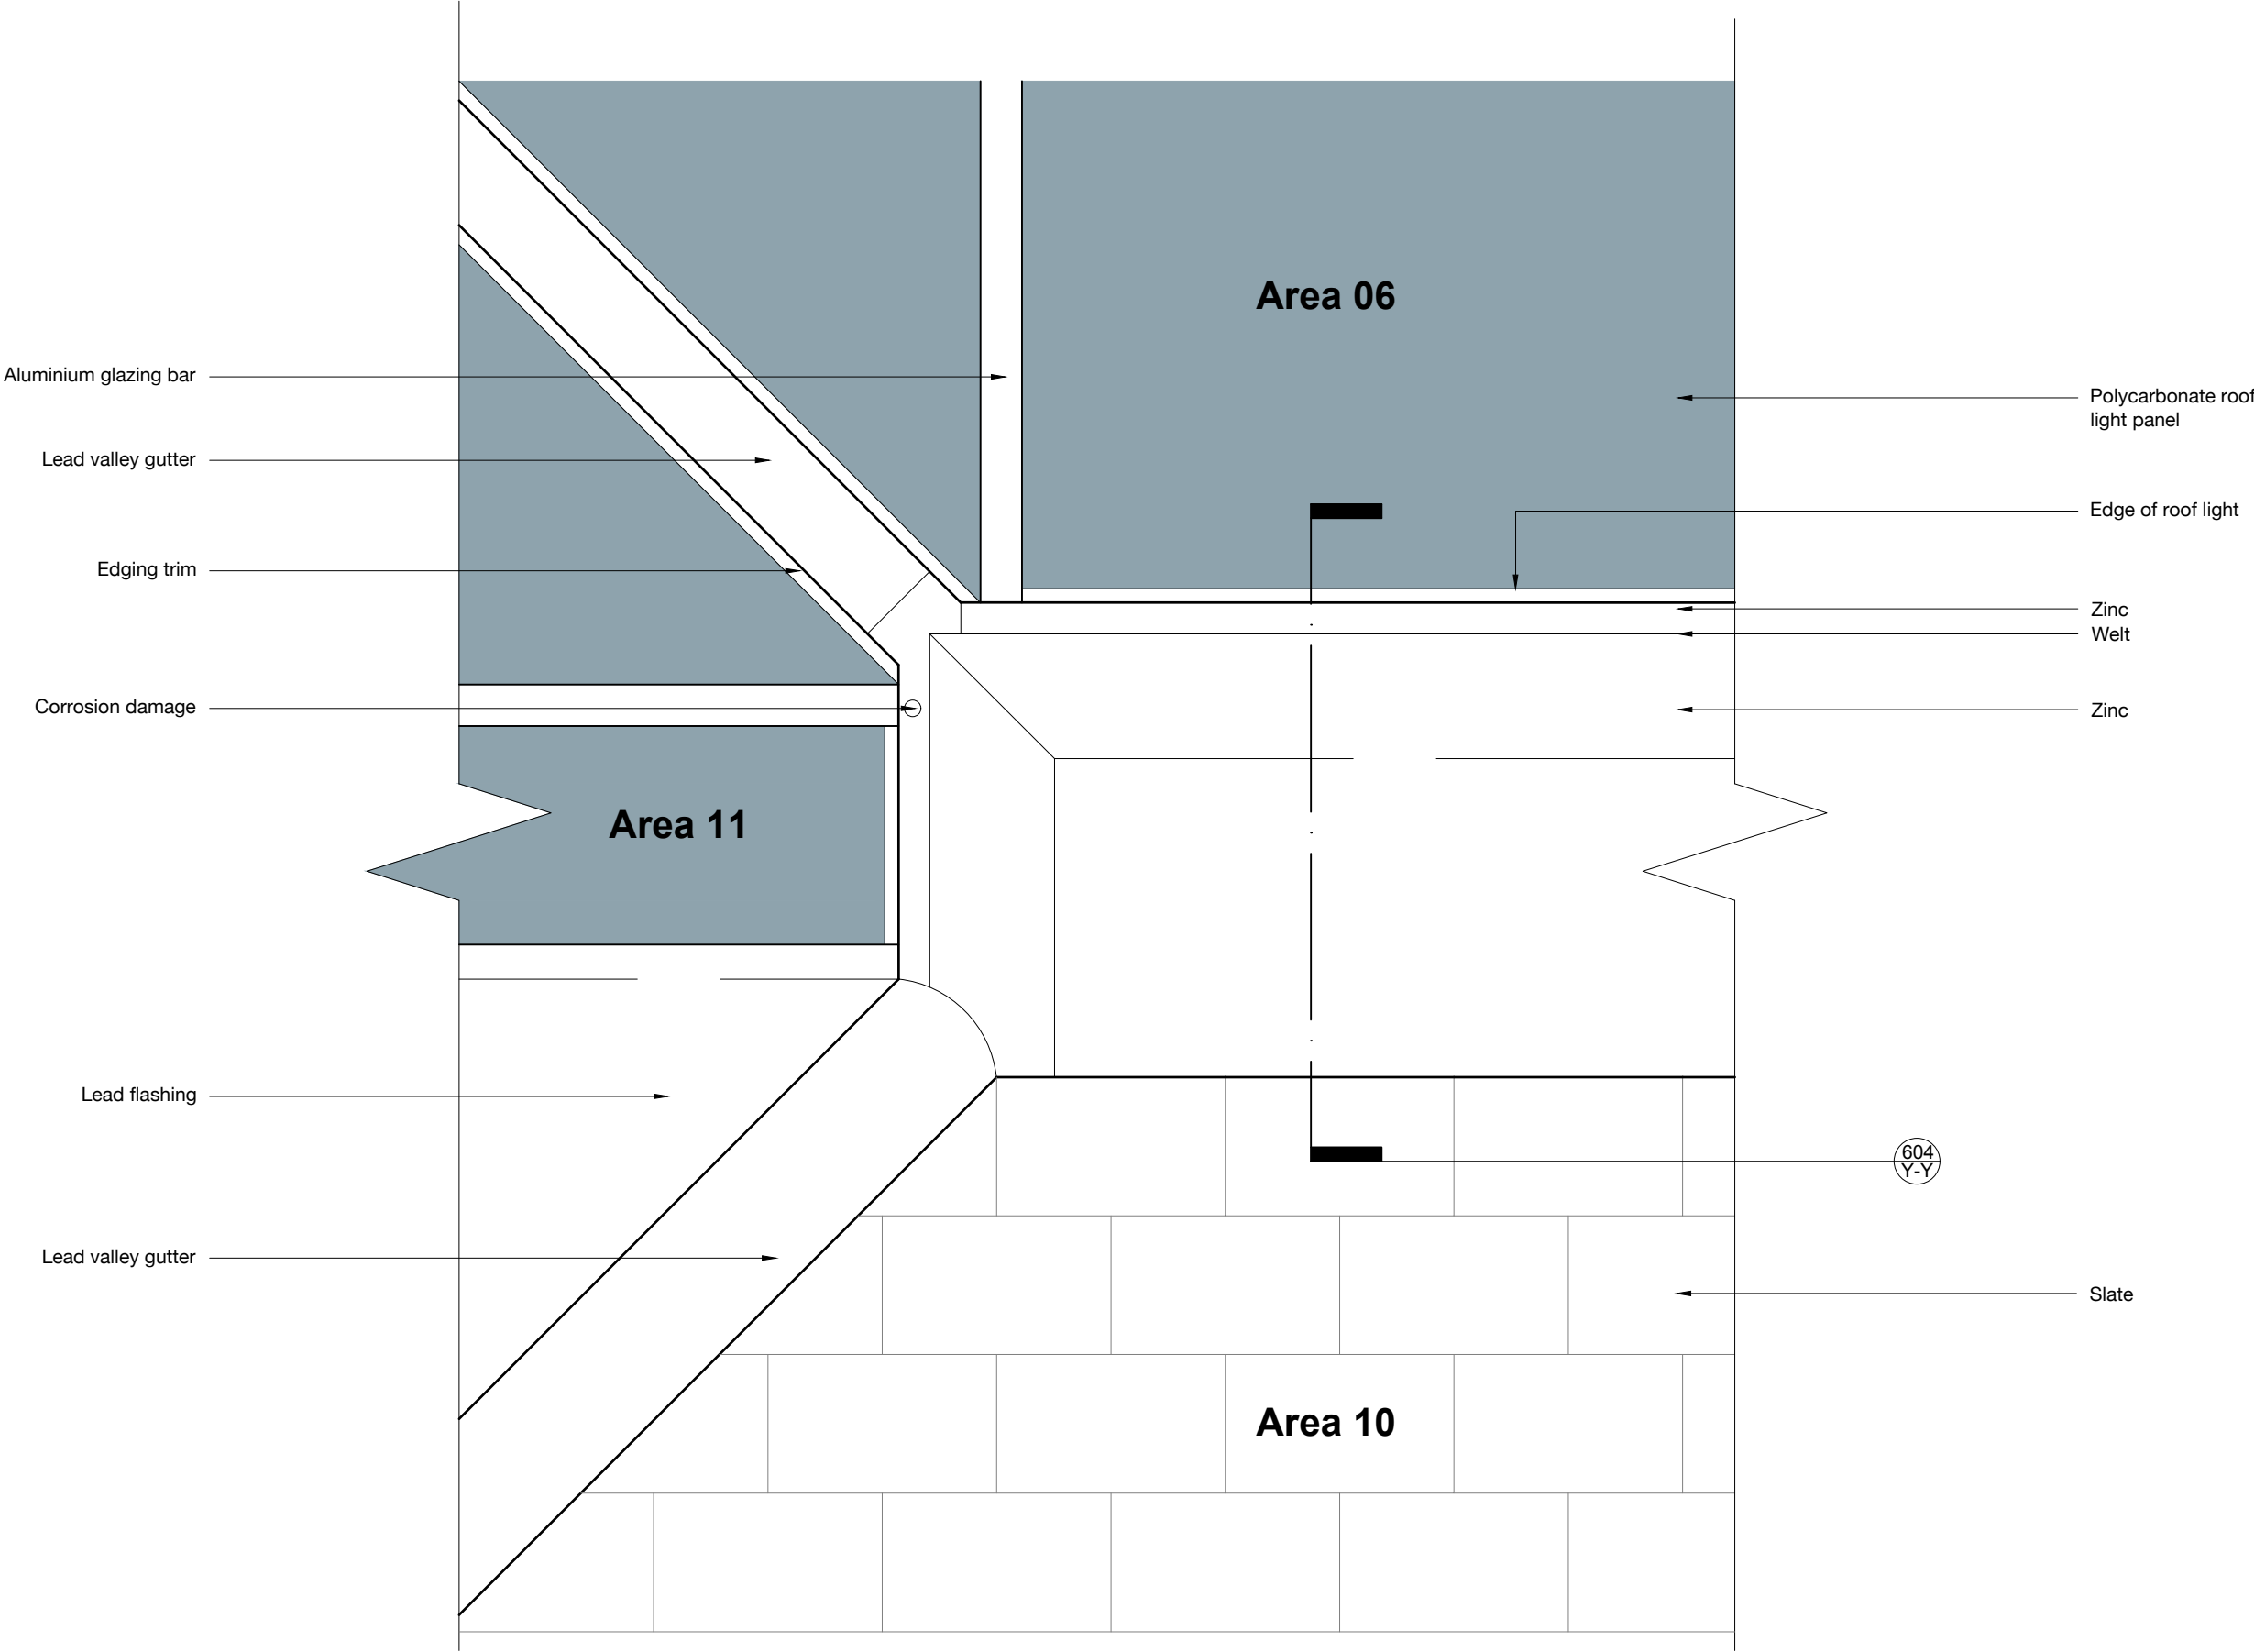

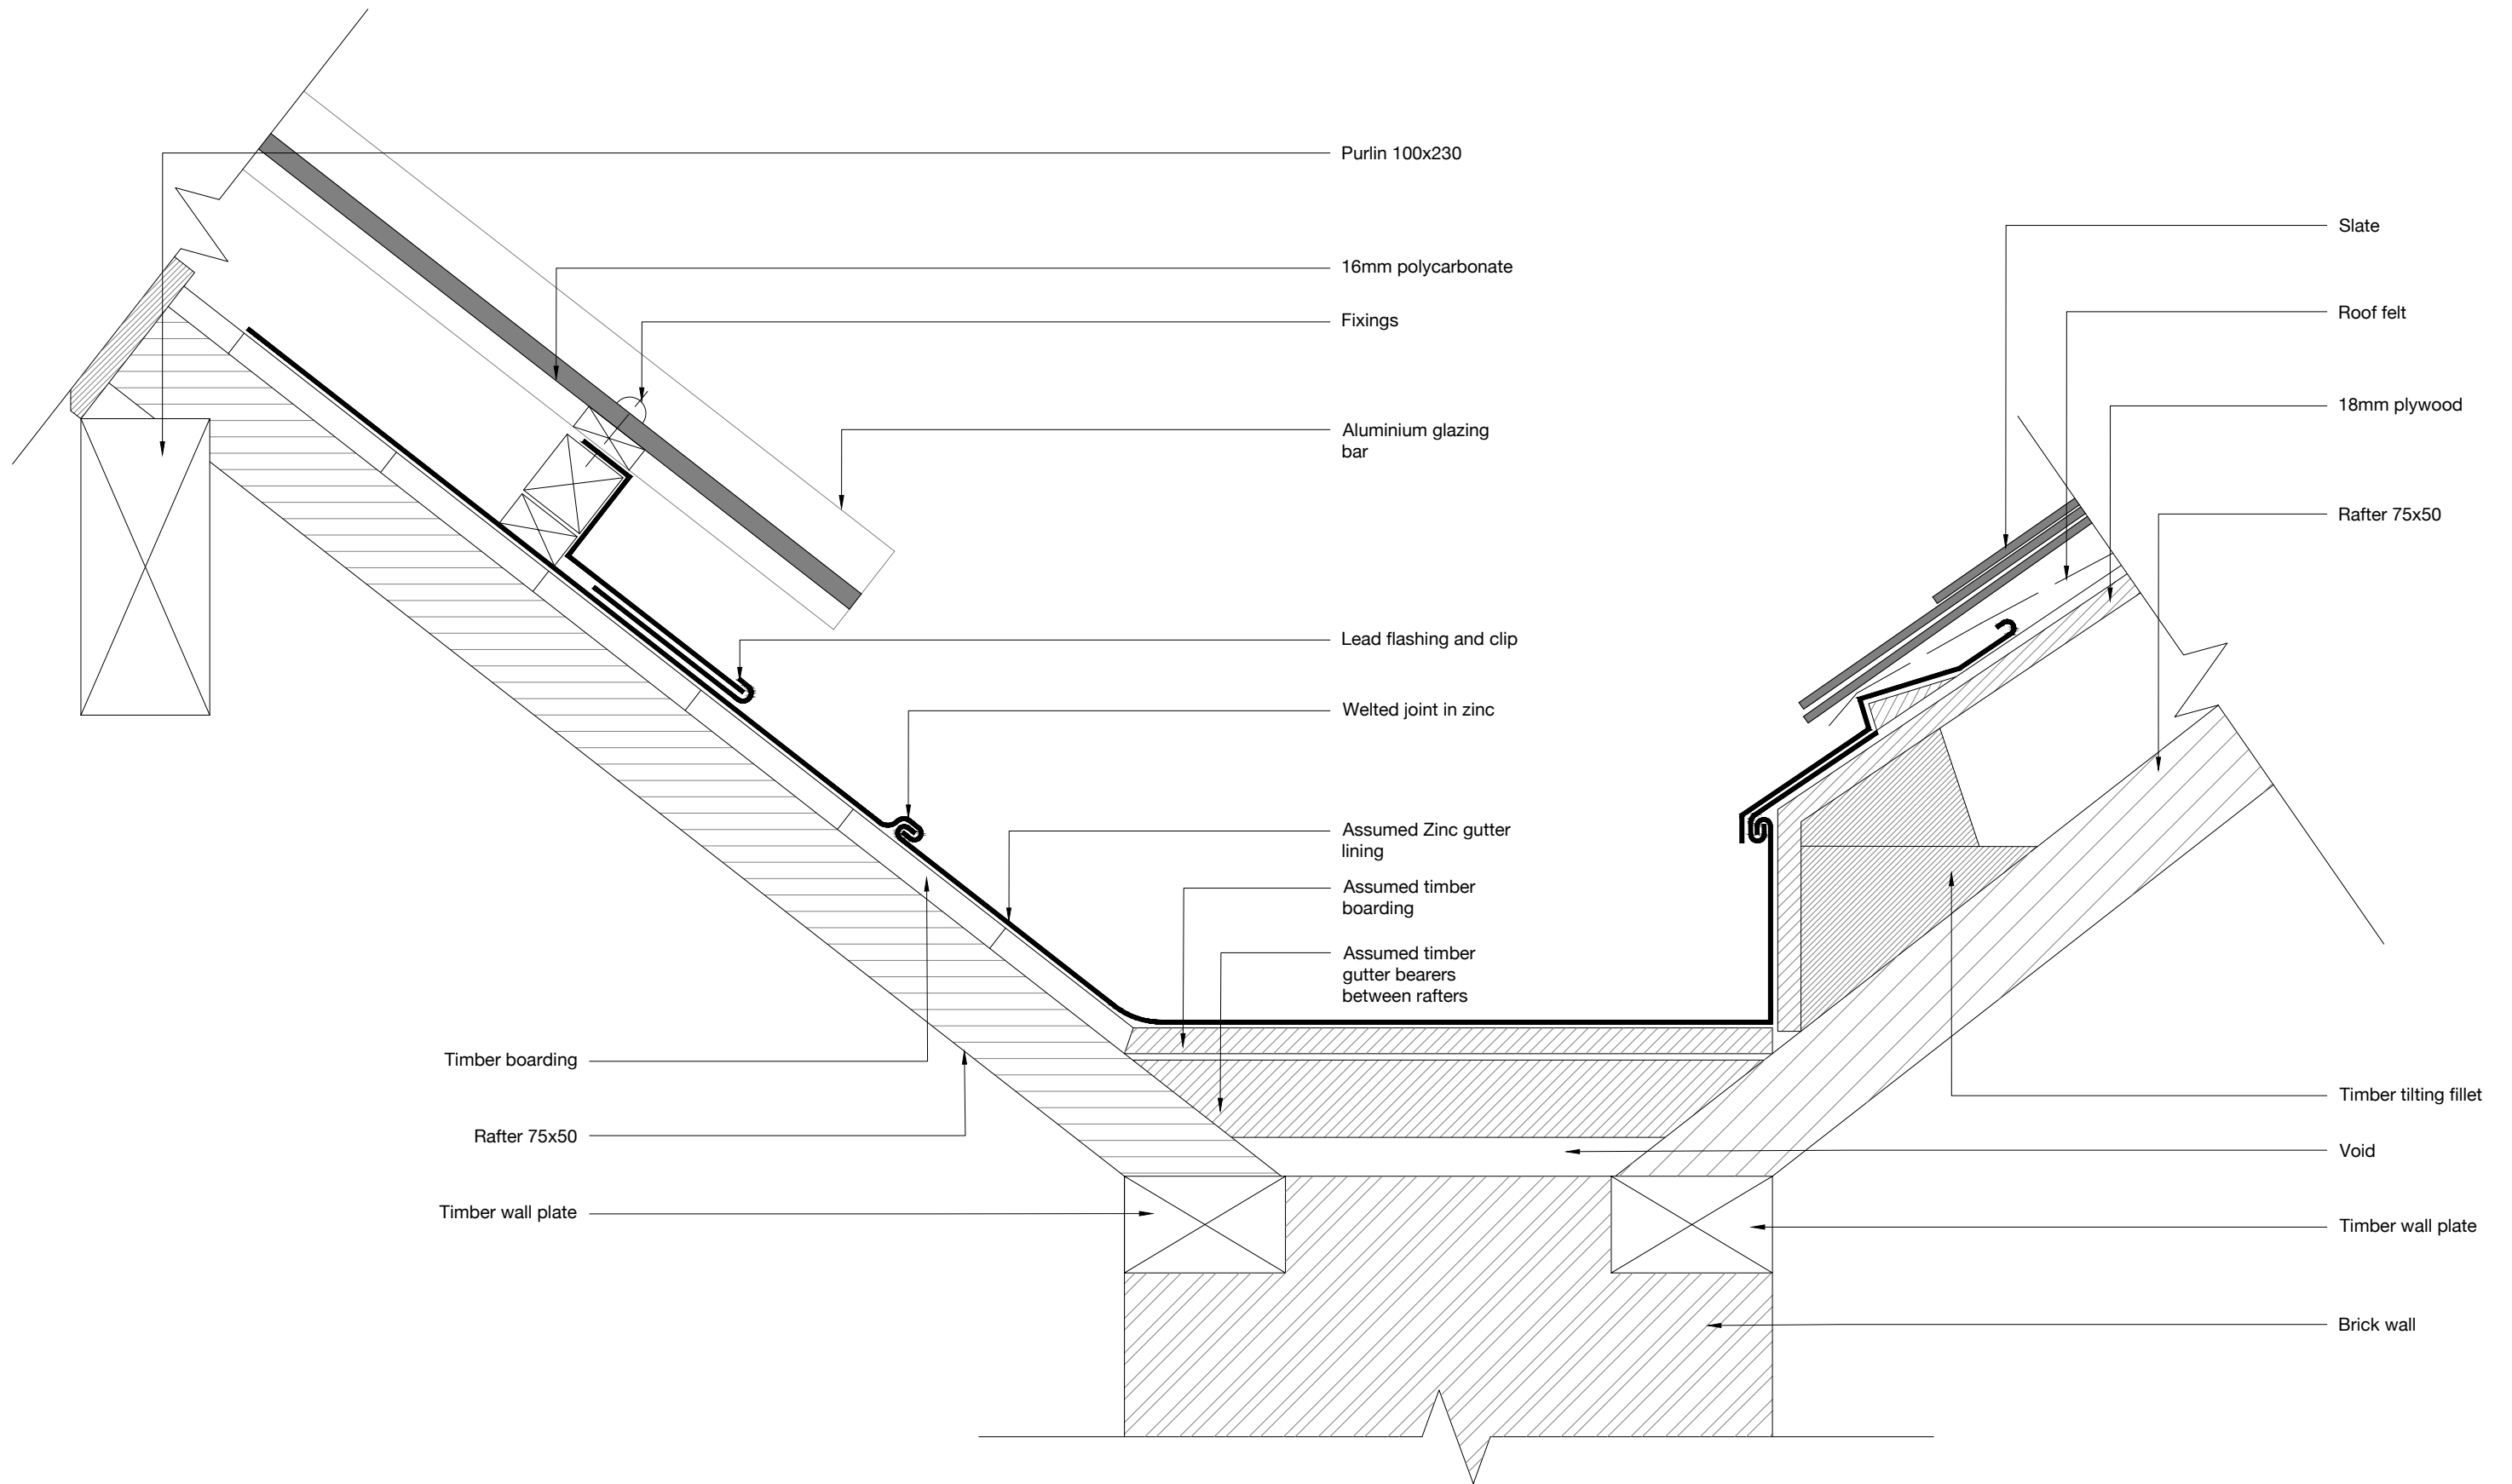

PROJECT

BURY ART MUSEUM
PROPOSED REPAIRS

JOB NUMBER

BART.02

DRAWING TITLE

EXISTING SECTION Y-Y ROOF AREA 06/10

DRAWING STATUS

PLANNING

DRAWING NO.

604

REVISION

-

SIZE & SCALE


1:5 @ A3


First Issue


JULY 2023

© Chambers Conservation Ltd
jennifer@chambersconservation.com
rob@chambersconservation.com
07484 133270 or 07919 300428
www.chambersconservation.com

Registered in England and Wales, no. 09787239
Registered address: Mercury House, High Street,
Tattenhall, Chester CH3 9PX
Do not scale from this drawing unless agreed

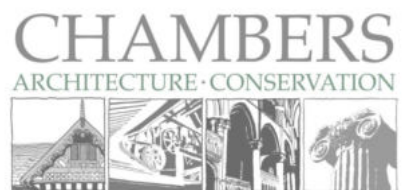

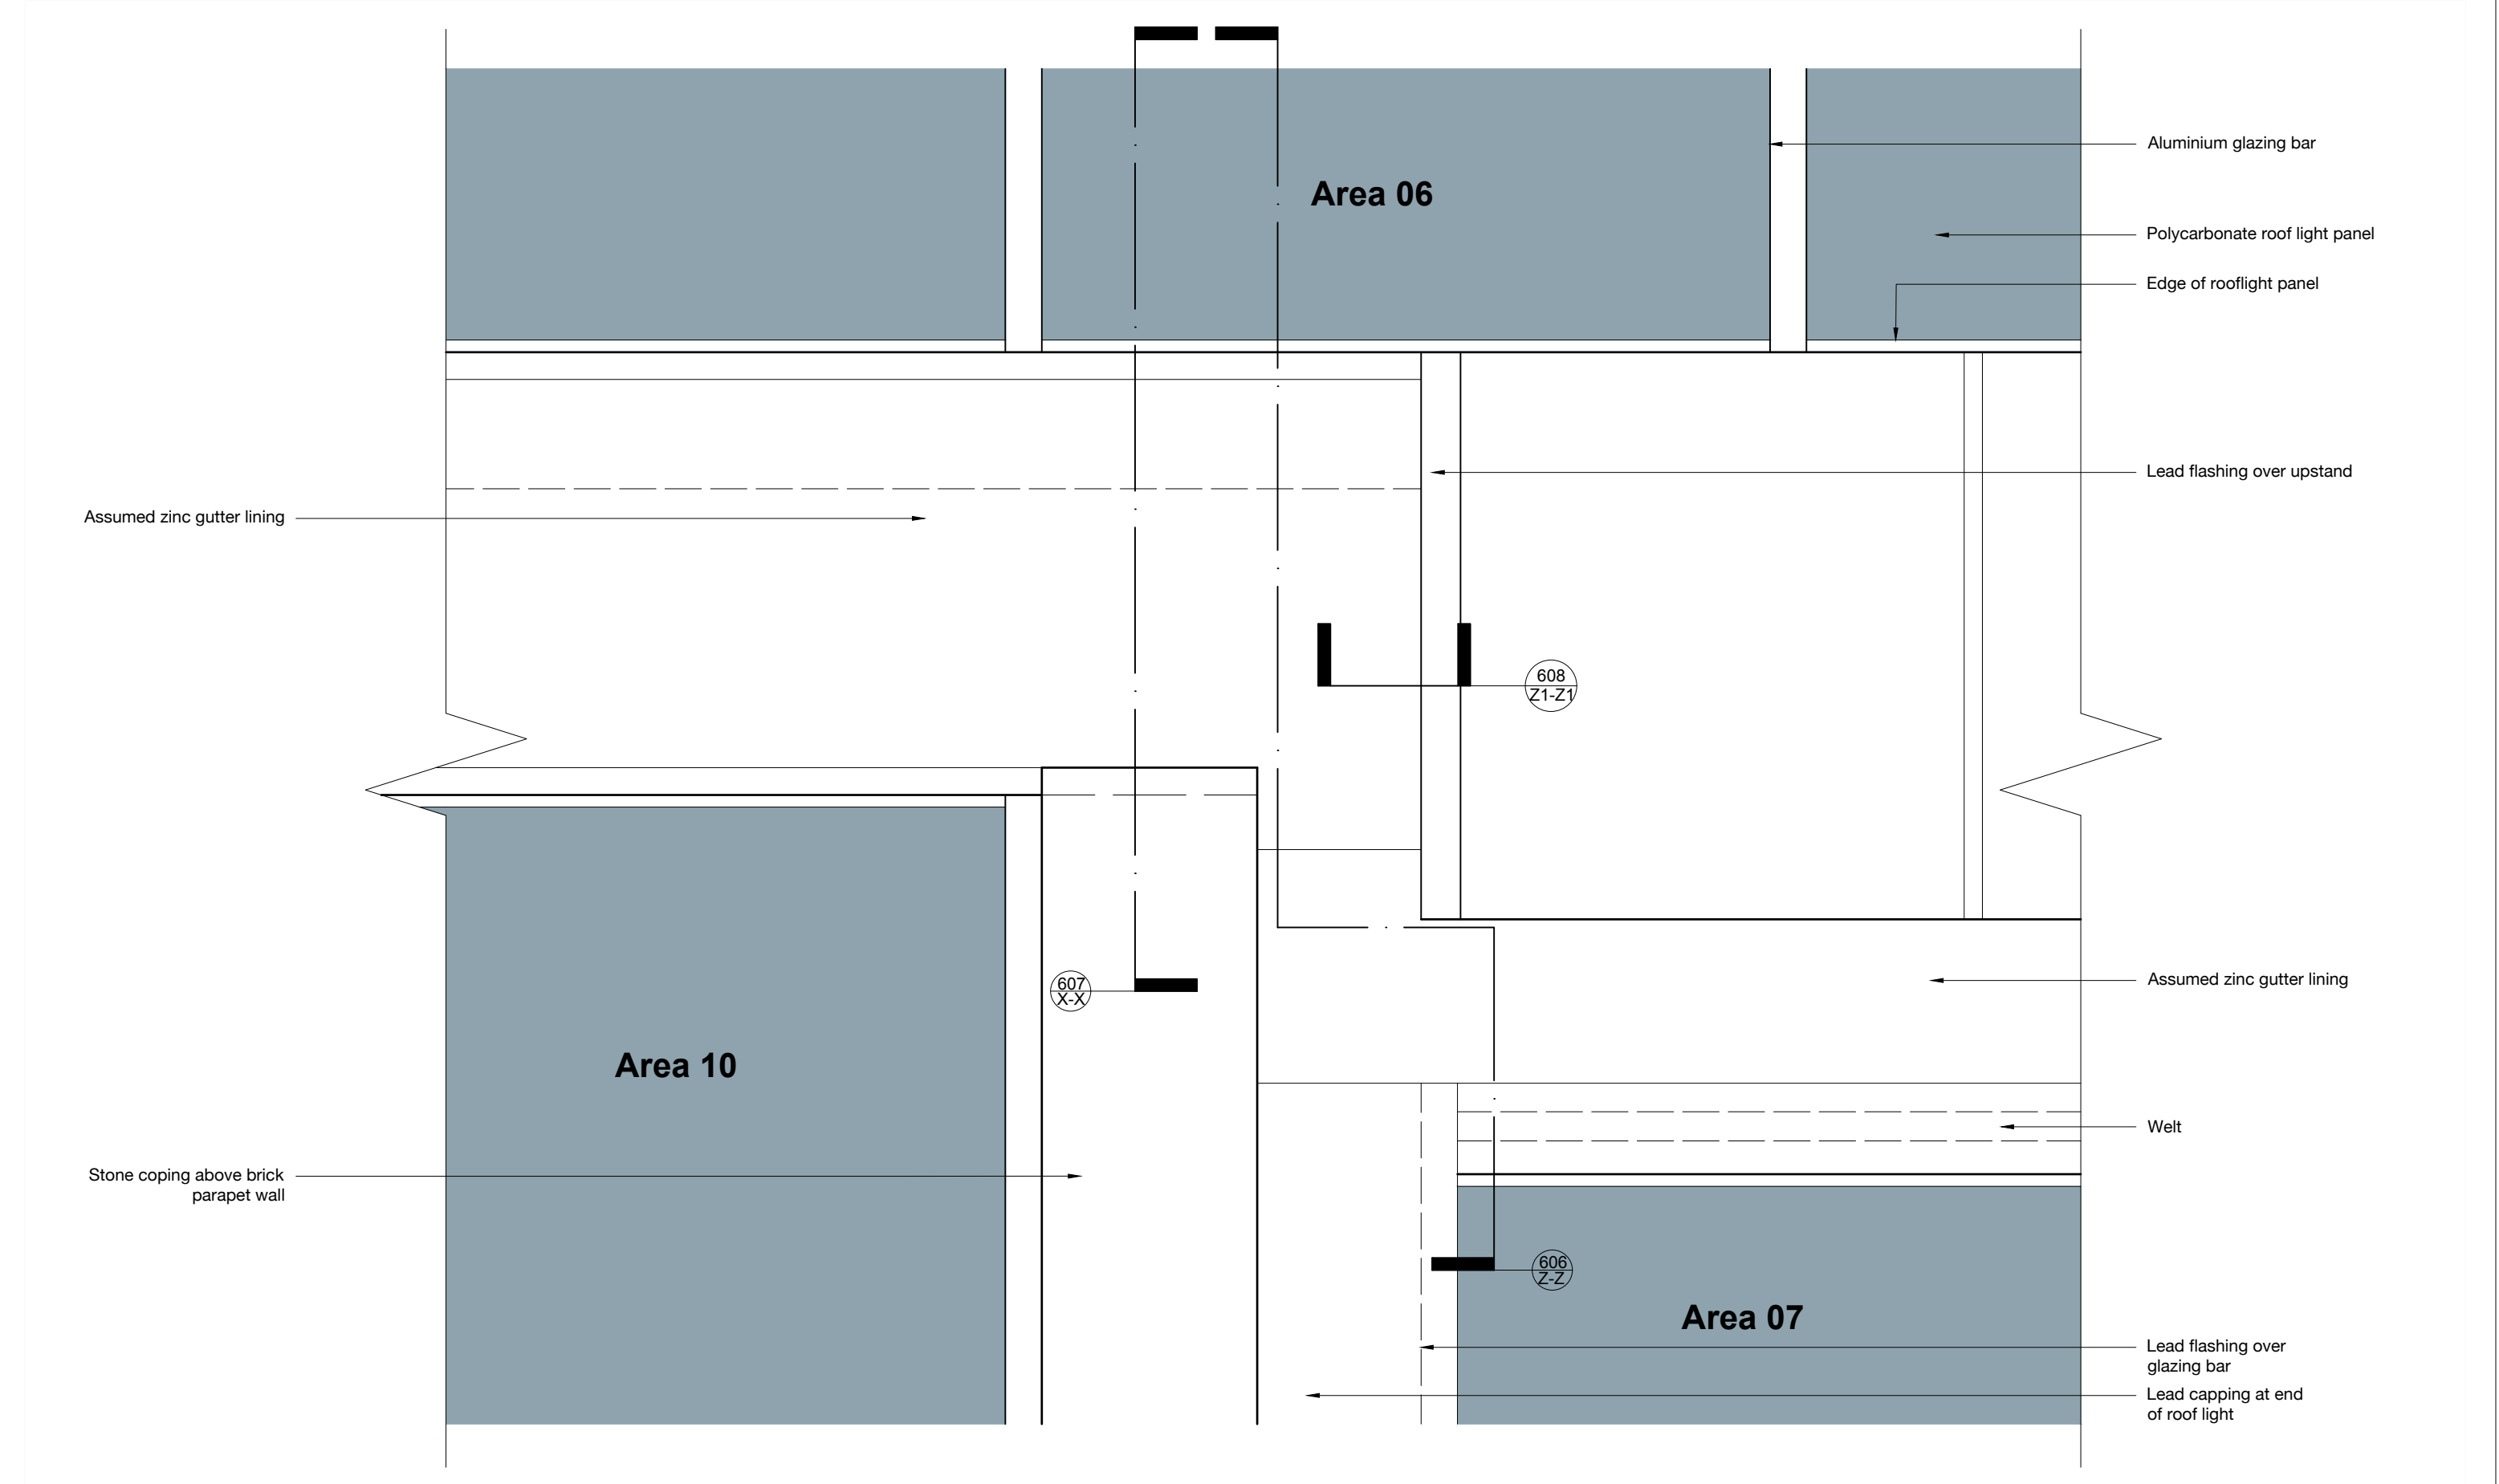

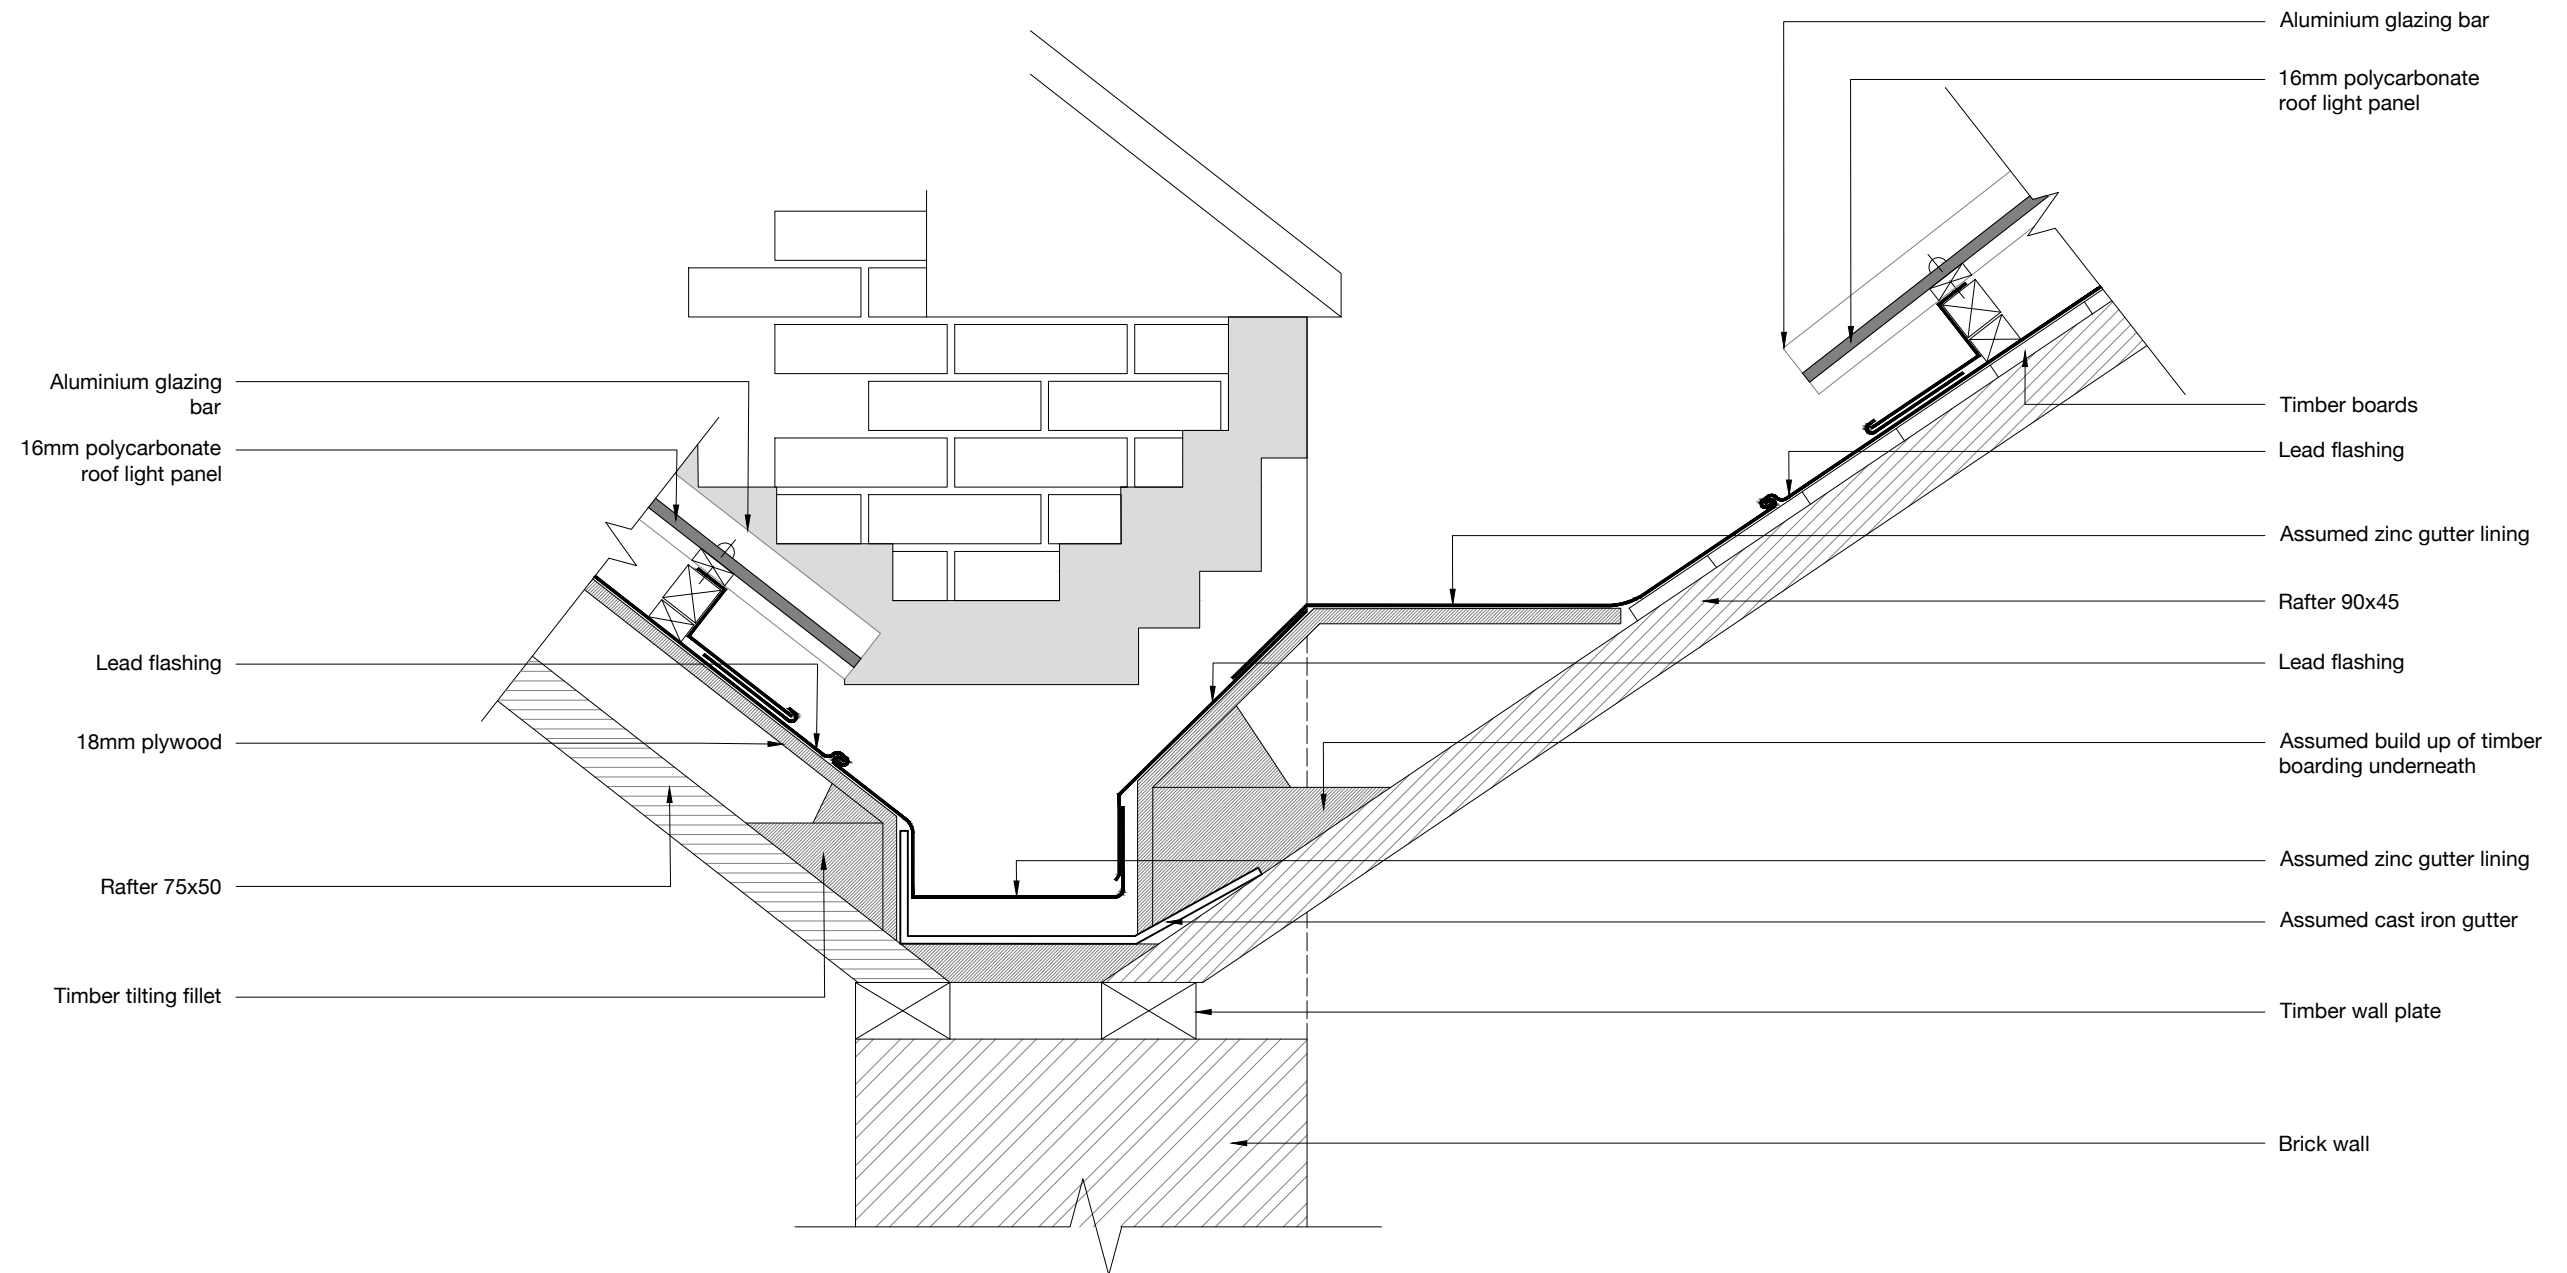

PROJECT
BURY ART MUSEUM
PROPOSED REPAIRS

JOB NUMBER
BART.02

DRAWING TITLE
EXISTING SECTION Z-Z ROOF AREA 06/07

DRAWING STATUS
PLANNING

DRAWING NO.
606


REVISION
-


SIZE & SCALE
1:10 @ A3

First Issue
JULY 2023

© Chambers Conservation Ltd
jennifer@chambersconservation.com
rob@chambersconservation.com
07484 133270 or 07919 300428
www.chambersconservation.com

Registered in England and Wales, no. 09787239
Registered address: Mercury House, High Street,
Tattenhall, Chester CH3 9PX
Do not scale from this drawing unless agreed

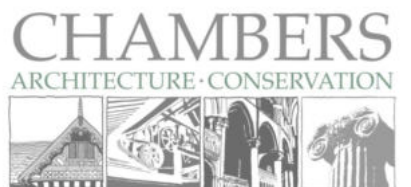

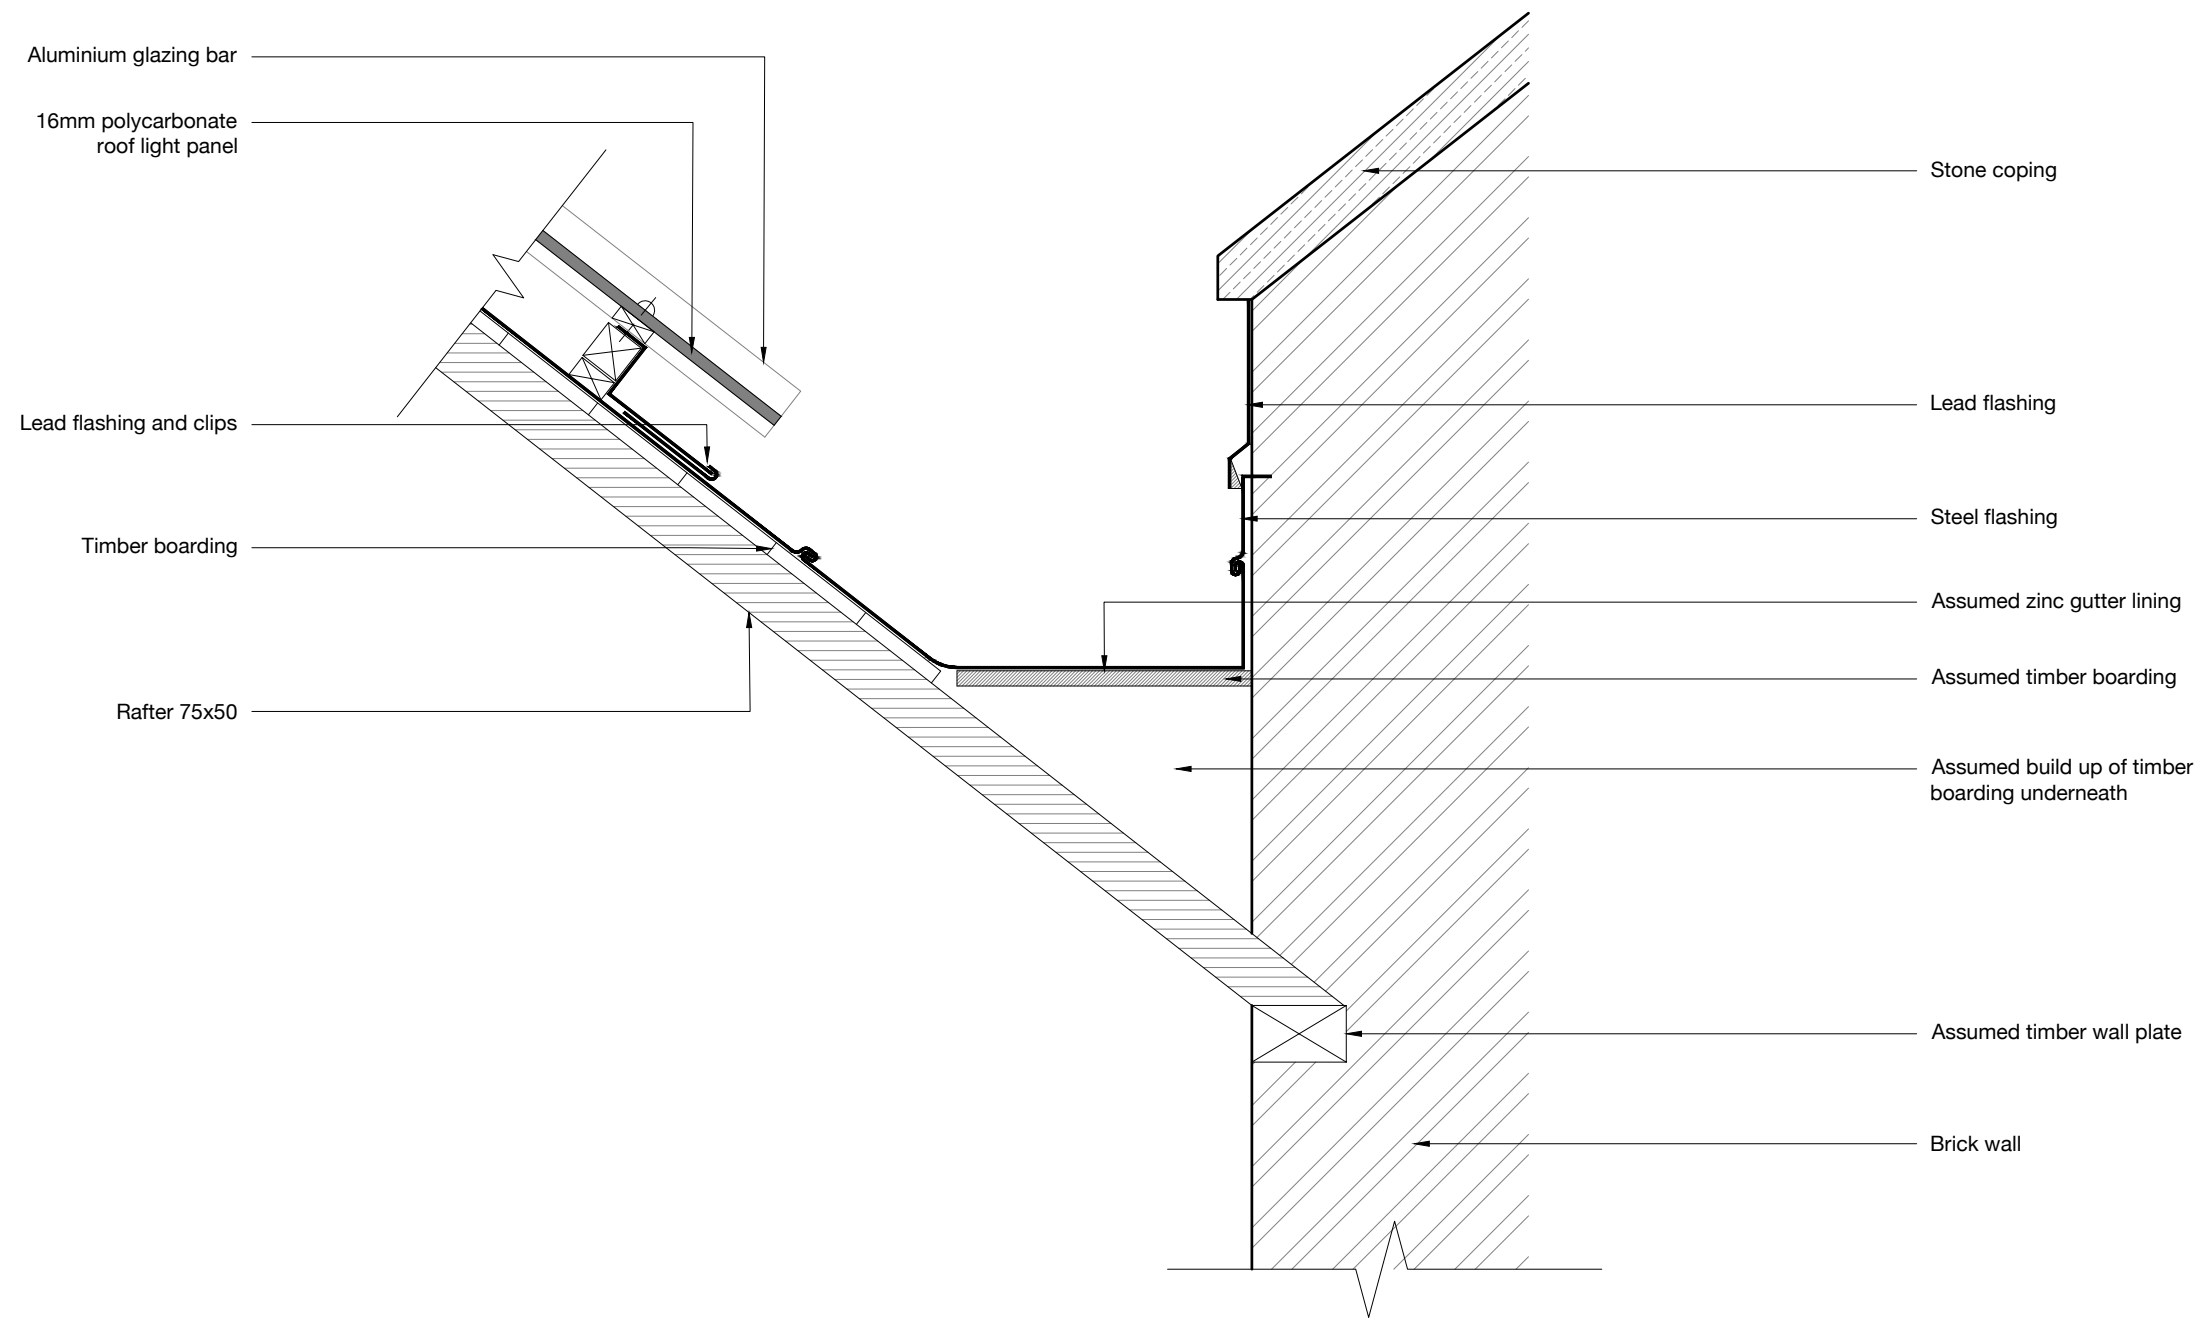

PROJECT
BURY ART MUSEUM
PROPOSED REPAIRS

JOB NUMBER
BART.02

DRAWING TITLE
EXISTING SECTION X-X ROOF AREA 06/07

DRAWING STATUS
PLANNING

DRAWING NO.
607


REVISION
-


SIZE & SCALE
1:10 @ A3


First Issue
JULY 2023


© Chambers Conservation Ltd
jennifer@chambersconservation.com
rob@chambersconservation.com
07484 133270 or 07919 300428
www.chambersconservation.com

Registered in England and Wales, no. 09787239
Registered address: Mercury House, High Street,
Tattenhall, Chester CH3 9PX
Do not scale from this drawing unless agreed

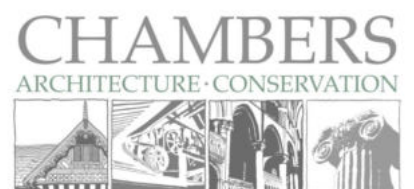

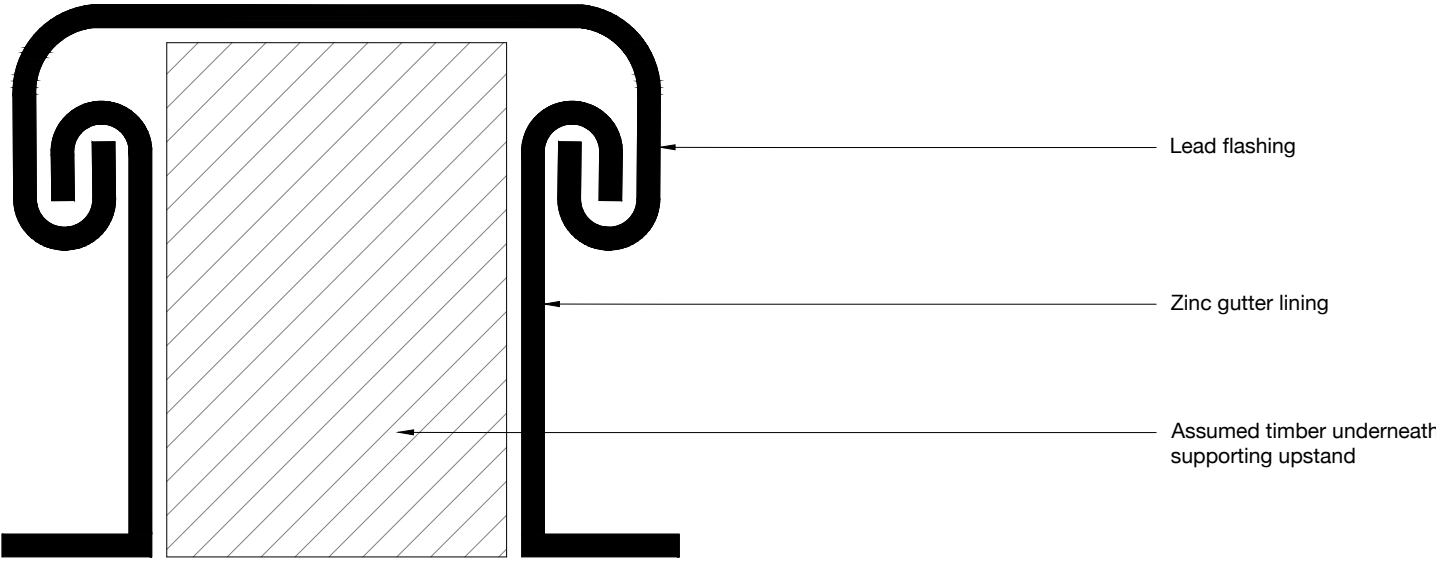

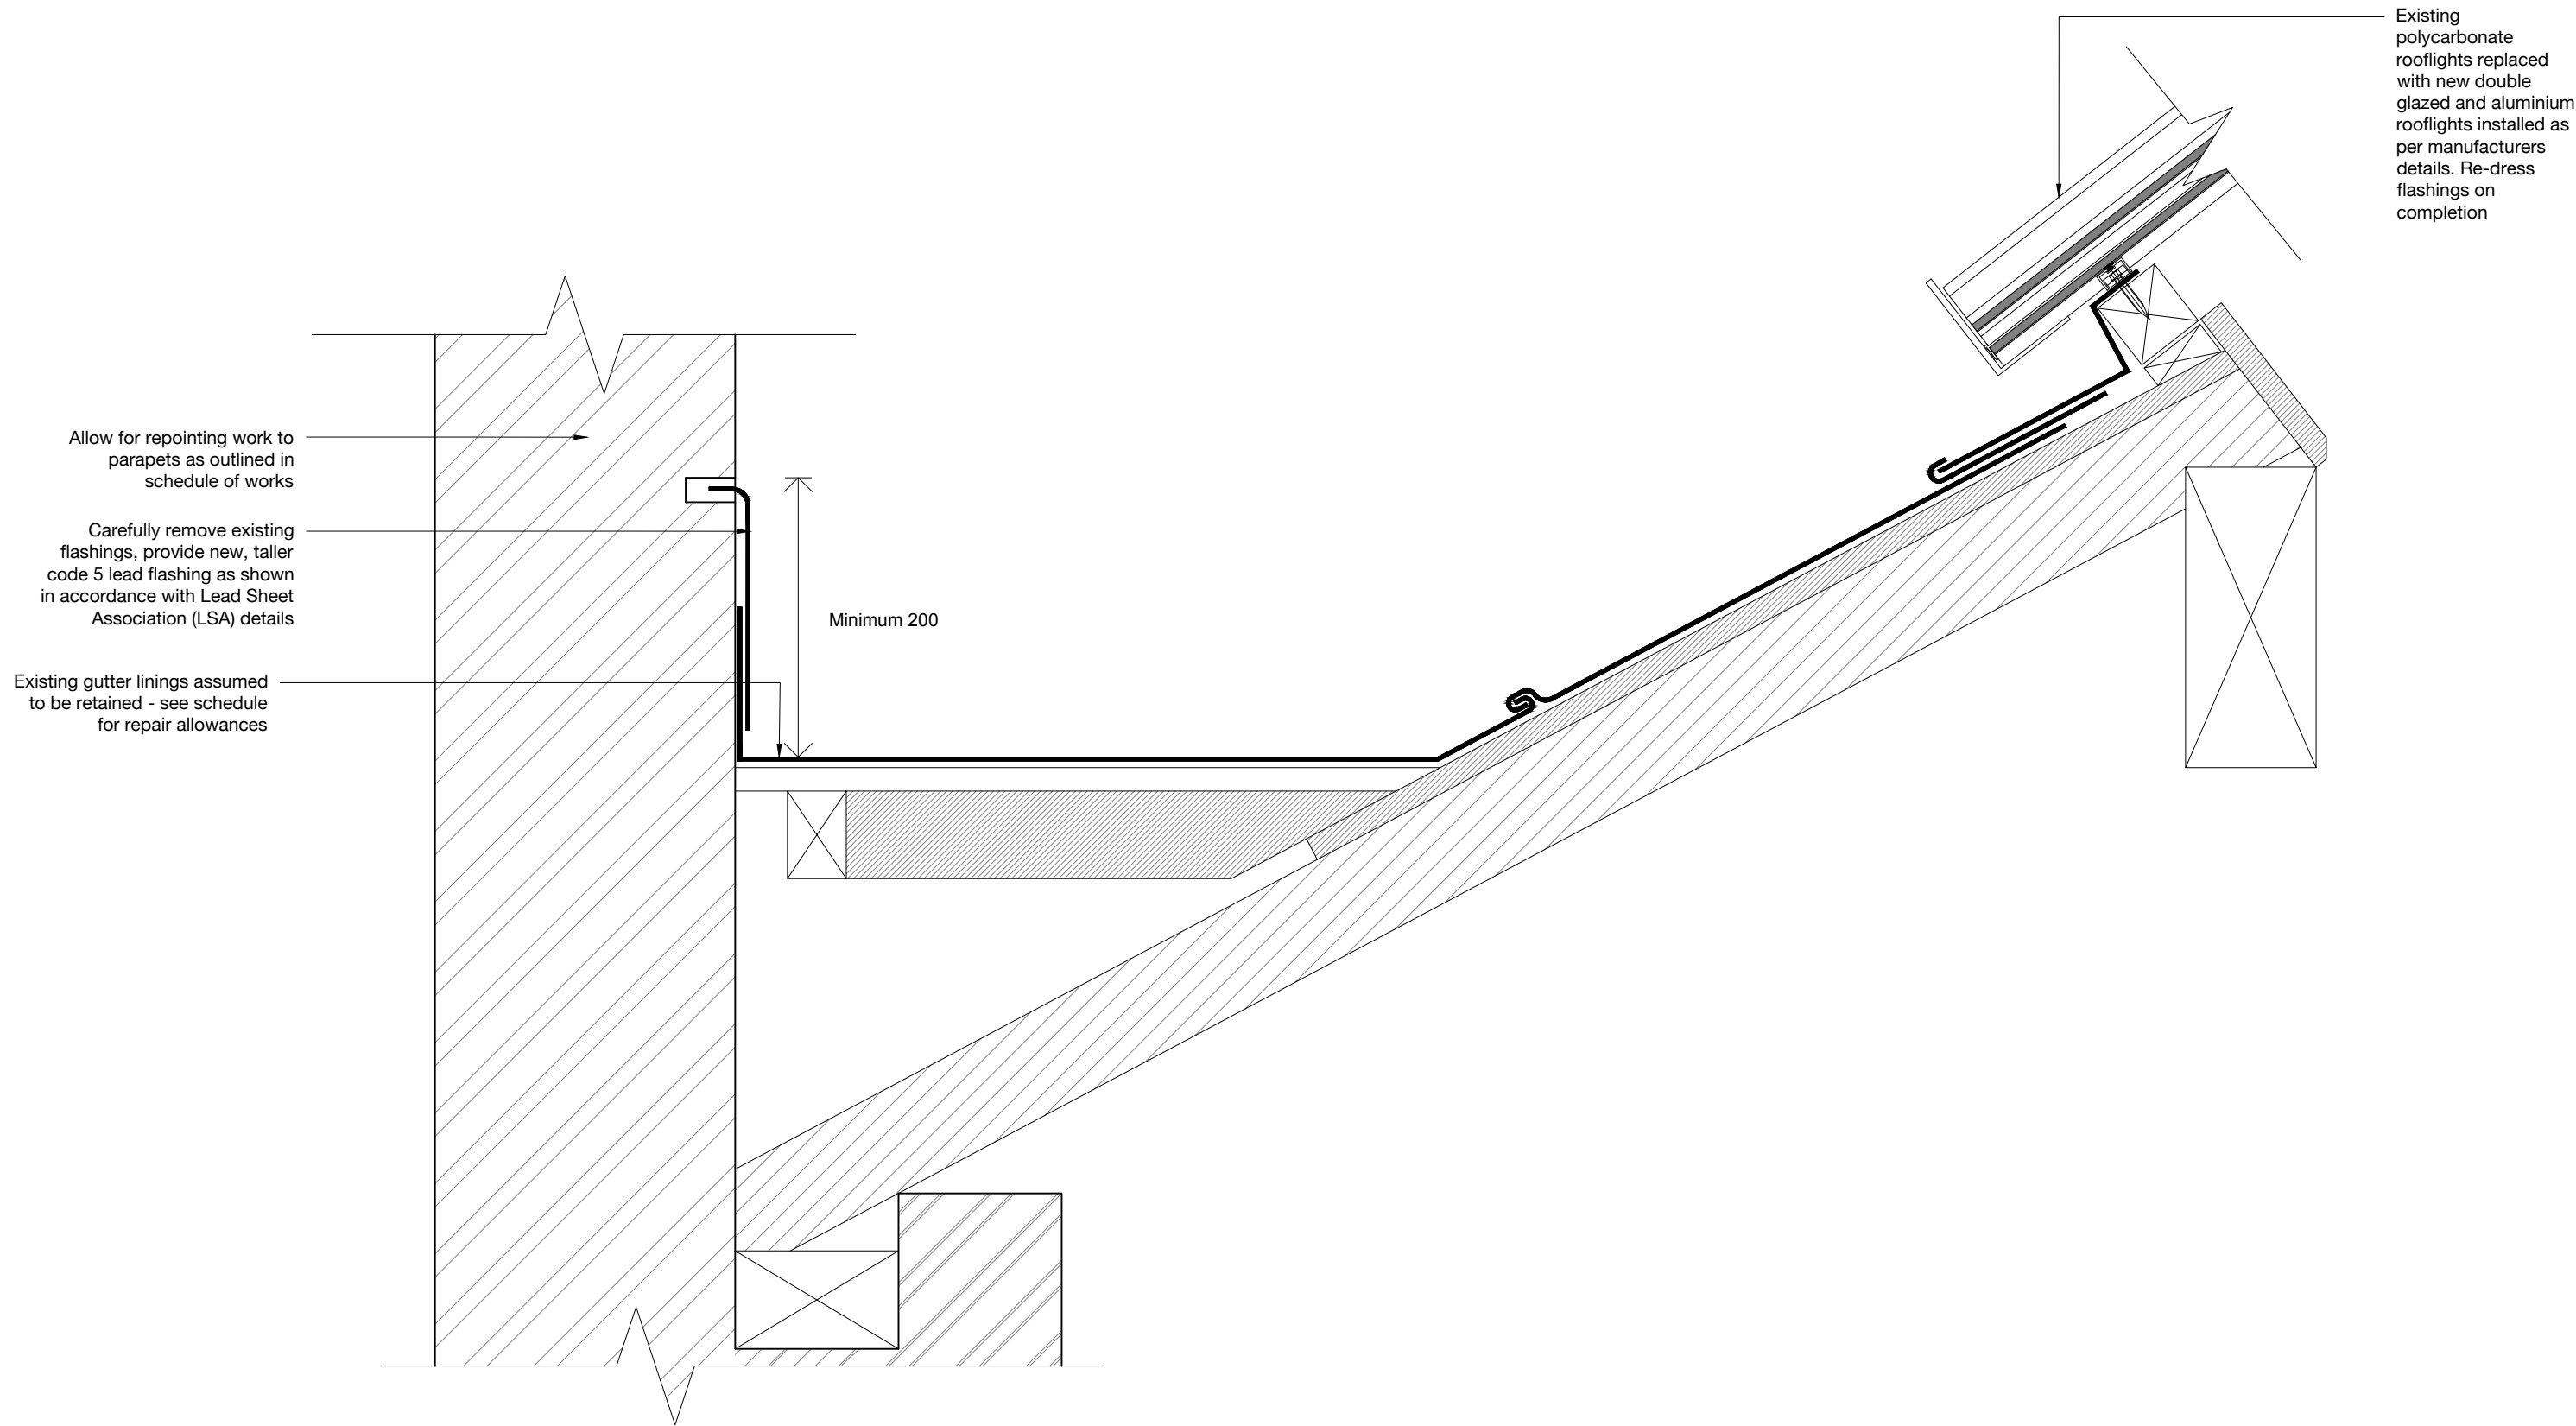

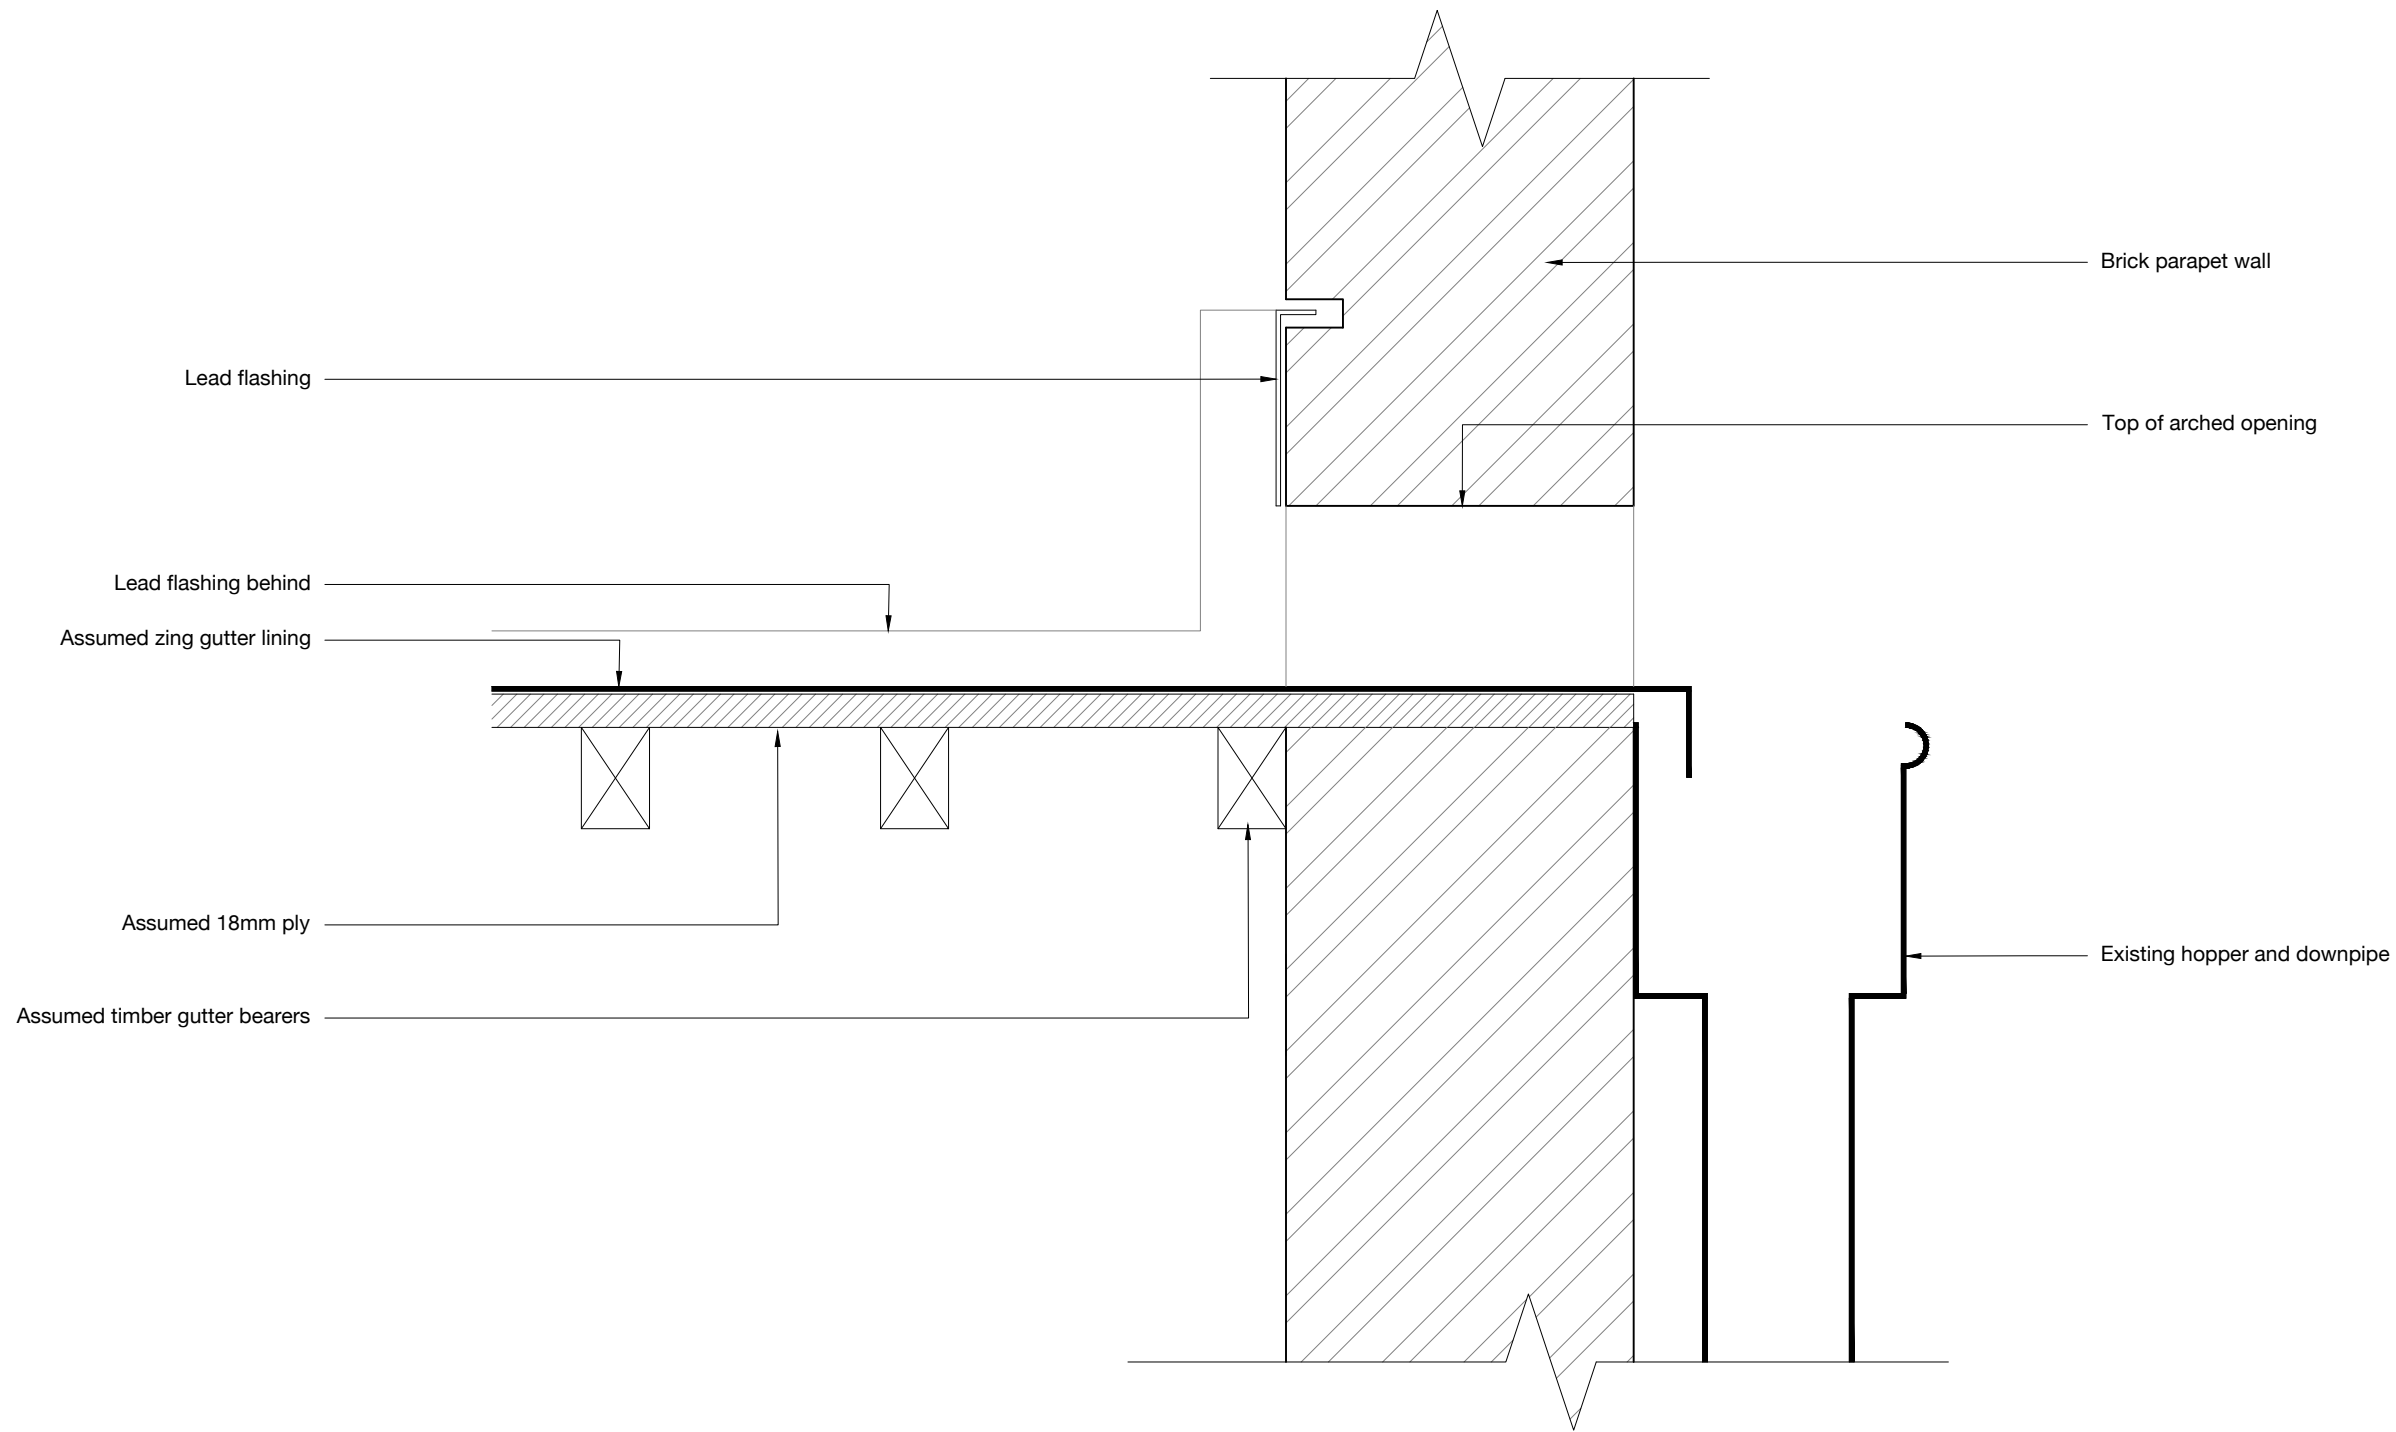

PROJECT

BURY ART MUSEUM
PROPOSED REPAIRS

JOB NUMBER

BART.02

DRAWING TITLE

EXISTING SECTION D-D ROOF AREA 06

DRAWING STATUS

PLANNING

First Issue

JULY 2023

DRAWING NO.

610

REVISION


-


SIZE & SCALE


1:5 @ A3


© Chambers Conservation Ltd
jennifer@chambersconservation.com
rob@chambersconservation.com
07484 133270 or 07919 300428
www.chambersconservation.com

Registered in England and Wales, no. 09787239
Registered address: Mercury House, High Street,
Tattenhall, Chester CH3 9PX
Do not scale from this drawing unless agreed

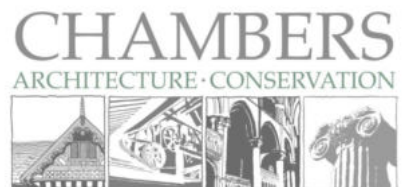


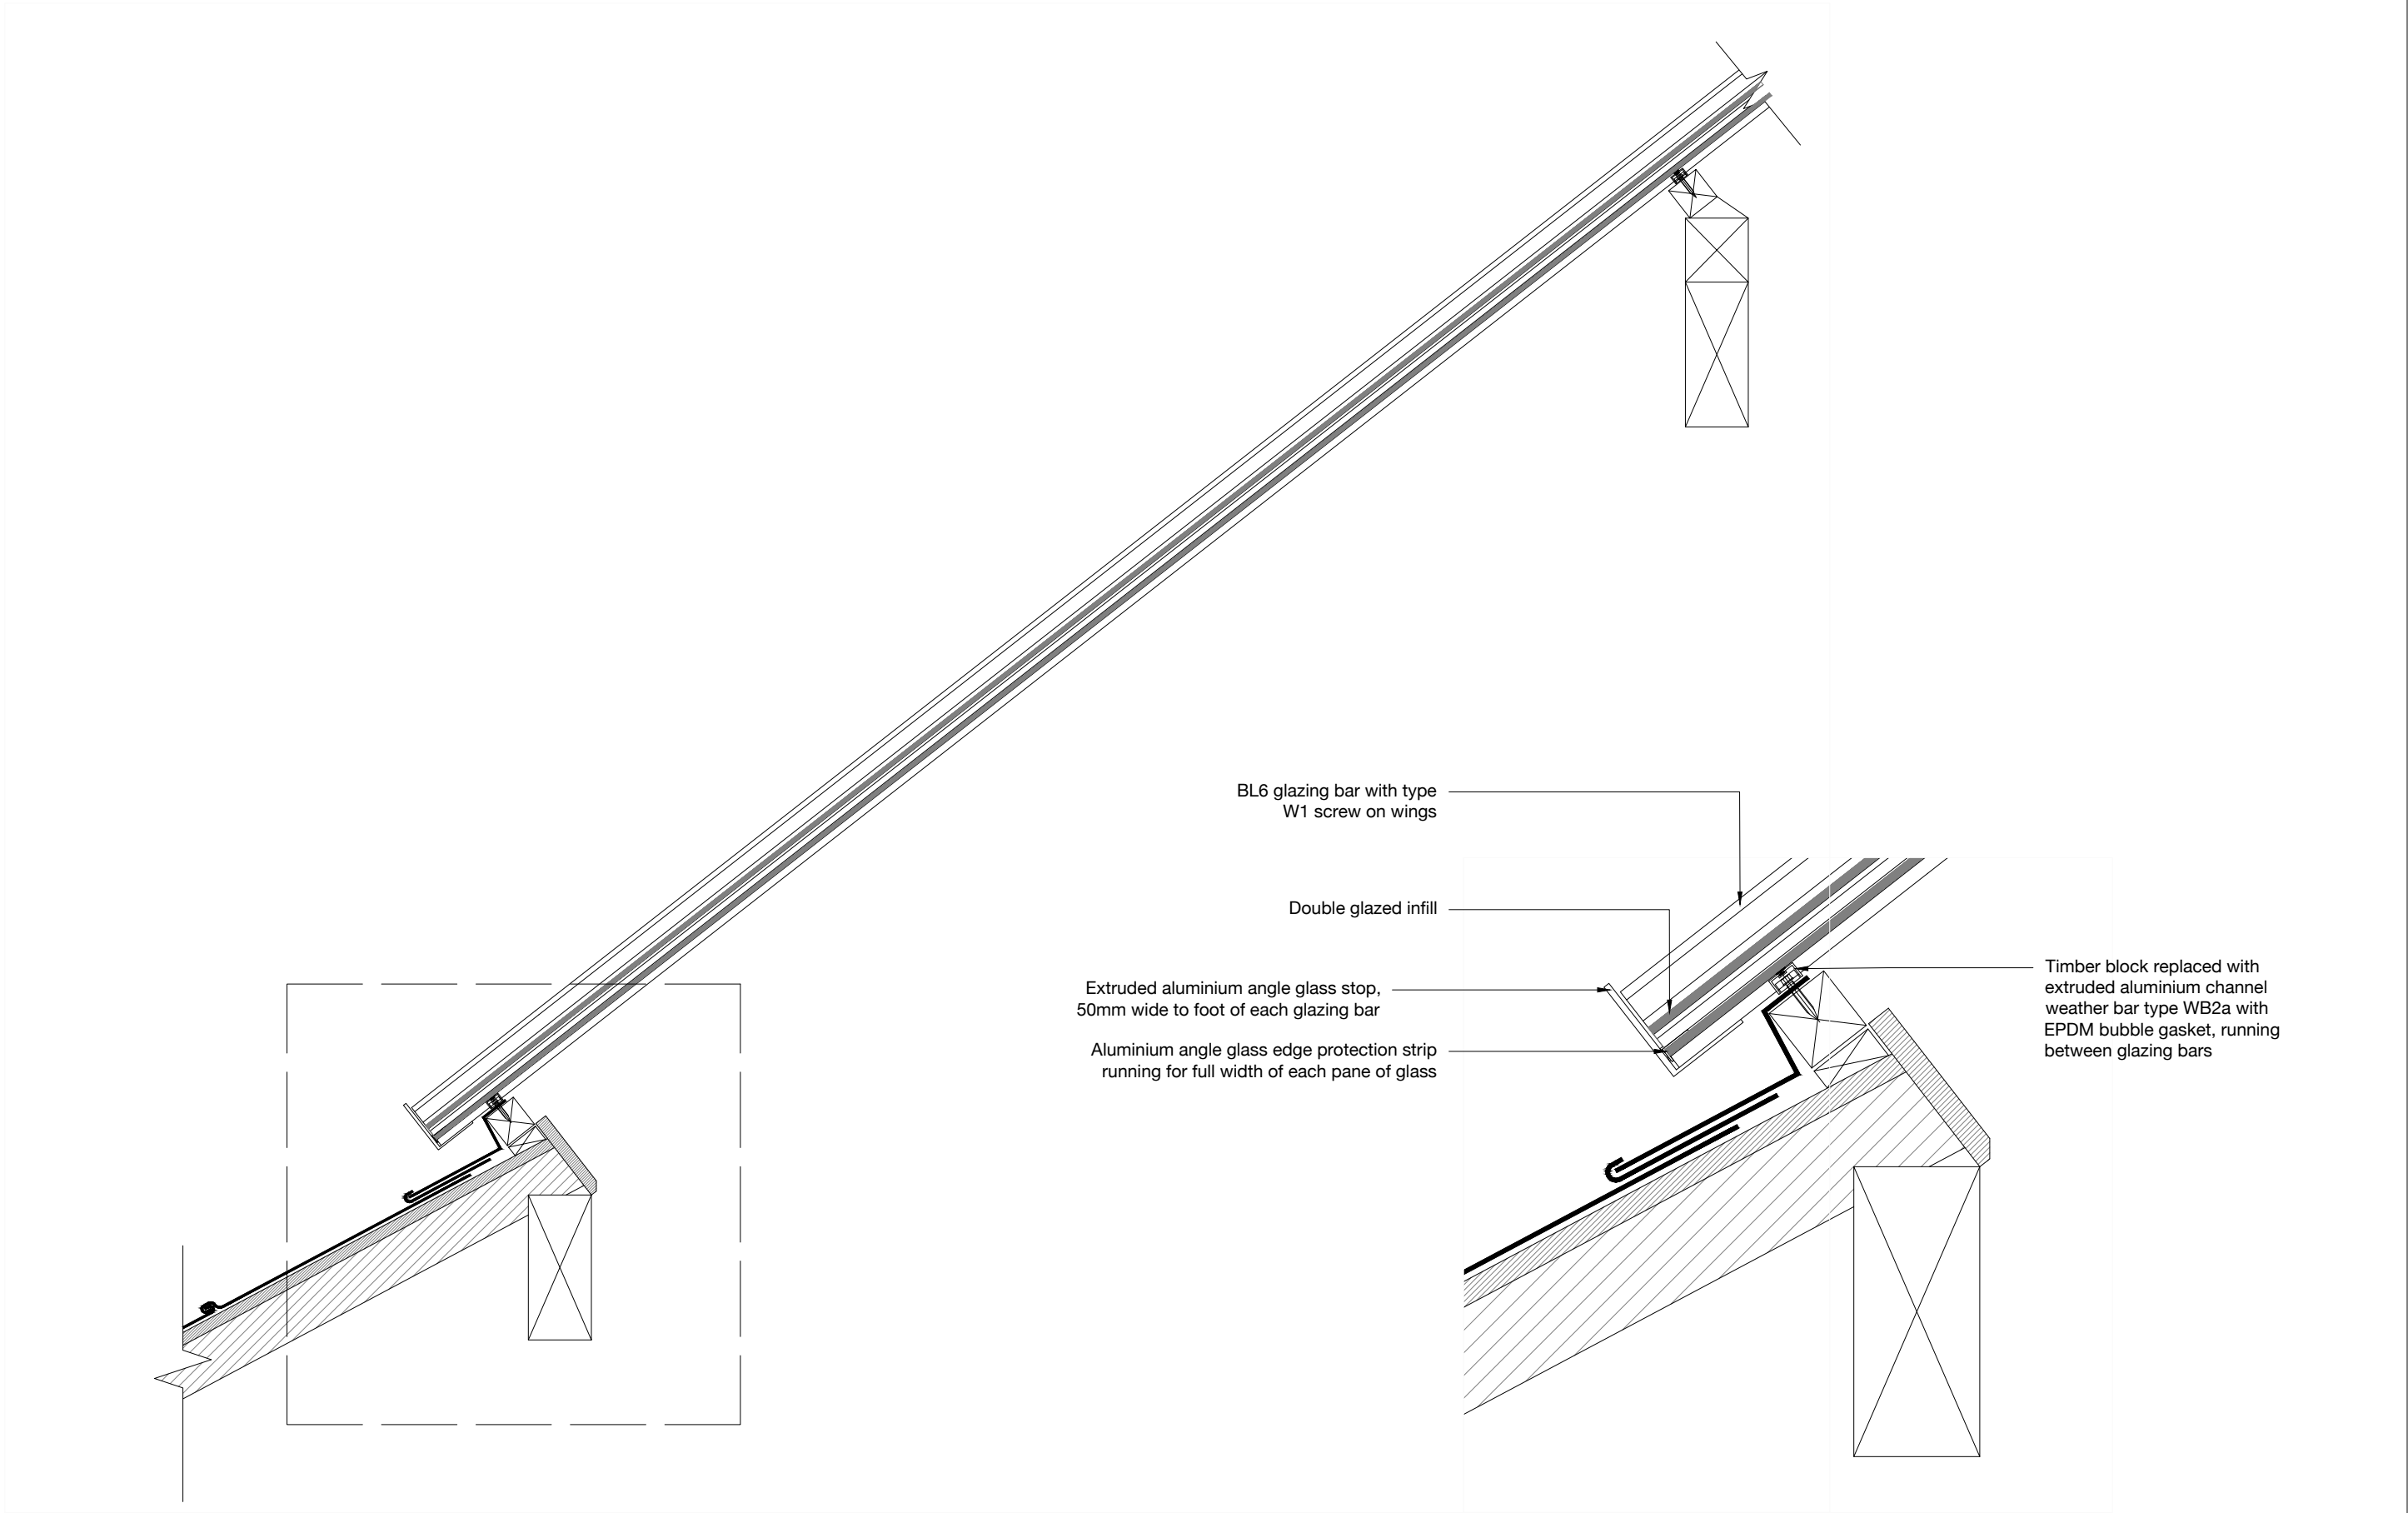

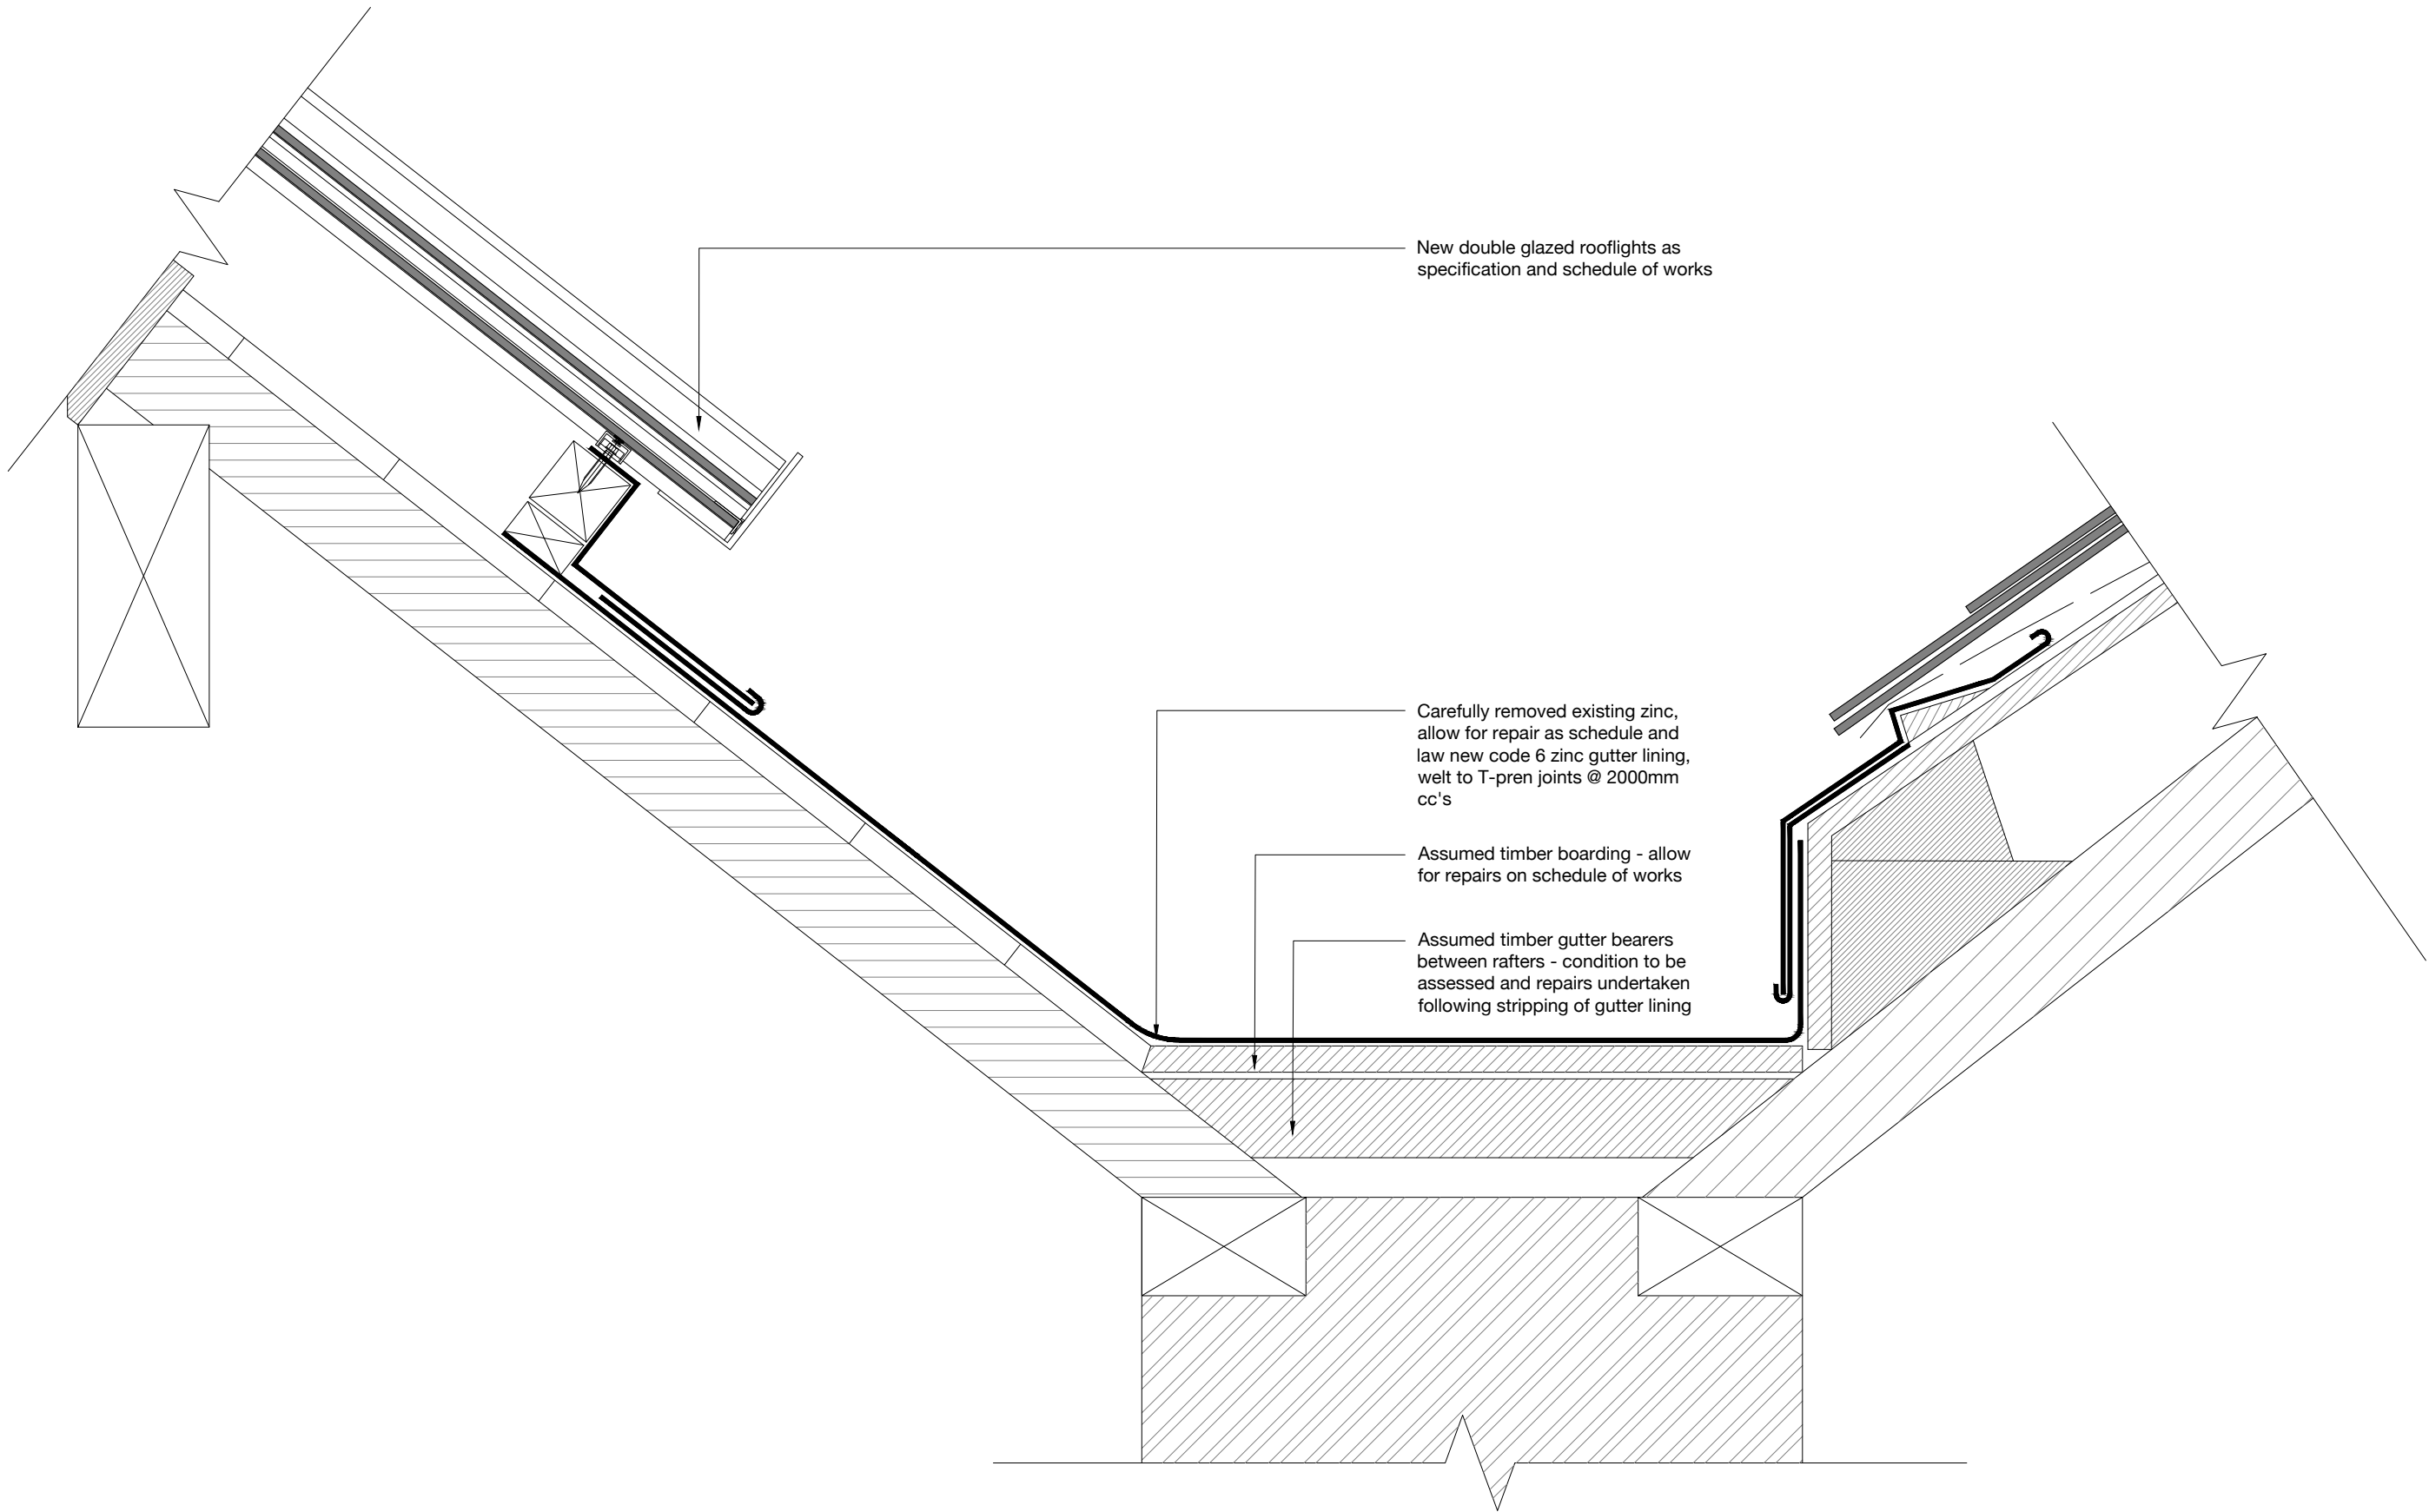


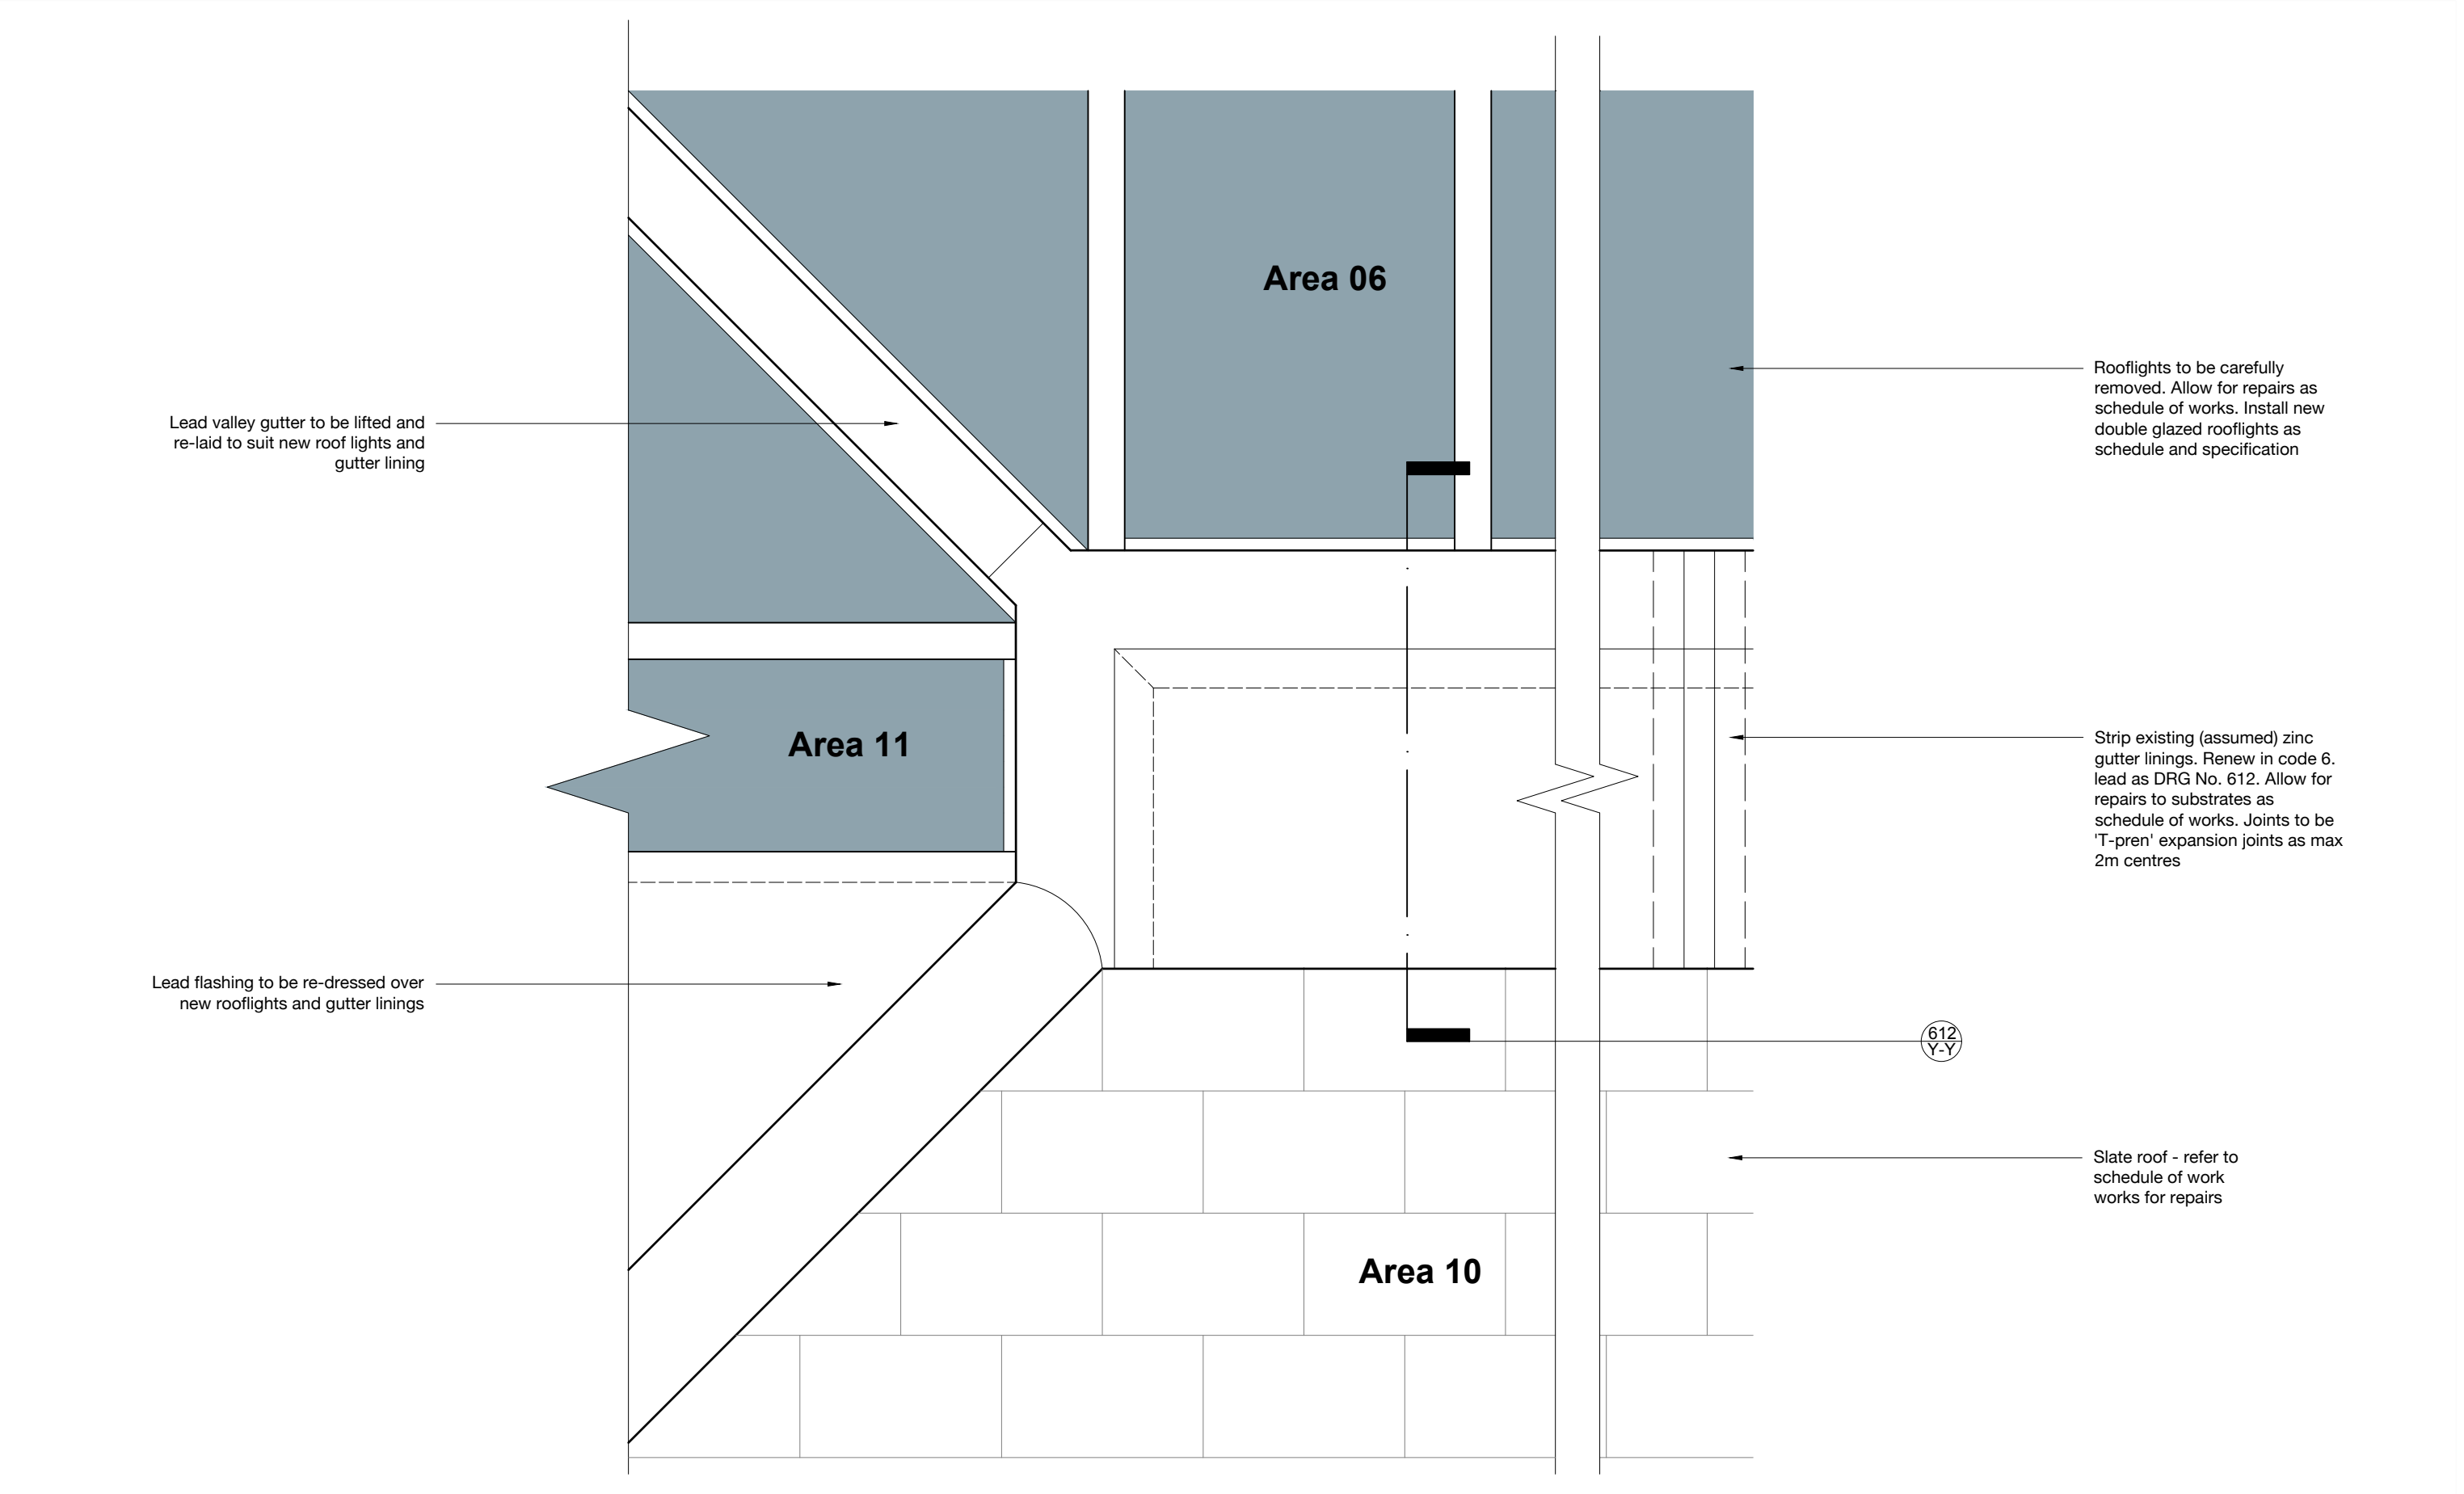

PROJECT	BURY ART MUSEUM PROPOSED REPAIRS	DRAWING STATUS	PLANNING	First Issue	JULY 2023	© Chambers Conservation Ltd jennifer@chambersconservation.com rob@chambersconservation.com 07484 133270 or 07919 300428 www.chambersconservation.com	CHAMBERS ARCHITECTURE · CONSERVATION
JOB NUMBER	BART.02	DRAWING NO.	613			Registered in England and Wales, no. 09787239 Registered address: Mercury House, High Street, Tattenhall, Chester CH3 9PX Do not scale from this drawing unless agreed	
DRAWING TITLE	PROPOSED DETAIL PLAN (1) ROOF AREA 06/10/11	REVISION	-				
		SIZE & SCALE	1:10 @ A3				

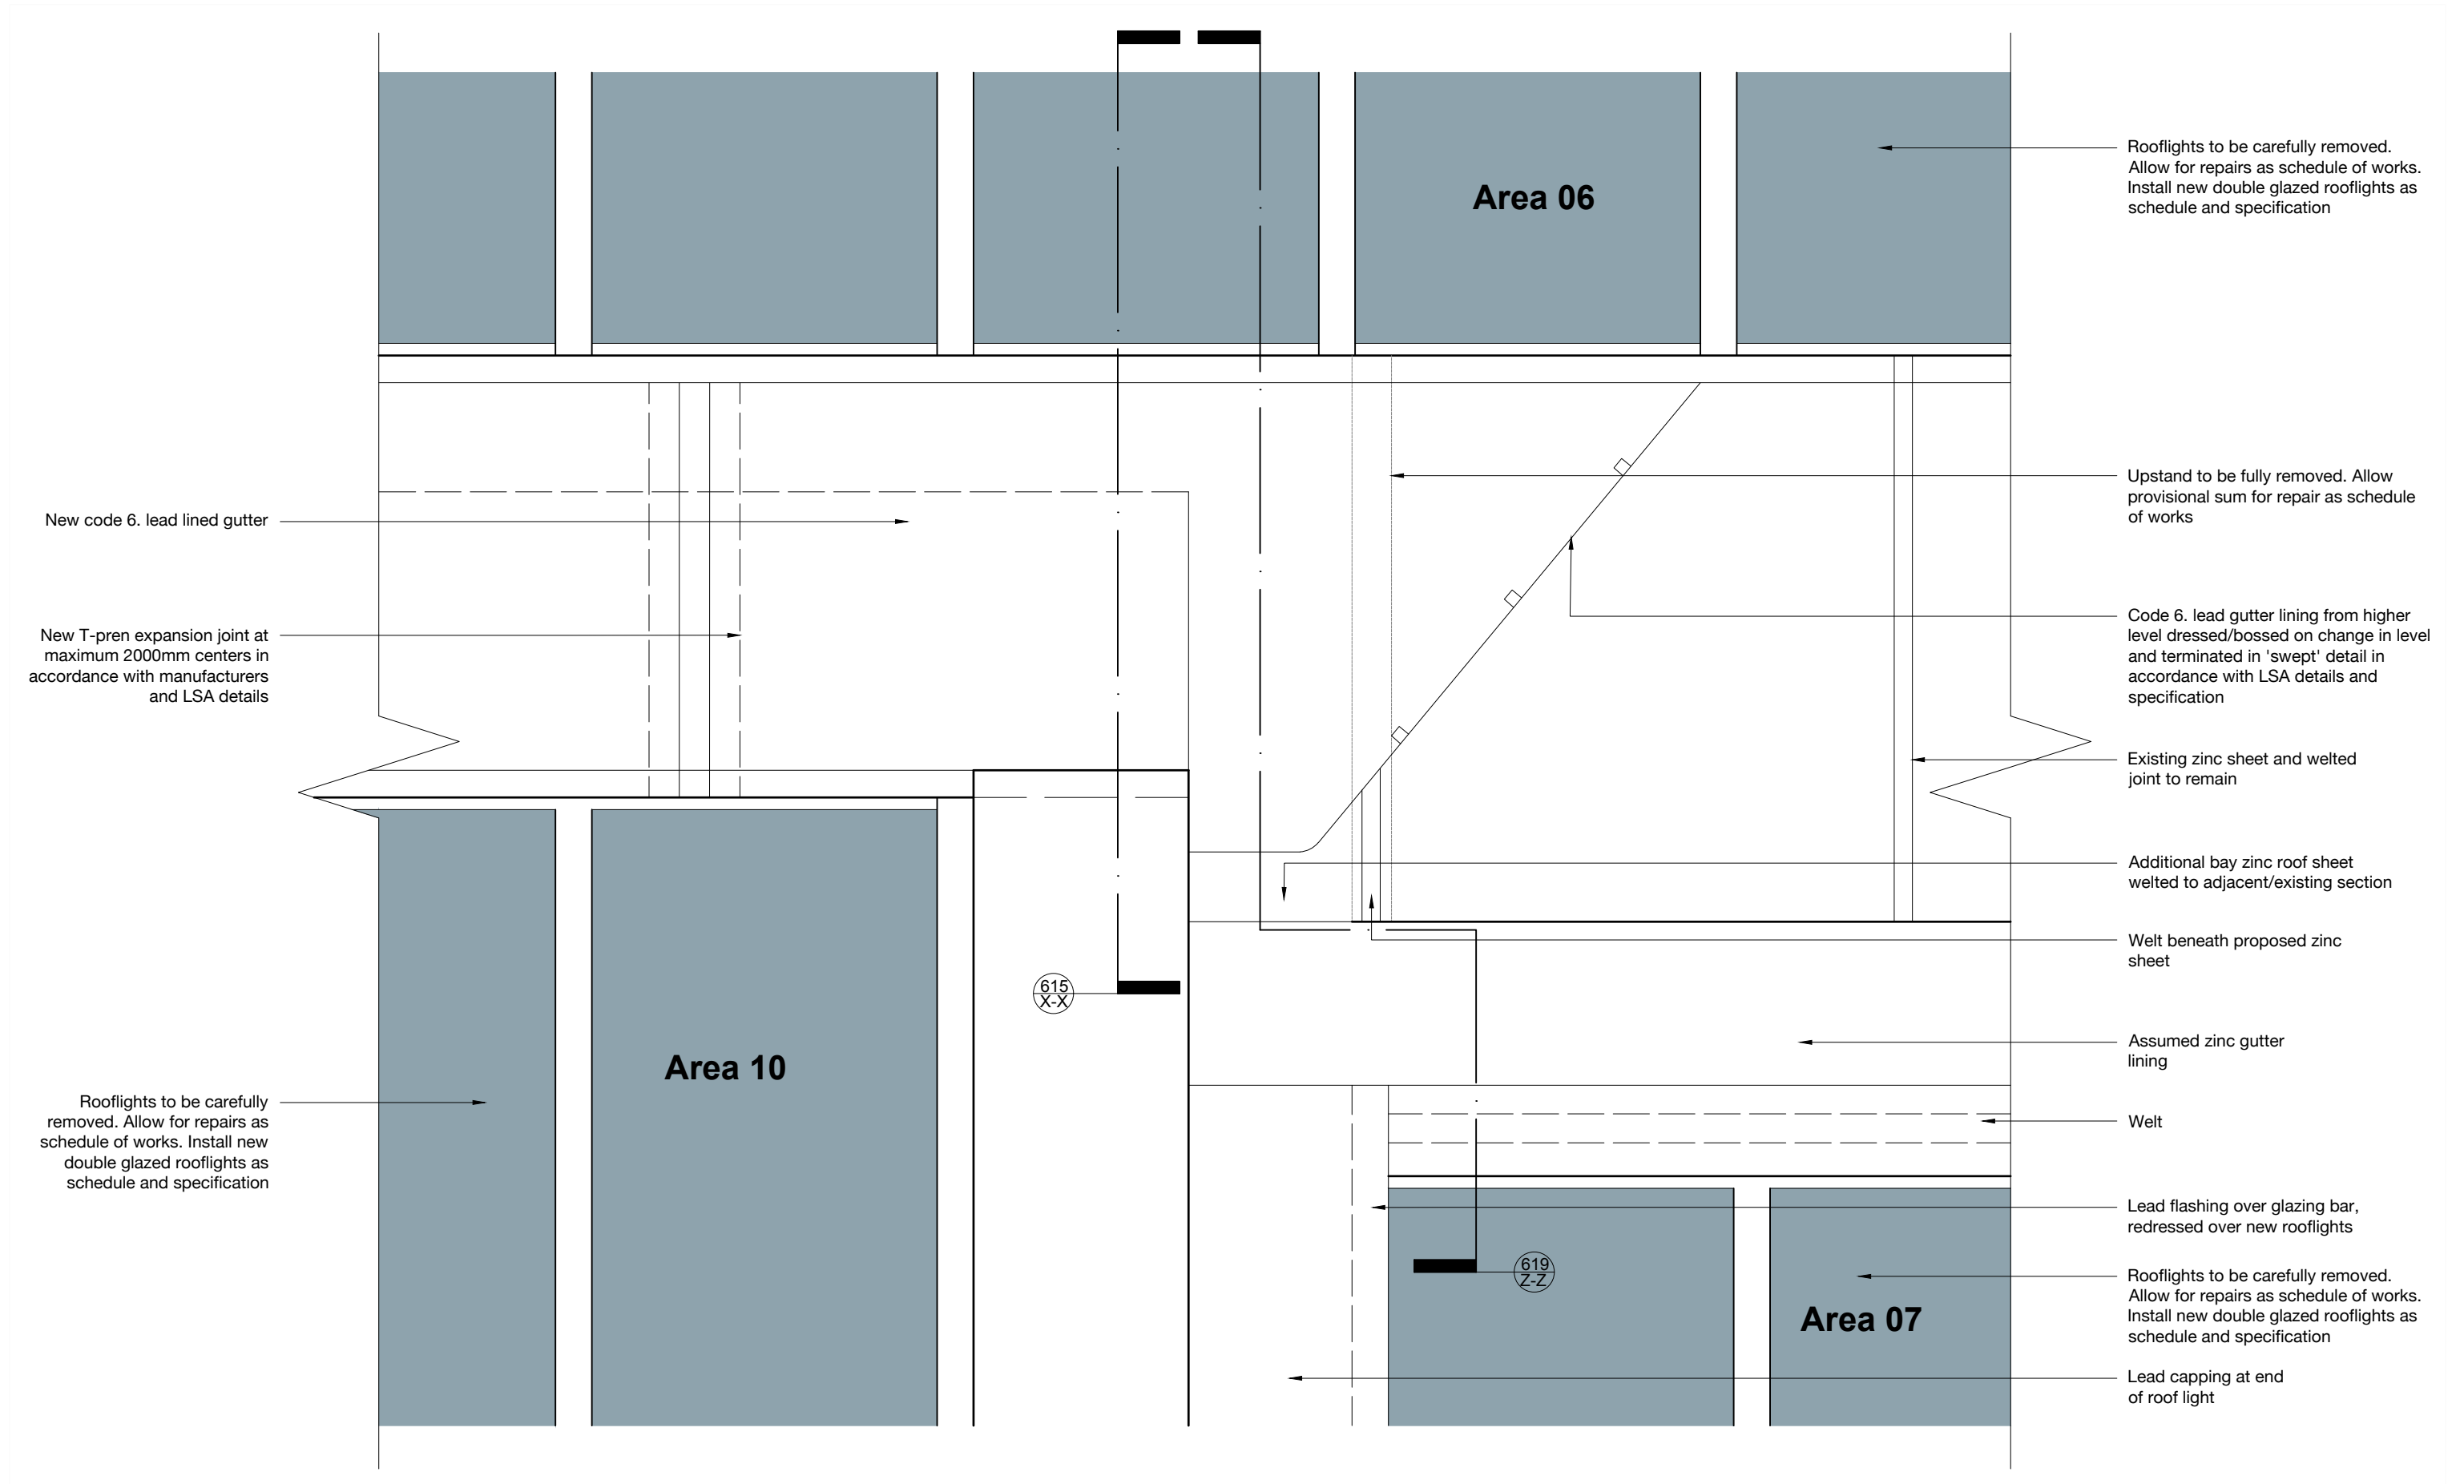

Existing polycarbonate rooflights replaced with new double glazed and aluminium rooflights installed as per manufacturers details. Re-dress flashings on completion

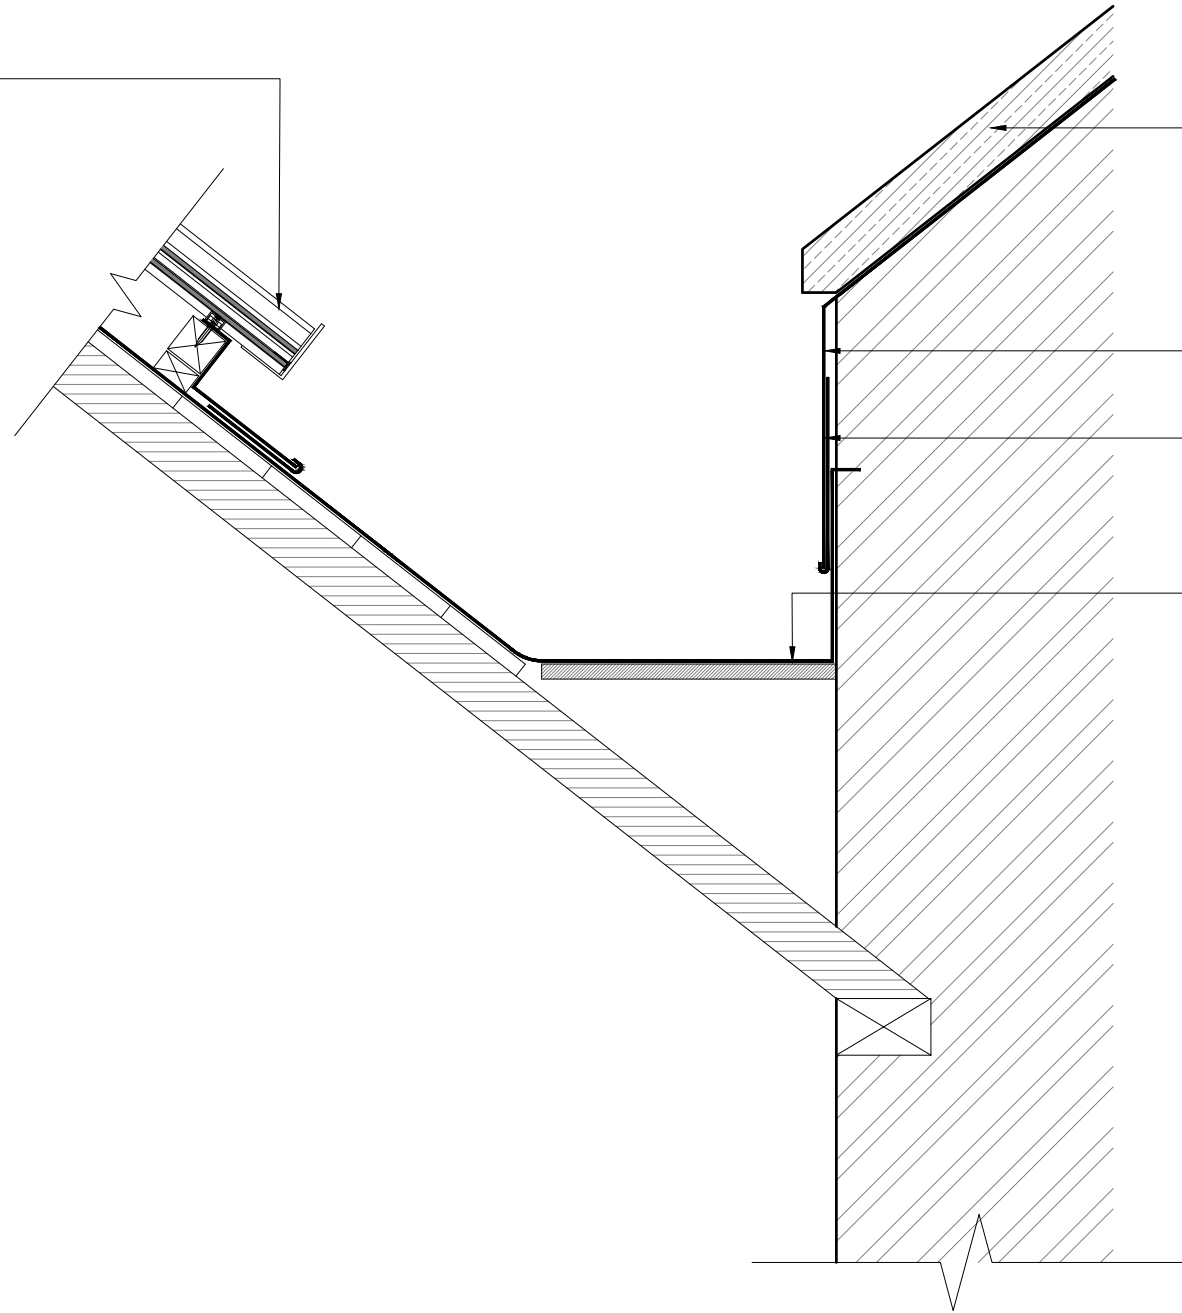

Repoint stone coping joints in molten lead

Code 6. lead cover flashing to LSA details and specification

Lead clips to suit

Zinc gutter lining to be renewed. Provide new code 6. lead gutter lining with T-pren joints at 2000mm cc's

PROJECT

BURY ART MUSEUM
PROPOSED REPAIRS

JOB NUMBER

BART.02

DRAWING TITLE

PROPOSED SECTION X-X ROOF AREA 06/07

DRAWING STATUS

PLANNING

DRAWING NO.

615

REVISION

-

SIZE & SCALE


1:10 @ A3


First Issue


JULY 2023


© Chambers Conservation Ltd
jennifer@chambersconservation.com
rob@chambersconservation.com
07484 133270 or 07919 300428
www.chambersconservation.com

Registered in England and Wales, no. 09787239
Registered address: Mercury House, High Street,
Tattenhall, Chester CH3 9PX
Do not scale from this drawing unless agreed

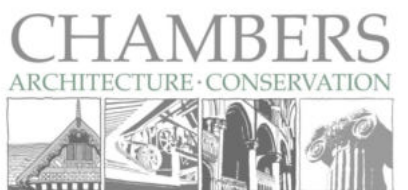

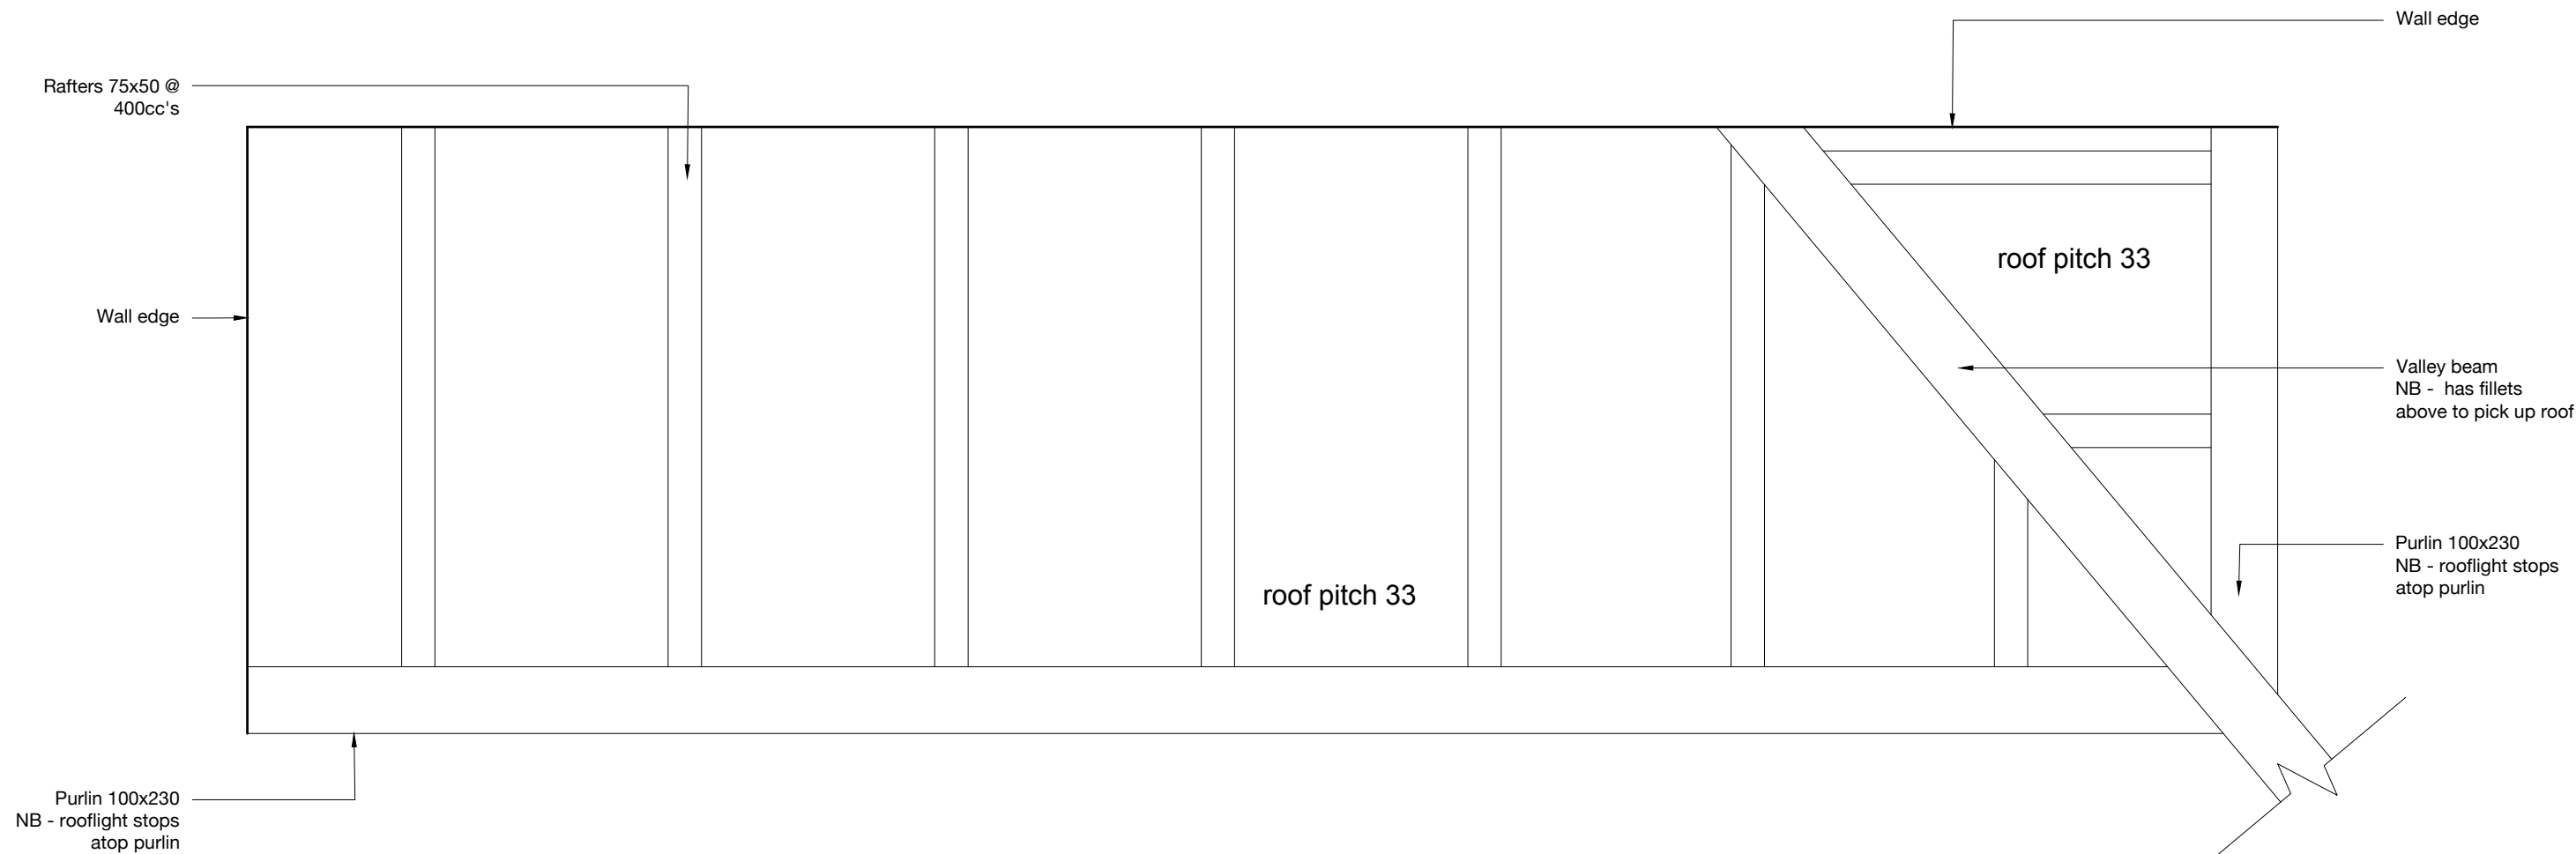

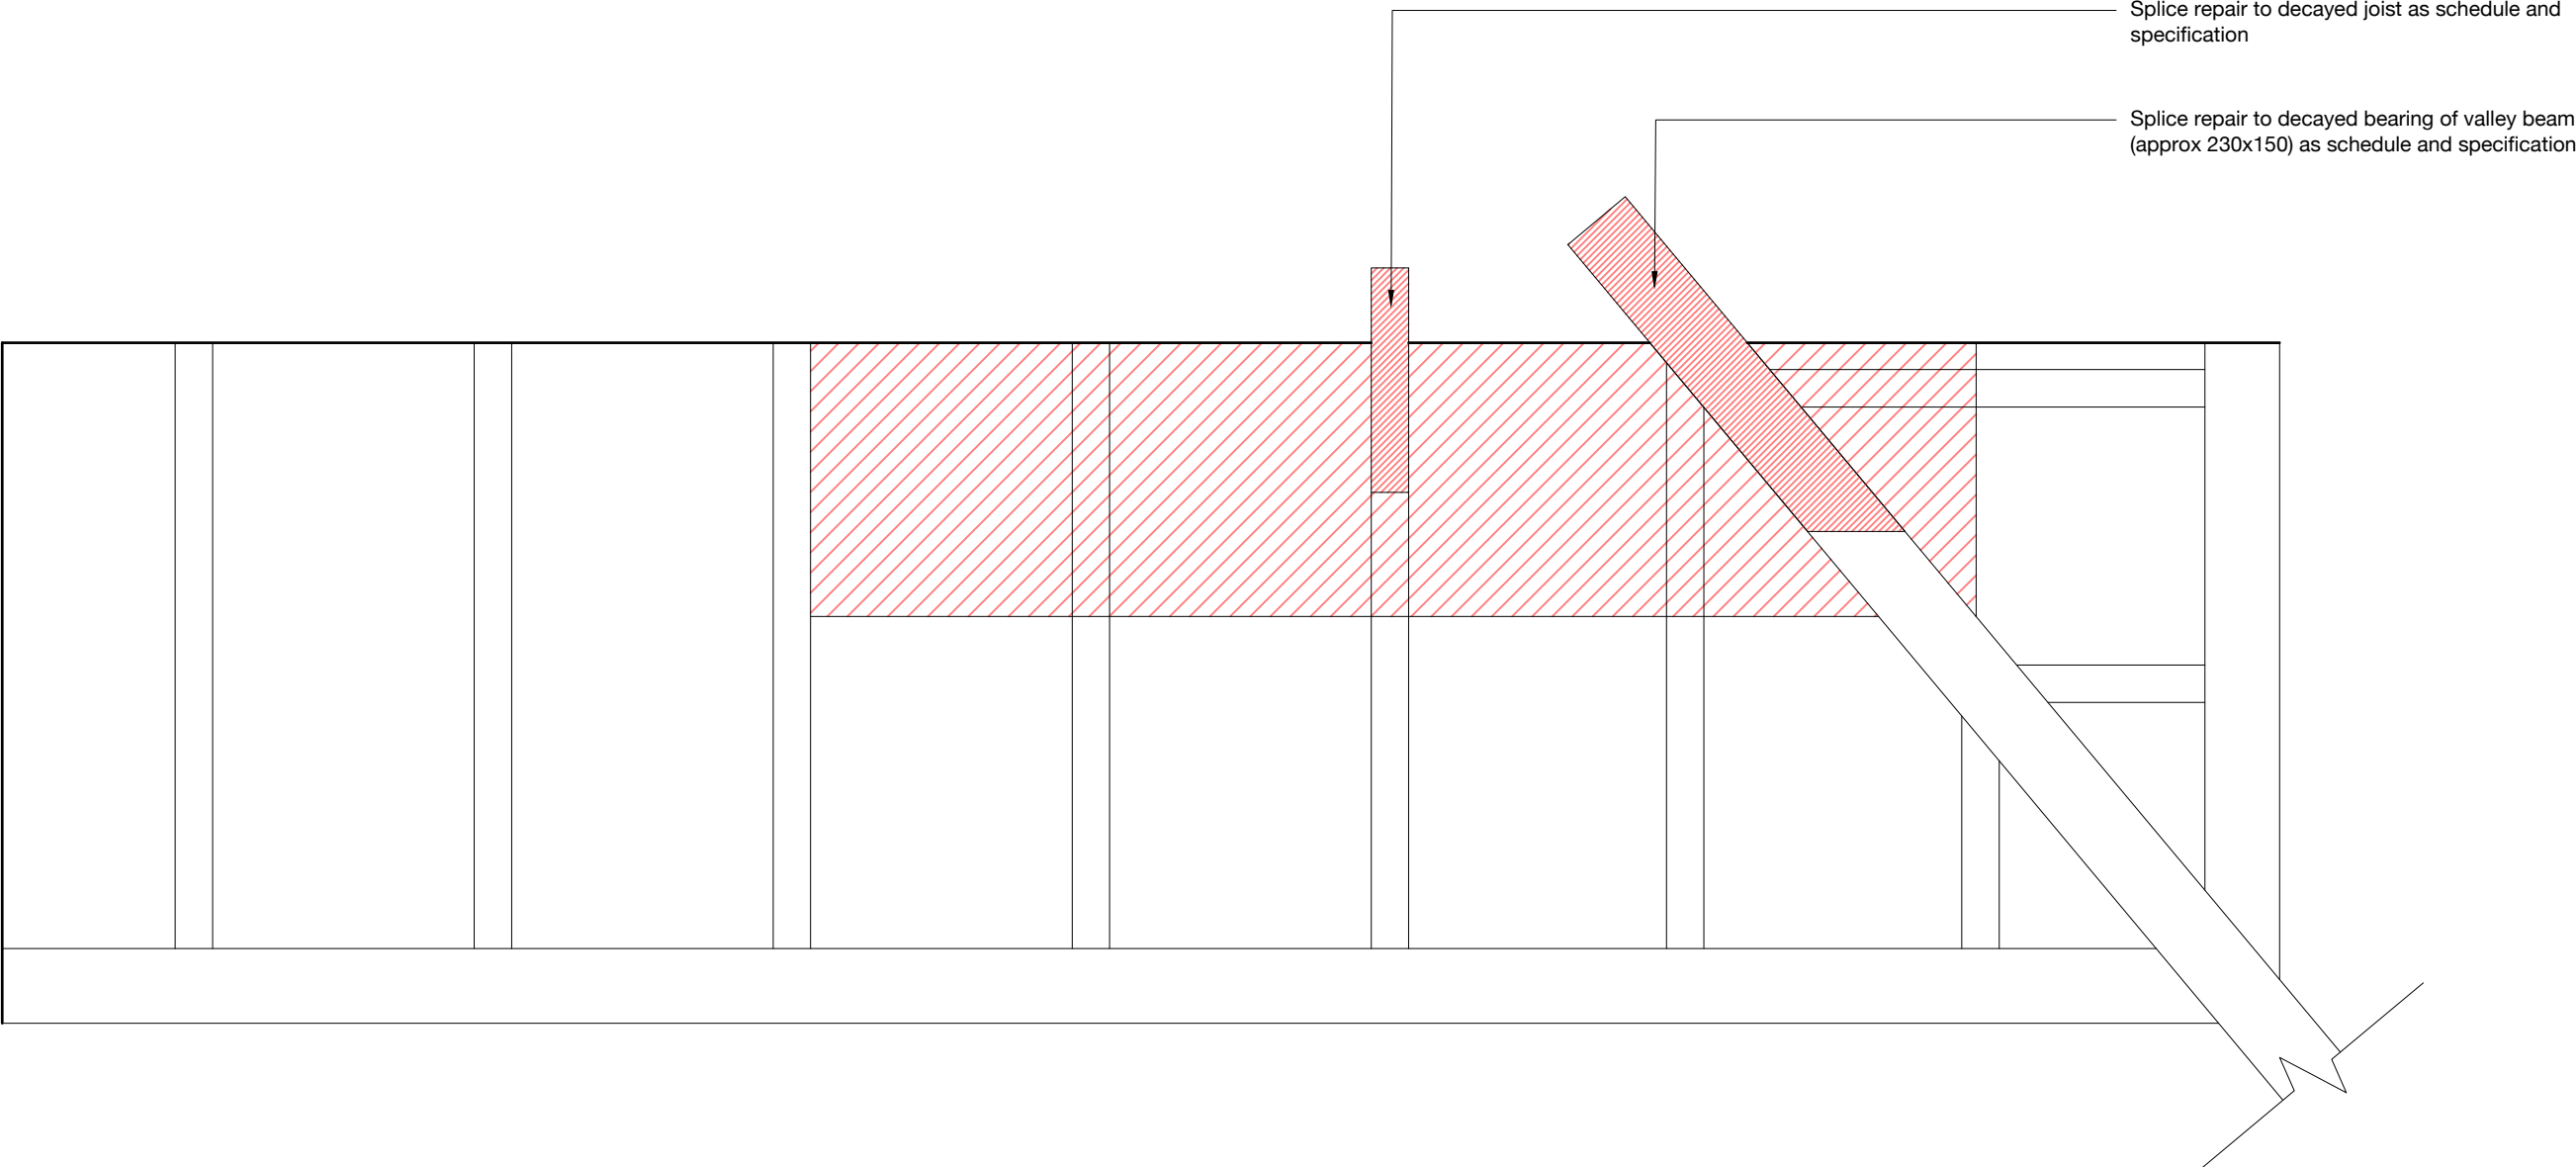

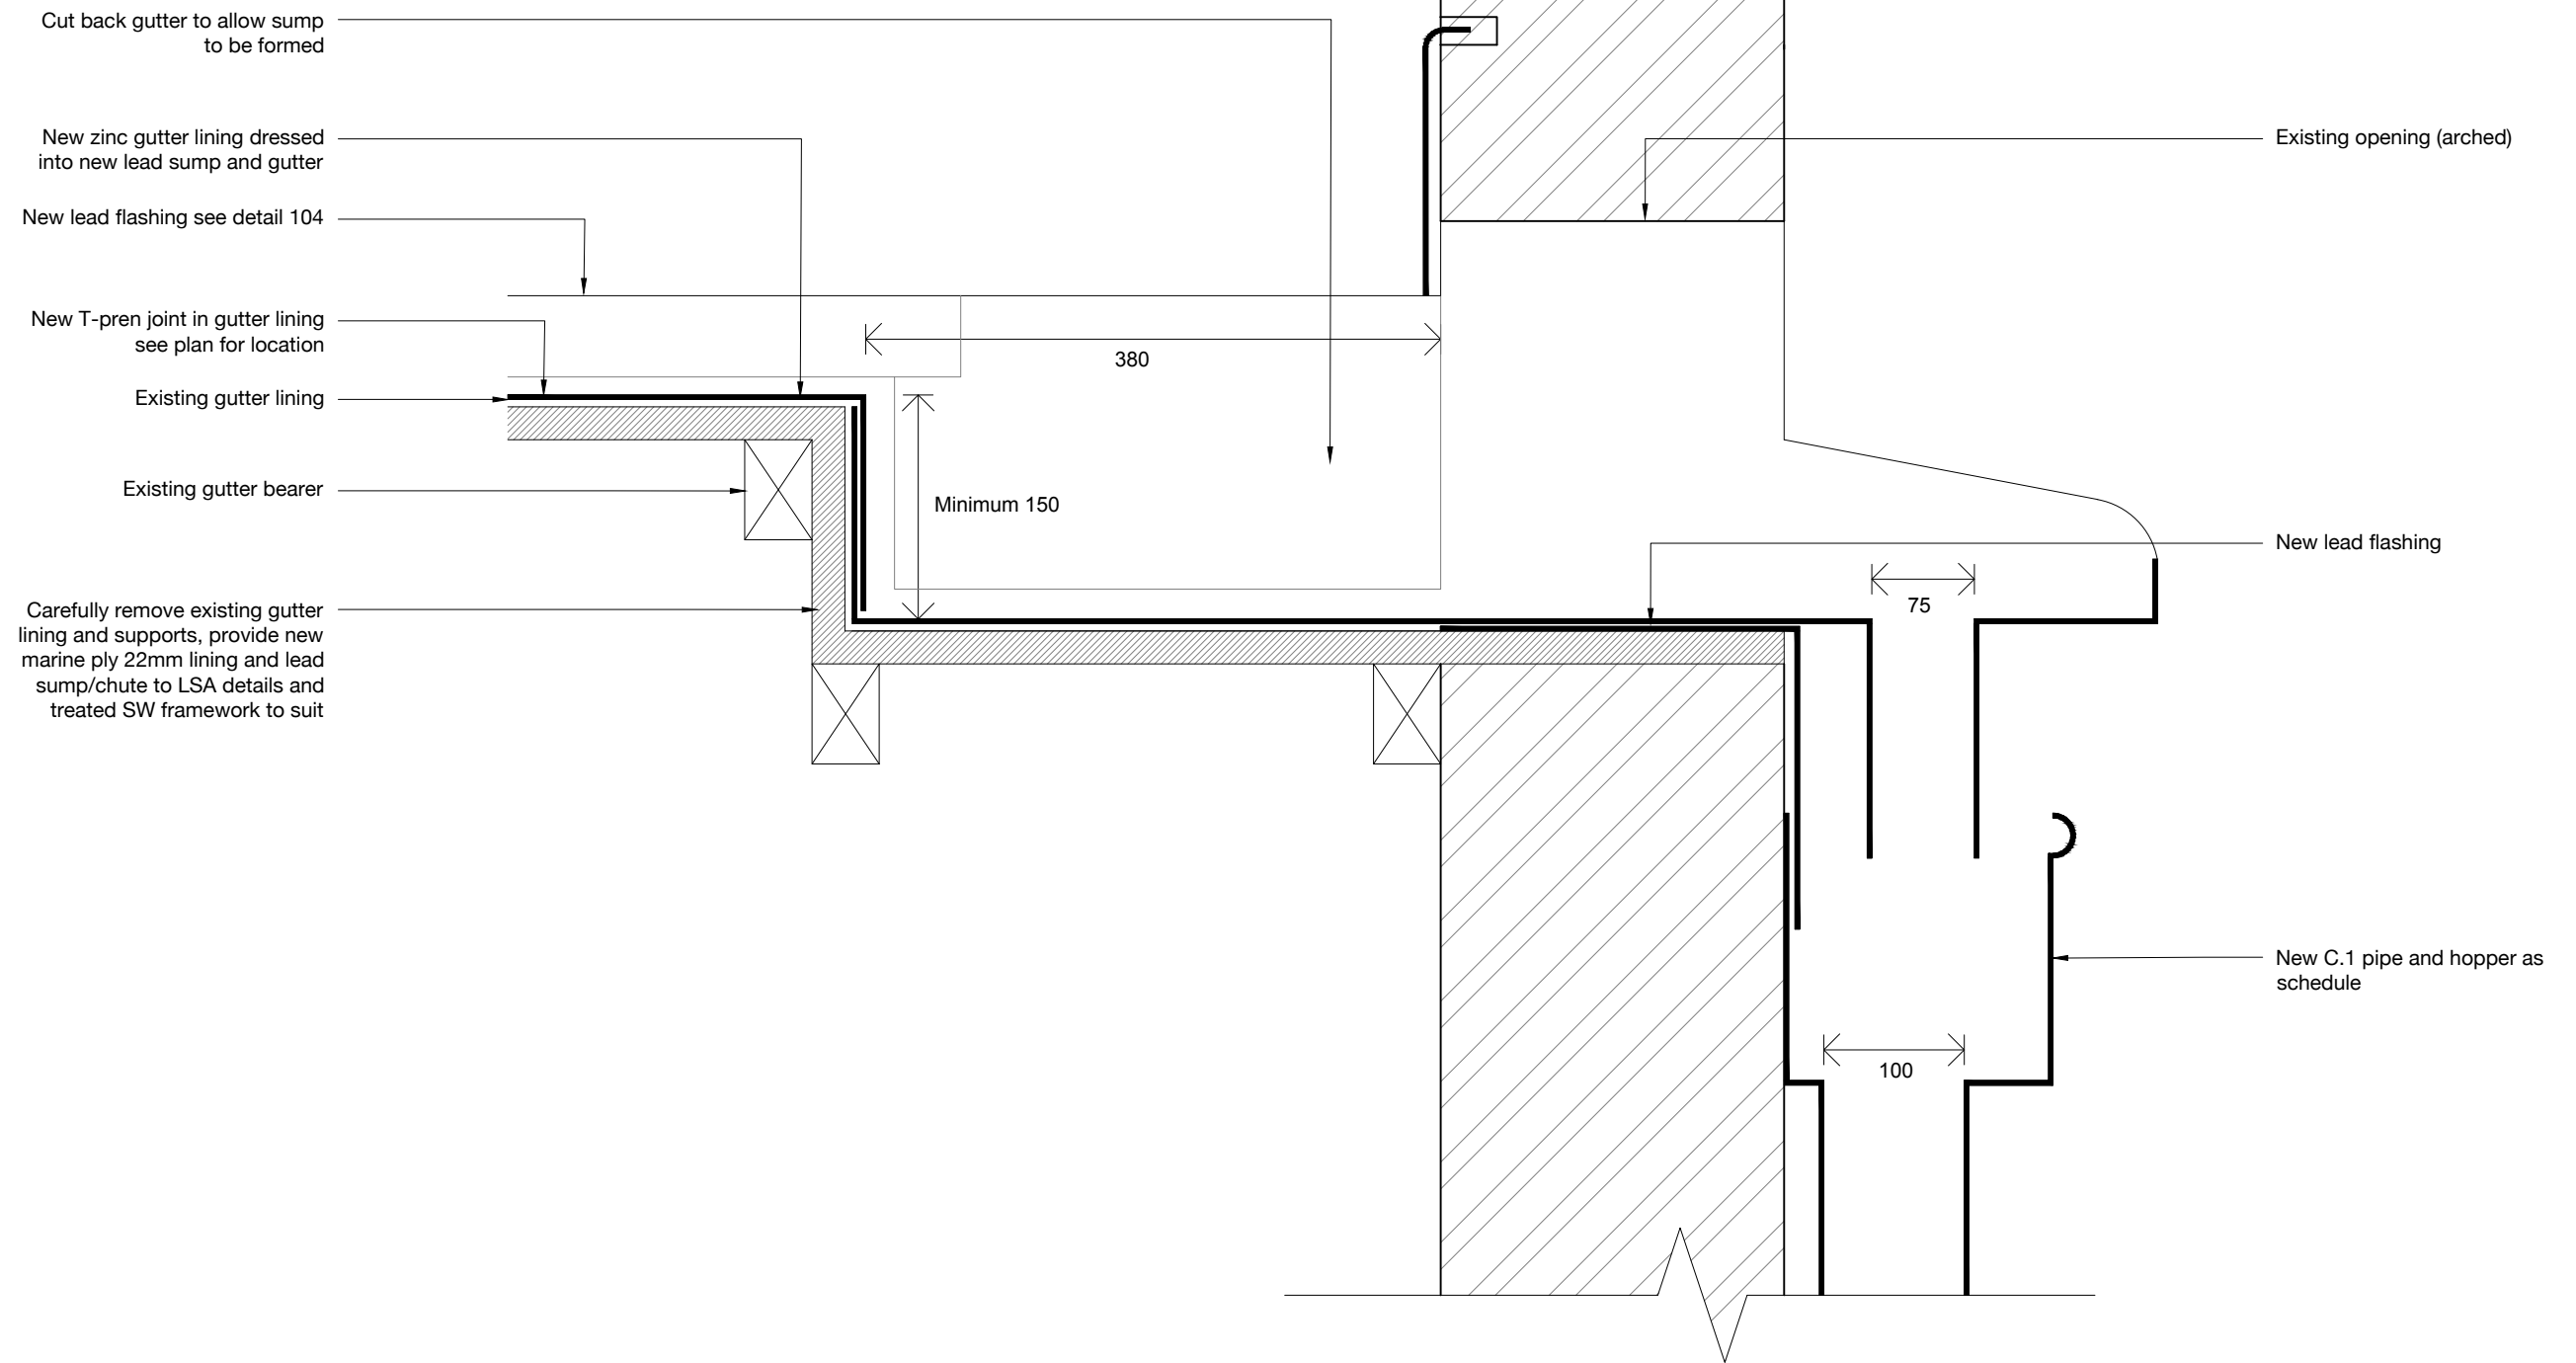

PROJECT BURY ART MUSEUM
PROPOSED REPAIRS

JOB NUMBER BART.02

DRAWING TITLE PROPOSED SECTION D-D ROOF AREA 06

DRAWING STATUS PLANNING

DRAWING NO. 618


REVISION -


SIZE & SCALE 1:5 @ A3

First Issue JULY 2023

© Chambers Conservation Ltd
jennifer@chambersconservation.com
rob@chambersconservation.com
07484 133270 or 07919 300428
www.chambersconservation.com

Registered in England and Wales, no. 09787239
Registered address: Mercury House, High Street,
Tattenhall, Chester CH3 9PX
Do not scale from this drawing unless agreed

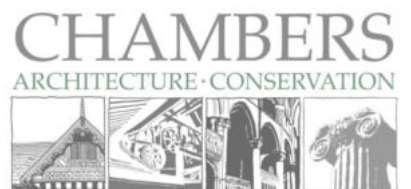

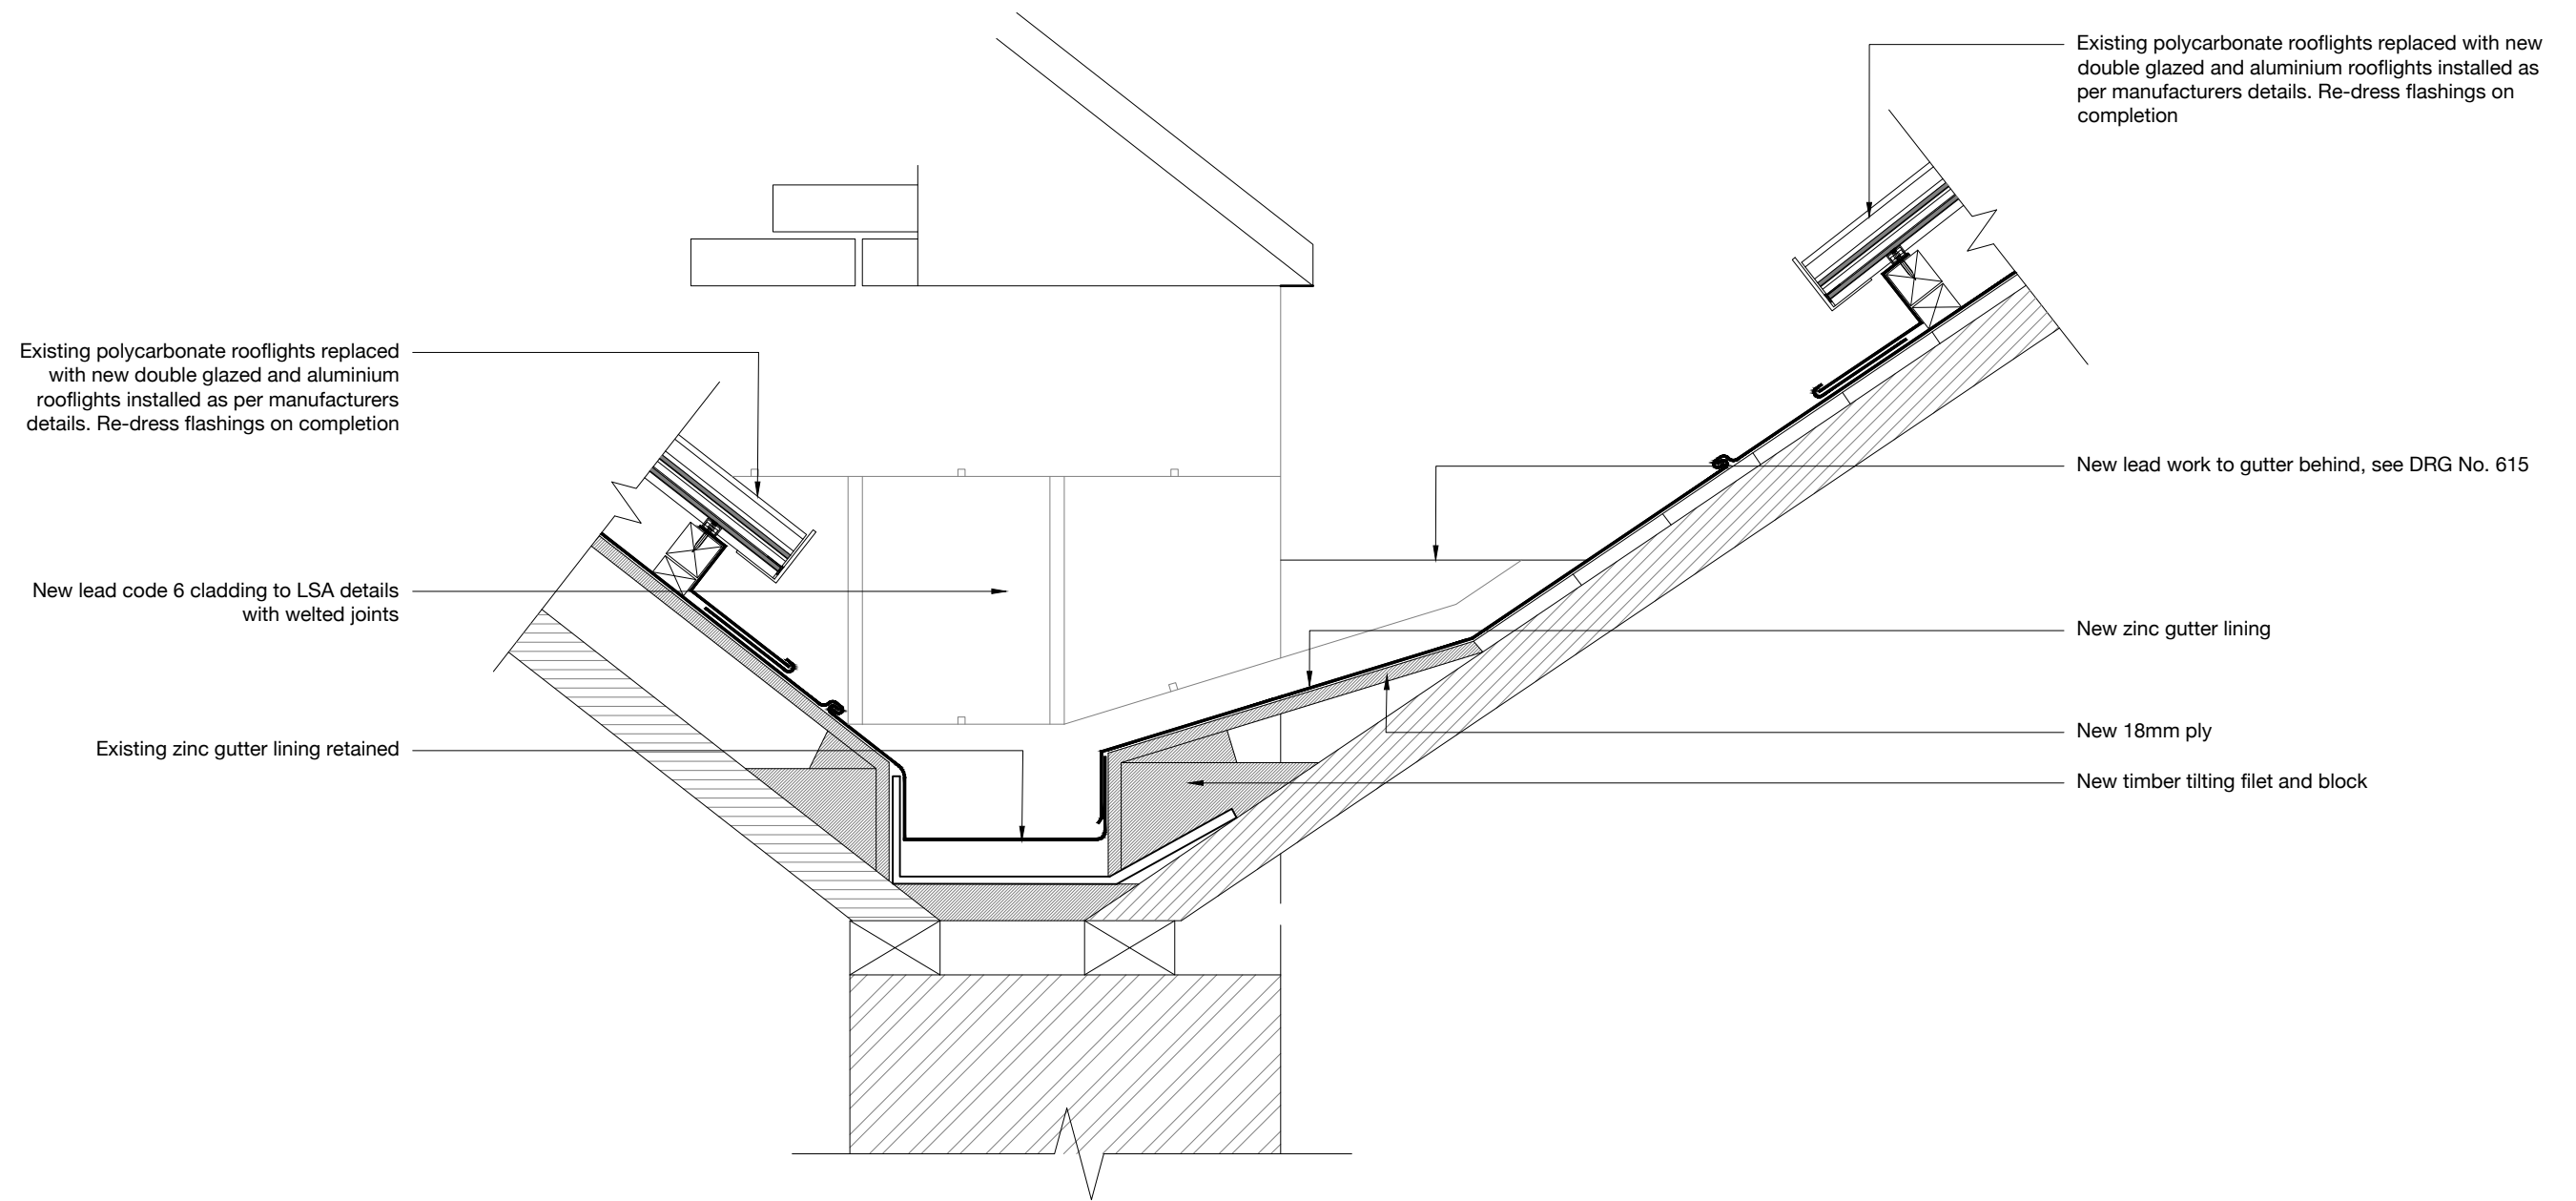

PROJECT
BURY ART MUSEUM
PROPOSED REPAIRS

JOB NUMBER
BART.02

DRAWING TITLE
PROPOSED SECTION Z-Z ROOF AREA 06

DRAWING STATUS
PLANNING

DRAWING NO.
619


REVISION
-


SIZE & SCALE
1:10 @ A3

First Issue
JULY 2023

© Chambers Conservation Ltd
jennifer@chambersconservation.com
rob@chambersconservation.com
07484 133270 or 07919 300428
www.chambersconservation.com

Registered in England and Wales, no. 09787239
Registered address: Mercury House, High Street,
Tattenhall, Chester CH3 9PX
Do not scale from this drawing unless agreed

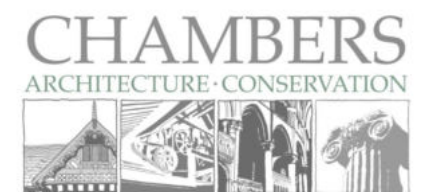

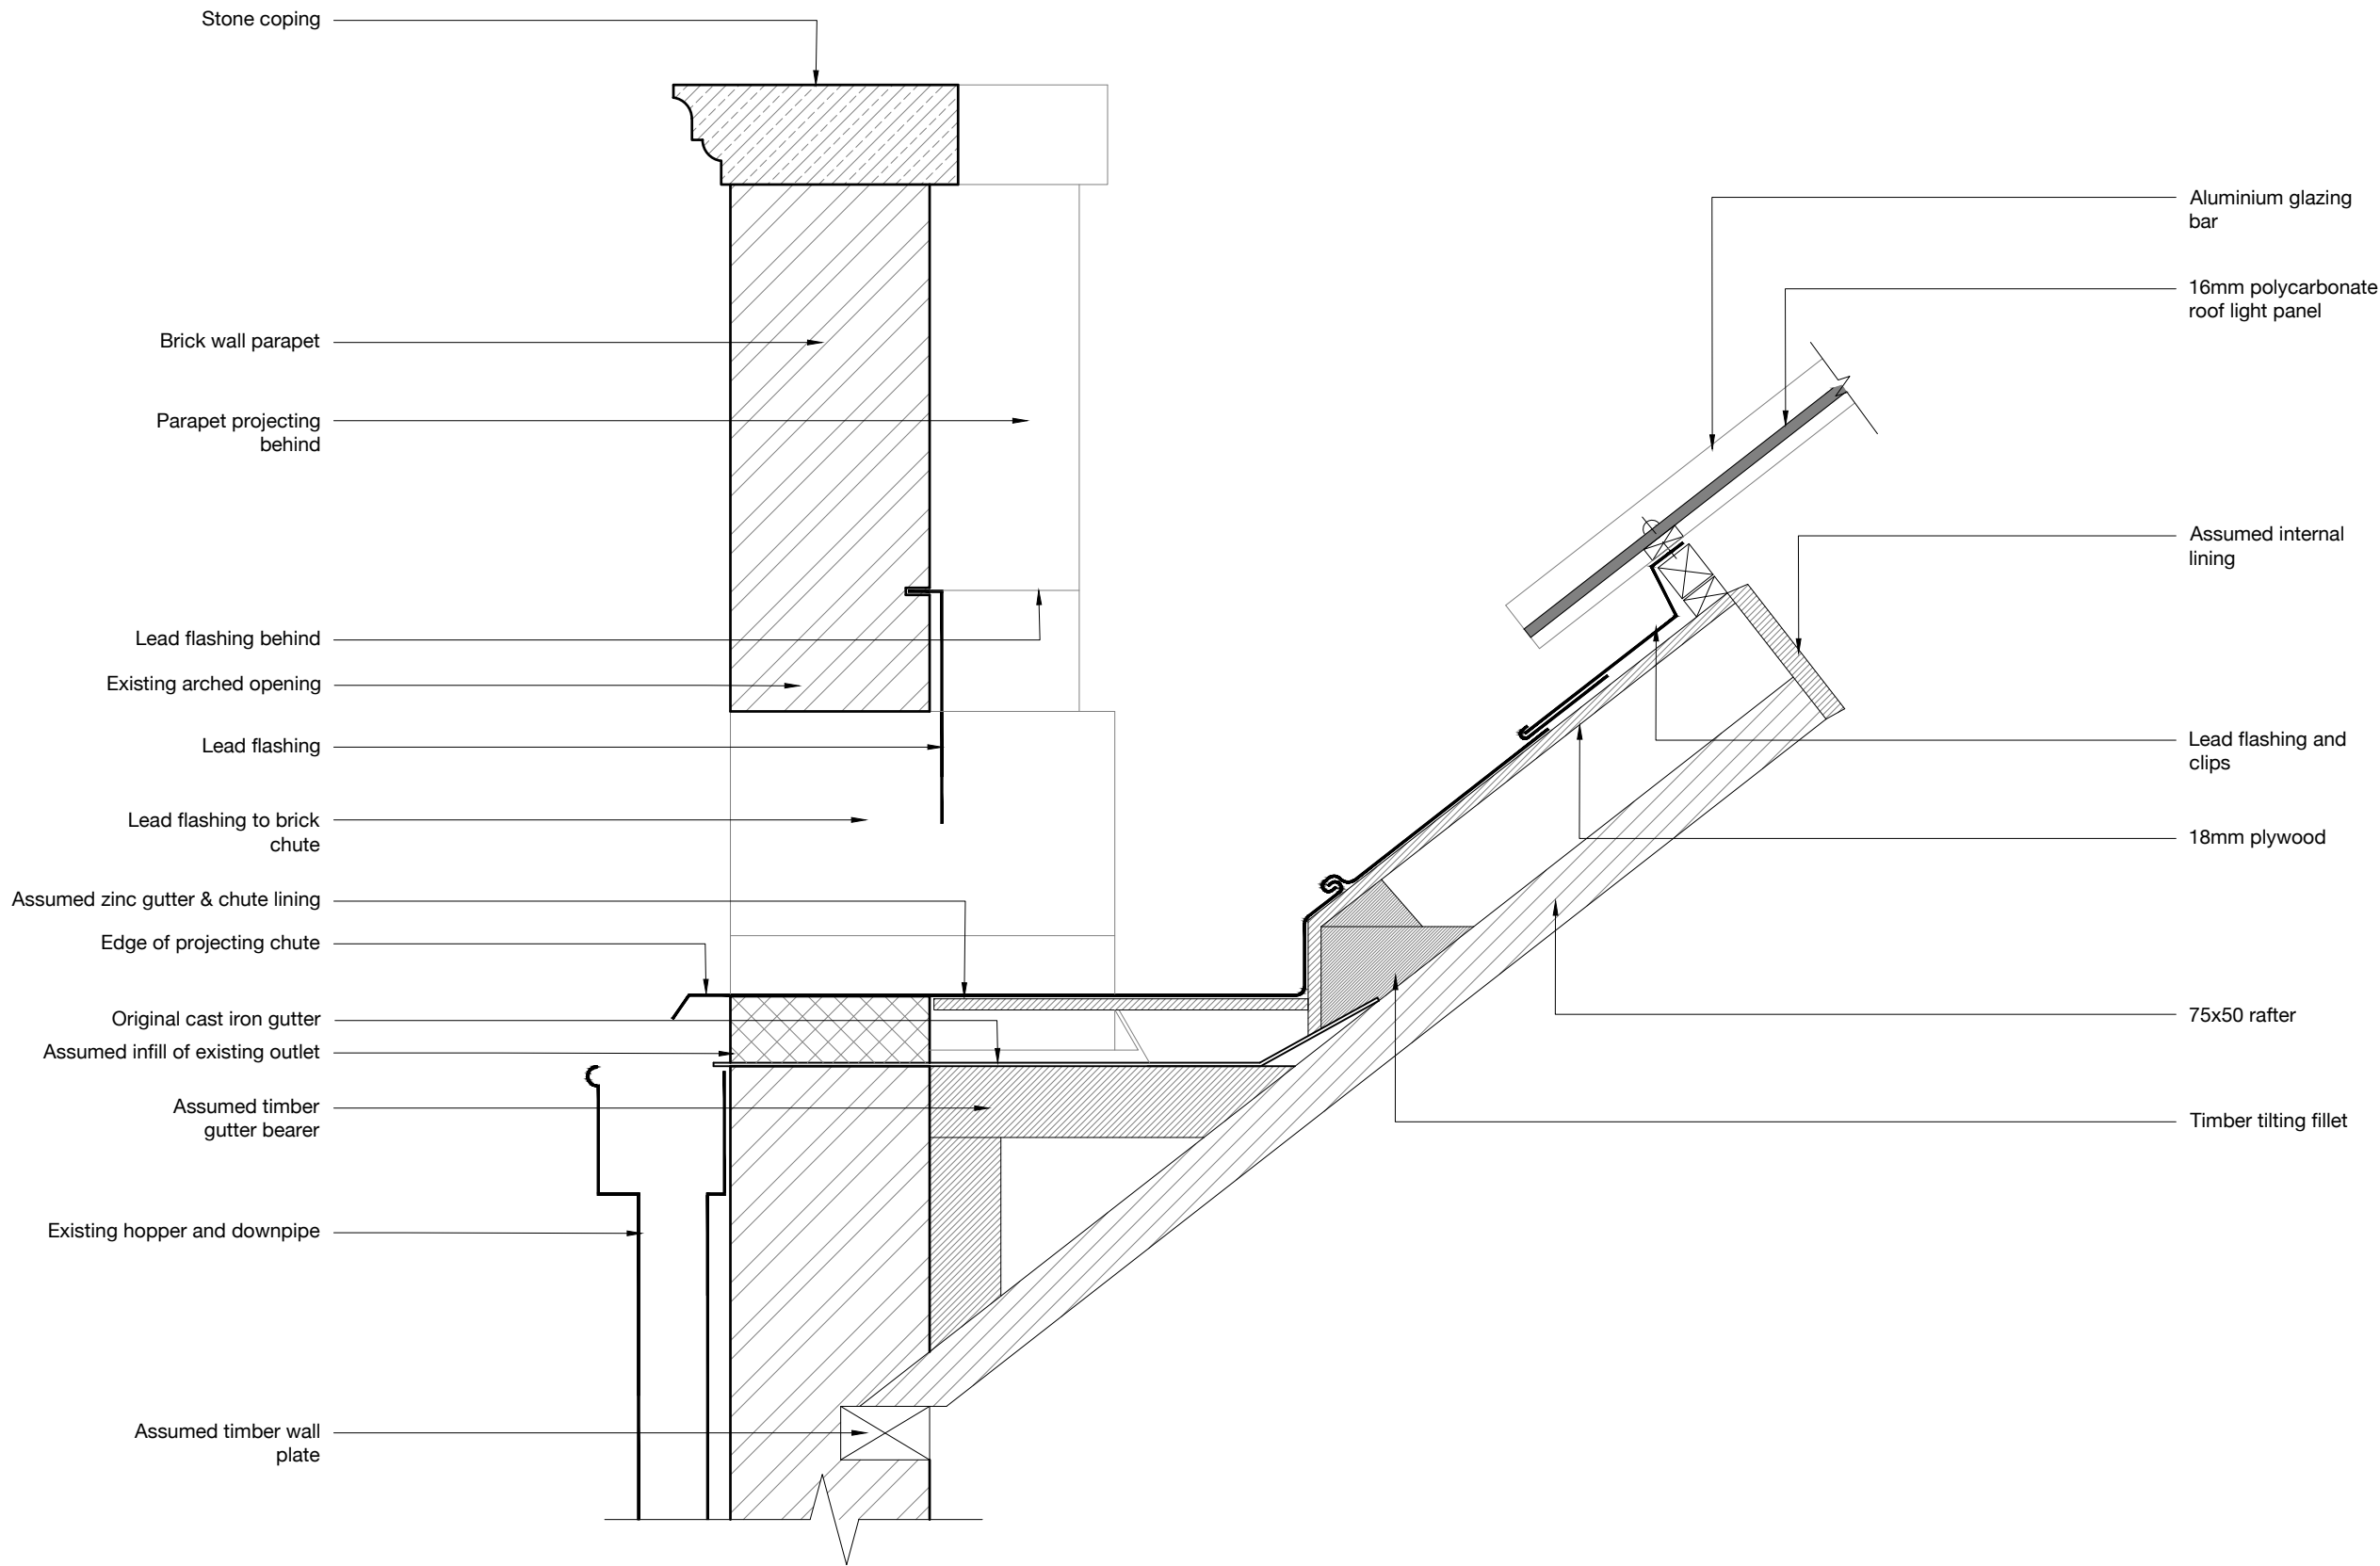

PROJECT
BURY ART MUSEUM
PROPOSED REPAIRS

JOB NUMBER
BART.02

DRAWING TITLE
EXISTING SECTION A-A ROOF AREA 08

DRAWING STATUS
PLANNING

DRAWING NO.
801


REVISION
-


SIZE & SCALE
1:10 @ A3

First Issue
JULY 2023

© Chambers Conservation Ltd
jennifer@chambersconservation.com
rob@chambersconservation.com
07484 133270 or 07919 300428
www.chambersconservation.com

Registered in England and Wales, no. 09787239
Registered address: Mercury House, High Street,
Tattenhall, Chester CH3 9PX
Do not scale from this drawing unless agreed

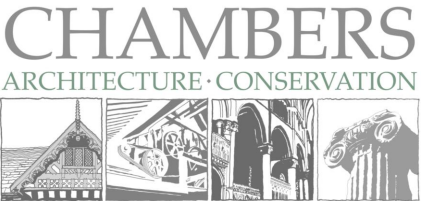

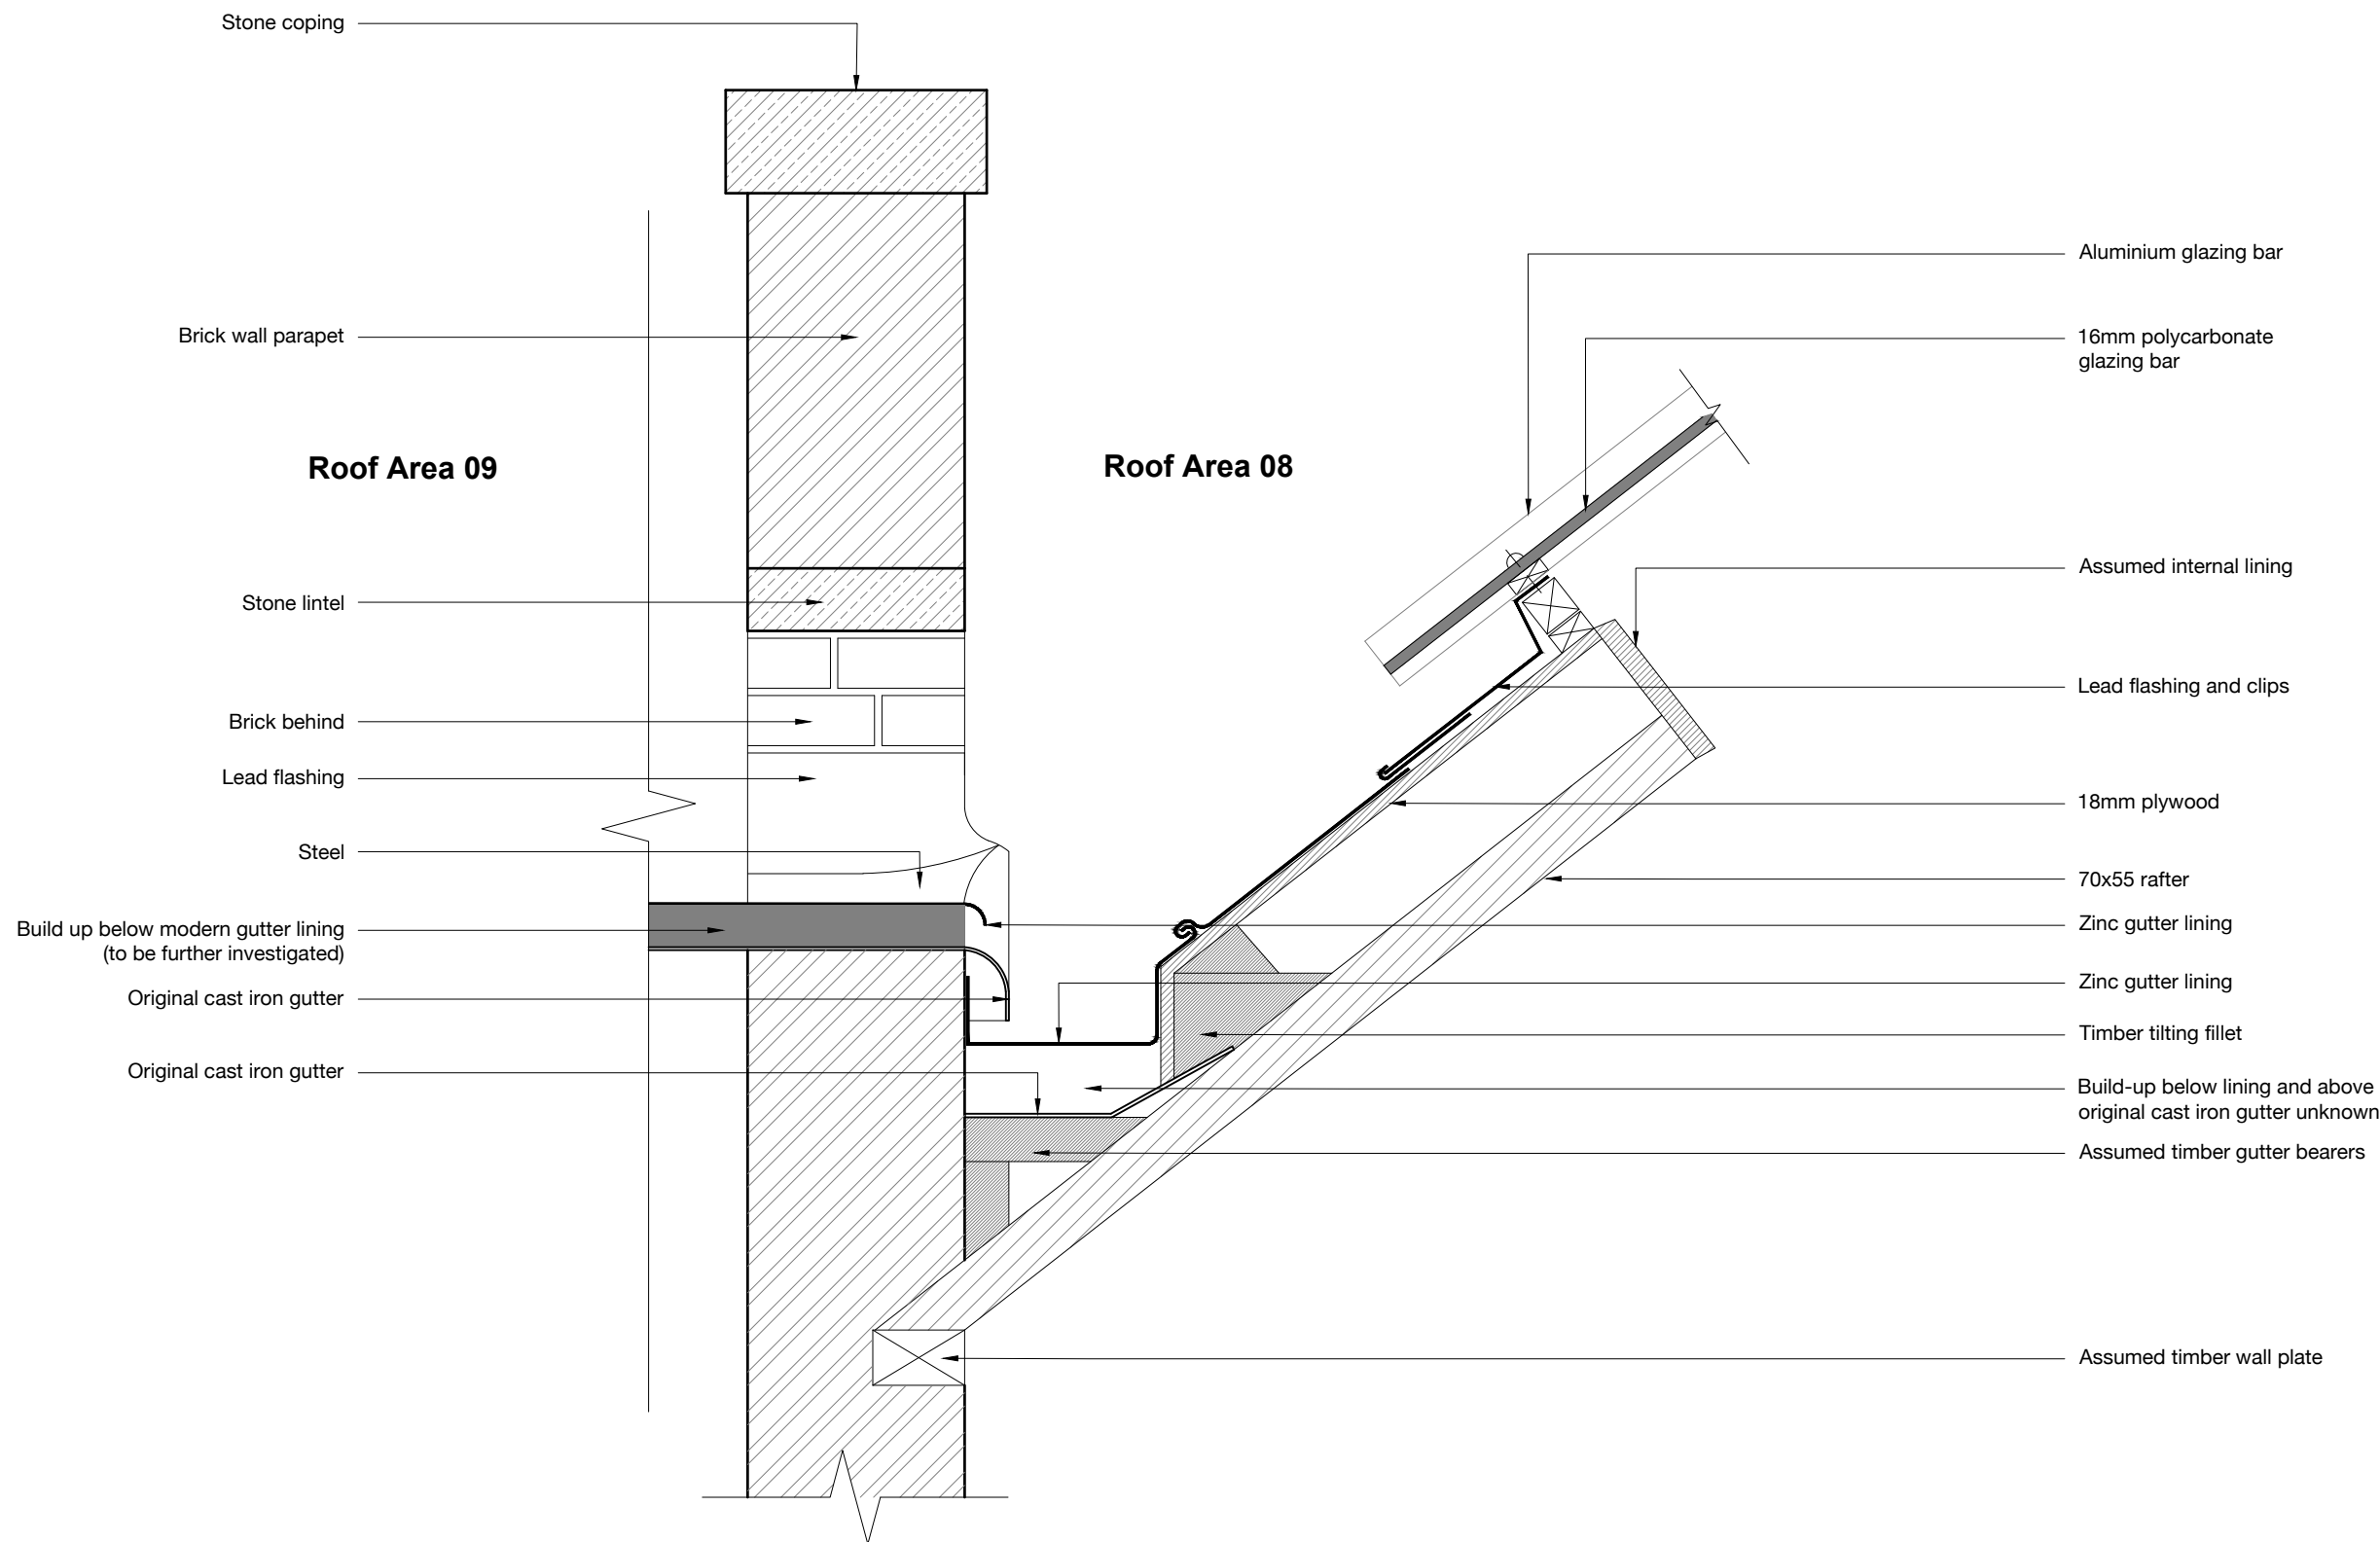

PROJECT BURY ART MUSEUM
PROPOSED REPAIRS

JOB NUMBER BART.02

DRAWING TITLE EXISTING SECTION Y-Y ROOF AREA 08 & 09 (& ROOF AREA 11)

DRAWING STATUS PLANNING

DRAWING NO. 802

REVISION -


SIZE & SCALE 1:10 @ A3


First Issue

JULY 2023

© Chambers Conservation Ltd
jennifer@chambersconservation.com
rob@chambersconservation.com
07484 133270 or 07919 300428
www.chambersconservation.com

Registered in England and Wales, no. 09787239
Registered address: Mercury House, High Street,
Tattenhall, Chester CH3 9PX
Do not scale from this drawing unless agreed

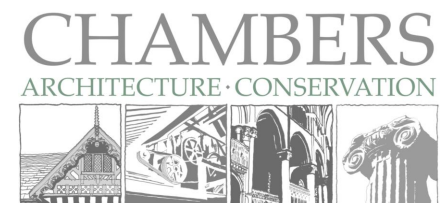

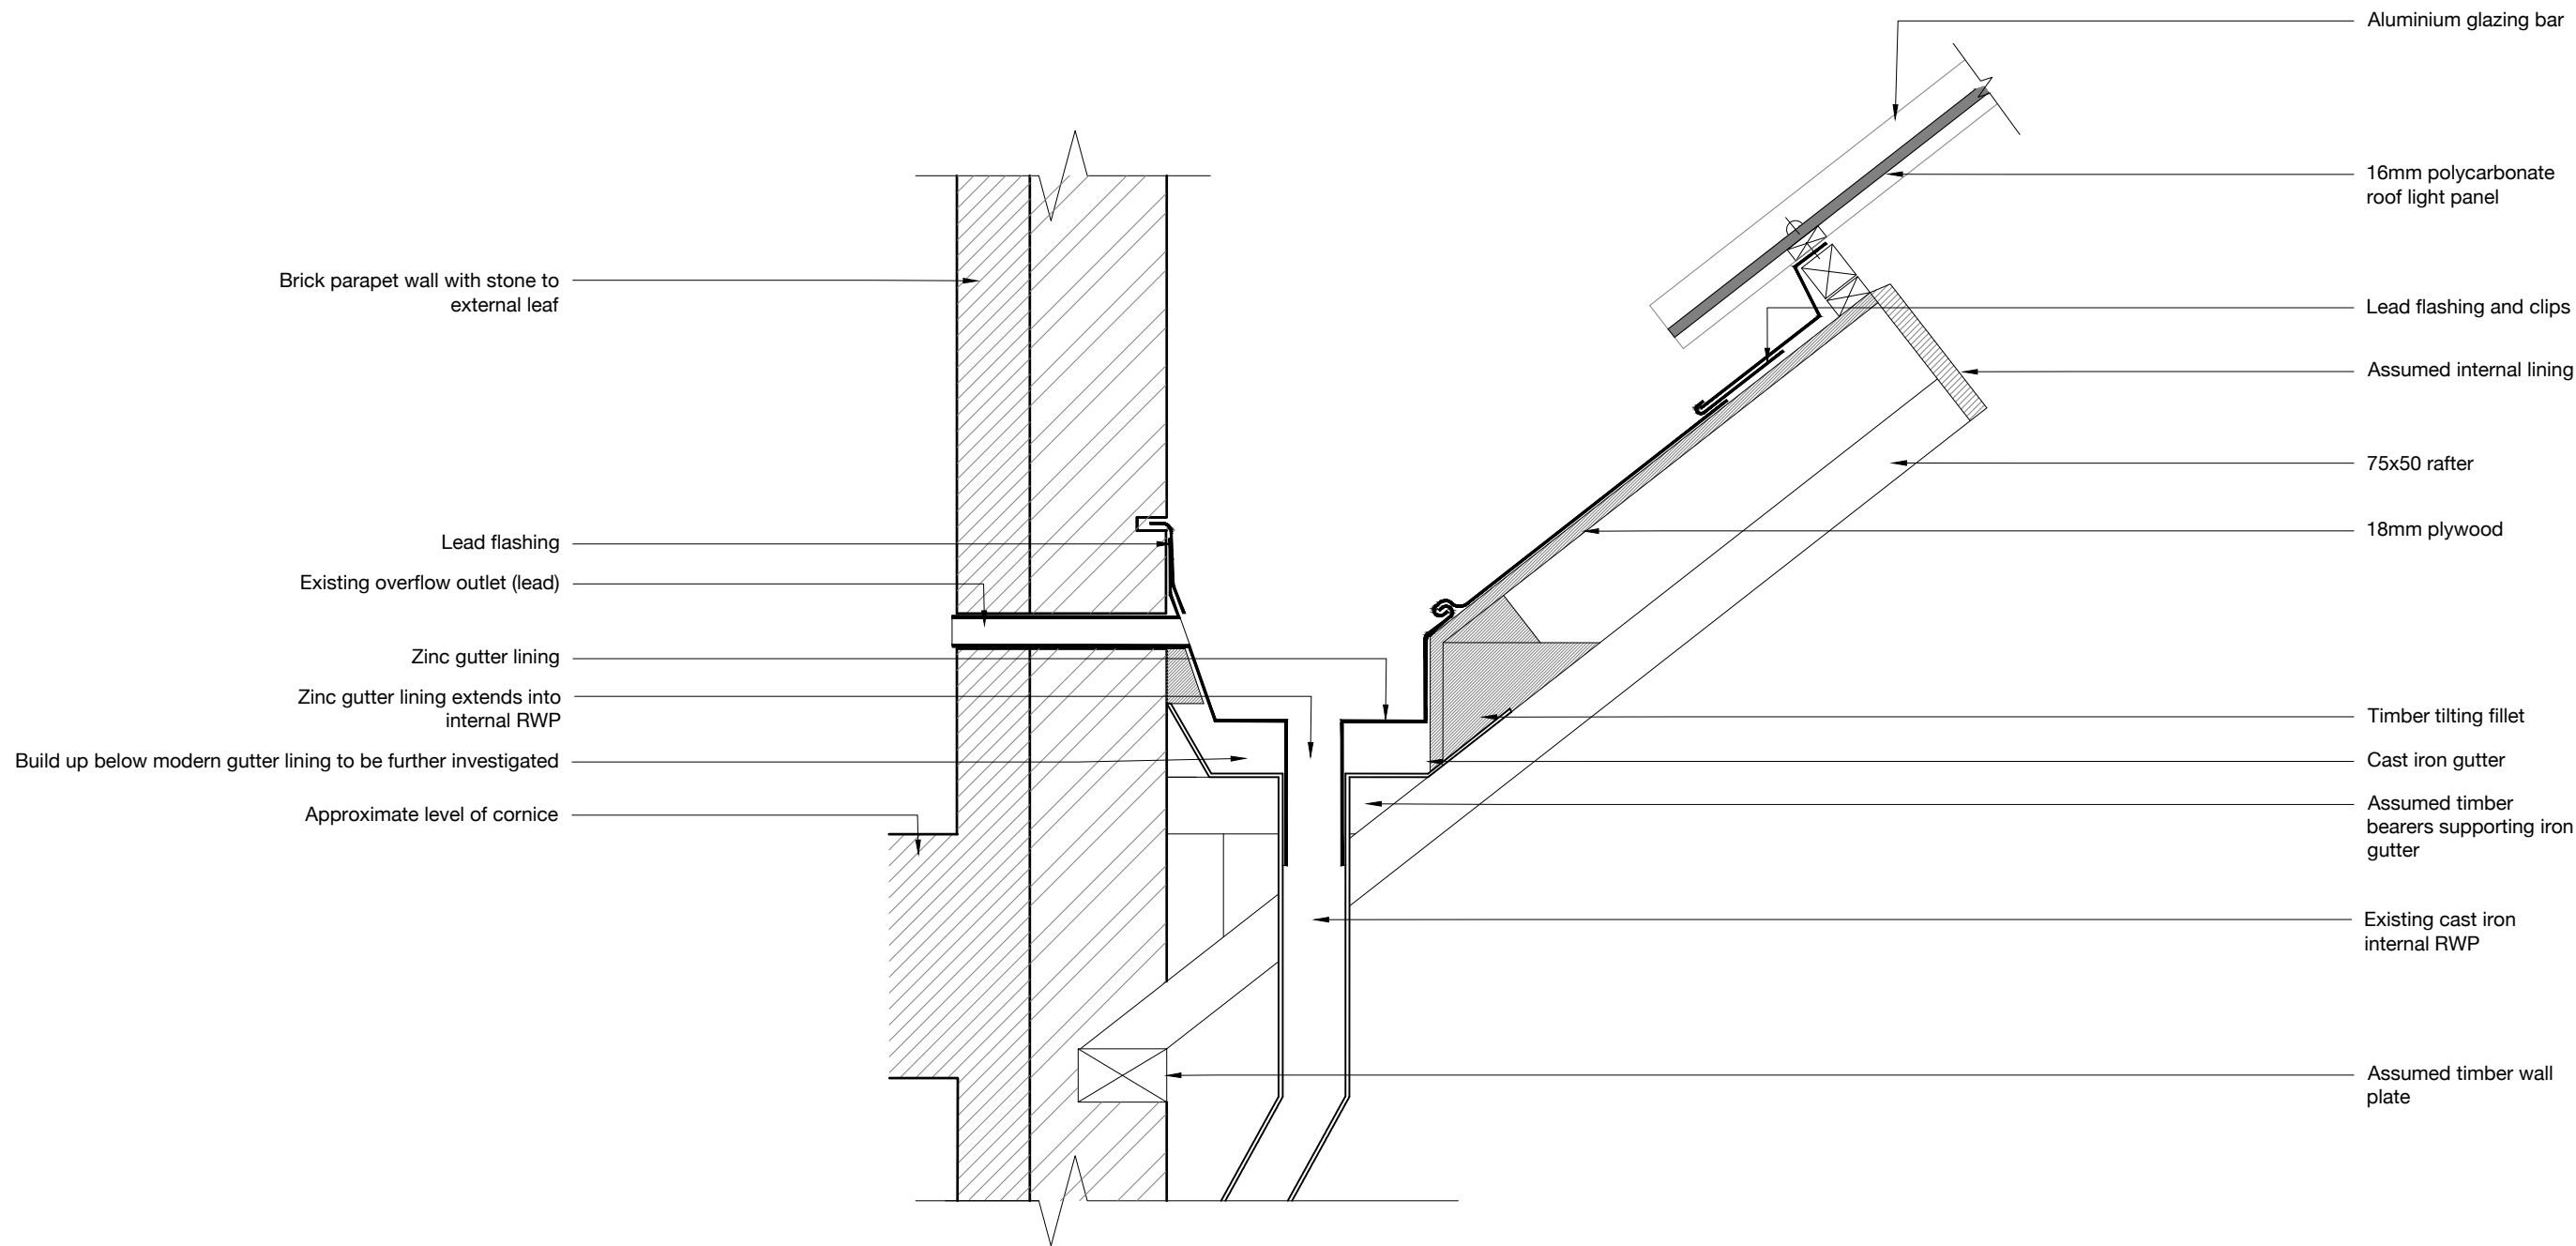

PROJECT
BURY ART MUSEUM
PROPOSED REPAIRS

JOB NUMBER
BART.02

DRAWING TITLE
EXISTING SECTION Z-Z ROOF AREA 08

DRAWING STATUS
PLANNING

DRAWING NO.
803

REVISION
-


SIZE & SCALE
1:10 @ A3


First Issue

JULY 2023

© Chambers Conservation Ltd
jennifer@chambersconservation.com
rob@chambersconservation.com
07484 133270 or 07919 300428
www.chambersconservation.com

Registered in England and Wales, no. 09787239
Registered address: Mercury House, High Street,
Tattenhall, Chester CH3 9PX
Do not scale from this drawing unless agreed

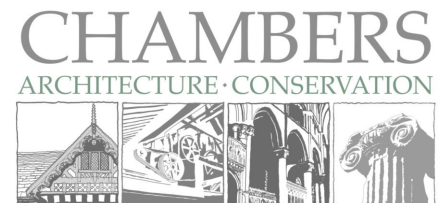

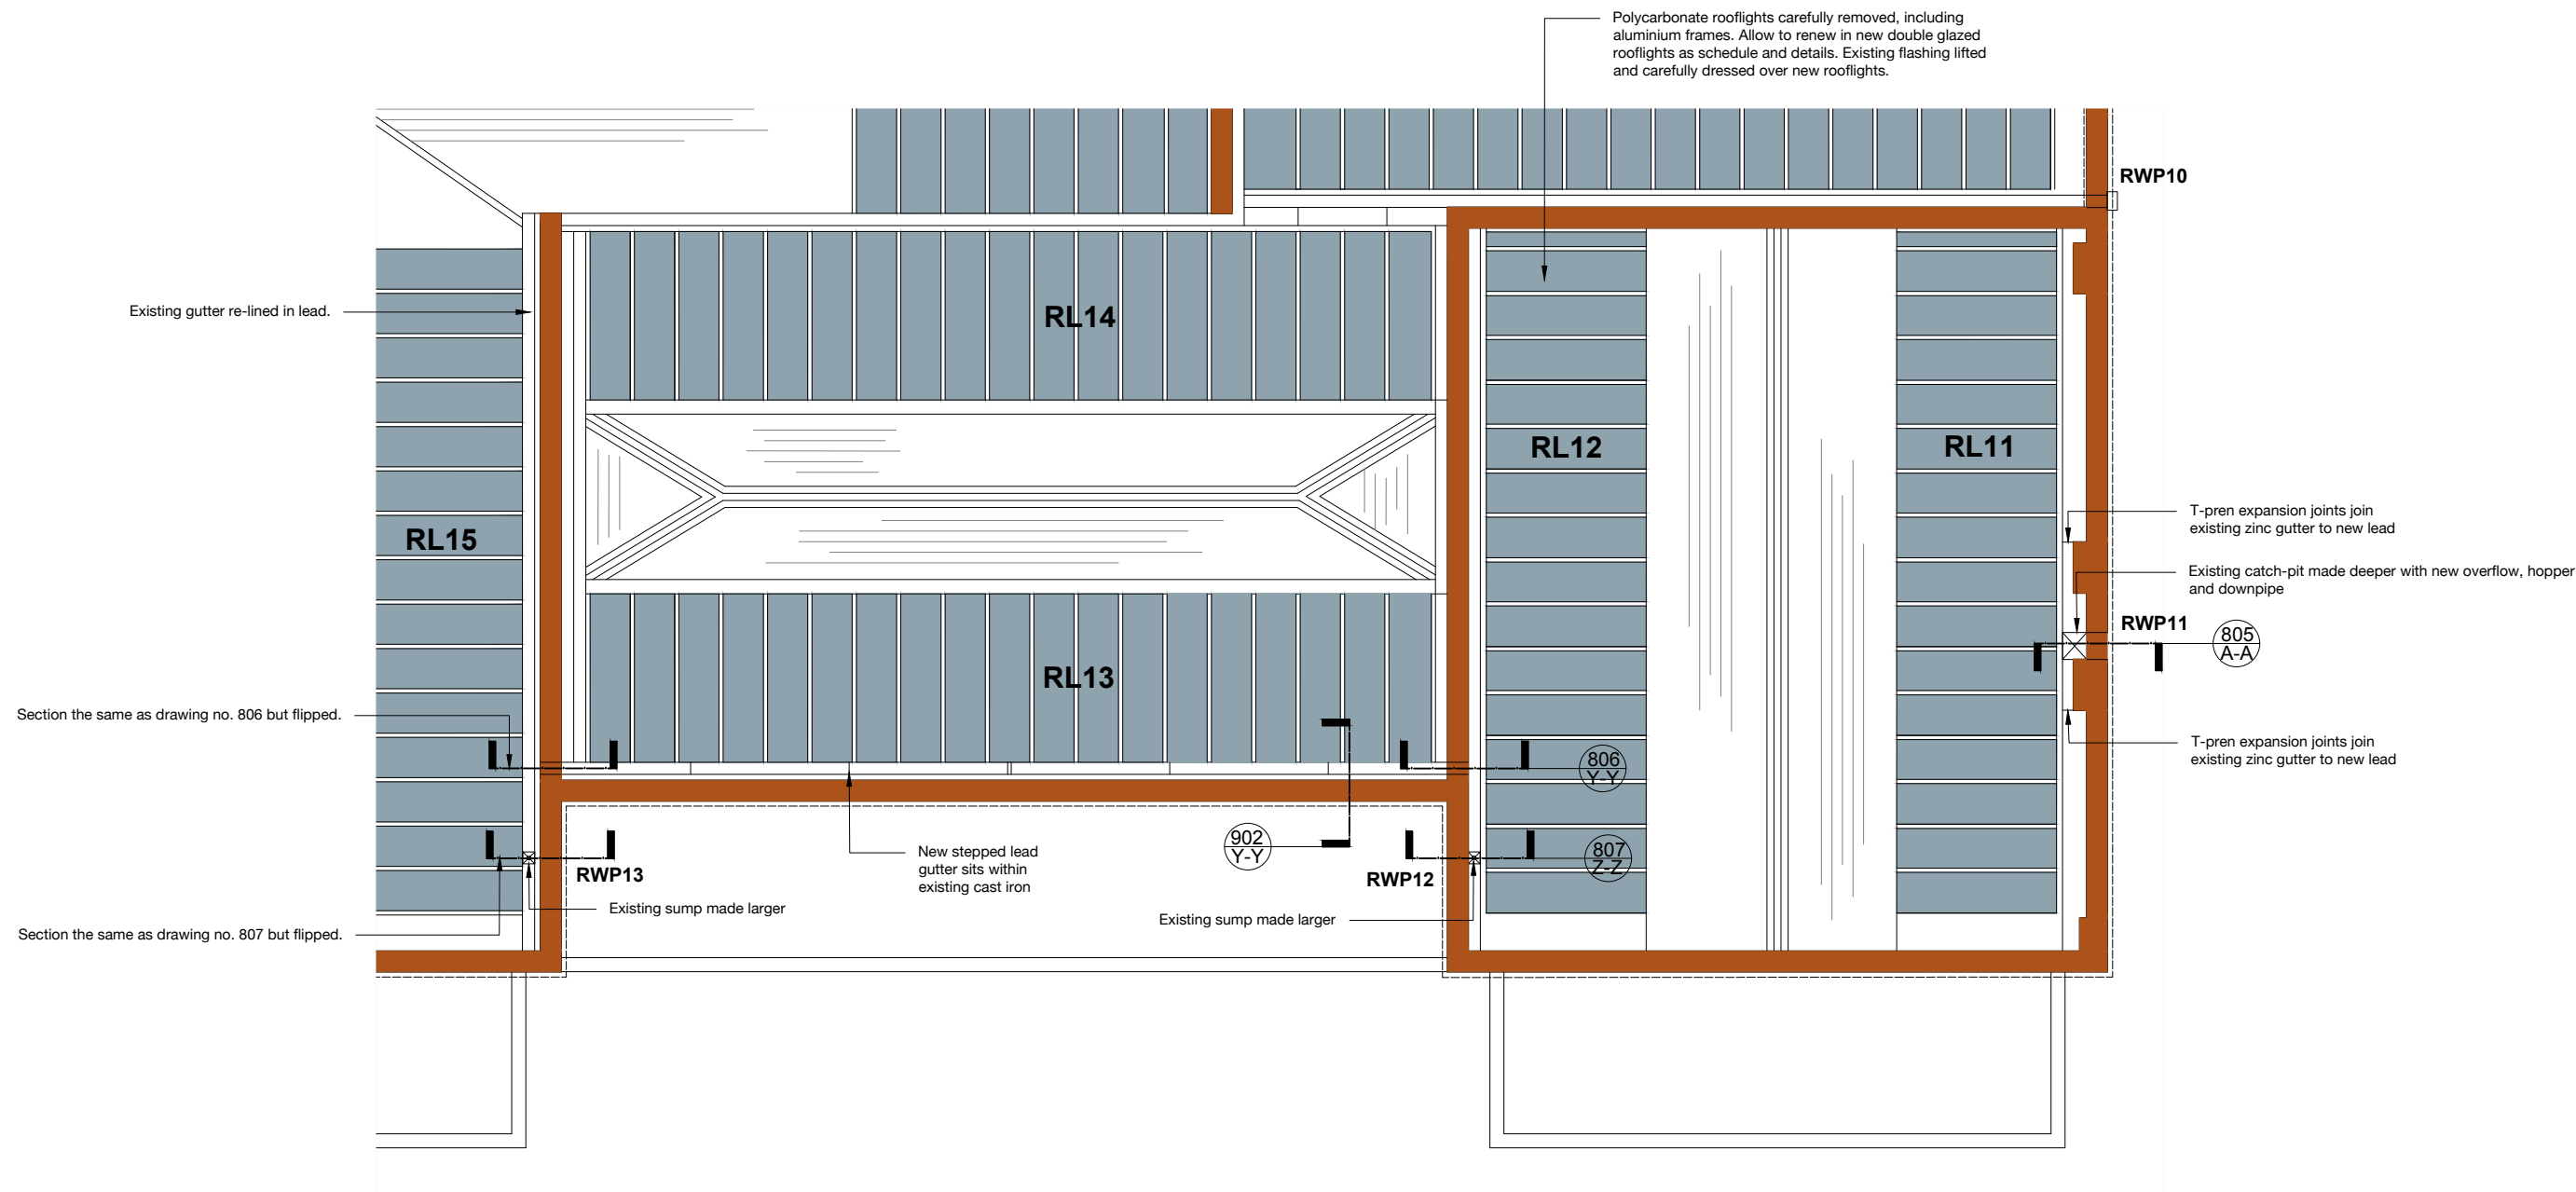

PROJECT BURY ART MUSEUM
PROPOSED REPAIRS

JOB NUMBER BART.02

DRAWING TITLE PROPOSED ROOF PLAN AREA 08 & 09

DRAWING STATUS PLANNING

DRAWING NO. 804


REVISION -


SIZE & SCALE 1:100 @ A3

First Issue JULY 2023

© Chambers Conservation Ltd
jennifer@chambersconservation.com
rob@chambersconservation.com
07484 133270 or 07919 300428
www.chambersconservation.com

Registered in England and Wales, no. 09787239
Registered address: Mercury House, High Street,
Tattenhall, Chester CH3 9PX
Do not scale from this drawing unless agreed

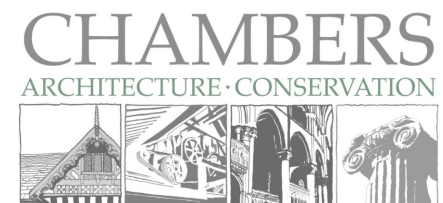

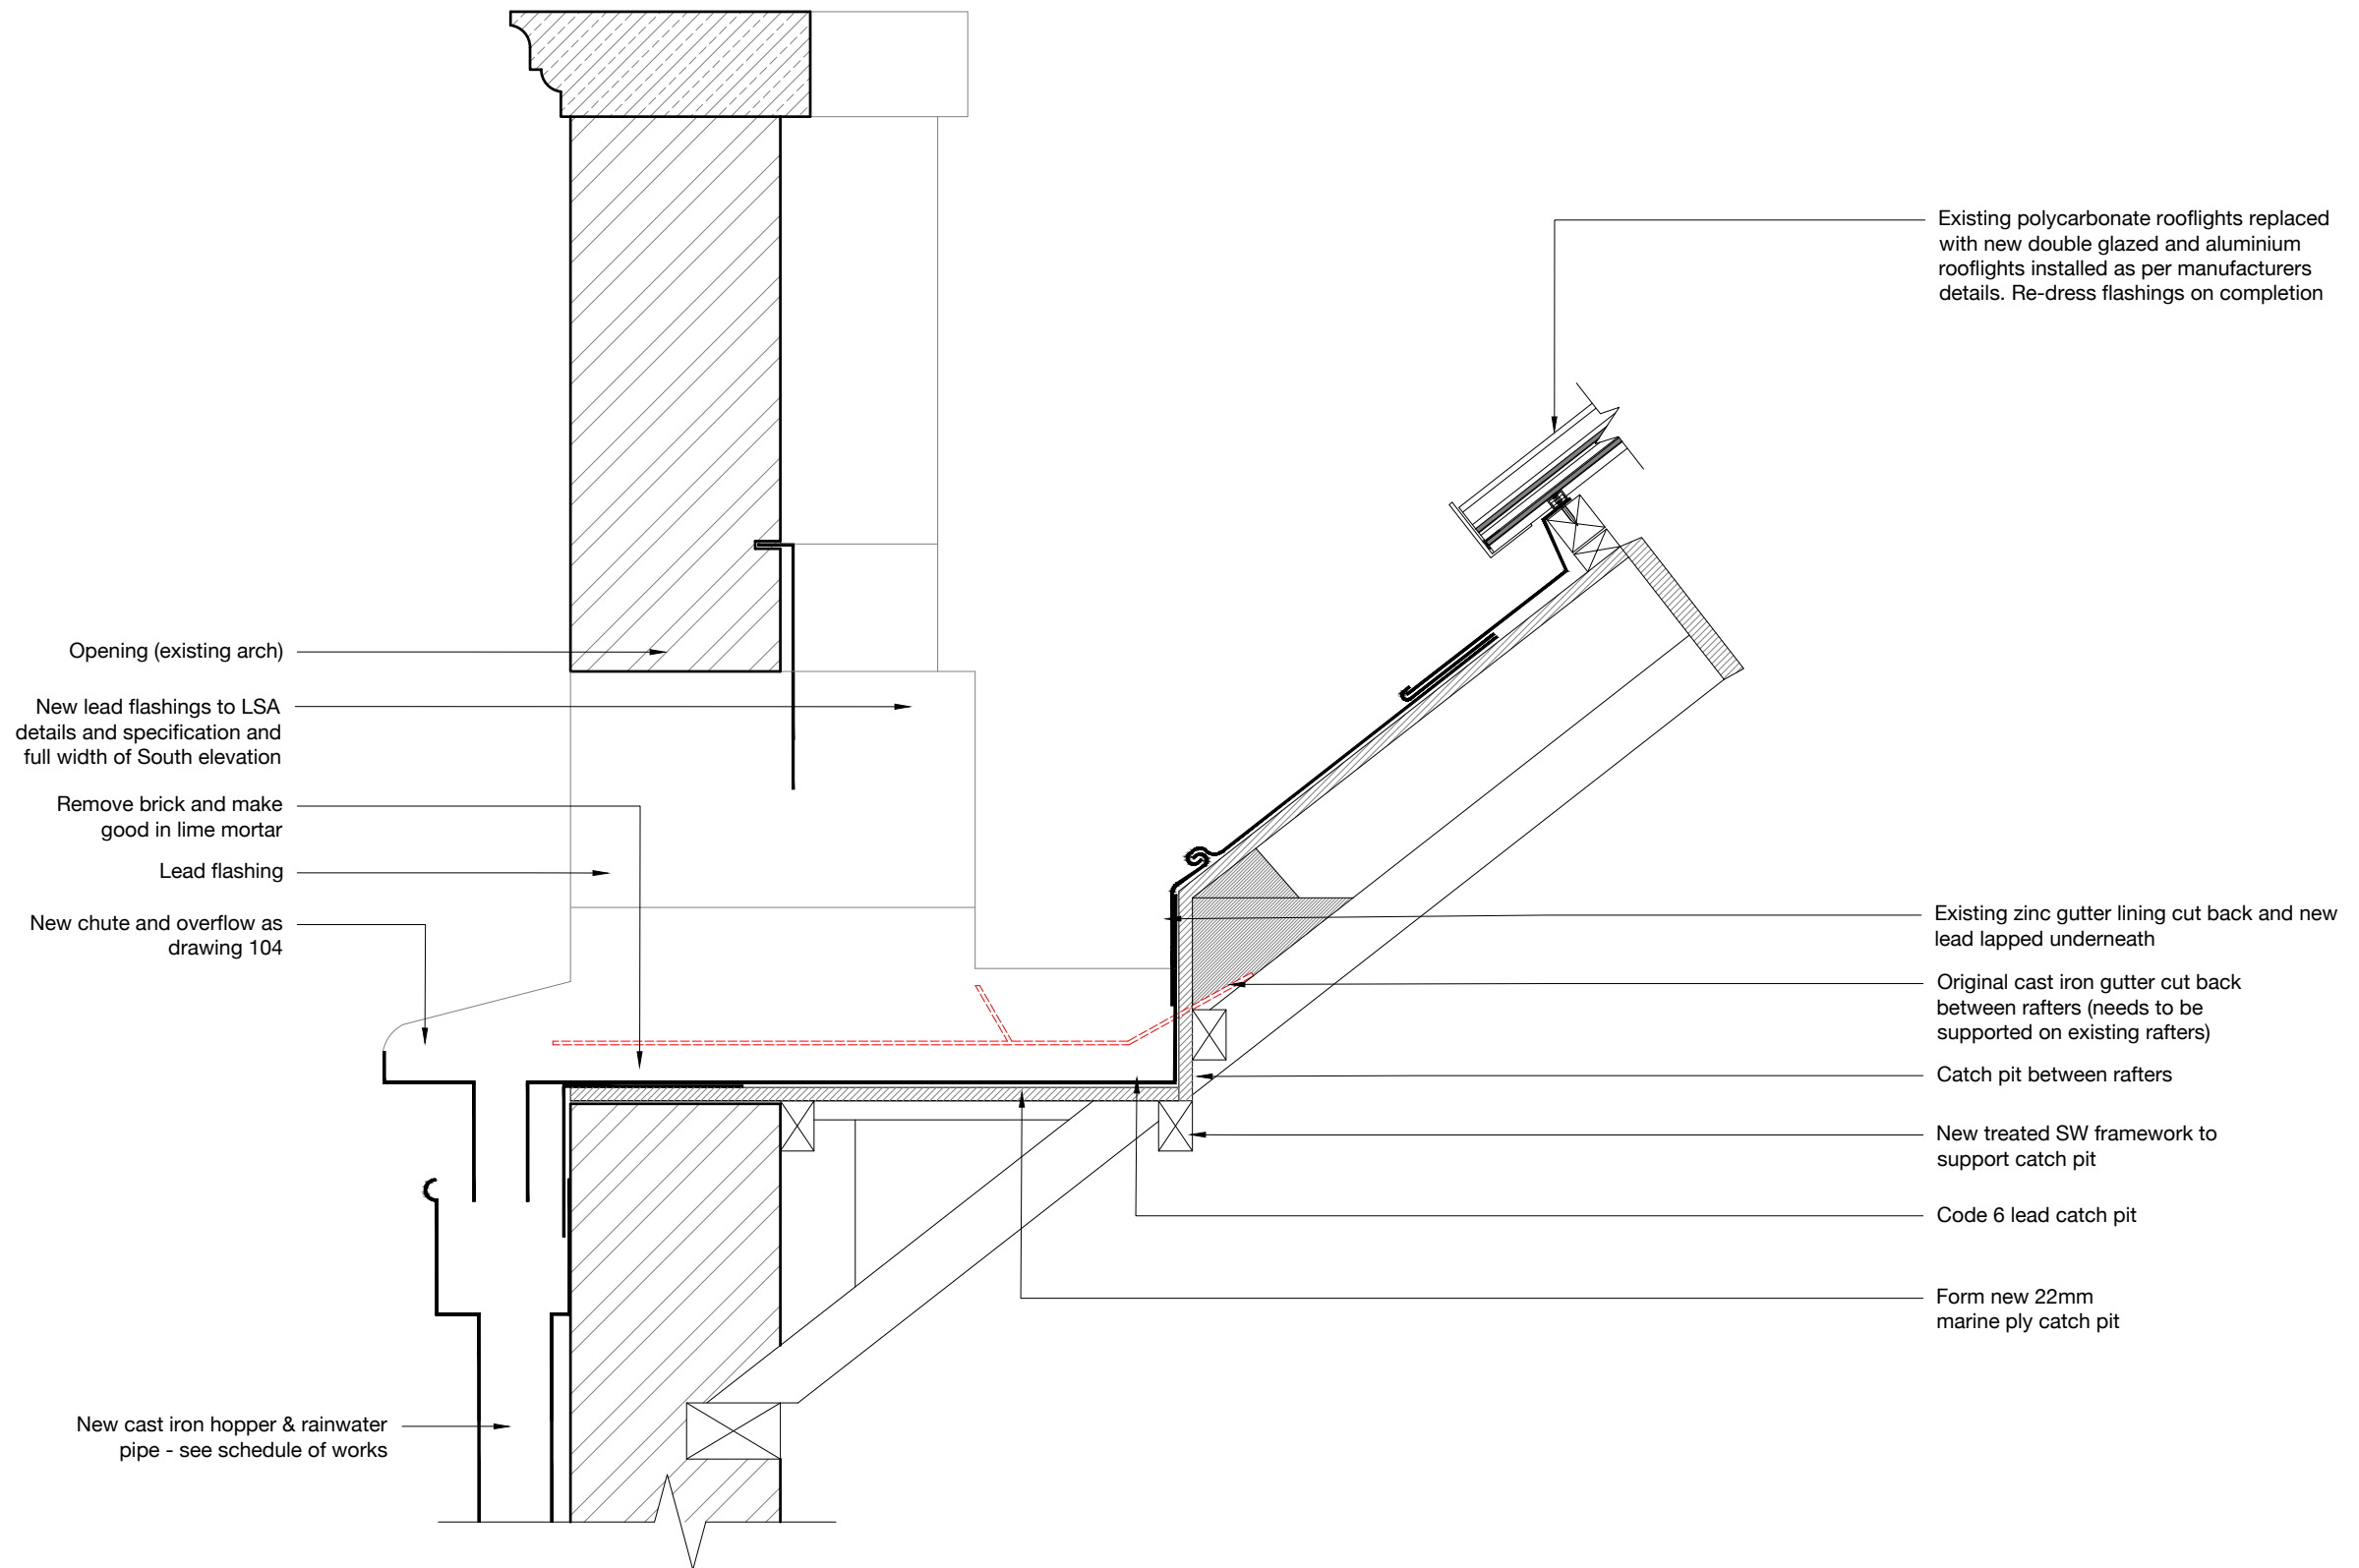

PROJECT BURY ART MUSEUM
PROPOSED REPAIRS

JOB NUMBER BART.02

DRAWING TITLE PROPOSED SECTION A-A ROOF AREA 08

DRAWING STATUS PLANNING

DRAWING NO. 805

REVISION -


SIZE & SCALE 1:10 @ A3


First Issue

JULY 2023

© Chambers Conservation Ltd
jennifer@chambersconservation.com
rob@chambersconservation.com
07484 133270 or 07919 300428
www.chambersconservation.com

Registered in England and Wales, no. 09787239
Registered address: Mercury House, High Street,
Tattenhall, Chester CH3 9PX
Do not scale from this drawing unless agreed

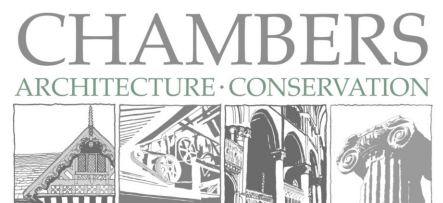

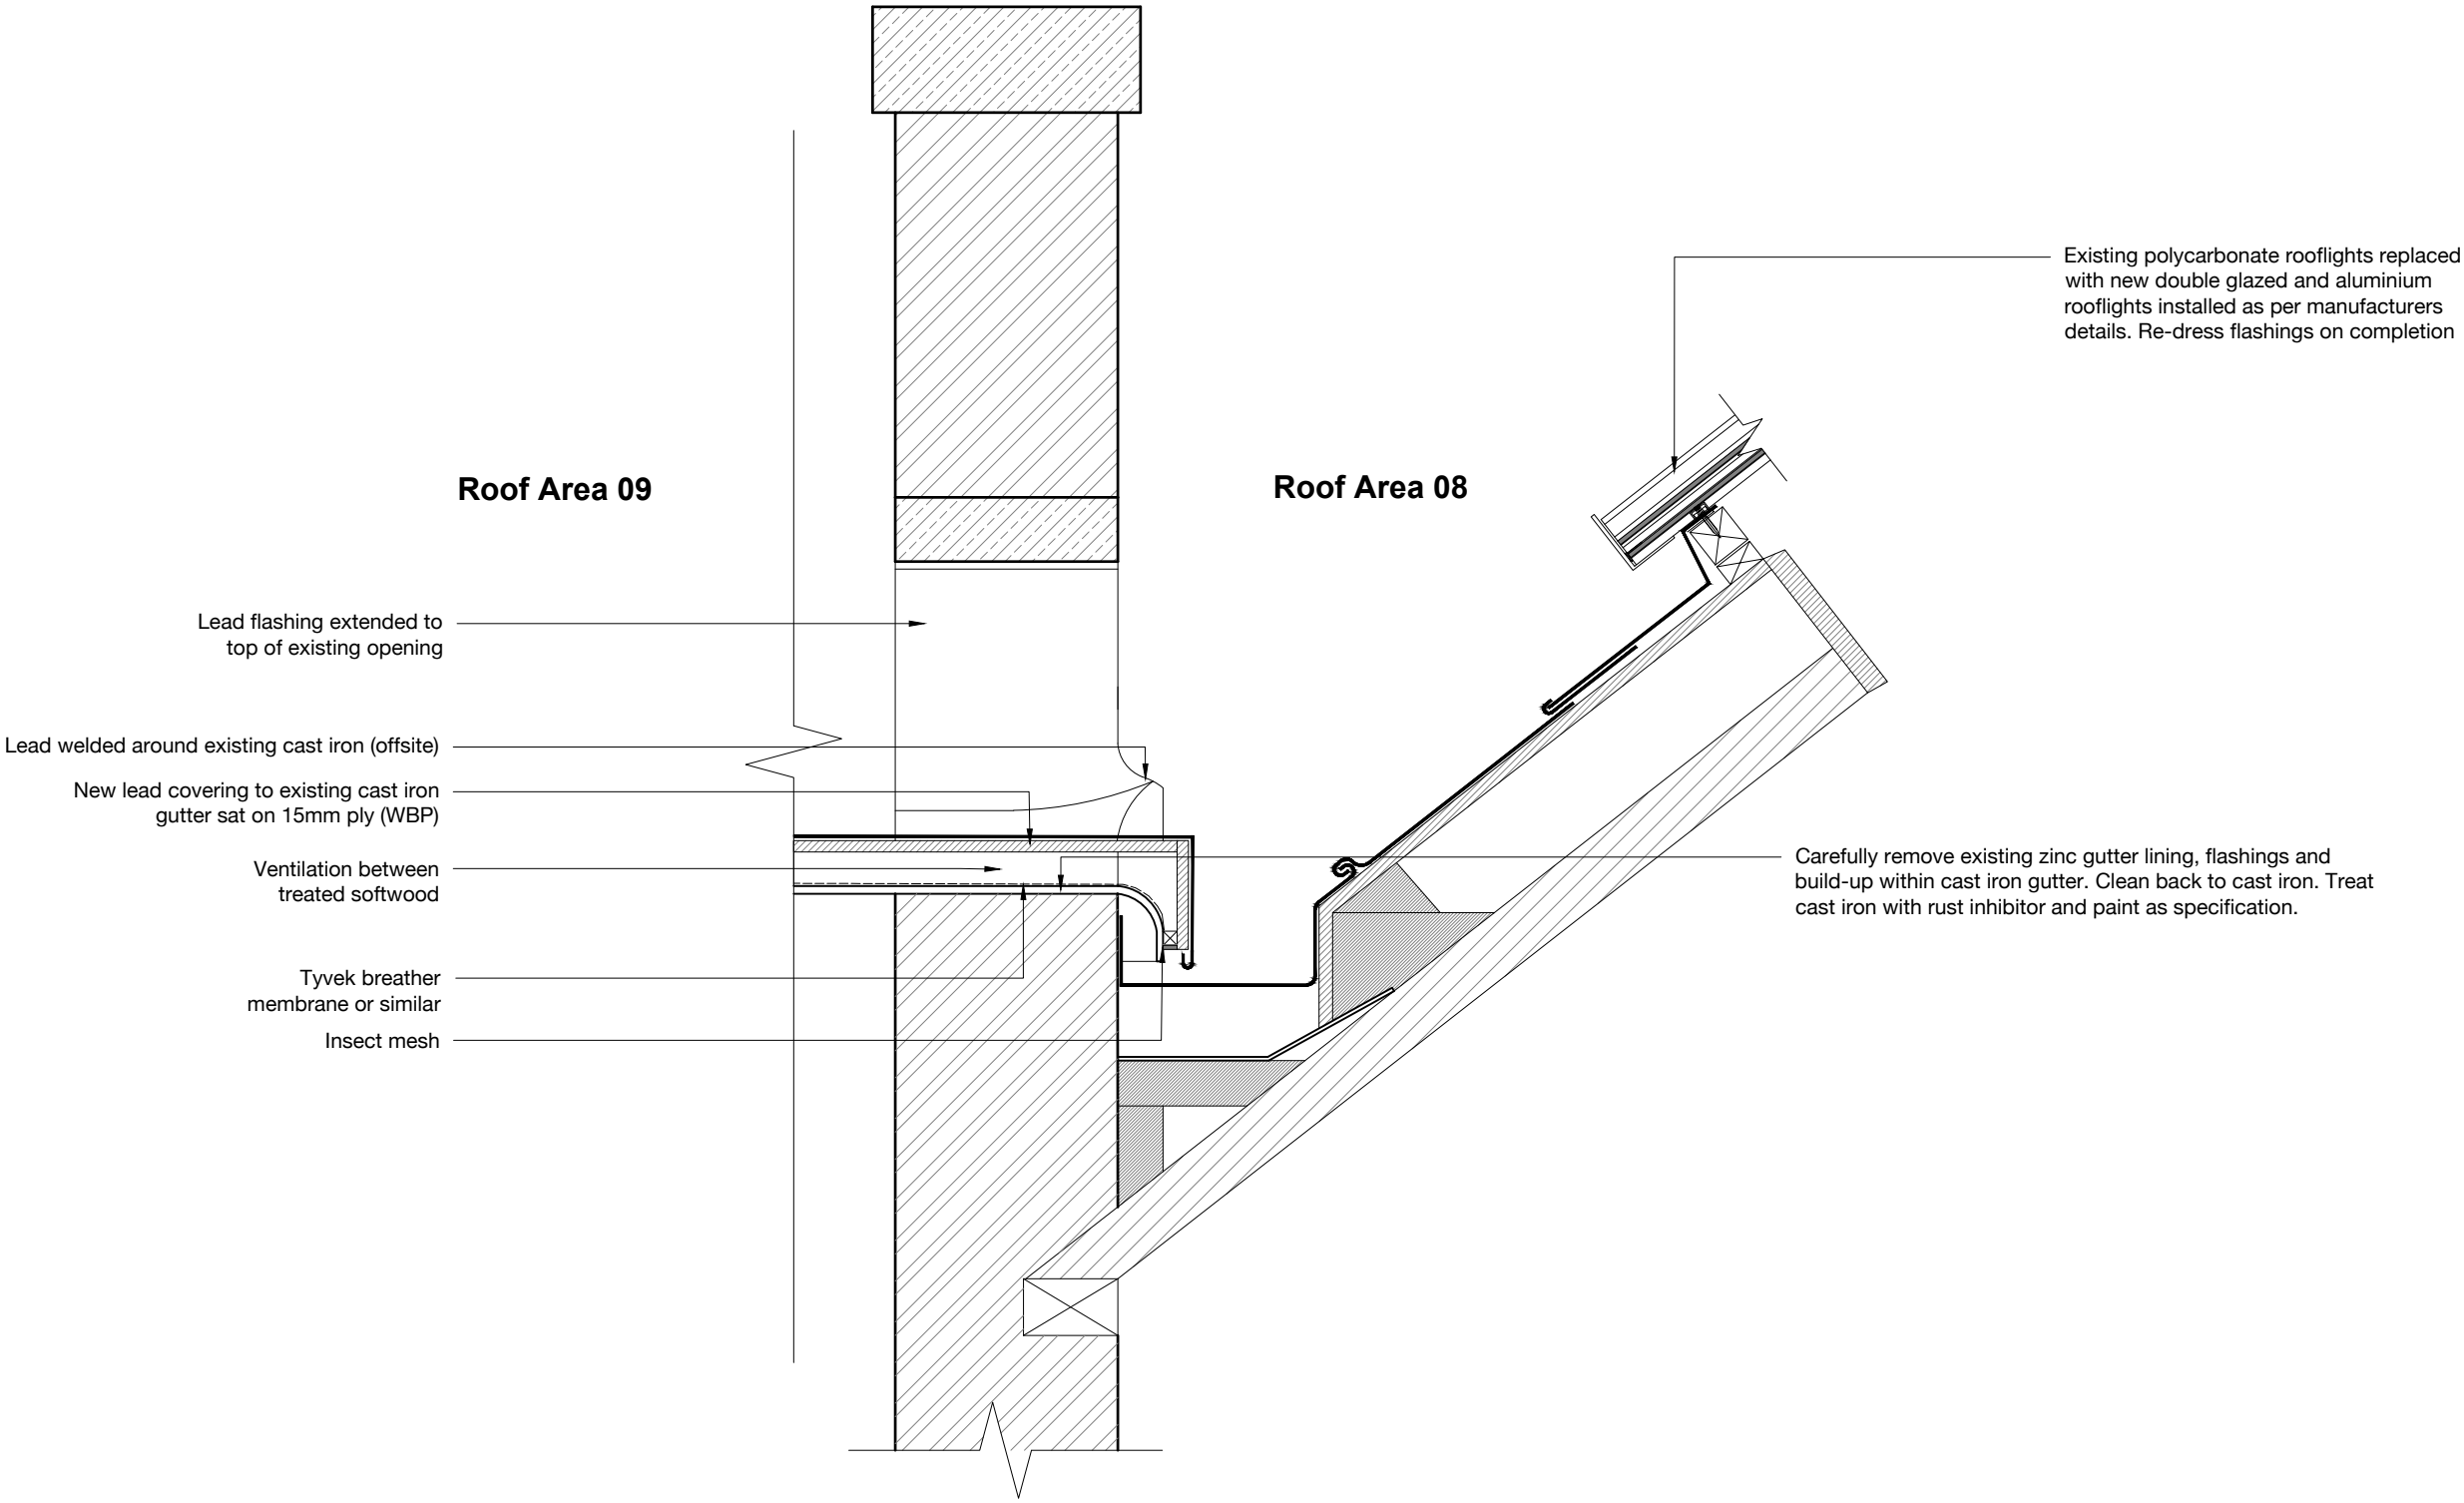

PROJECT BURY ART MUSEUM
PROPOSED REPAIRS

JOB NUMBER BART.02

DRAWING TITLE PROPOSED SECTION Y-Y ROOF AREA 08 & 09 (& ROOF AREA 11)

DRAWING STATUS PLANNING

DRAWING NO. 806


REVISION -


SIZE & SCALE 1:10 @ A3

First Issue JULY 2023

© Chambers Conservation Ltd
jennifer@chambersconservation.com
rob@chambersconservation.com
07484 133270 or 07919 300428
www.chambersconservation.com

Registered in England and Wales, no. 09787239
Registered address: Mercury House, High Street,
Tattenhall, Chester CH3 9PX
Do not scale from this drawing unless agreed

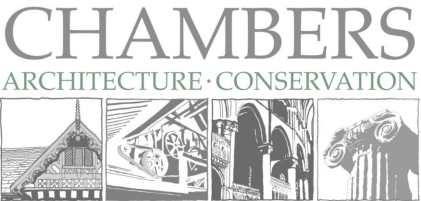

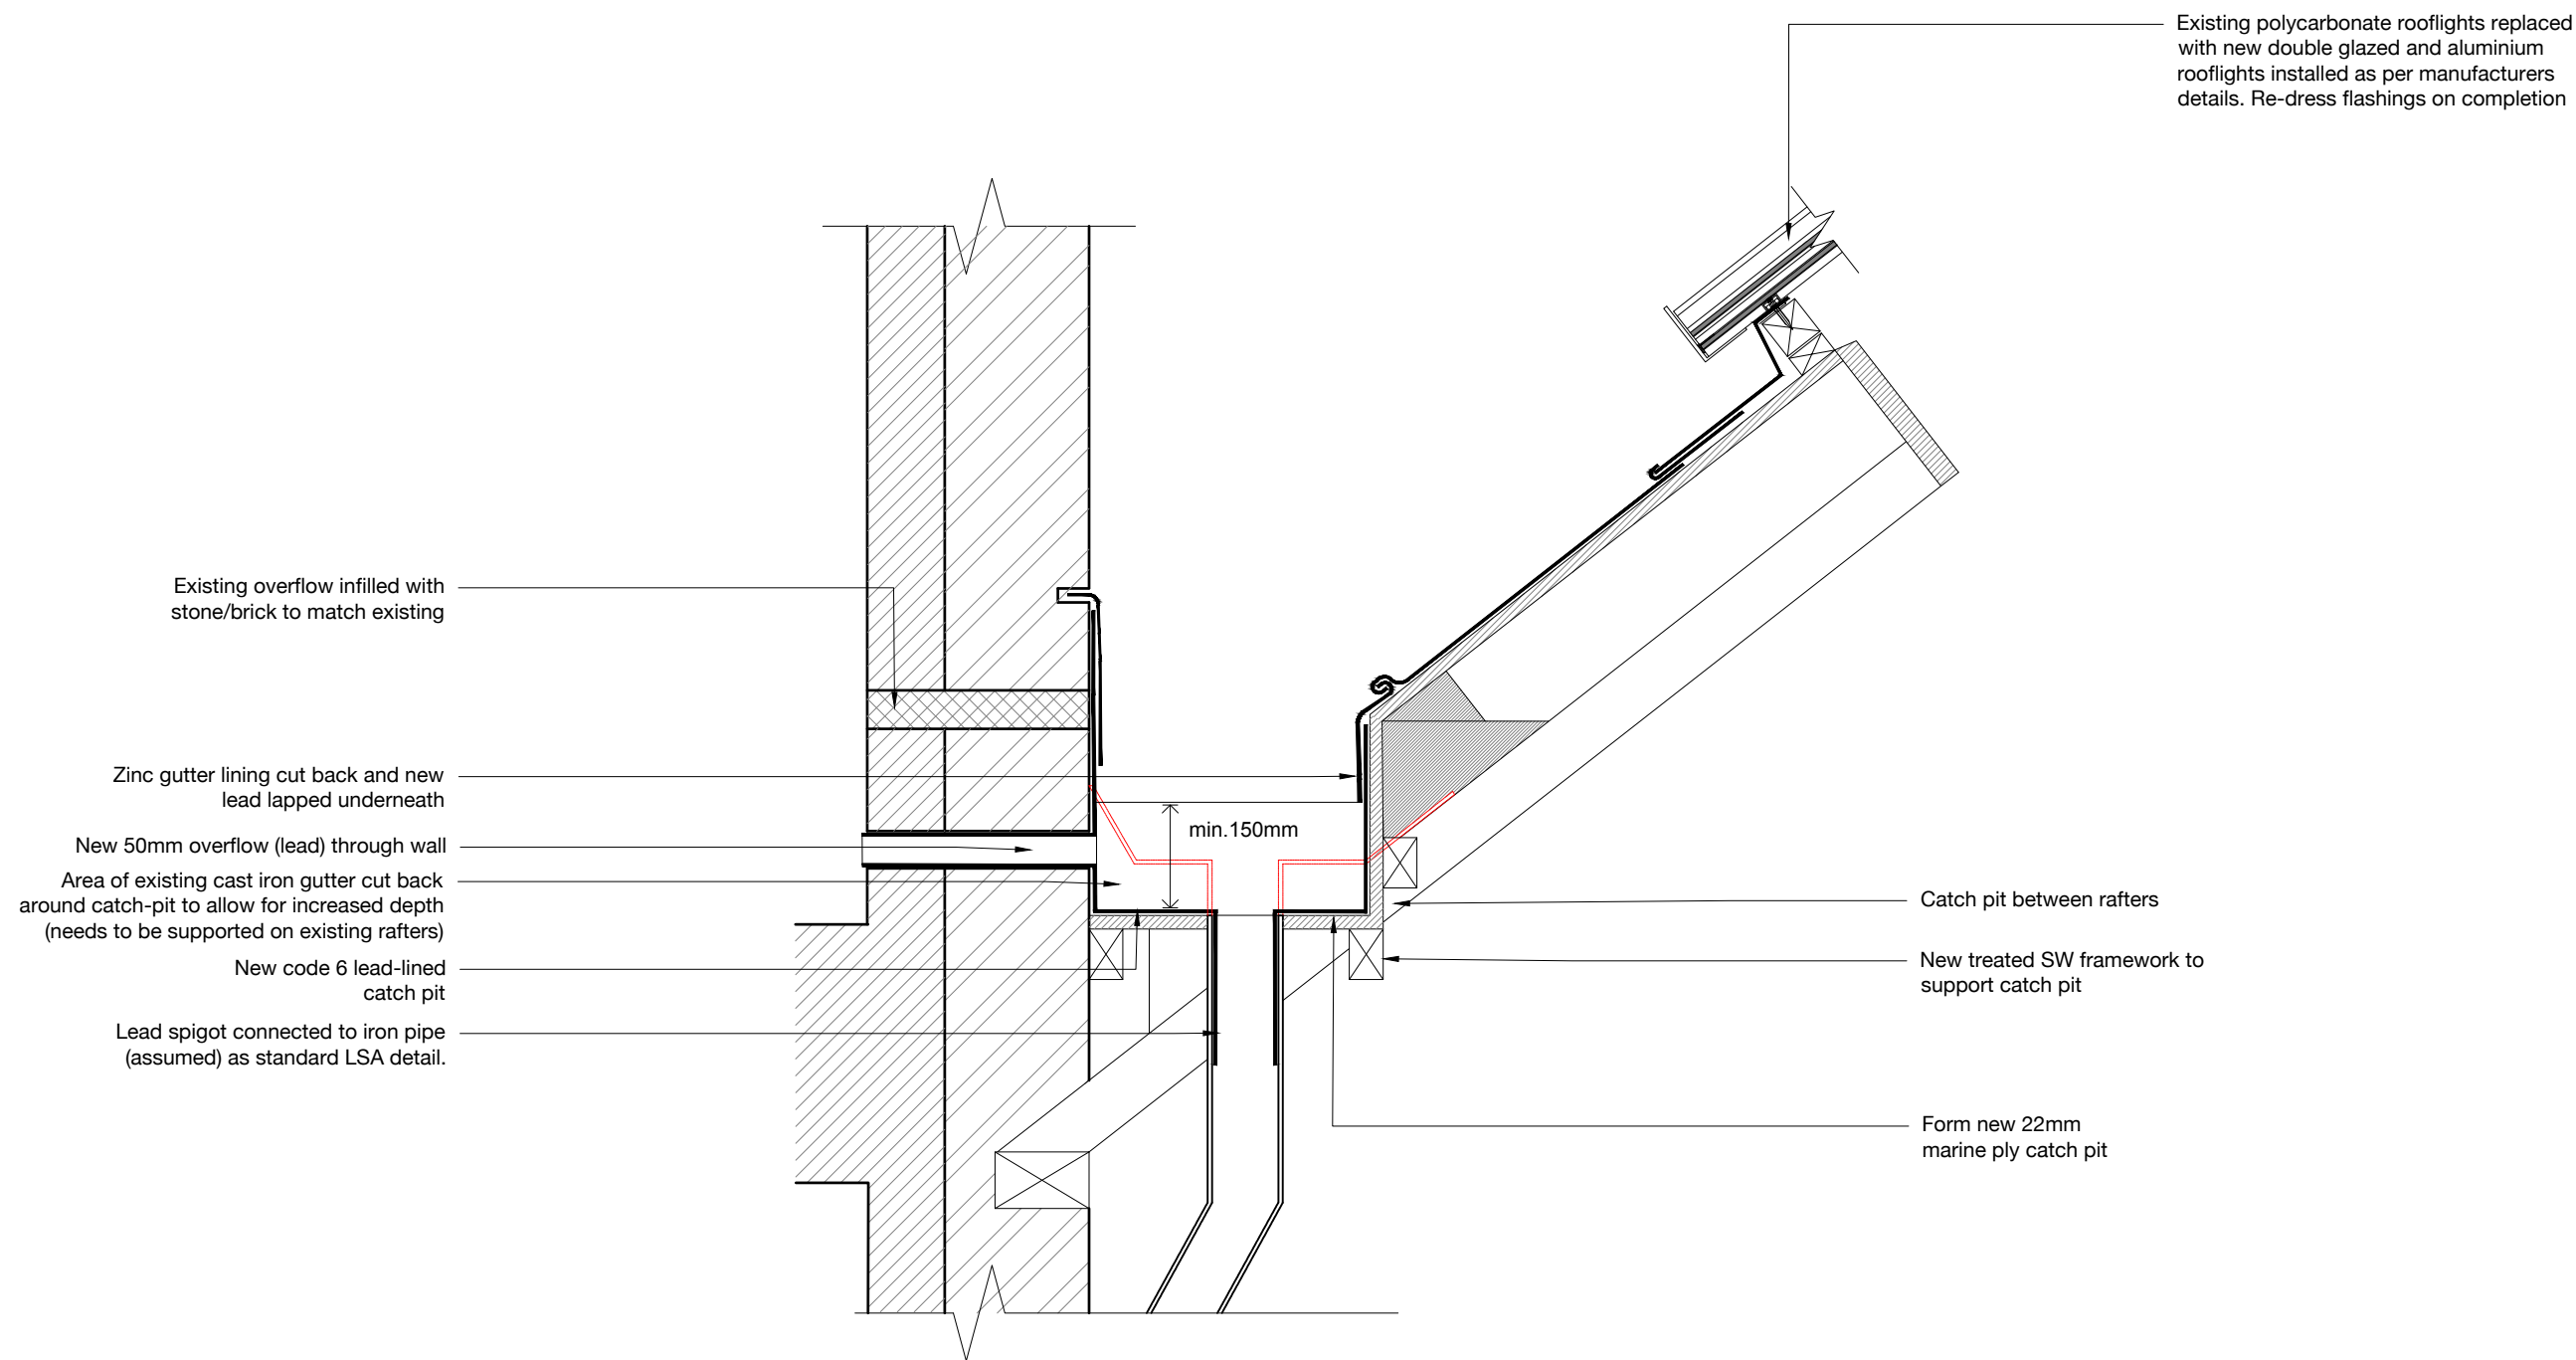

PROJECT BURY ART MUSEUM
PROPOSED REPAIRS

JOB NUMBER BART.02

DRAWING TITLE PROPOSED SECTION Z-Z ROOF AREA 08

DRAWING STATUS PLANNING

DRAWING NO. 807

REVISION -


SIZE & SCALE 1:10 @ A3


First Issue

JULY 2023

© Chambers Conservation Ltd
jennifer@chambersconservation.com
rob@chambersconservation.com
07484 133270 or 07919 300428
www.chambersconservation.com

Registered in England and Wales, no. 09787239
Registered address: Mercury House, High Street,
Tattenhall, Chester CH3 9PX
Do not scale from this drawing unless agreed

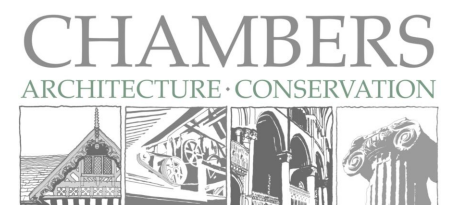

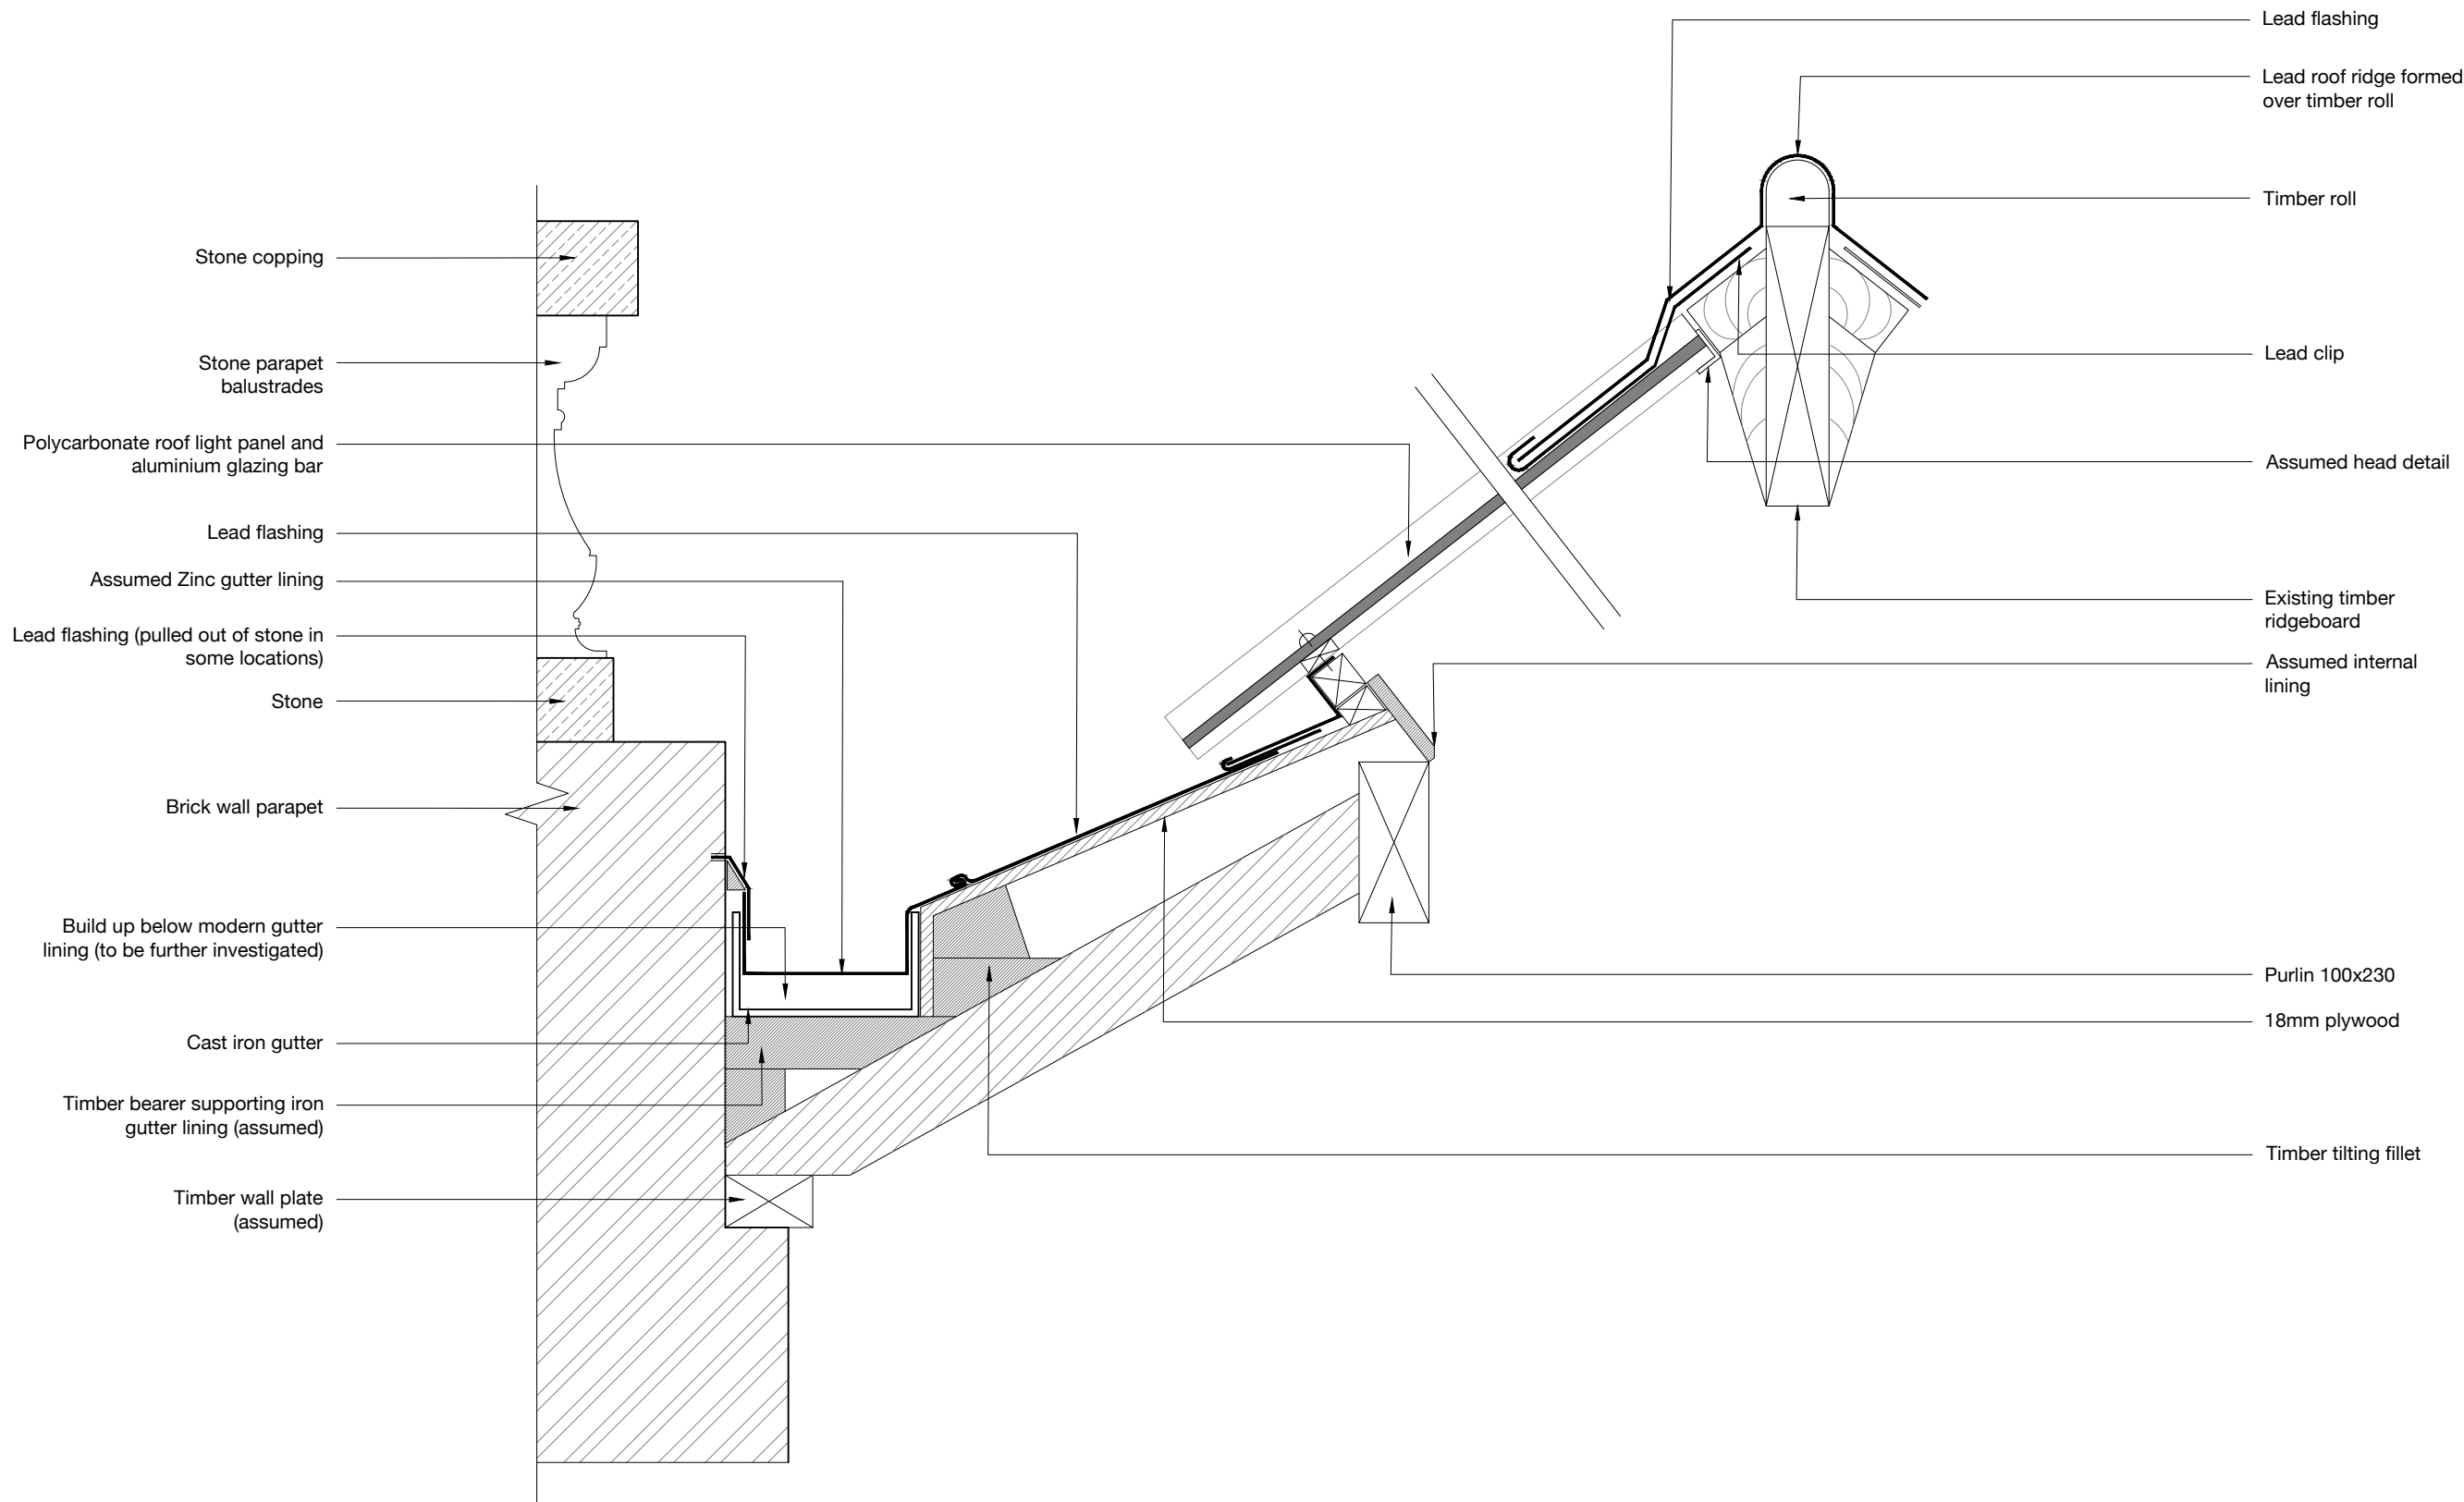

PROJECT

BURY ART MUSEUM
PROPOSED REPAIRS

JOB NUMBER

BART.02

DRAWING TITLE

EXISTING SECTION Y-Y ROOF AREA 09

DRAWING STATUS

PLANNING

DRAWING NO.

901

REVISION

-

SIZE & SCALE


1:10 @ A3


First Issue

JULY 2023

© Chambers Conservation Ltd
jennifer@chambersconservation.com
rob@chambersconservation.com
07484 133270 or 07919 300428
www.chambersconservation.com

Registered in England and Wales, no. 09787239
Registered address: Mercury House, High Street,
Tattenhall, Chester CH3 9PX
Do not scale from this drawing unless agreed

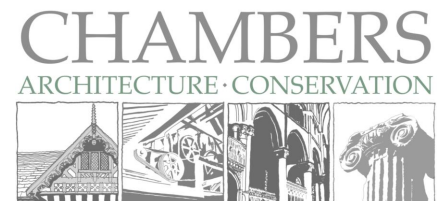

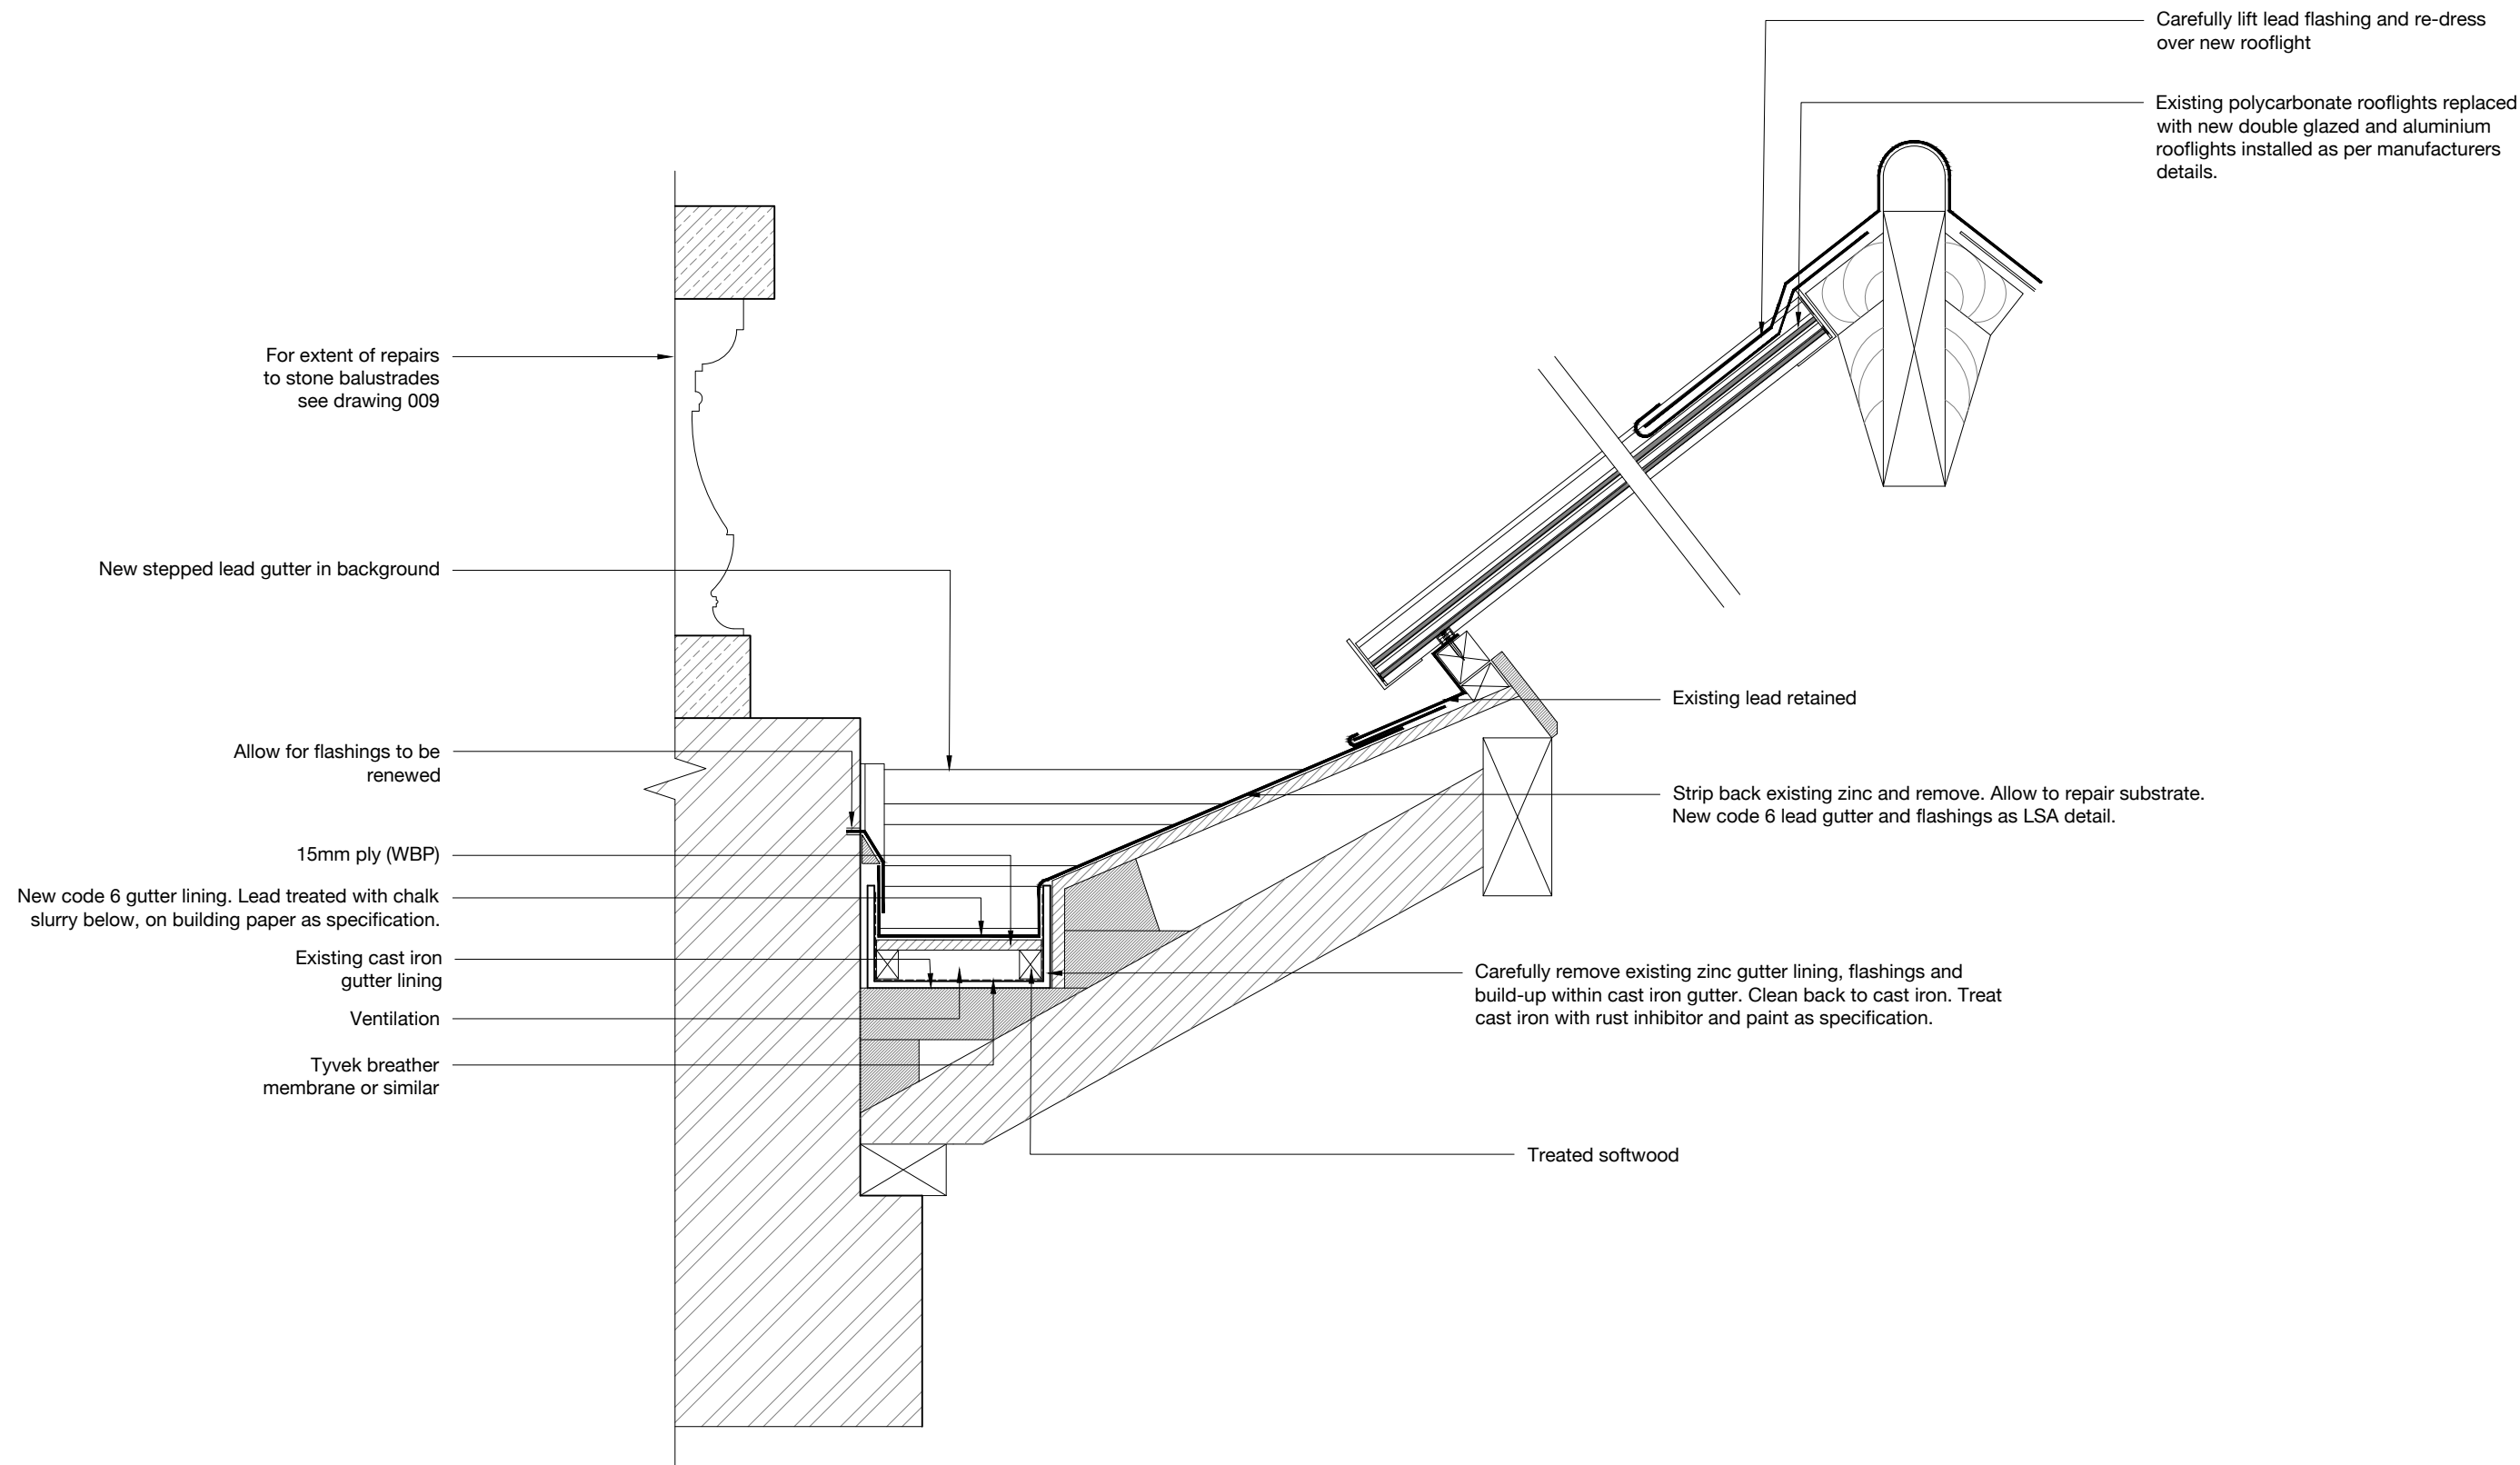

PROJECT

BURY ART MUSEUM
PROPOSED REPAIRS

JOB NUMBER

BART.02

DRAWING TITLE

PROPOSED SECTION Y-Y ROOF AREA 09

DRAWING STATUS

PLANNING

DRAWING NO.

902

REVISION

-

SIZE & SCALE


1:10 @ A3


First Issue


JULY 2023

© Chambers Conservation Ltd
jennifer@chambersconservation.com
rob@chambersconservation.com
07484 133270 or 07919 300428
www.chambersconservation.com


Registered in England and Wales, no. 09787239
Registered address: Mercury House, High Street,
Tattenhall, Chester CH3 9PX
Do not scale from this drawing unless agreed

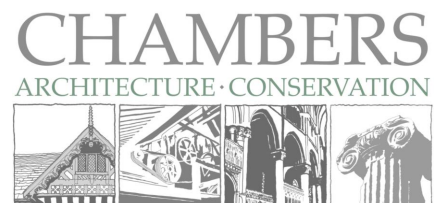

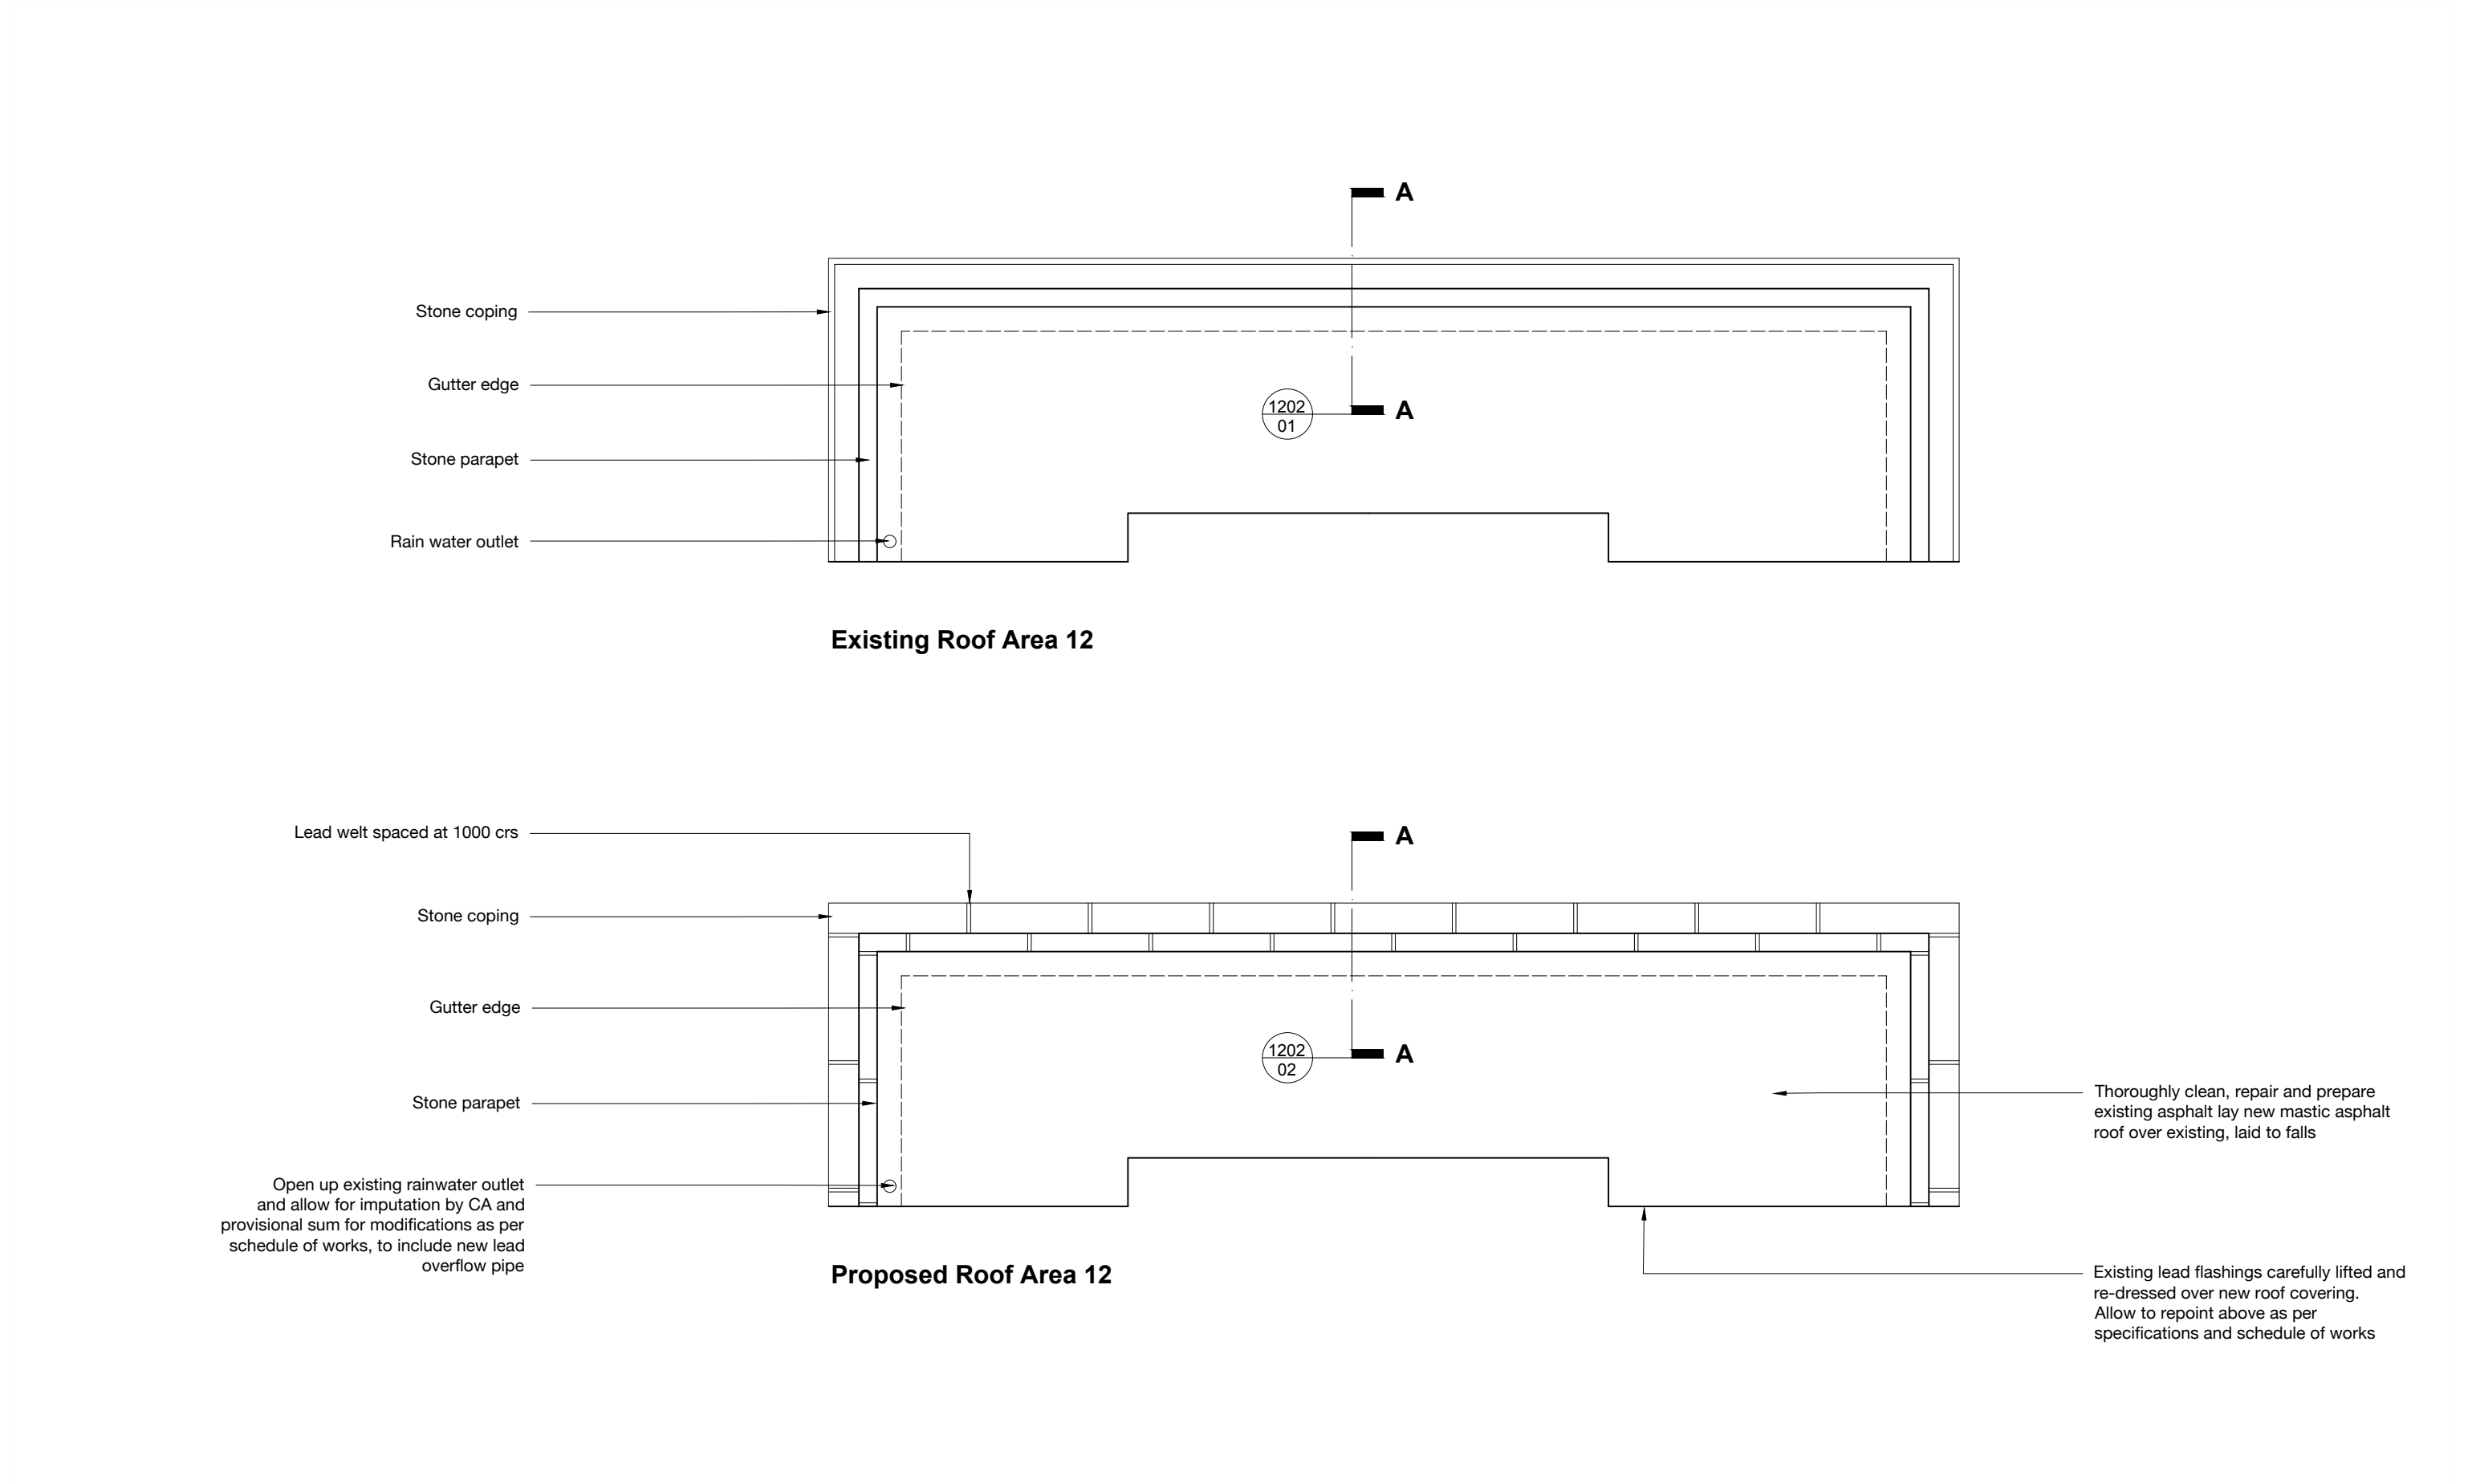

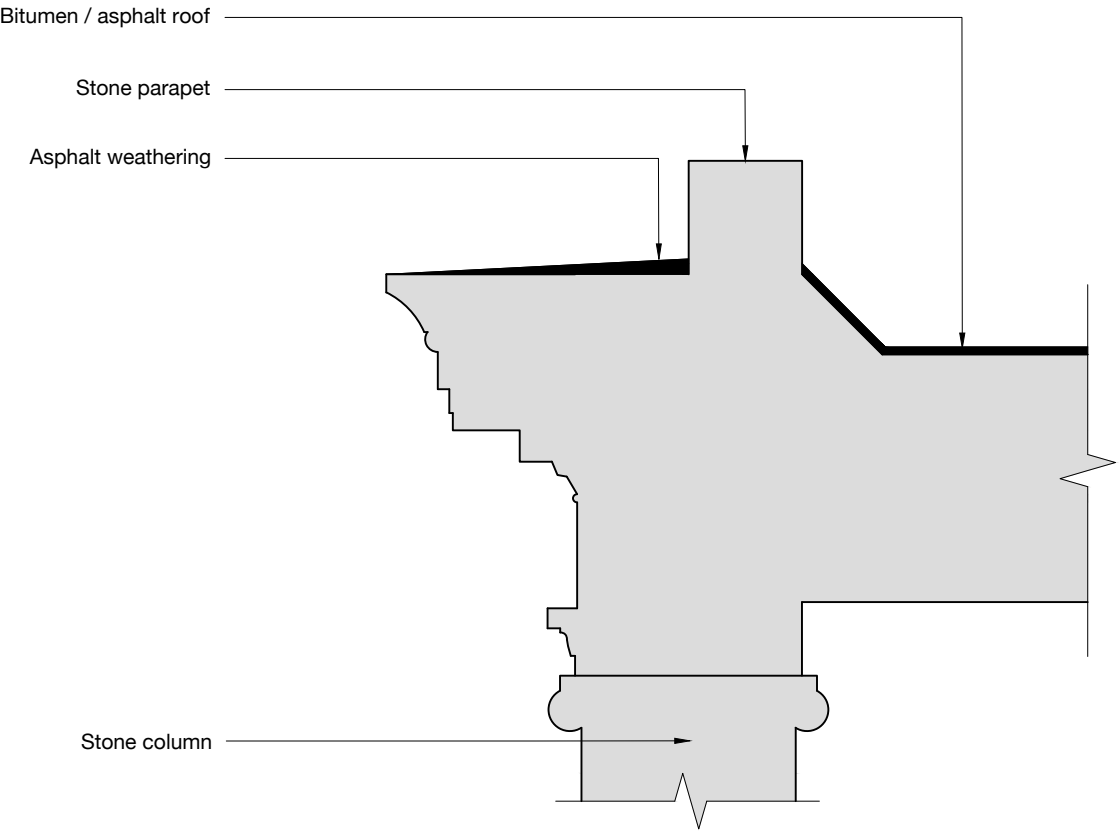

Existing Section A-A (01)
Roof Area 12
1:10 @A3

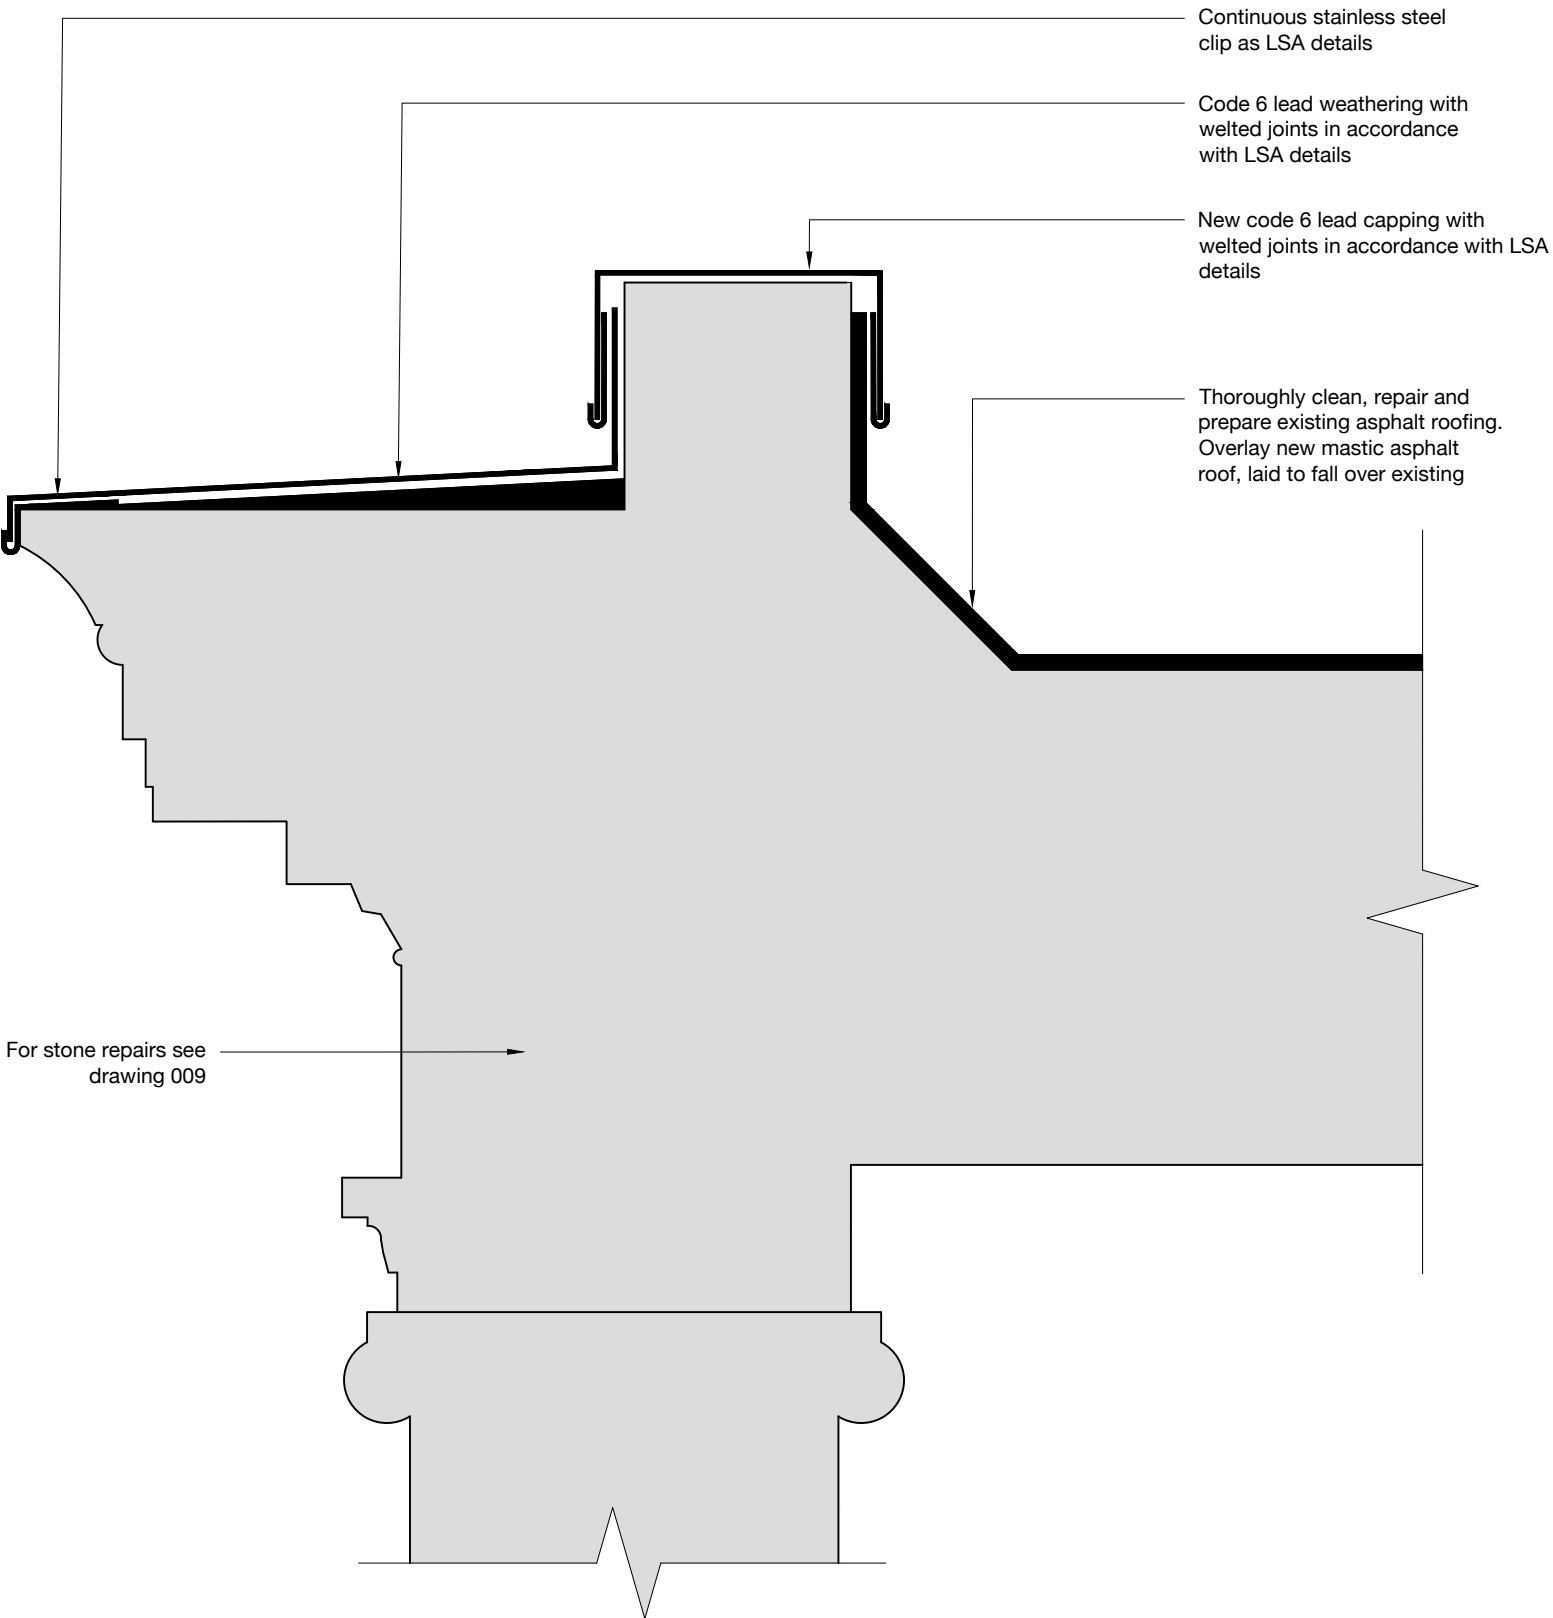

Proposed Section A-A (02)
Roof Area 12
1:5 @A3