




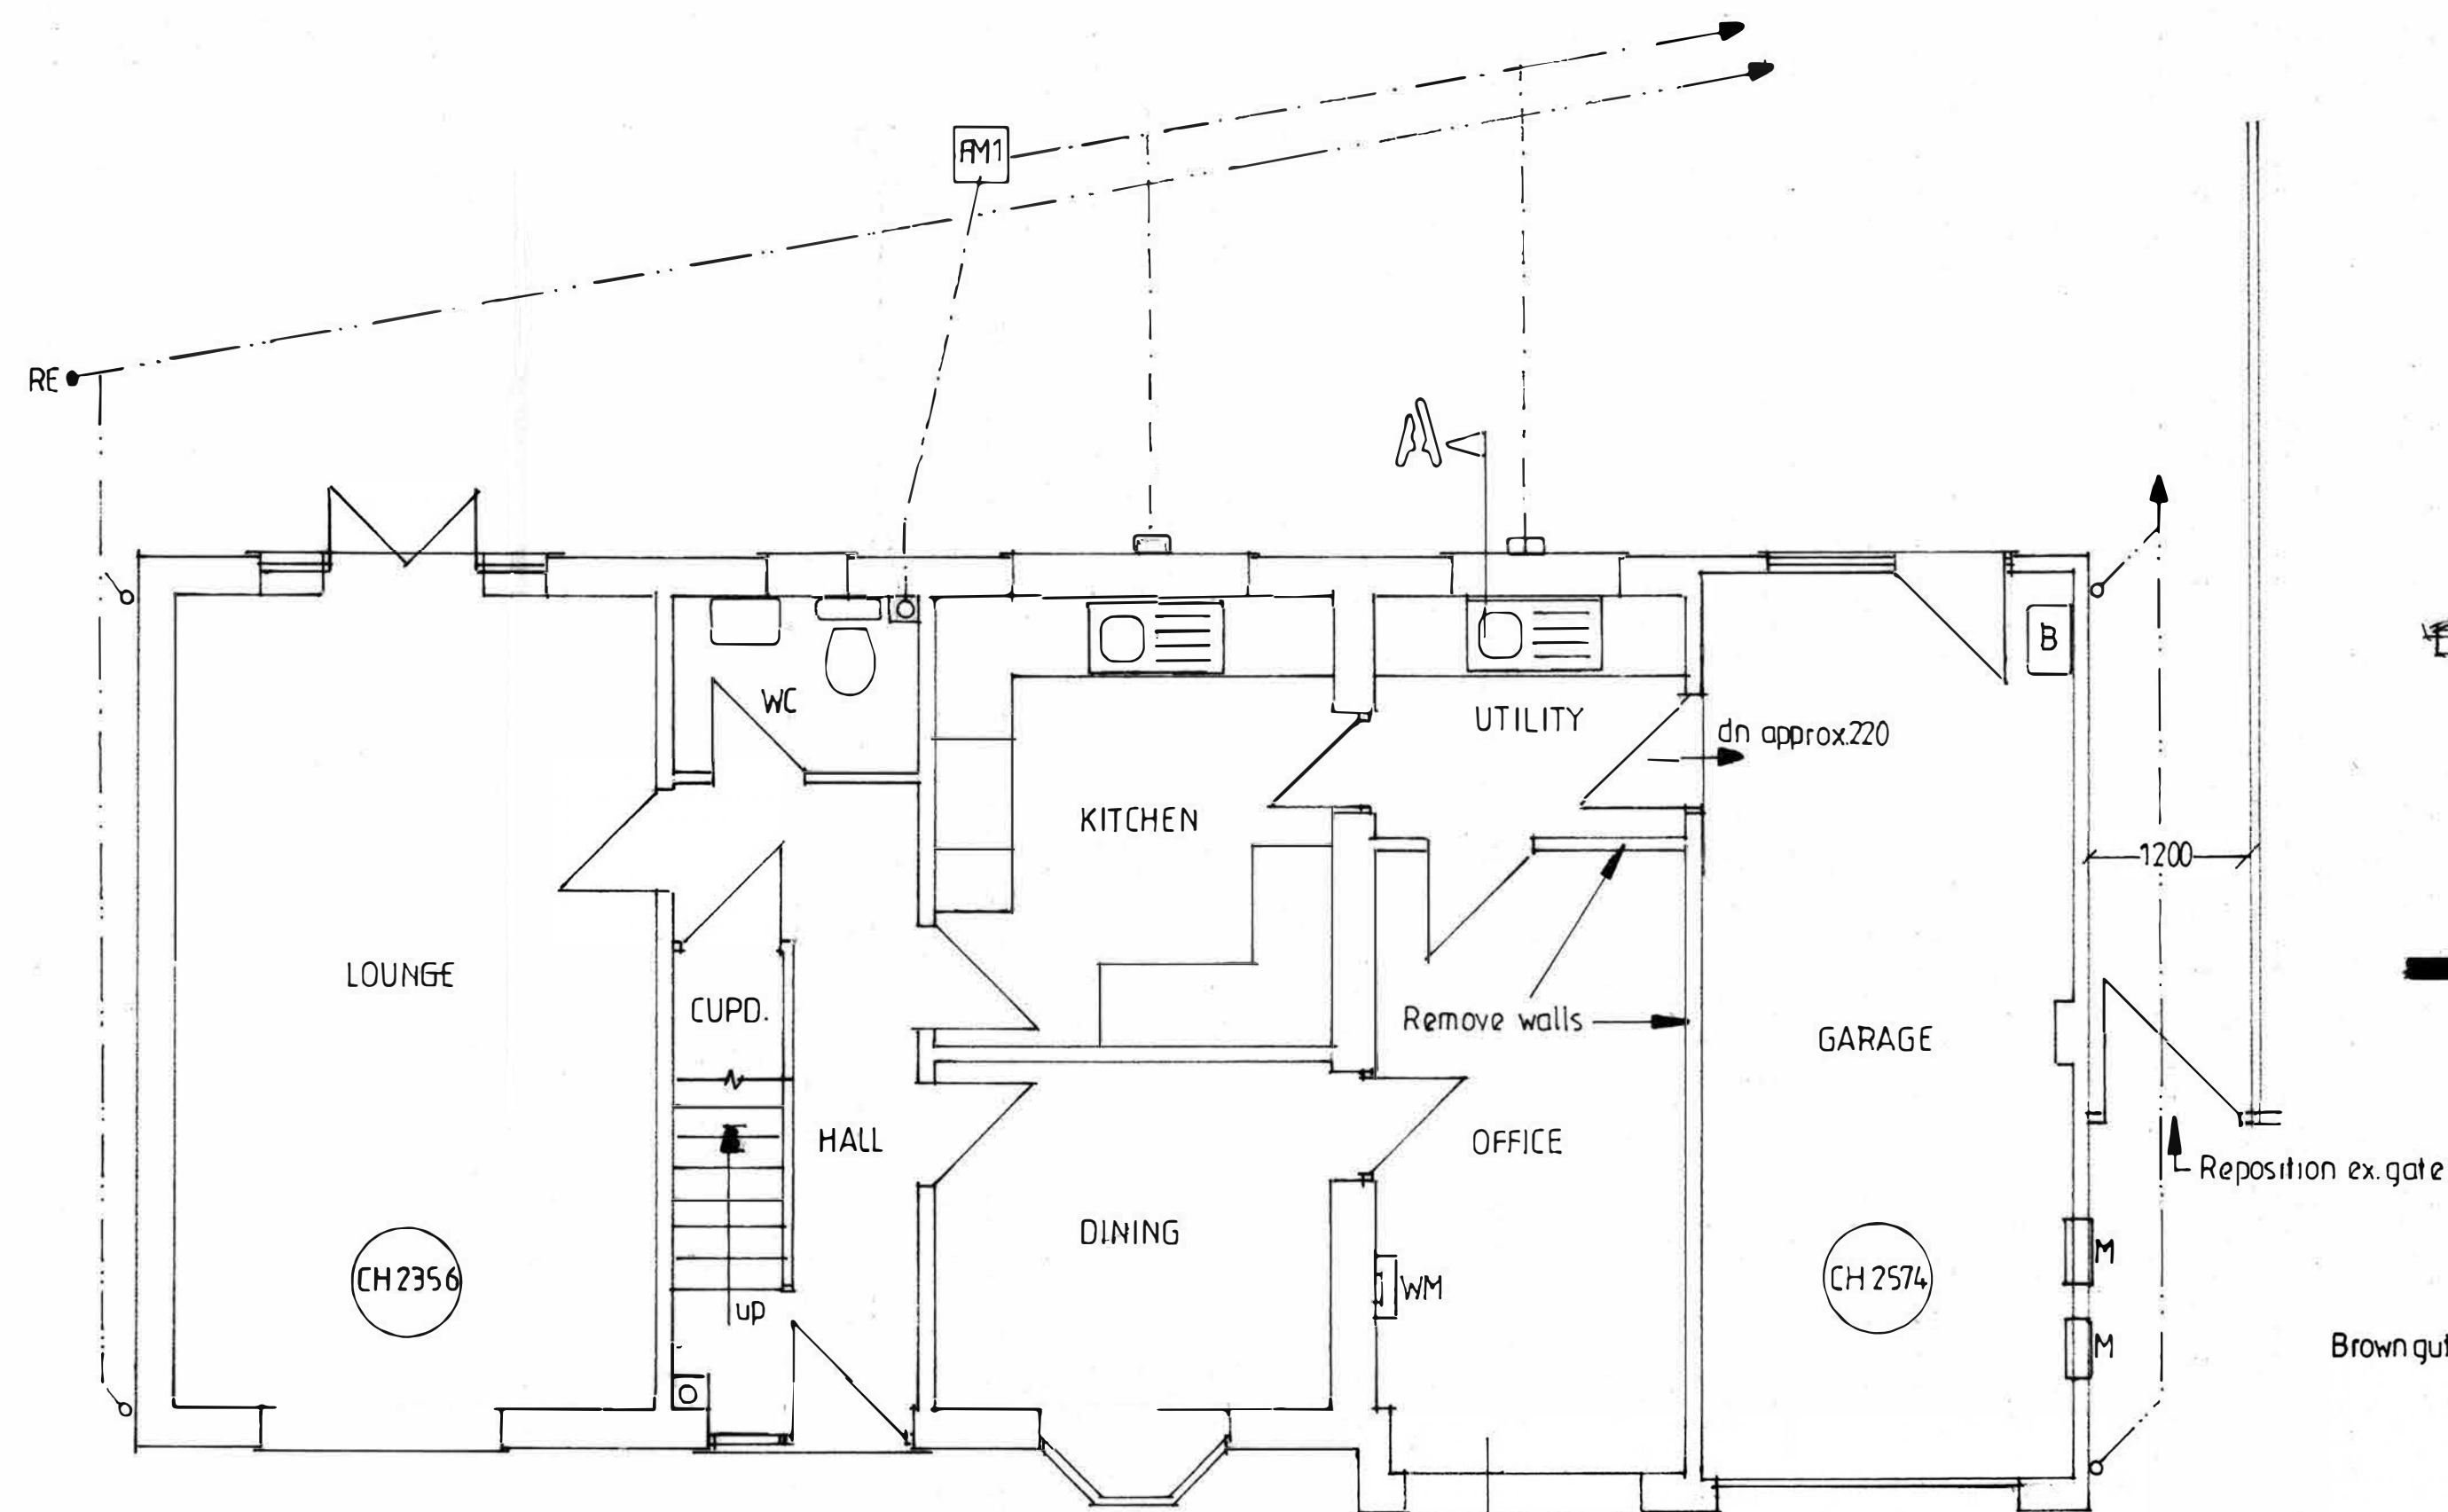


GROUND FLOOR PLAN

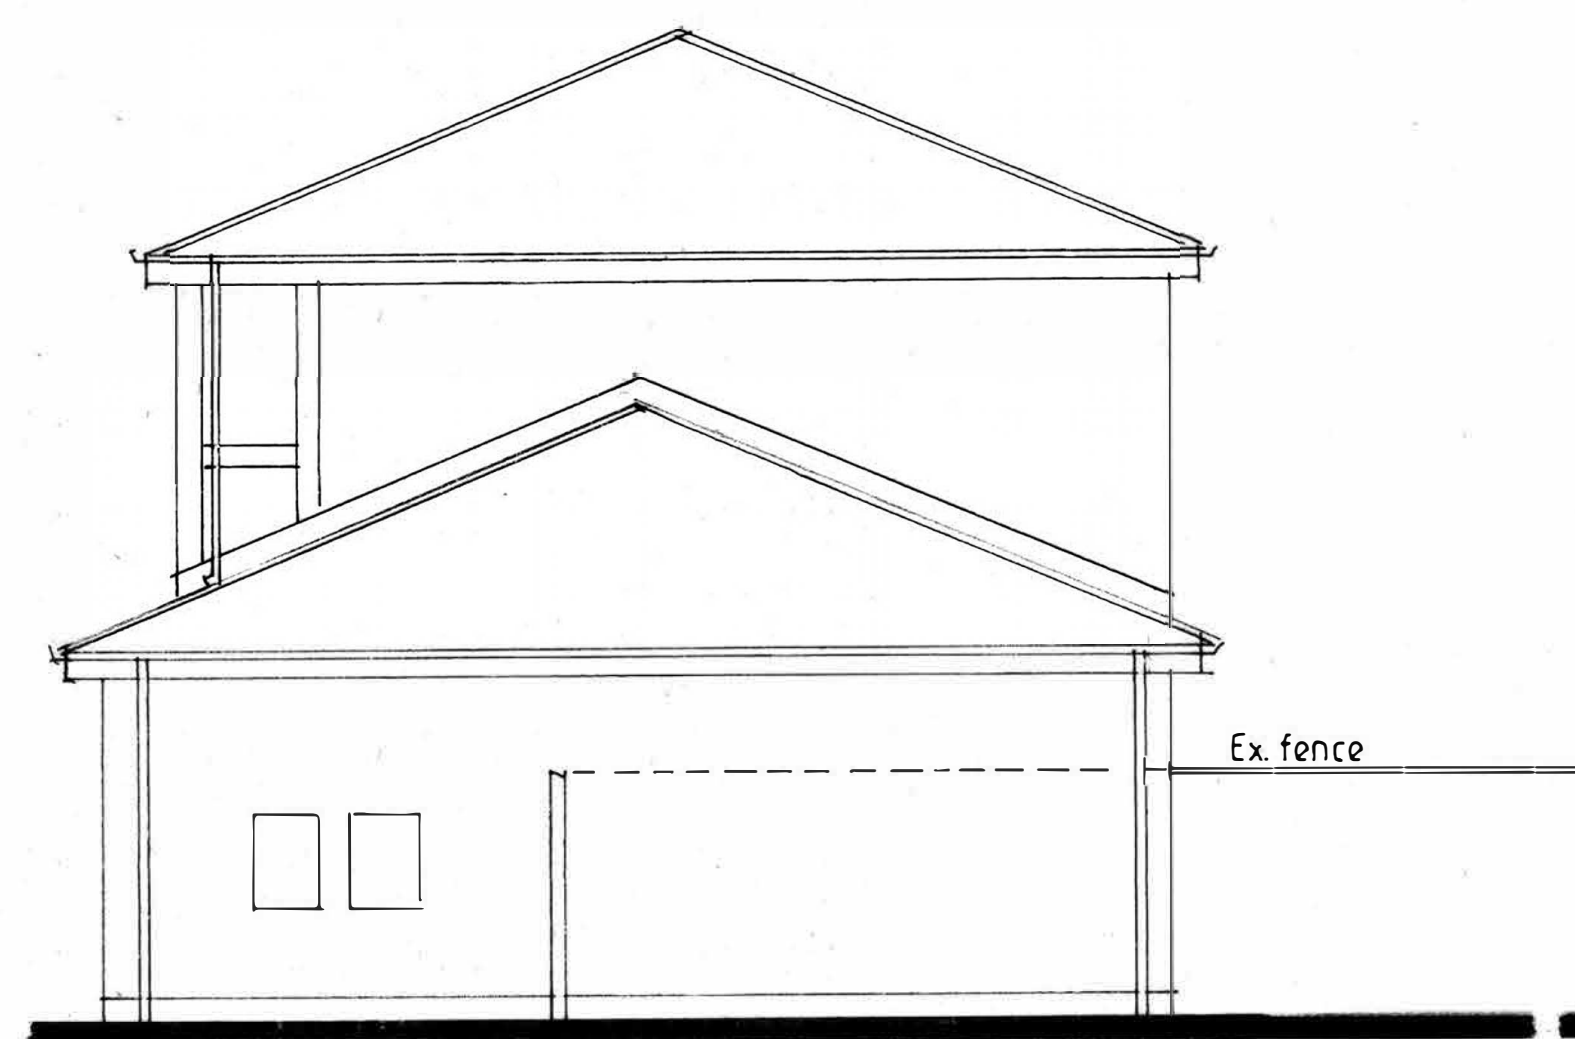


ROOF PLAN 1:100

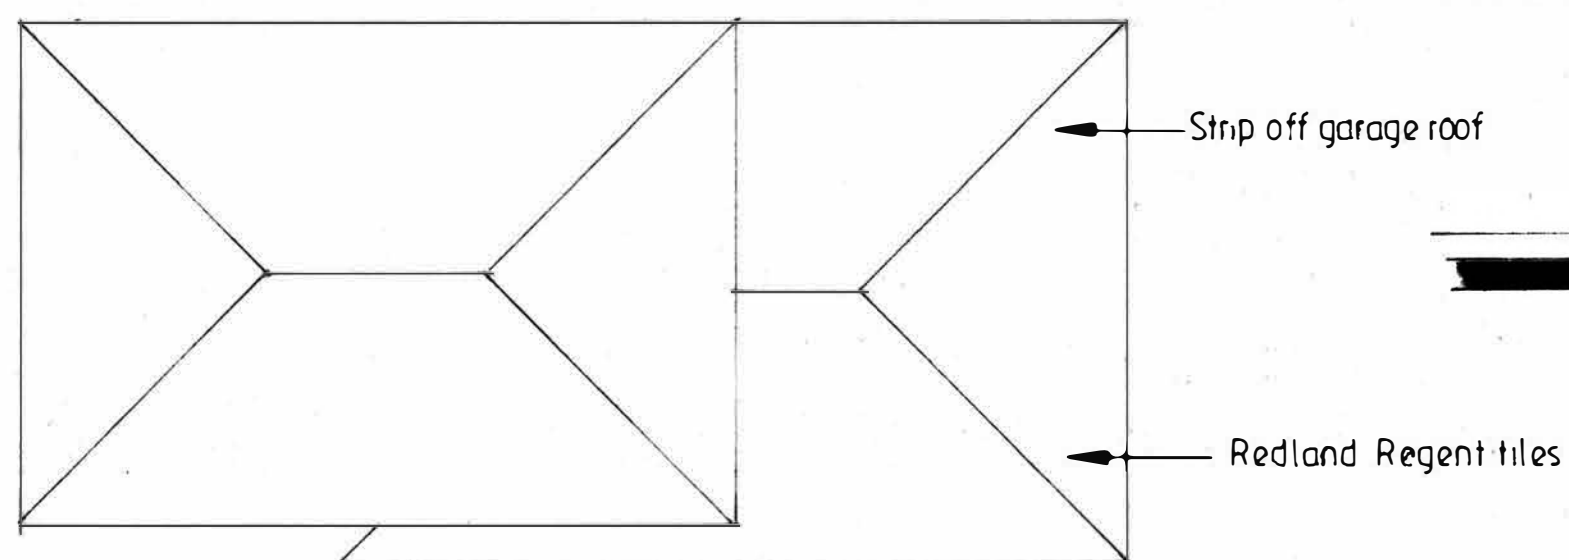

SIDE ELEVATION

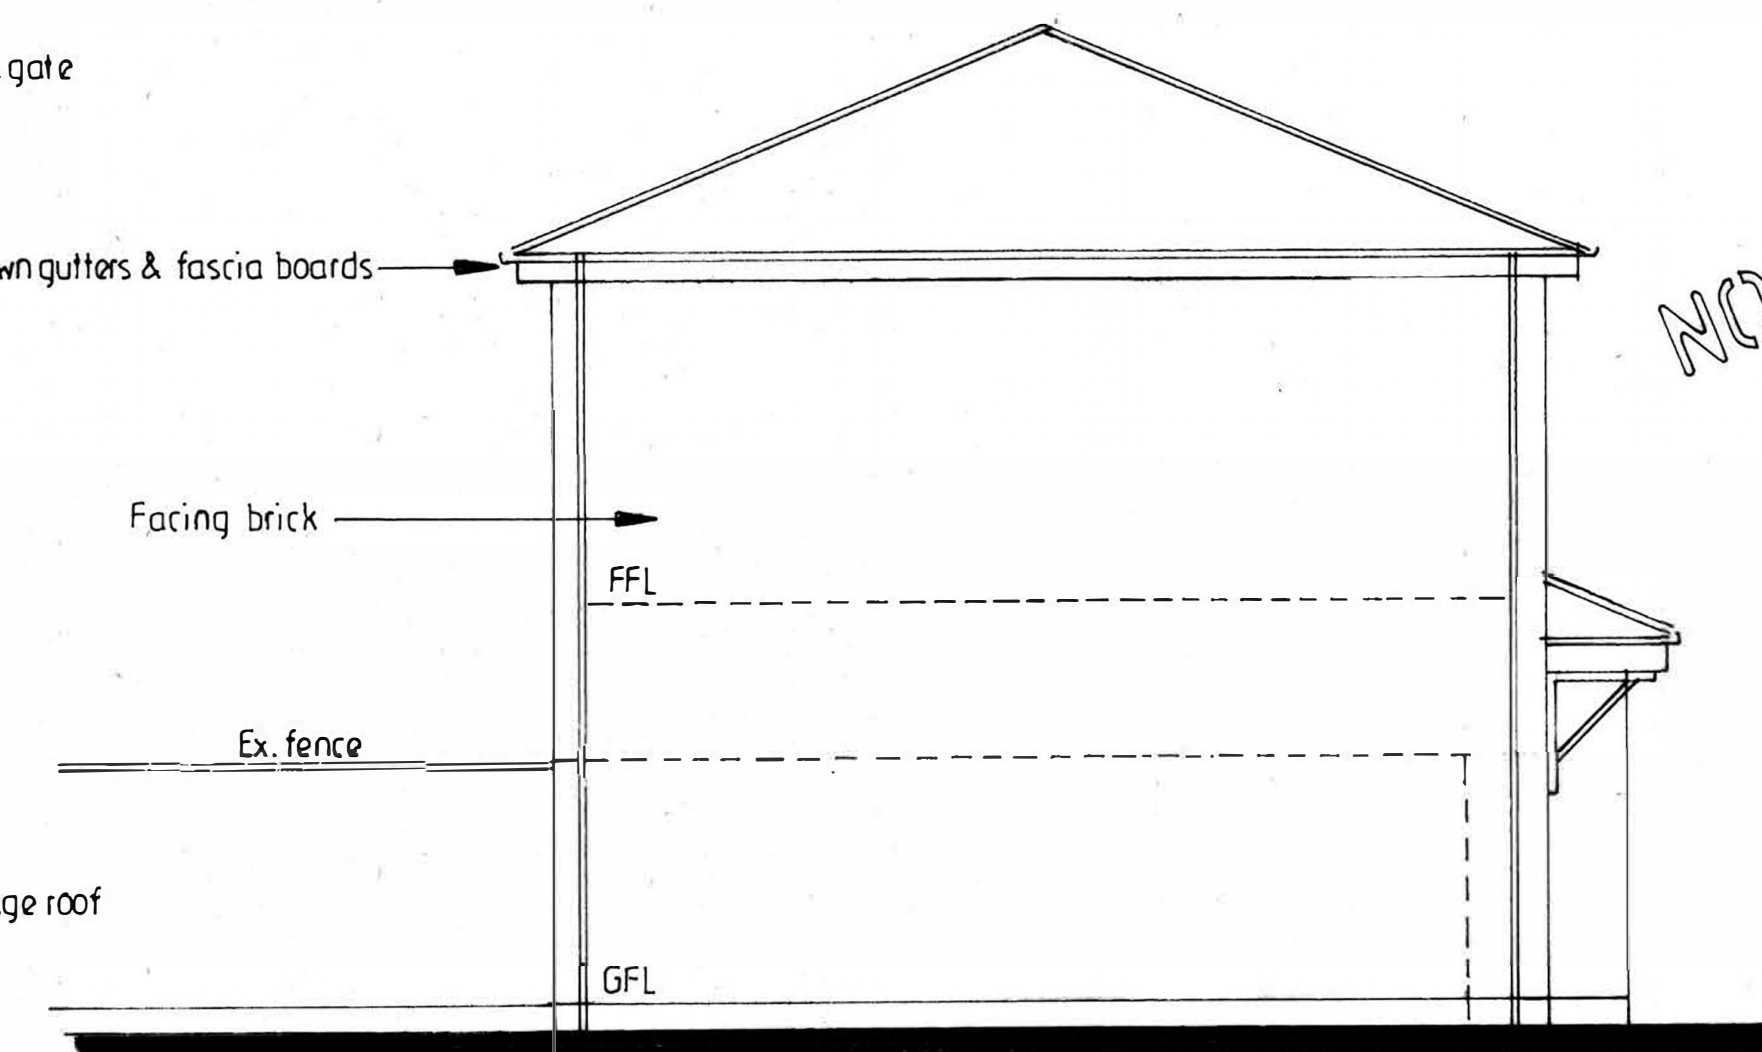


SIDE ELEVATION

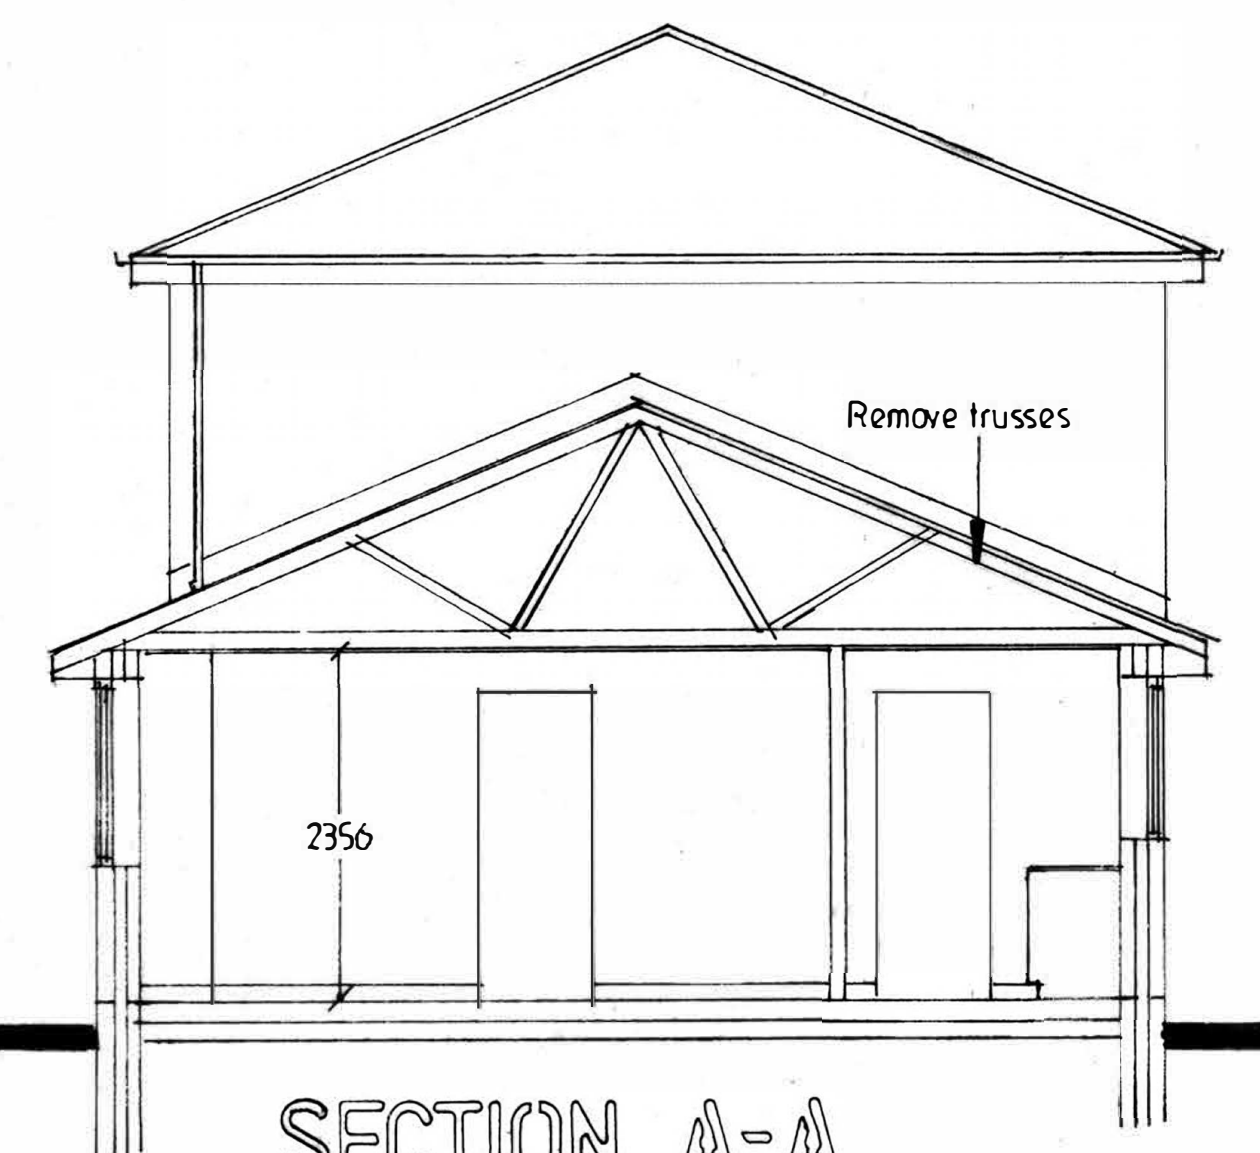


SECTION A-A

NORTH

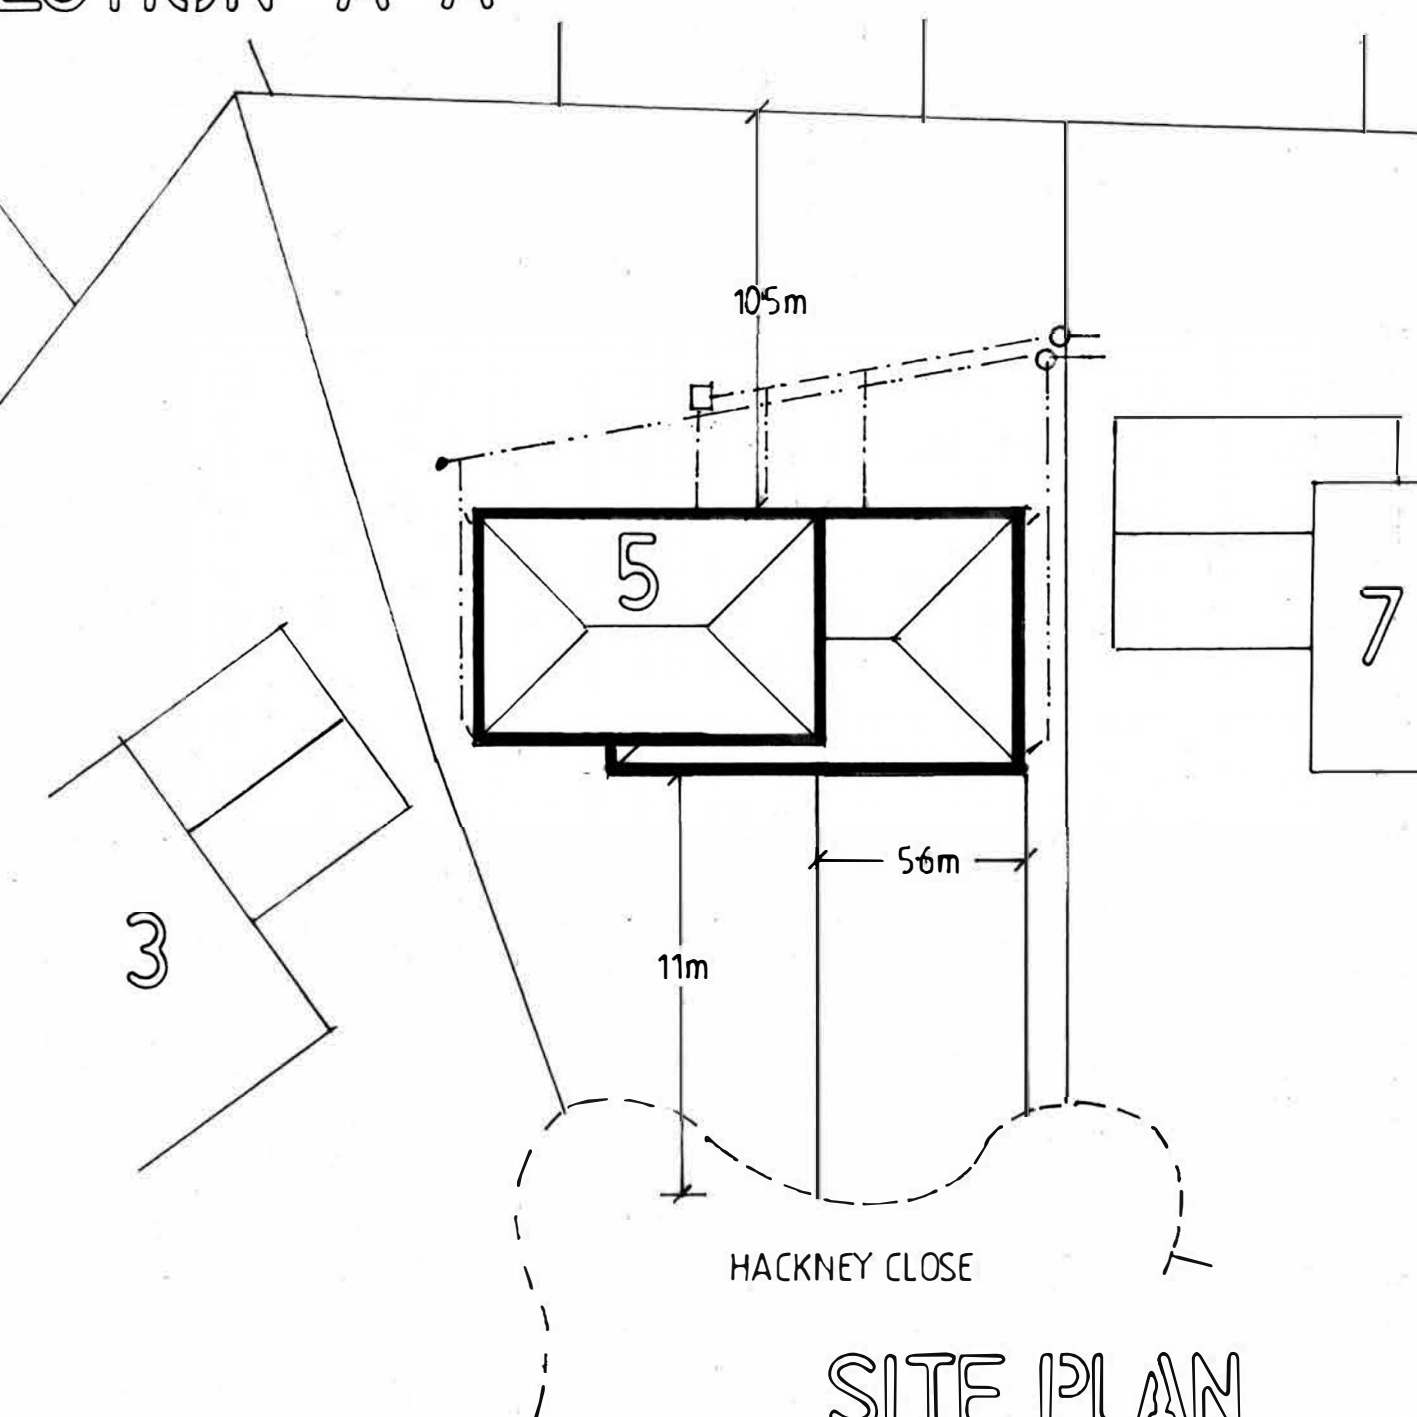


SITE PLAN
1:200

EXISTING FLOOR PLAN, ELEVATIONS, SECTION AND ROOF PLAN 1:50

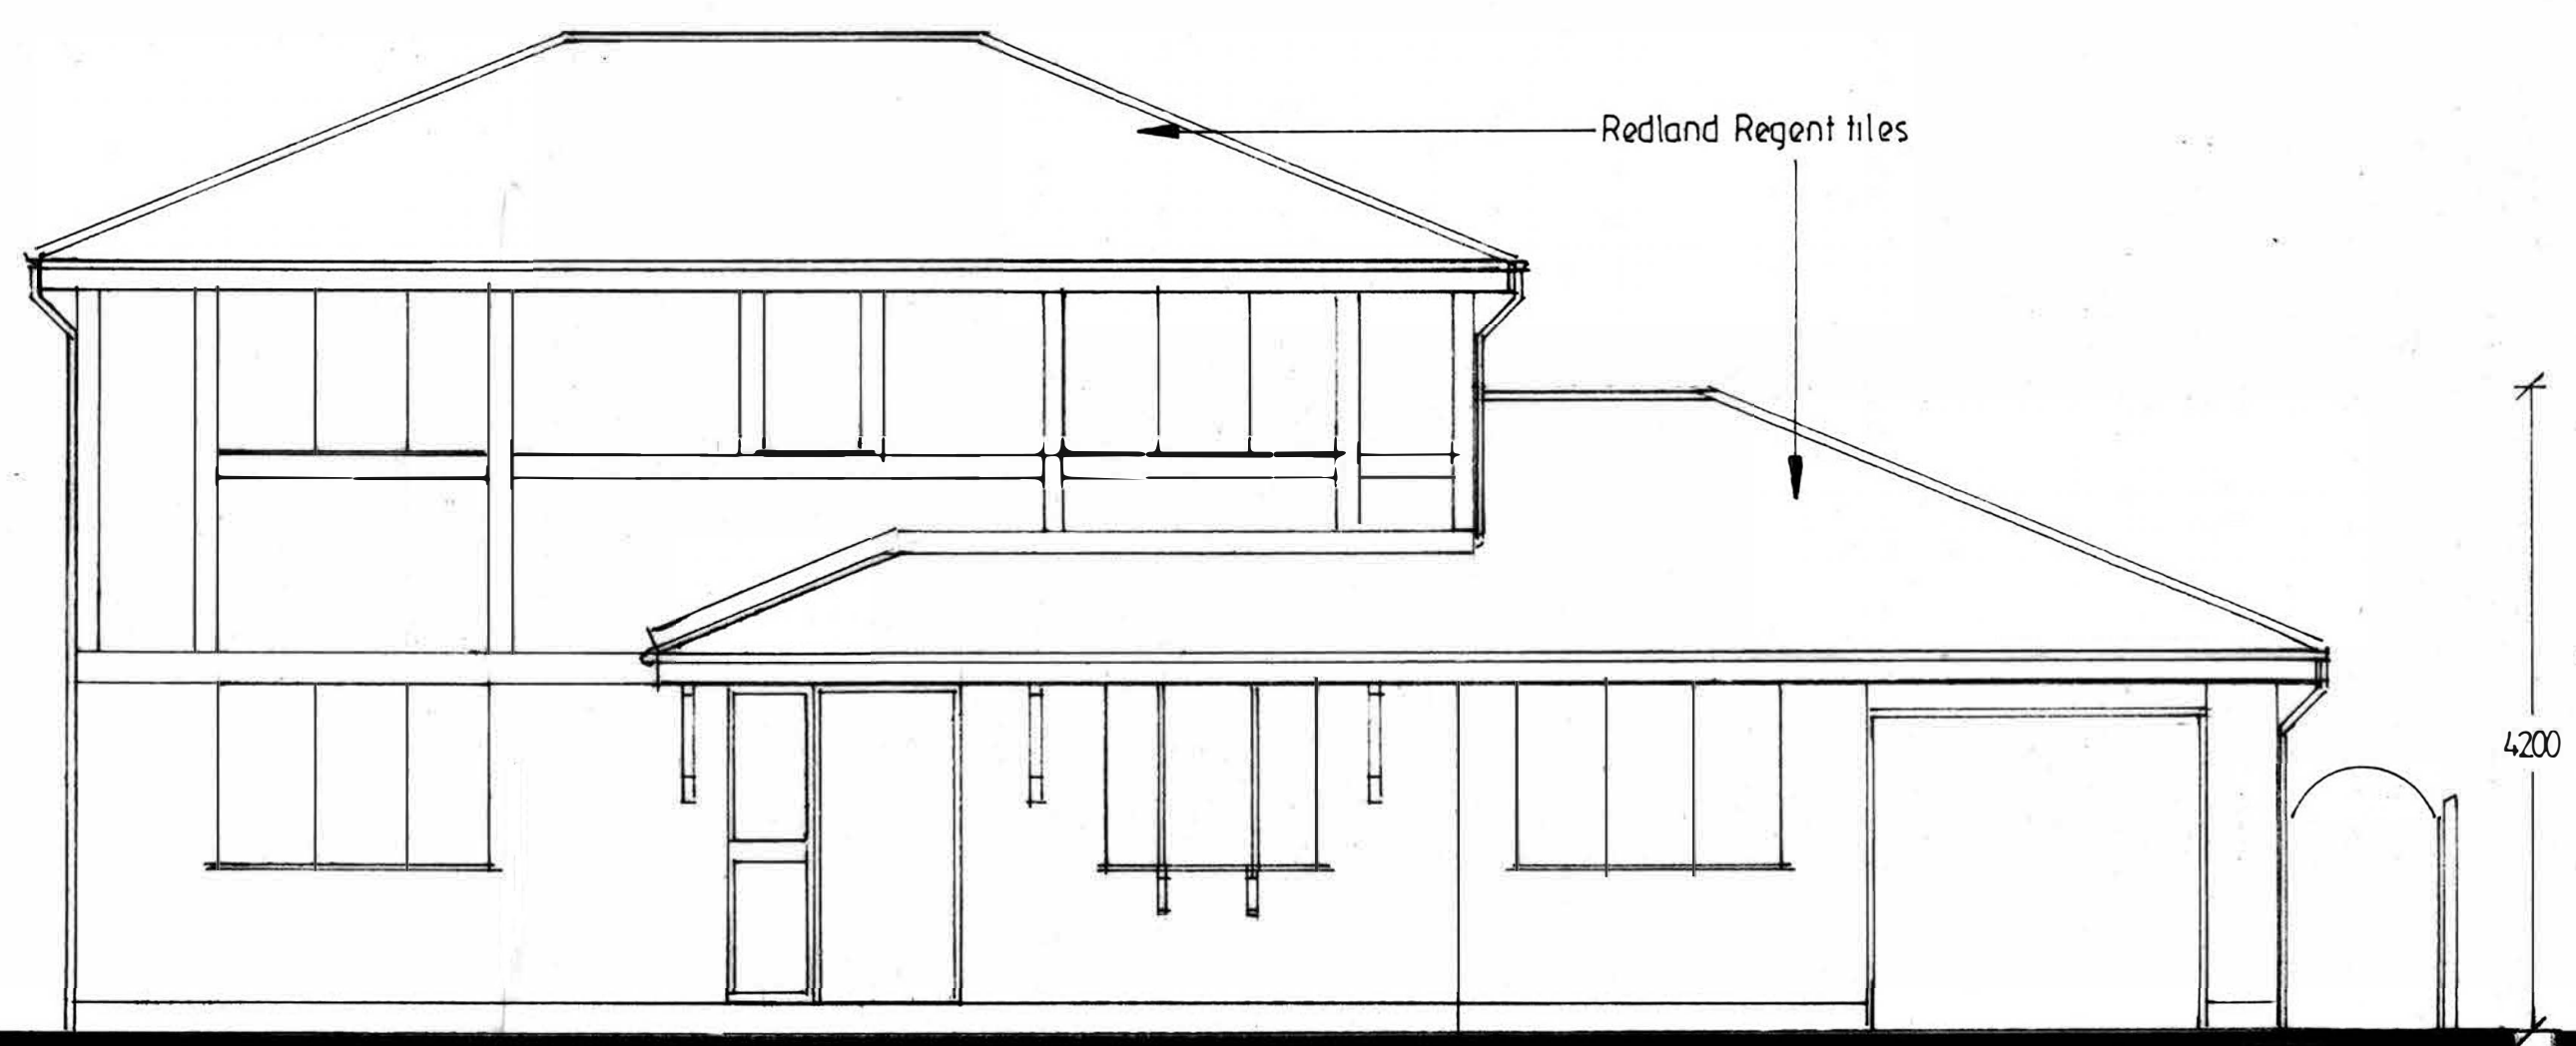

FRONT ELEVATION

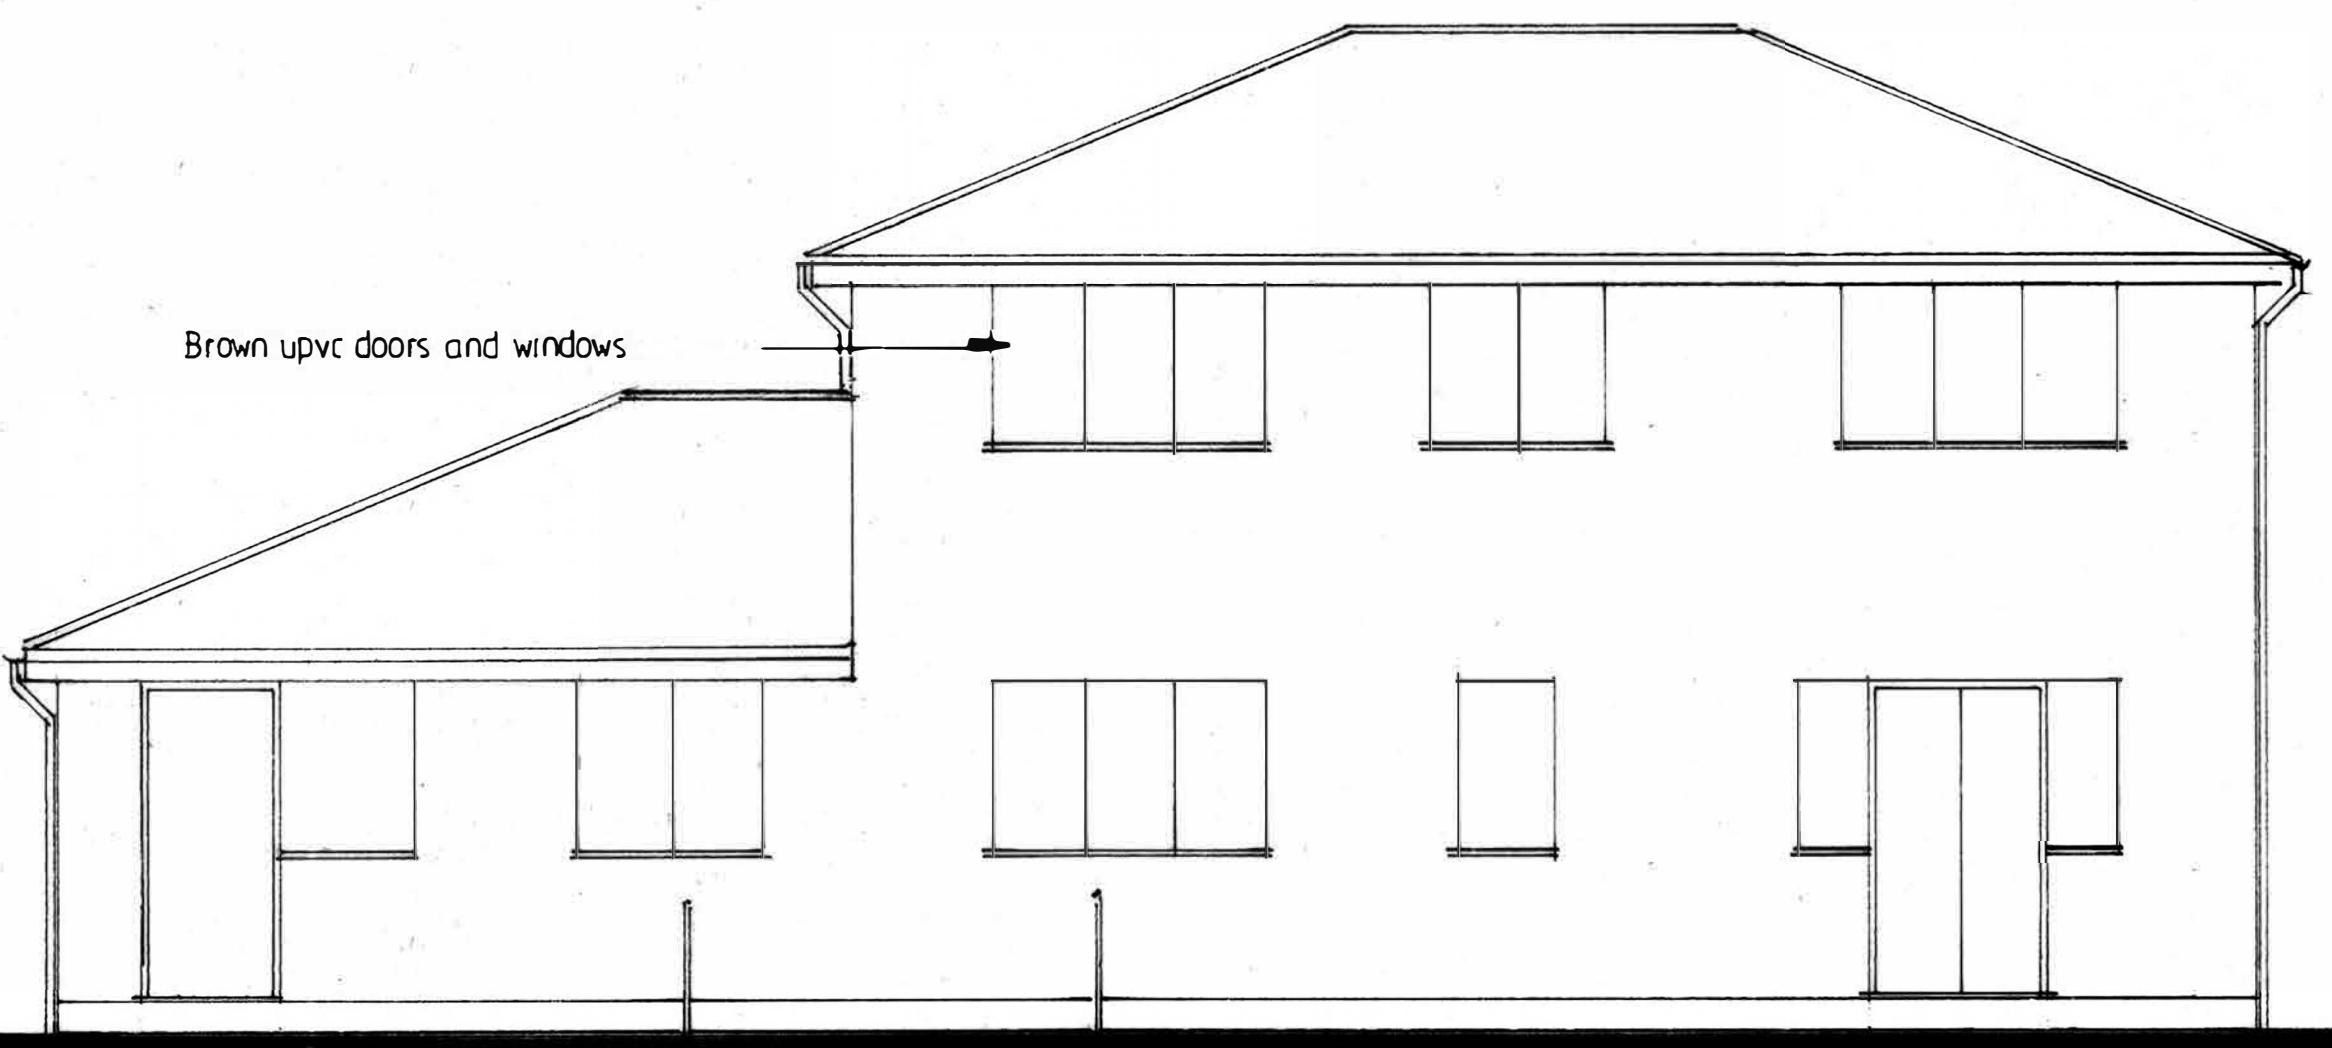

REAR ELEVATION

PROPOSED GARAGE
CONVERSION AND
REAR EXTENSION

FOR MR DAVID CLOSE
AT 5 HACKNEY CLOSE
RADCLIFFE
M26 4UG

ADRIAN HUGHES
ARCHITECTURAL SERVICES

SCALE 1:50 1:100
DATE FEB 2024

DRAWING NO.
1/38/2024