




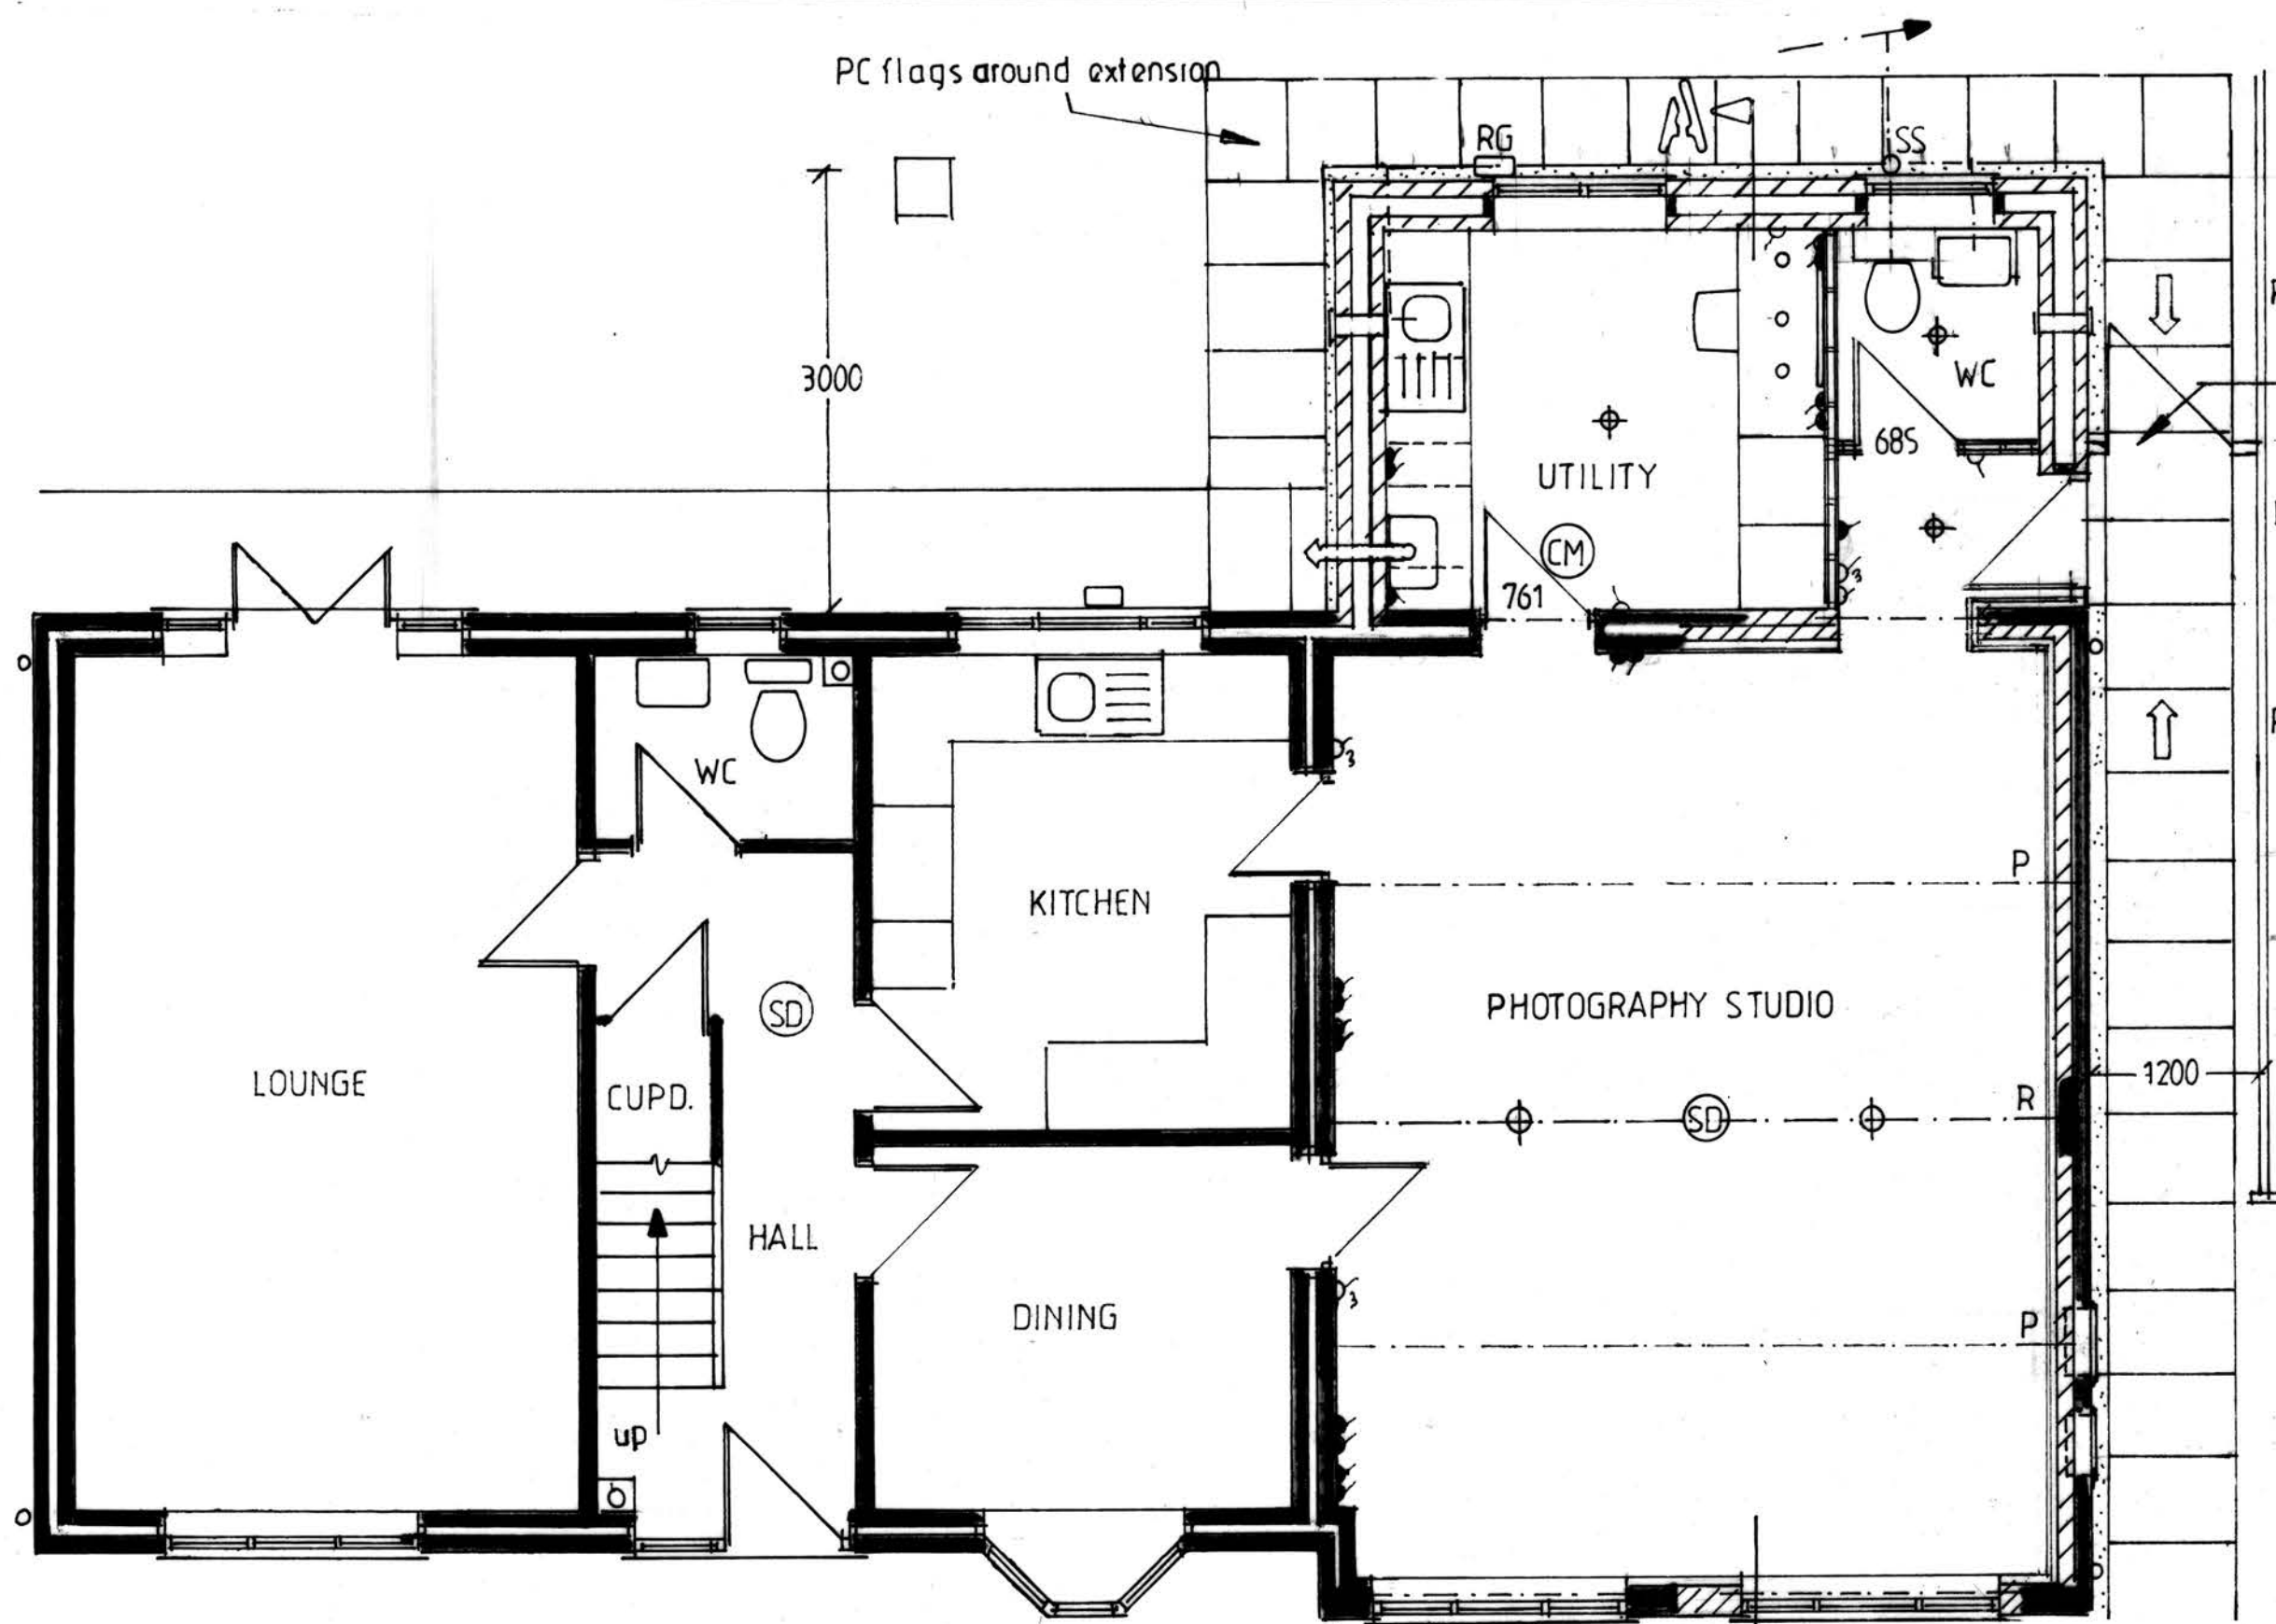


GROUND FLOOR PLAN

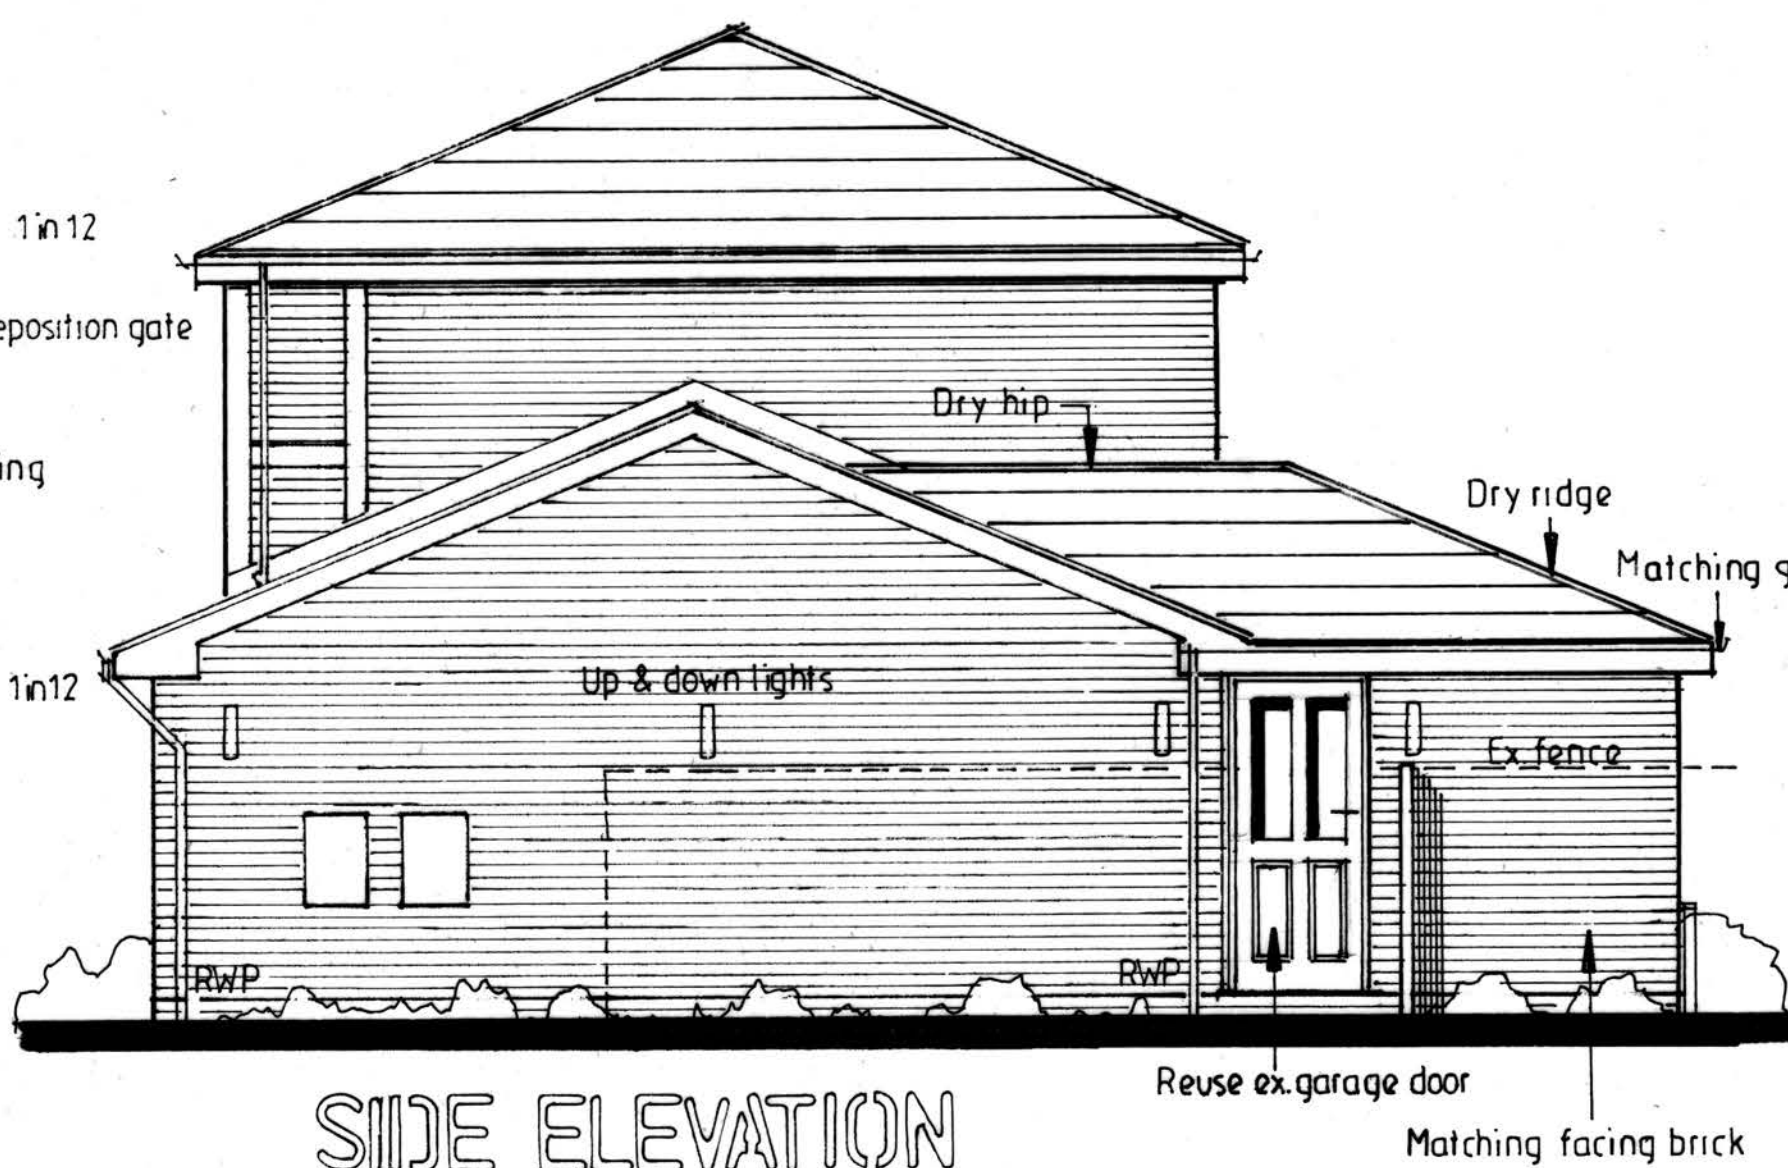


ROOF PLAN 1:100

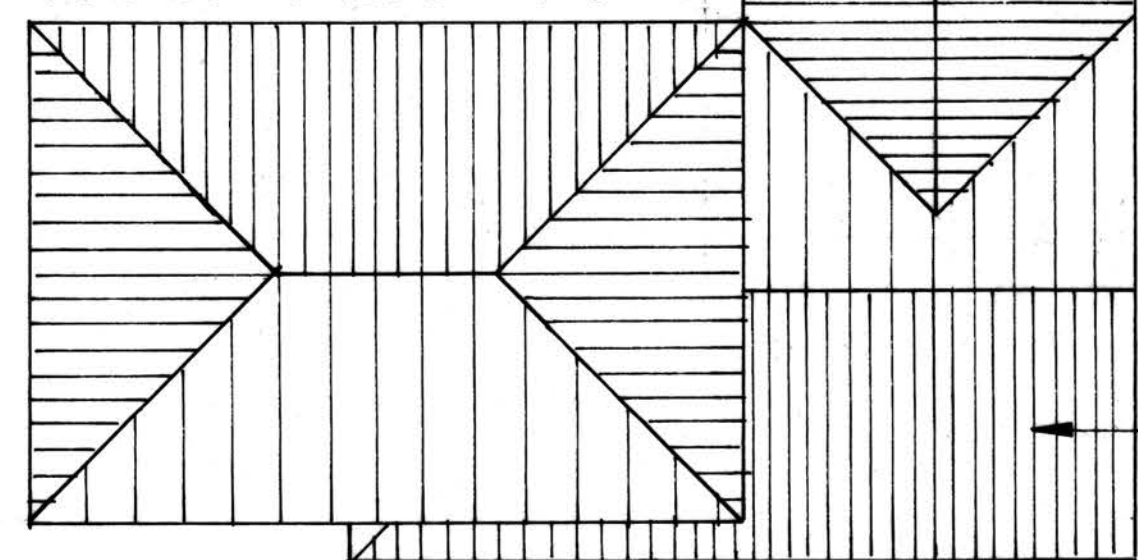


SIDE ELEVATION

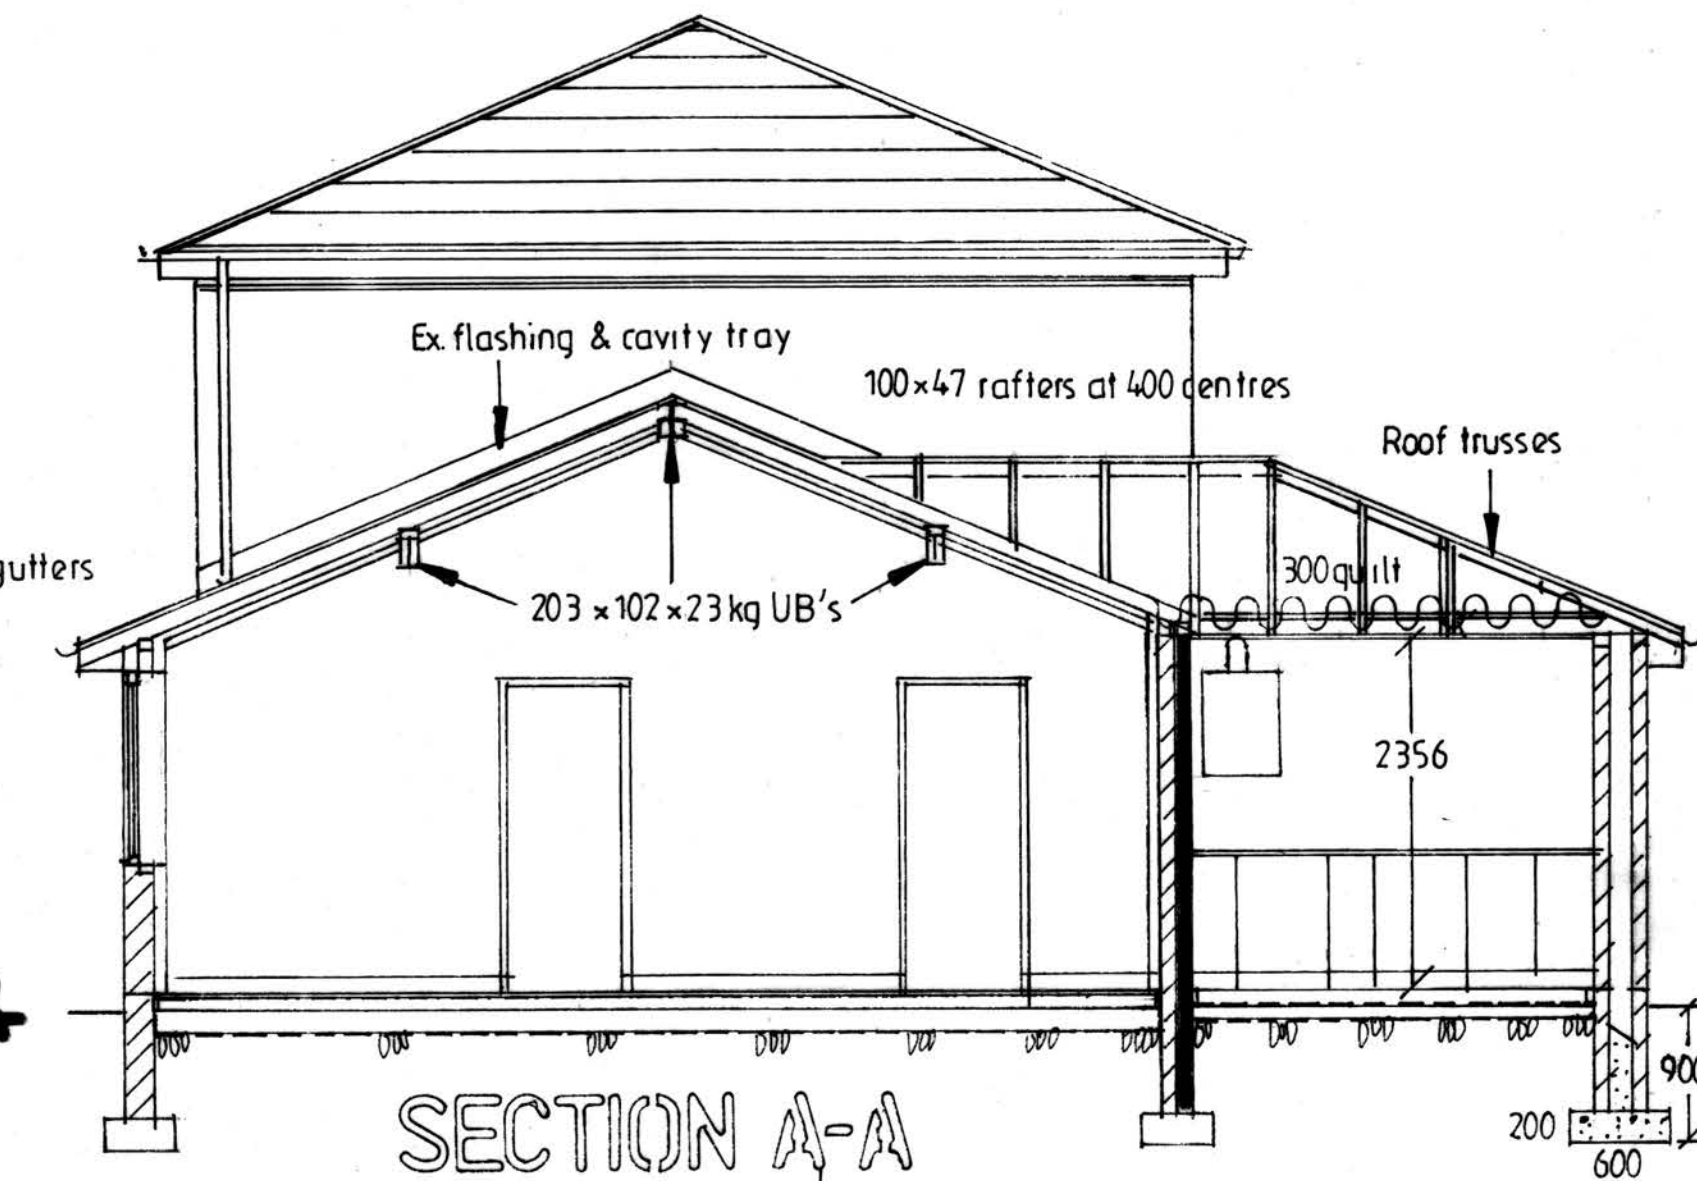

SECTION A-A

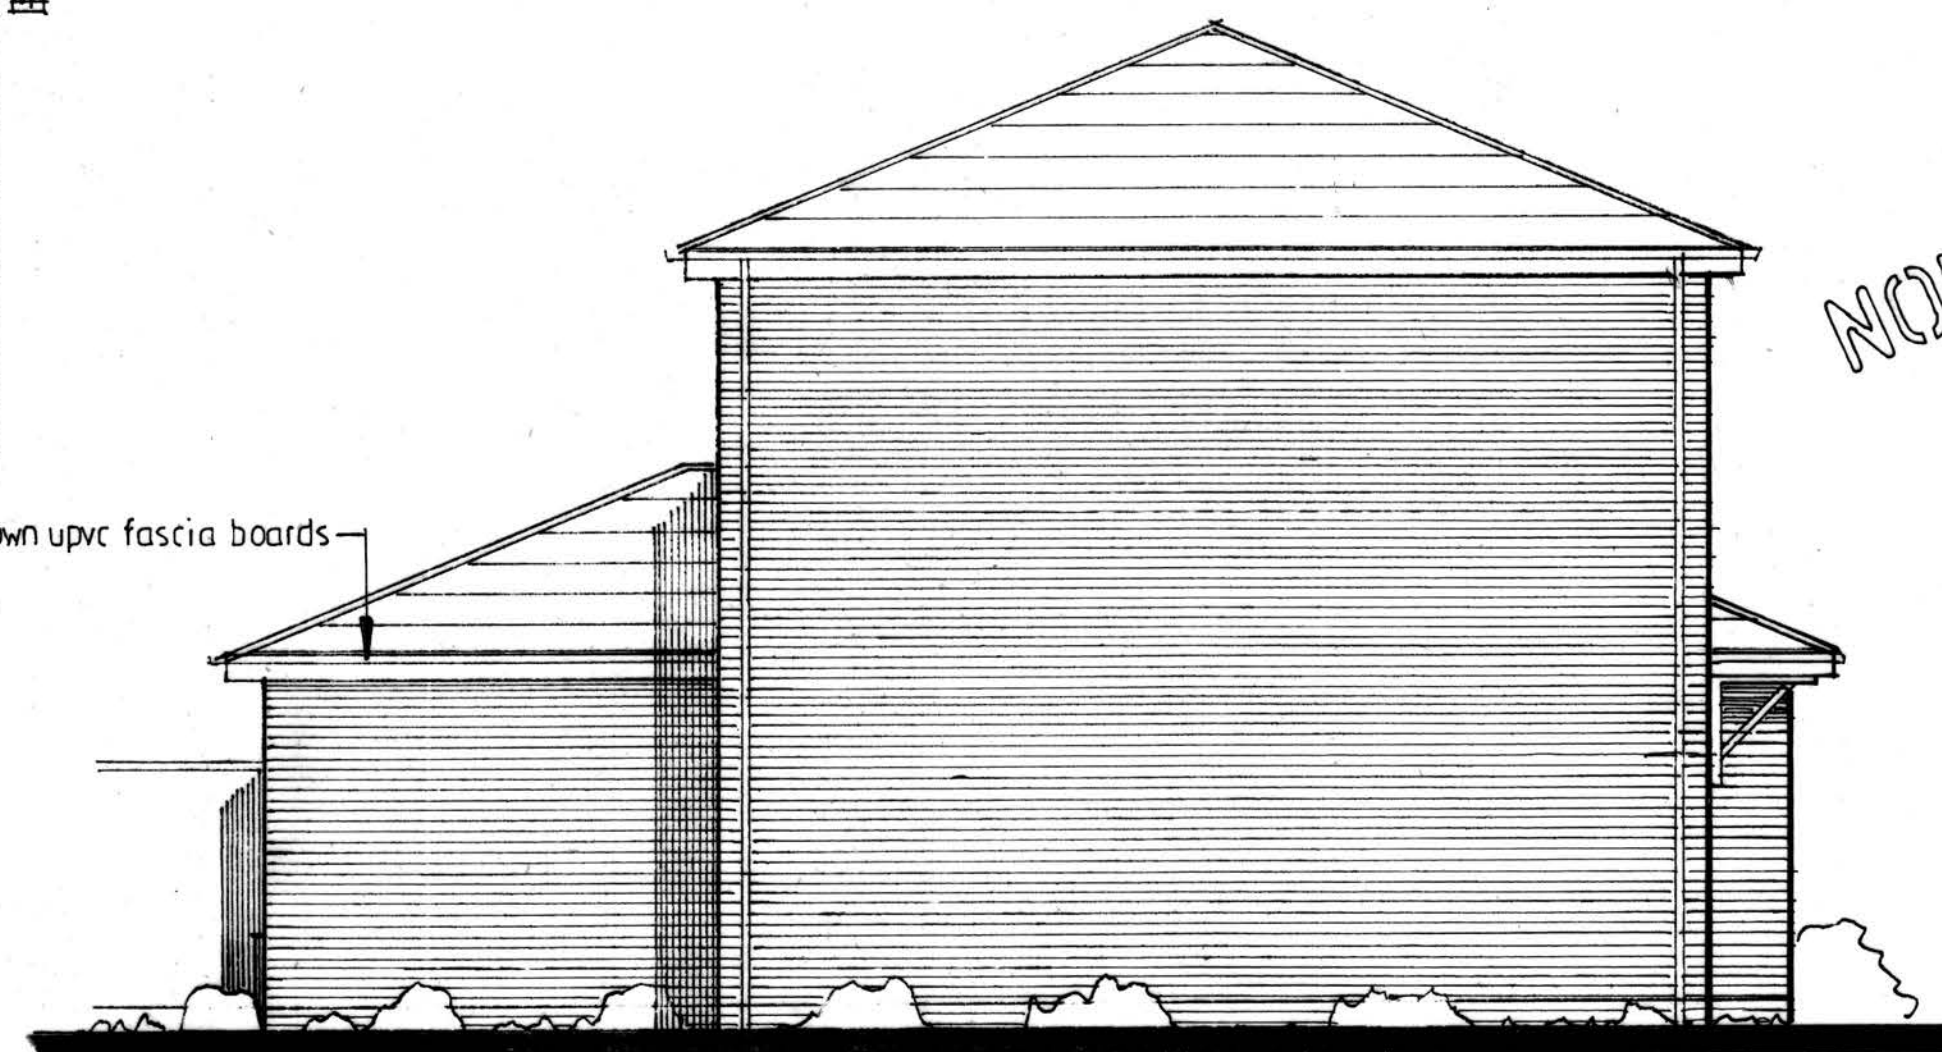

SIDE ELEVATION

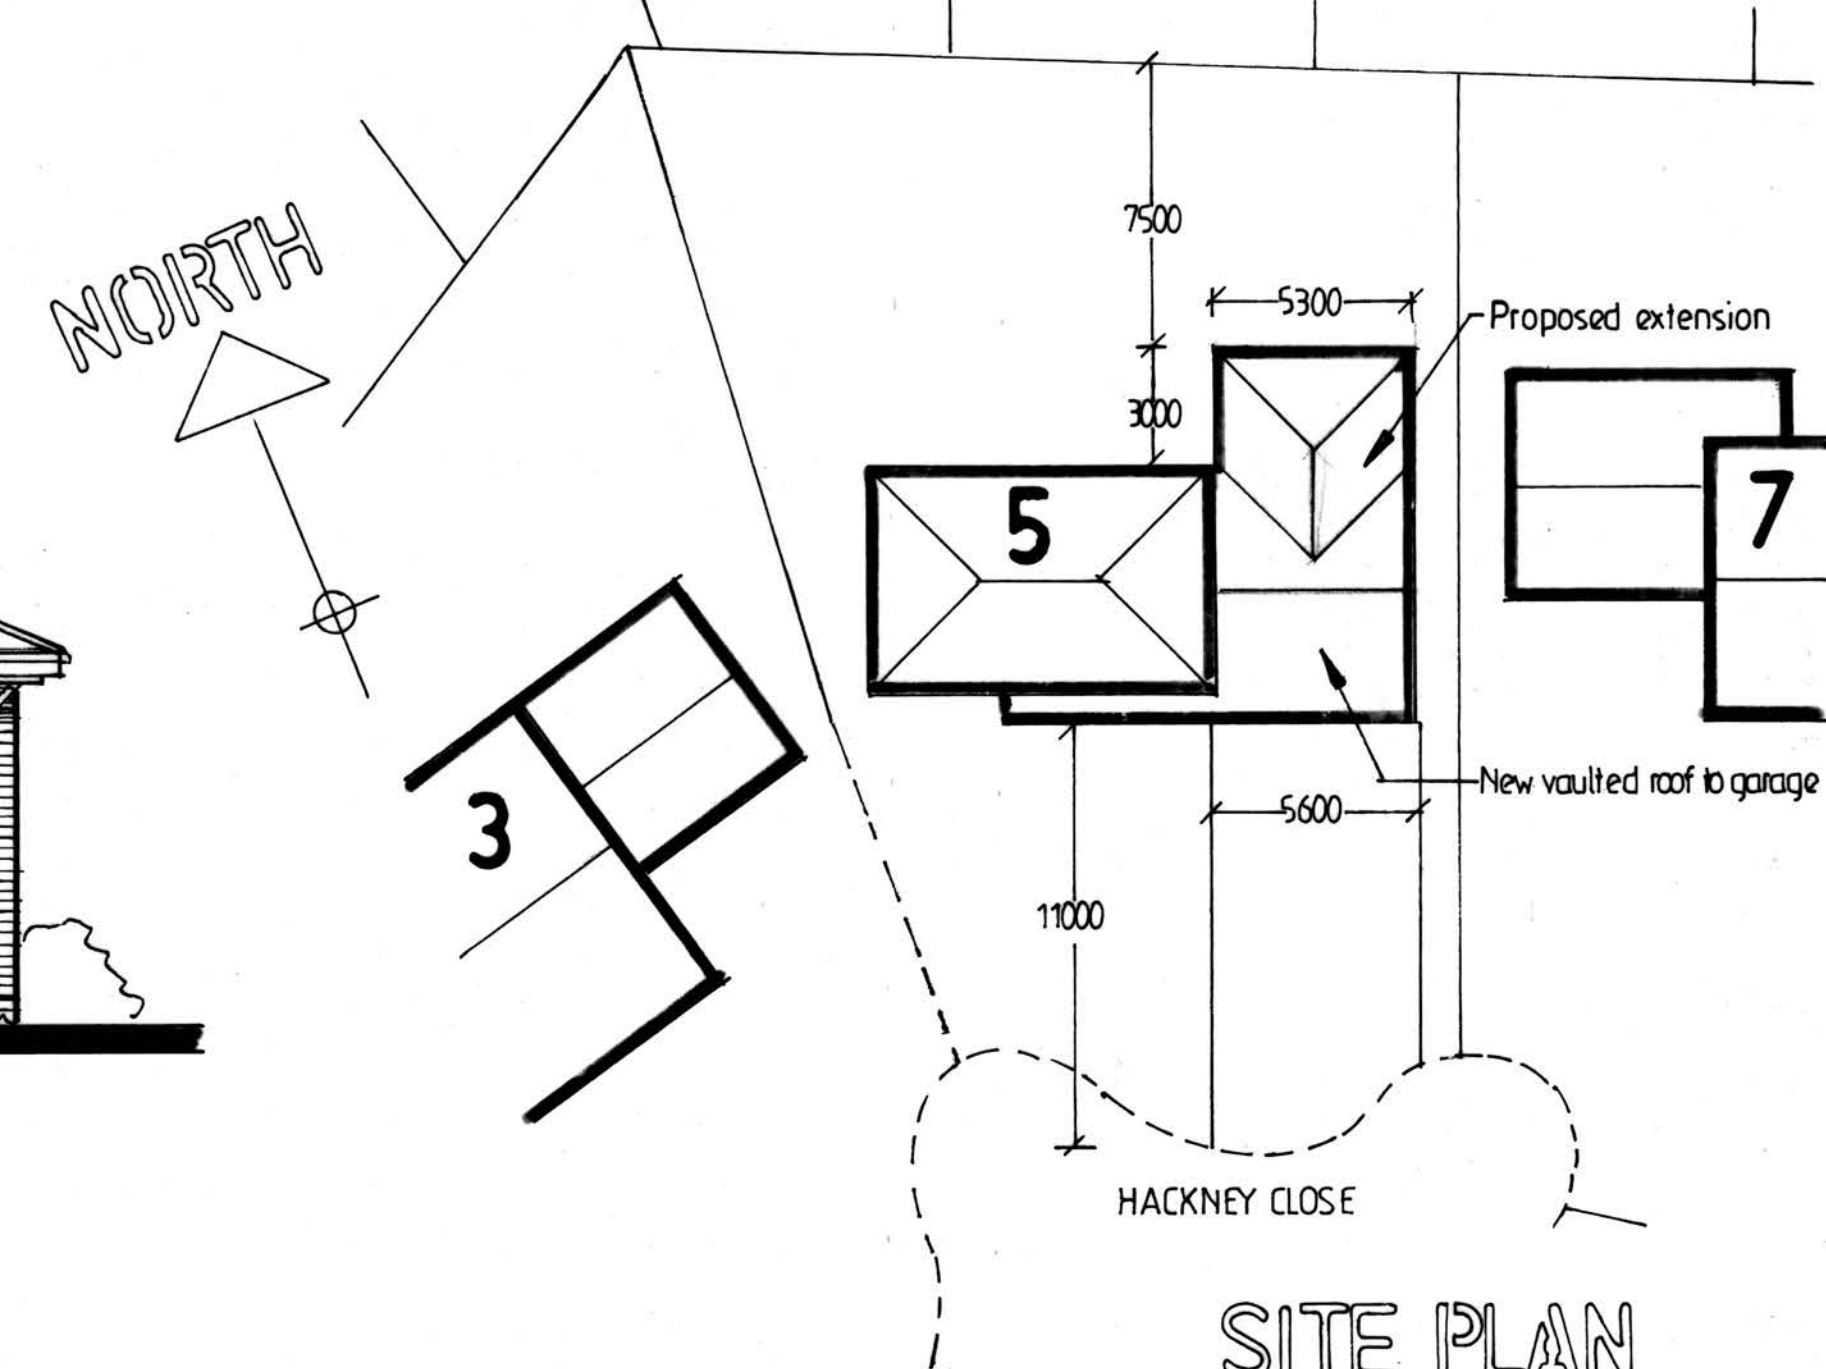

SITE PLAN
1:200

PROPOSED FLOOR PLAN, ELEVATIONS, SECTION AND ROOF PLAN 1:50



FRONT ELEVATION



REAR ELEVATION

PROPOSED GARAGE CONVERSION AND REAR EXTENSION

FOR MR DAVID CLOSE
AT 5 HACKNEY CLOSE
RADCLIFFE
M26 4UG

ADRIAN HUGHES
ARCHITECTURAL SERVICES

SCALE 1:50 1:100
DATE FEB 2024

DRAWING NO.
2B8/2024