



Ground Floor Plan

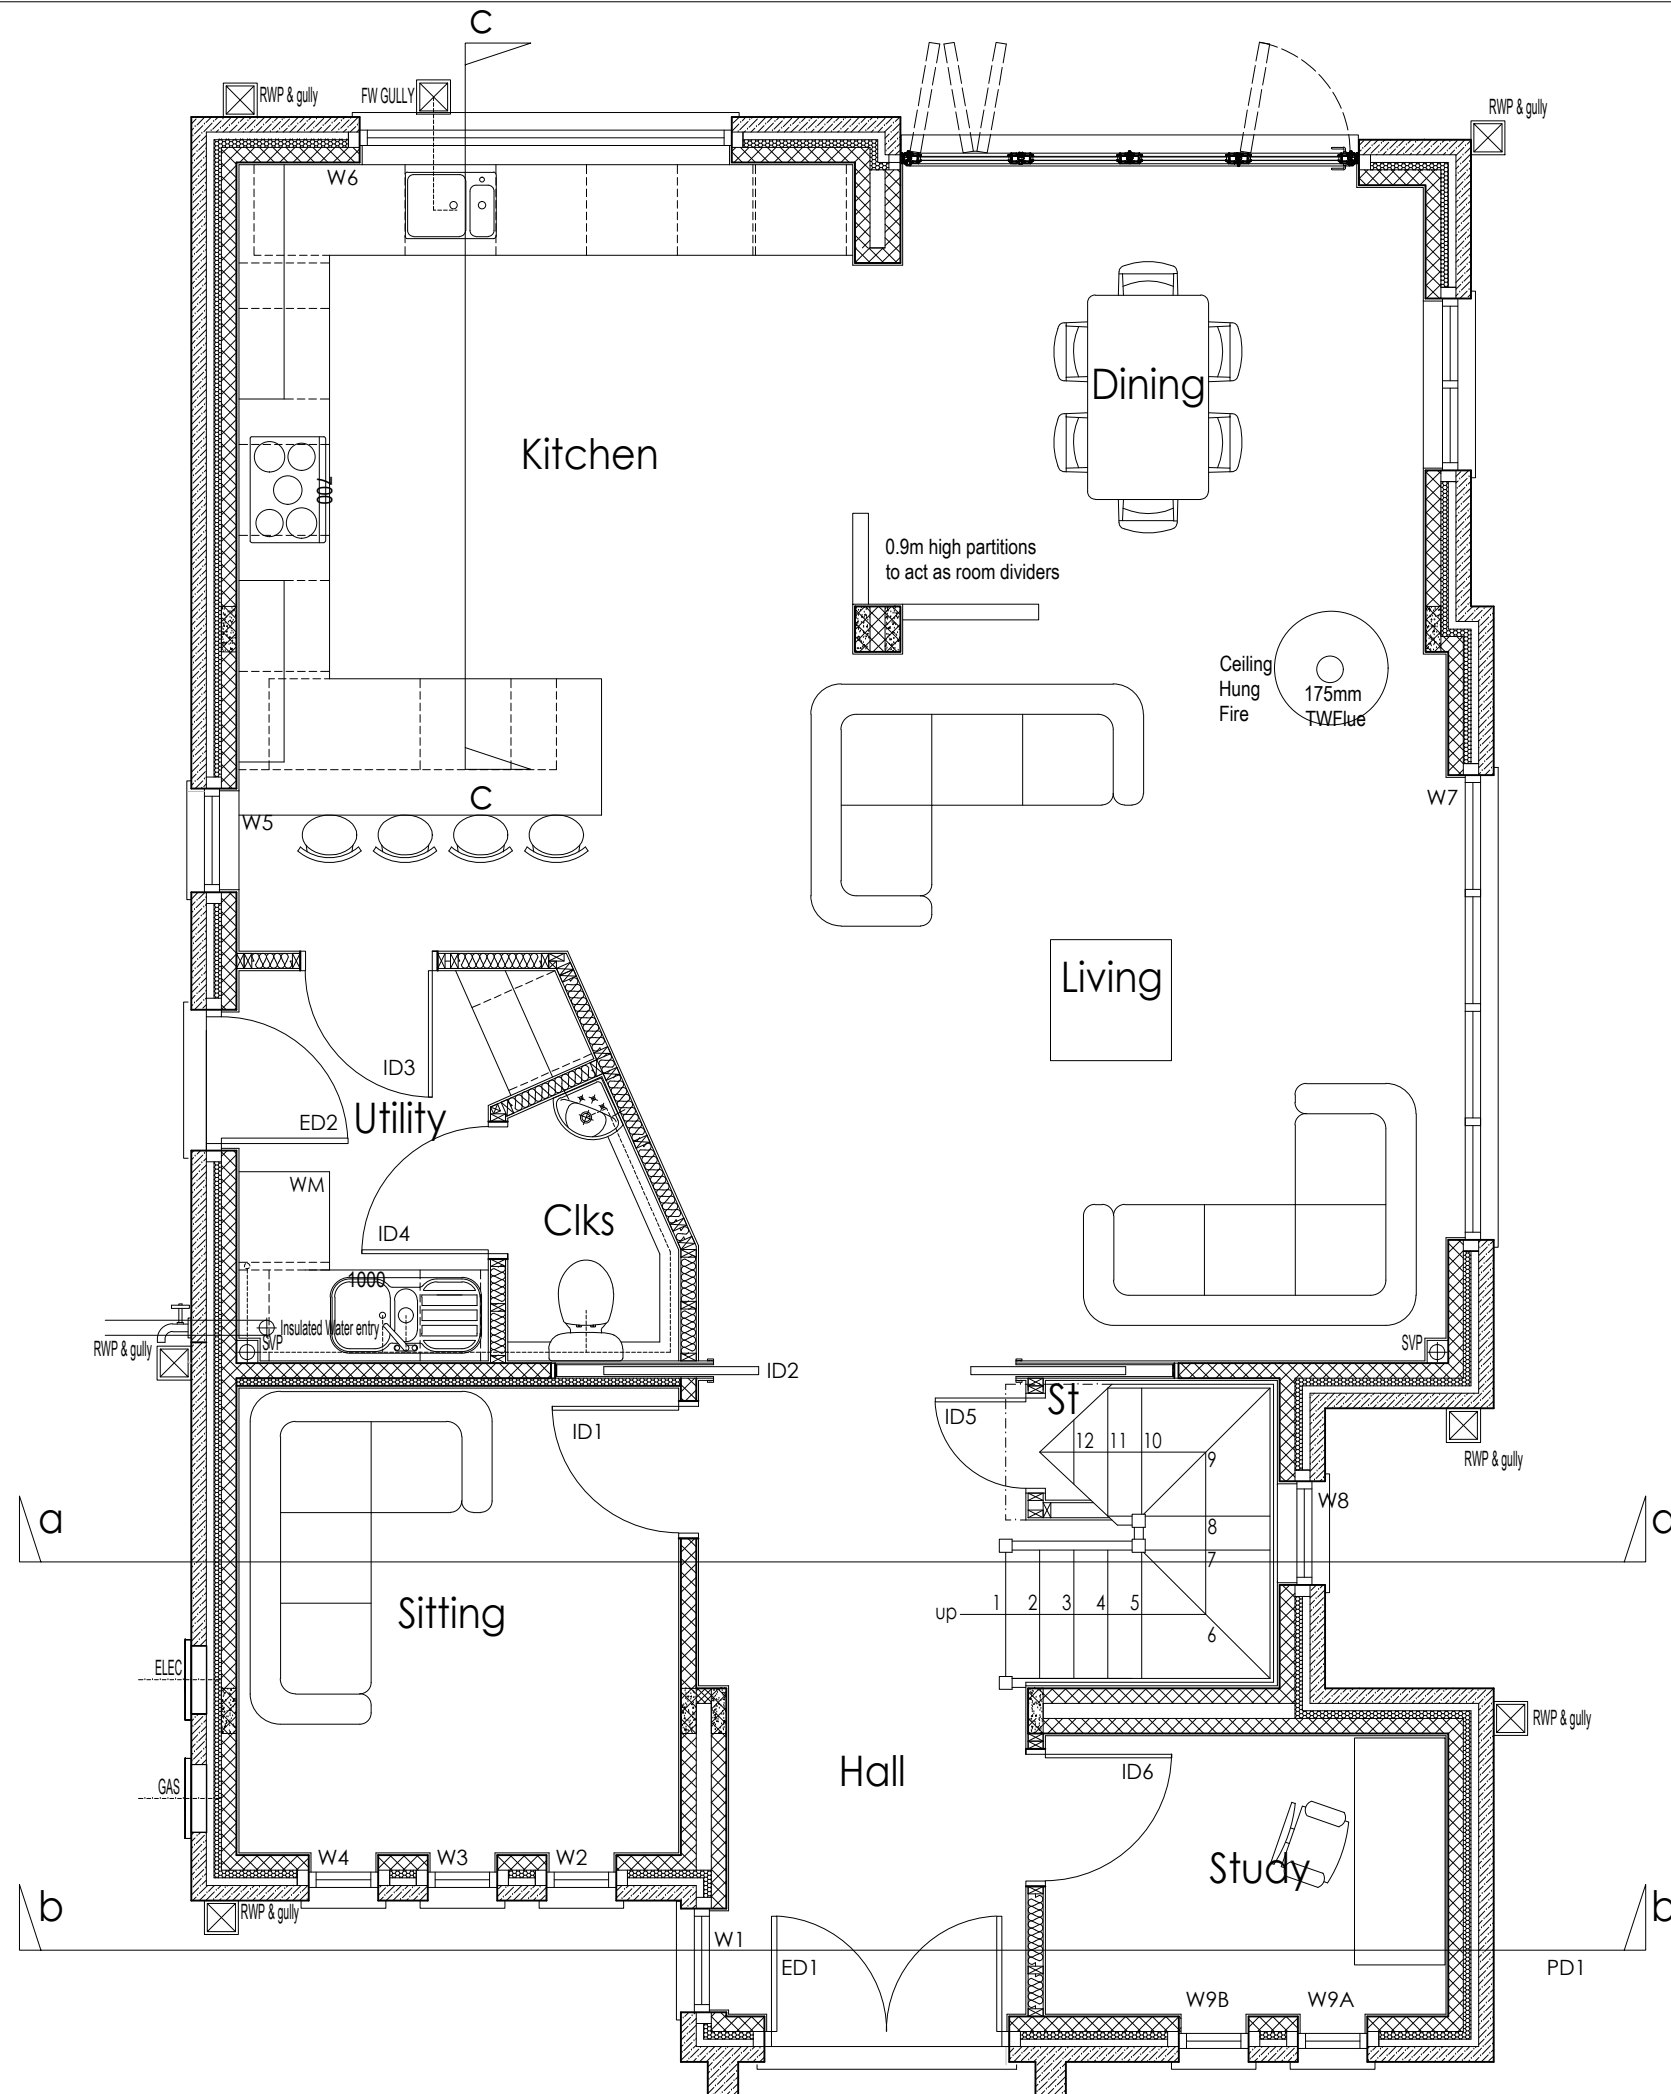

- NOTES**
- This drawing is copyright. No unauthorised copying of drawing without the express permission of the architect.
 - Do not scale from prints. Use figure dimensions only.
 - Contractors to check all dimensions on site prior to commencement of works.
 - This drawing is to be read in conjunction with all relevant consultants' and/or specialists' drawings/documents and any discrepancies or variations are to be notified to the architect before affected work commences.

REVISIONS
-

 

Lancashire Office:
18 Pickering Close
Bury
Lancashire
BL8 1UE
Tel: 079555 69385
Email: chris.shiels@aa-d.co.uk

Proposed new dwelling:
Dorothy Street, Ramsbottom

Mr Siddiqi

PROPOSED GROUND FLOOR PLAN

A2175-PS-PL01

Scale 1:50 @ A3

0 1 2 2.5m