

VILLIERS STREET

GENERAL

No dimensions to be scaled from this drawing.
All given dimensions in millimeters. All dimensions to be checked by contractor prior to commencement of work on site.


All dimensions shown are from face of block to face of block, from face of partition to face of partition or from structural grid line to face of block or partition & NOT from plastered or dry lined finishes

All materials, goods and fittings to be used in strict accordance with the manufacturers instructions and recommendations.

All new structural steelwork & lintels to conform to structural engineers specification and detailing.

All new foundations and floor slab to be as engineers specification and detailing.

This drawing to be read in conjunction with structural general arrangement details and all other consultants drawings.

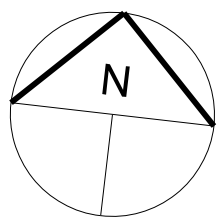

0m 1m 2m 3m 4m 5m 10m

THIS DRAWING IS TO BE READ
IN CONJUNCTION WITH TD6132
100 - 200 series & ALL OTHER
CONSULTANTS DRAWINGS FOR
WORKSHOP EQUIPMENT AND
SMART REPAIR BAY

EXISTING PERIMETER WALL AND
FENCING TO BE RETAINED


LOCATION OF PROPOSED
SMART REPAIR BAY
REFER TO DRAWING NO. PD_4681
BY TODD ENGINEERING LTD FOR
DETAILS

BRIGHT STREET

EXISTING 2 nos CAR LIFTS TO BE
REMOVED AND REPLACED
WITH NEW MOT BAY EQUIPMENT
WITHIN WORKSHOP
(REFER TO STRAIGHTSET
DRAWING No. 5312-4 FOR DETAILS)

2 nos EXISTING PARKING BAYS
TO BE LABELLED FOR MOT USE

PROPOSED GROUND
FLOOR PLAN (PART) 1:100

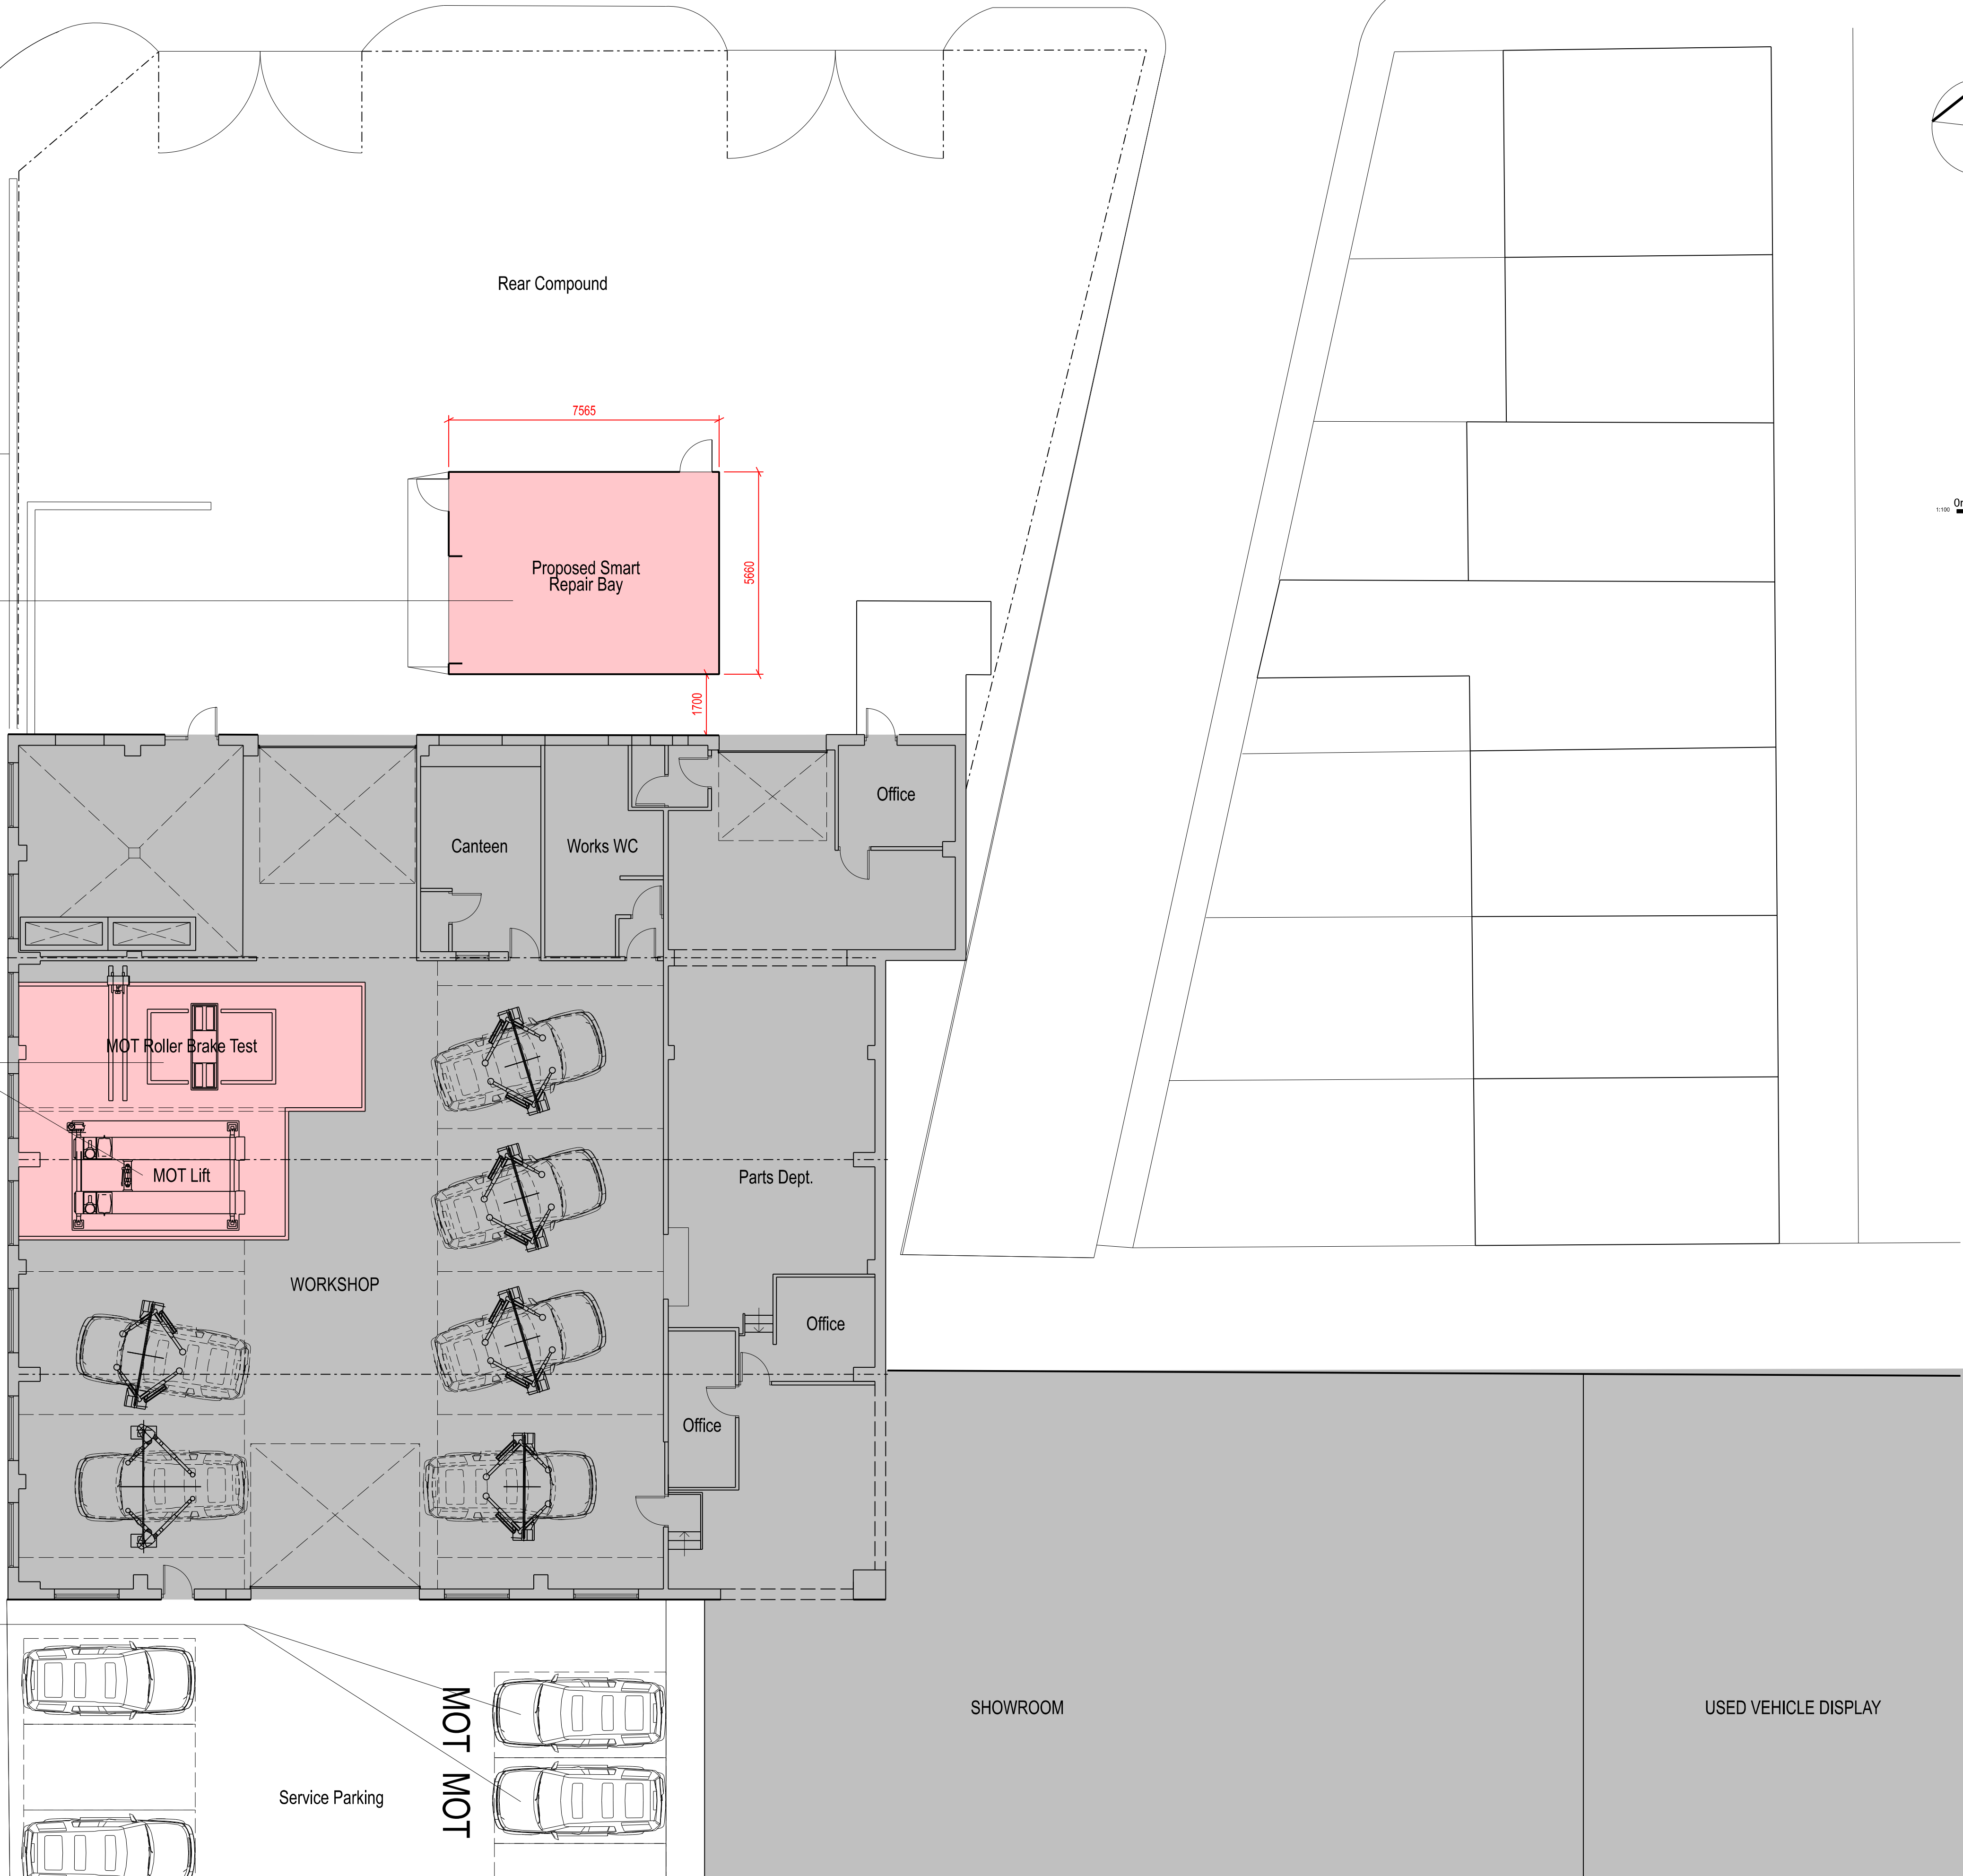

P3	Existing site boundaries and pavements updated.	MJB	18.10.22
P2	Revised Planning submission. Extent of proposed works clarified.	MJB	24.08.22
P1	Planning issue.	MJB	06.07.22
No		Prep	Date

Amendments

Do not scale this drawing
All given dimensions are in millimetres
Architect to be notified of discrepancies in figured dimensions
Contractors must check all dimensions from site

This drawing is copyright and is for use on this site only

Project
Inchcape VW
Bell Lane, Bury

Title
Proposed GA
Ground Floor Plan

Job No. Drawing No.
TD6132 231

Amendment: Scale @A1: 1:100

P1 P2 P3

Status **PLANNING**

Auth MJB Date July 2022

TAYLORDESIGN
architects ltd

30 Manchester Road, Winstanley, Cheshire SK9 1BG

1 01625 528181
e office@taylor-design.co.uk
w www.taylor-design.co.uk