


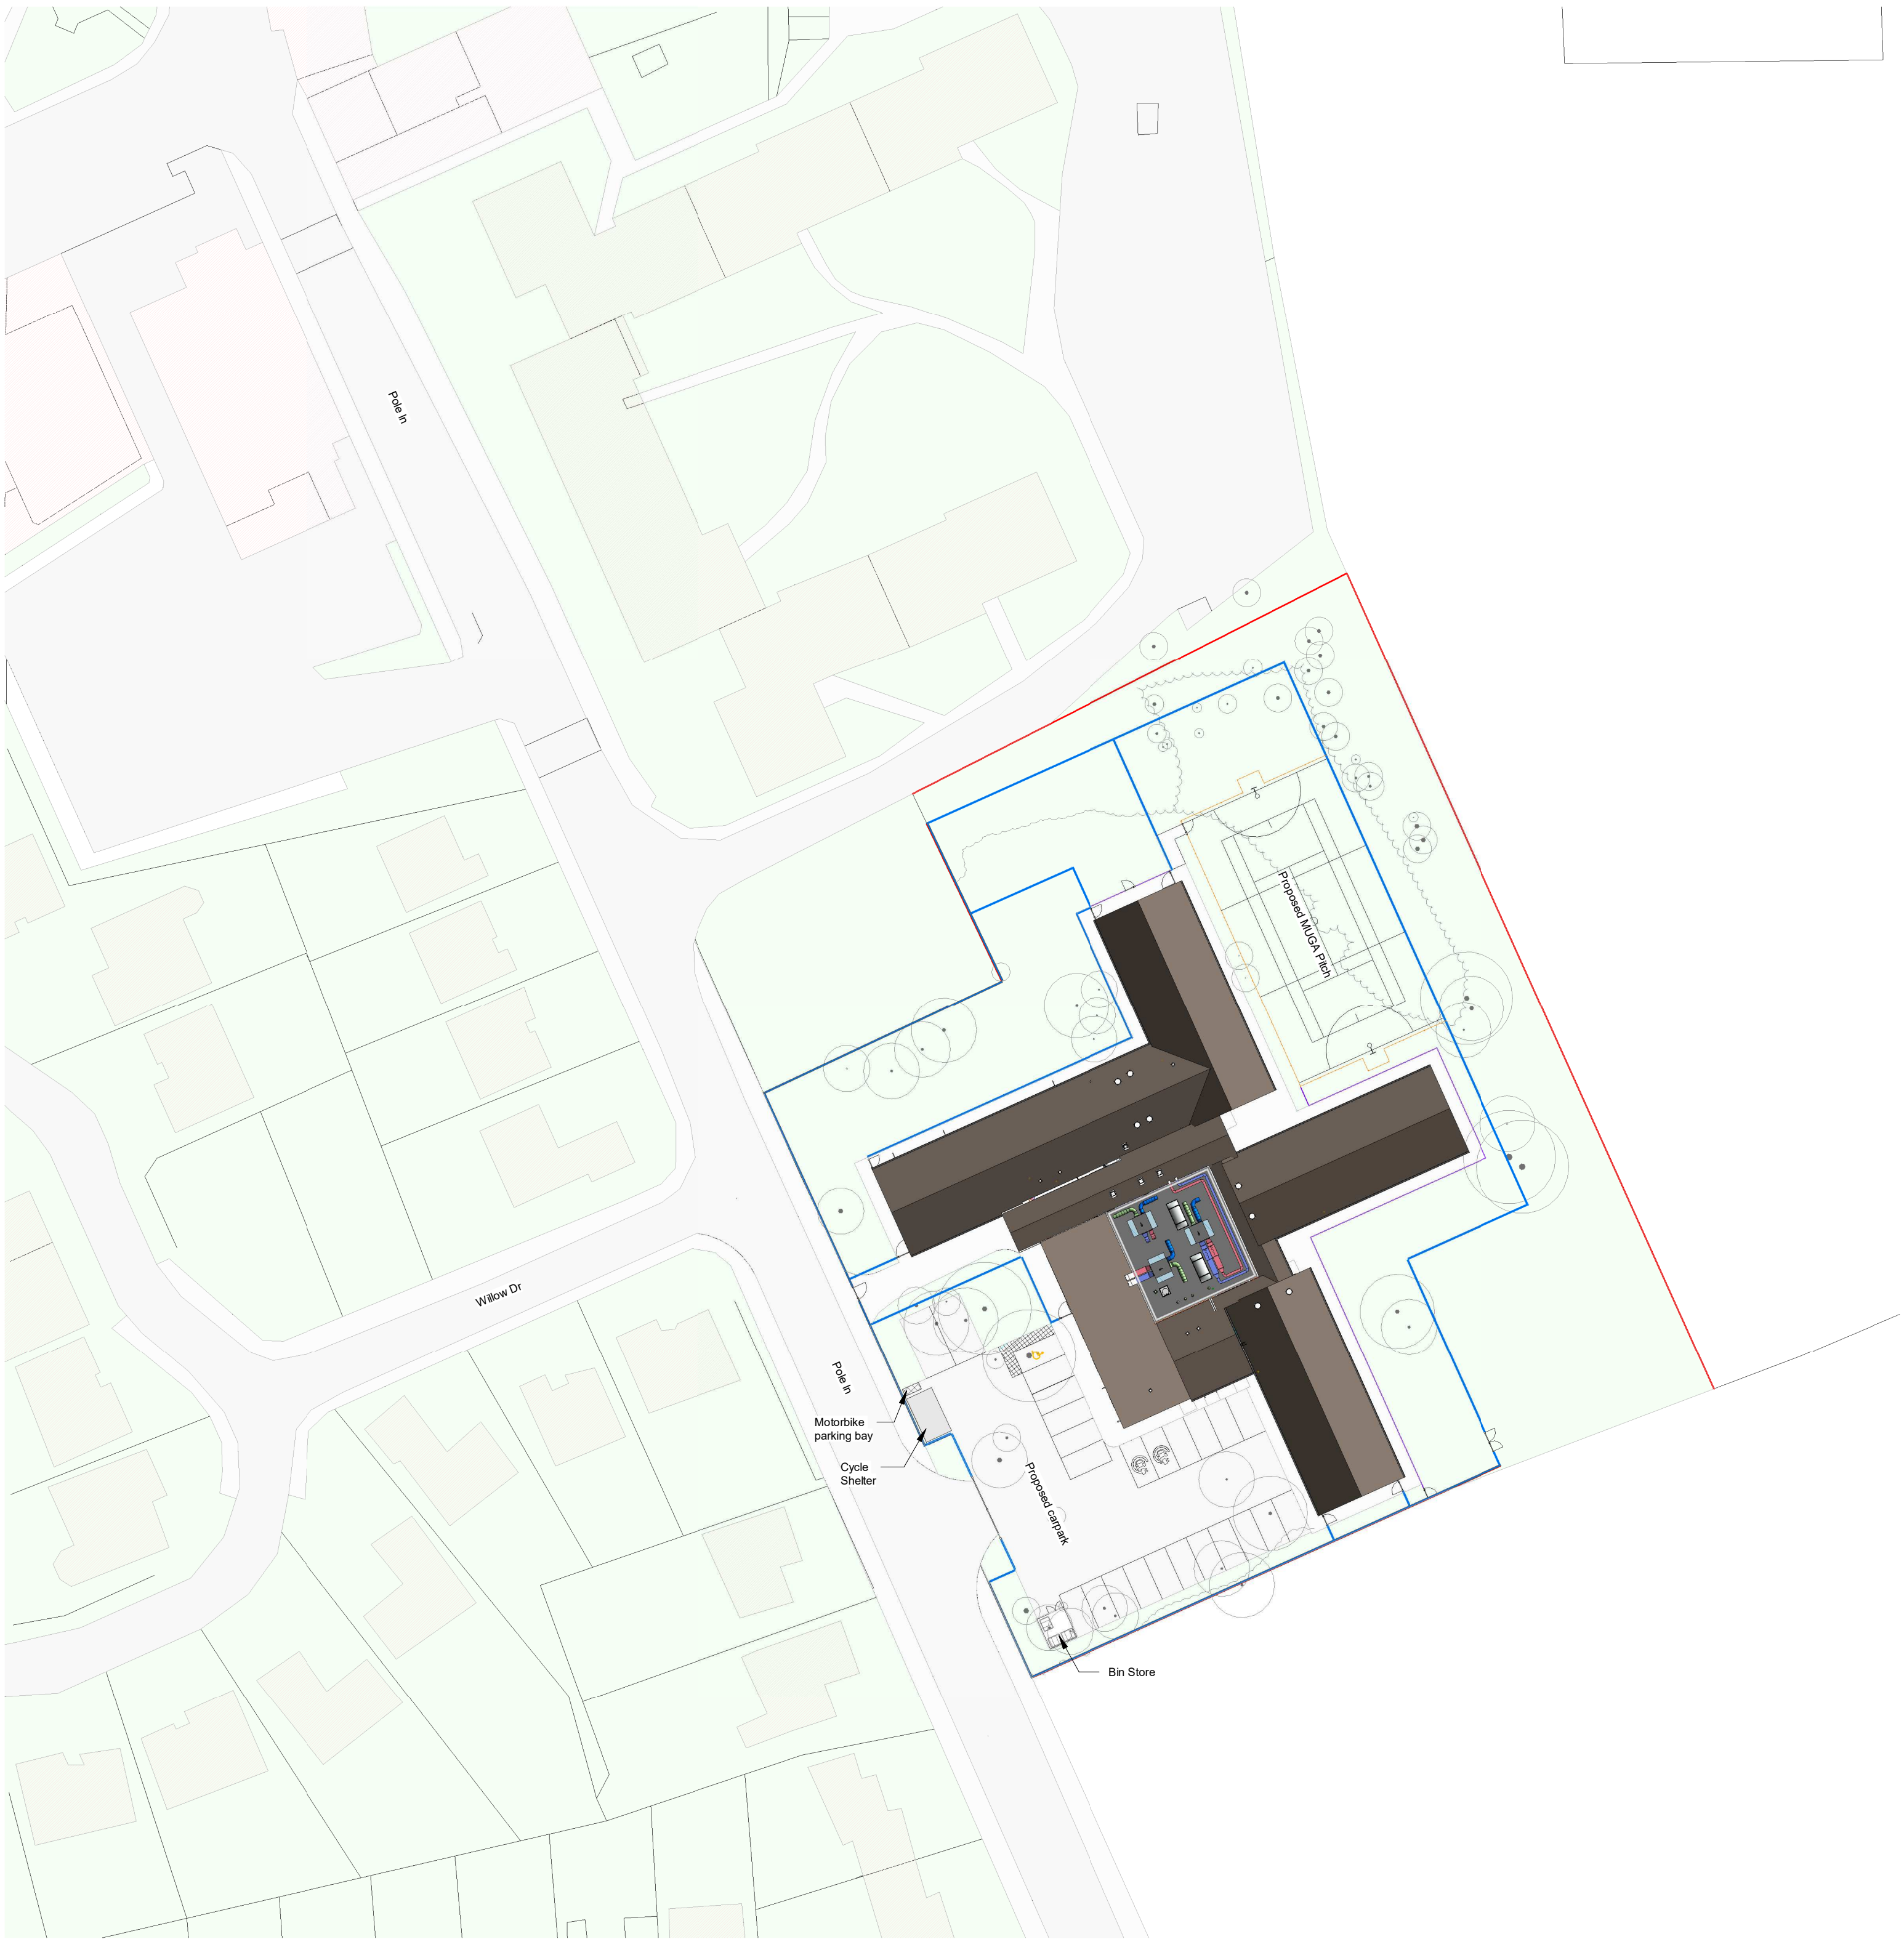

Notes

SITE KEY

- Site boundary
- 2.4m Boundary Fence
- 1.2m Bowtop Fence
- MUGA Pitch Fence

G	New cycle shelter & motorbike parking bay incorporation	31.03.23	CS	JW
F	Cycle shelter relocation	06.03.23	CS	JW
E	External landscape amendments following structural comments	24.01.23	CS	JW
D	Ramp to MUGA pitch incorporated	10.01.23	CS	JW
C	Entrance gate, Bike shelter repositioning & carpark alterations	19.12.22	CS	JW
B	Planning	16.12.22	CS	JW
A	Stage 3 Package	02.12.22	CS	JW
Rev	Description	Date	Dr	App
by			by	by
CS		11/07/22	JW	



AHR Architects Ltd
5th Floor
55 Princess Street
Manchester
M2 4EW
United Kingdom

T +44(0)161 8287900
E manchester@ahr.co.uk
www.ahr.co.uk

client name	Bury Council
project	Spring Lane PRU
drawing	Proposed Site Plan
computer file	C:\Users\sanche\Documents\2022\00385.000 Spring House Stage 3 Model_coor_sanche\DC17.rvt
plot date	
project number	2022.00385.000
scale	As indicated@A1
drawing number	SH-20-P-004
rev	G
issue status	S3

This drawing is to be read in conjunction with all related drawings. All dimensions must be checked and verified on site before commencing any work or producing shop drawings. The originator should be notified immediately of any discrepancy. This drawing is copyright and remains the property of AHR.

SCALE 1 : 500

0 10 20 30