
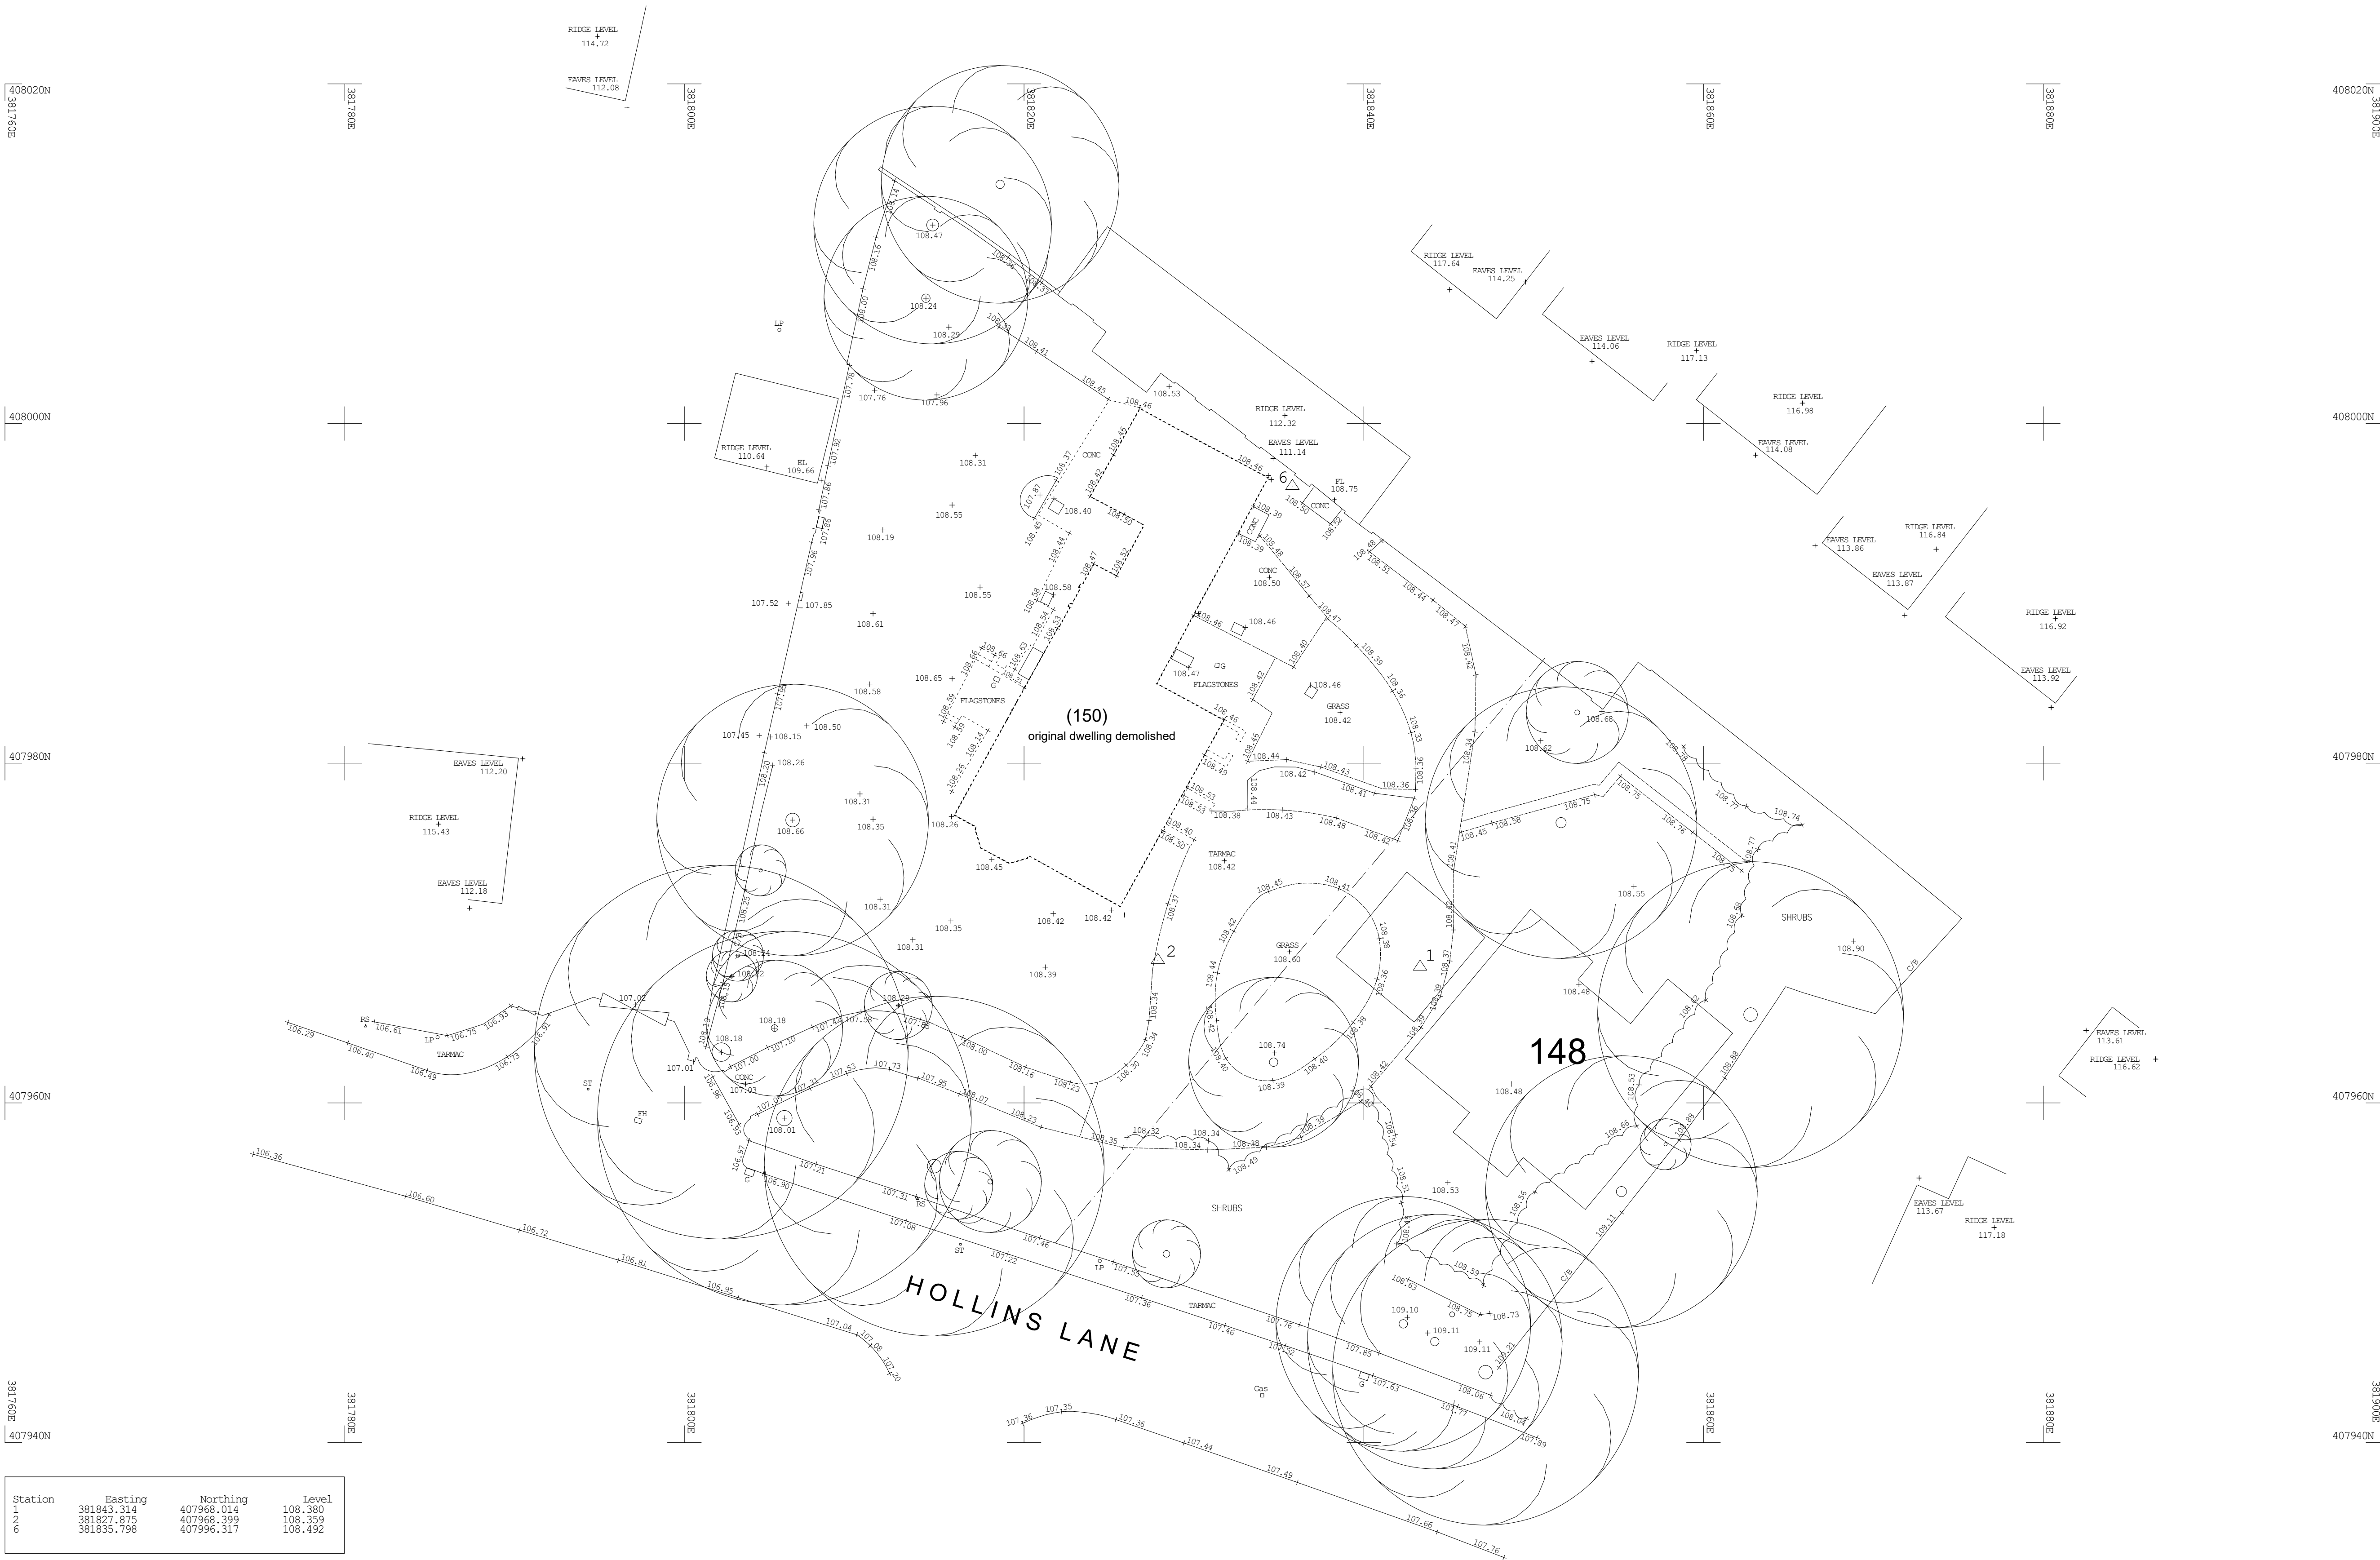


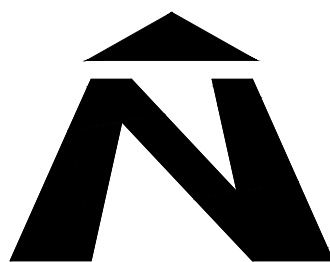

Station	Easting	Northing	Level
1	381843.314	407968.014	108.380
2	381827.875	407968.399	108.359
3	381835.798	407996.317	108.432

Project	TWO DWELLINGS: LAND ADJACENT TO 148 HOLLINS LANE, HOLLINS, BURY
Drawing	EXISTING SITE PLAN
Client	MR. G. RIDING
Drawn	CPS
Scale	1:200 @ A1
Drg. No.	R-0753-05
Drg. Size	A1
Date	AUG 2022