




Dimensioning
Figured dimensions only to be taken from these designs and drawings. Work to annotated dimensions only. All dimensions to be checked on site. Architectural designers to be informed immediately of any discrepancies before work proceeds. Drawings are to be read in conjunction with relevant specifications, structural engineers and service engineers' drawings.

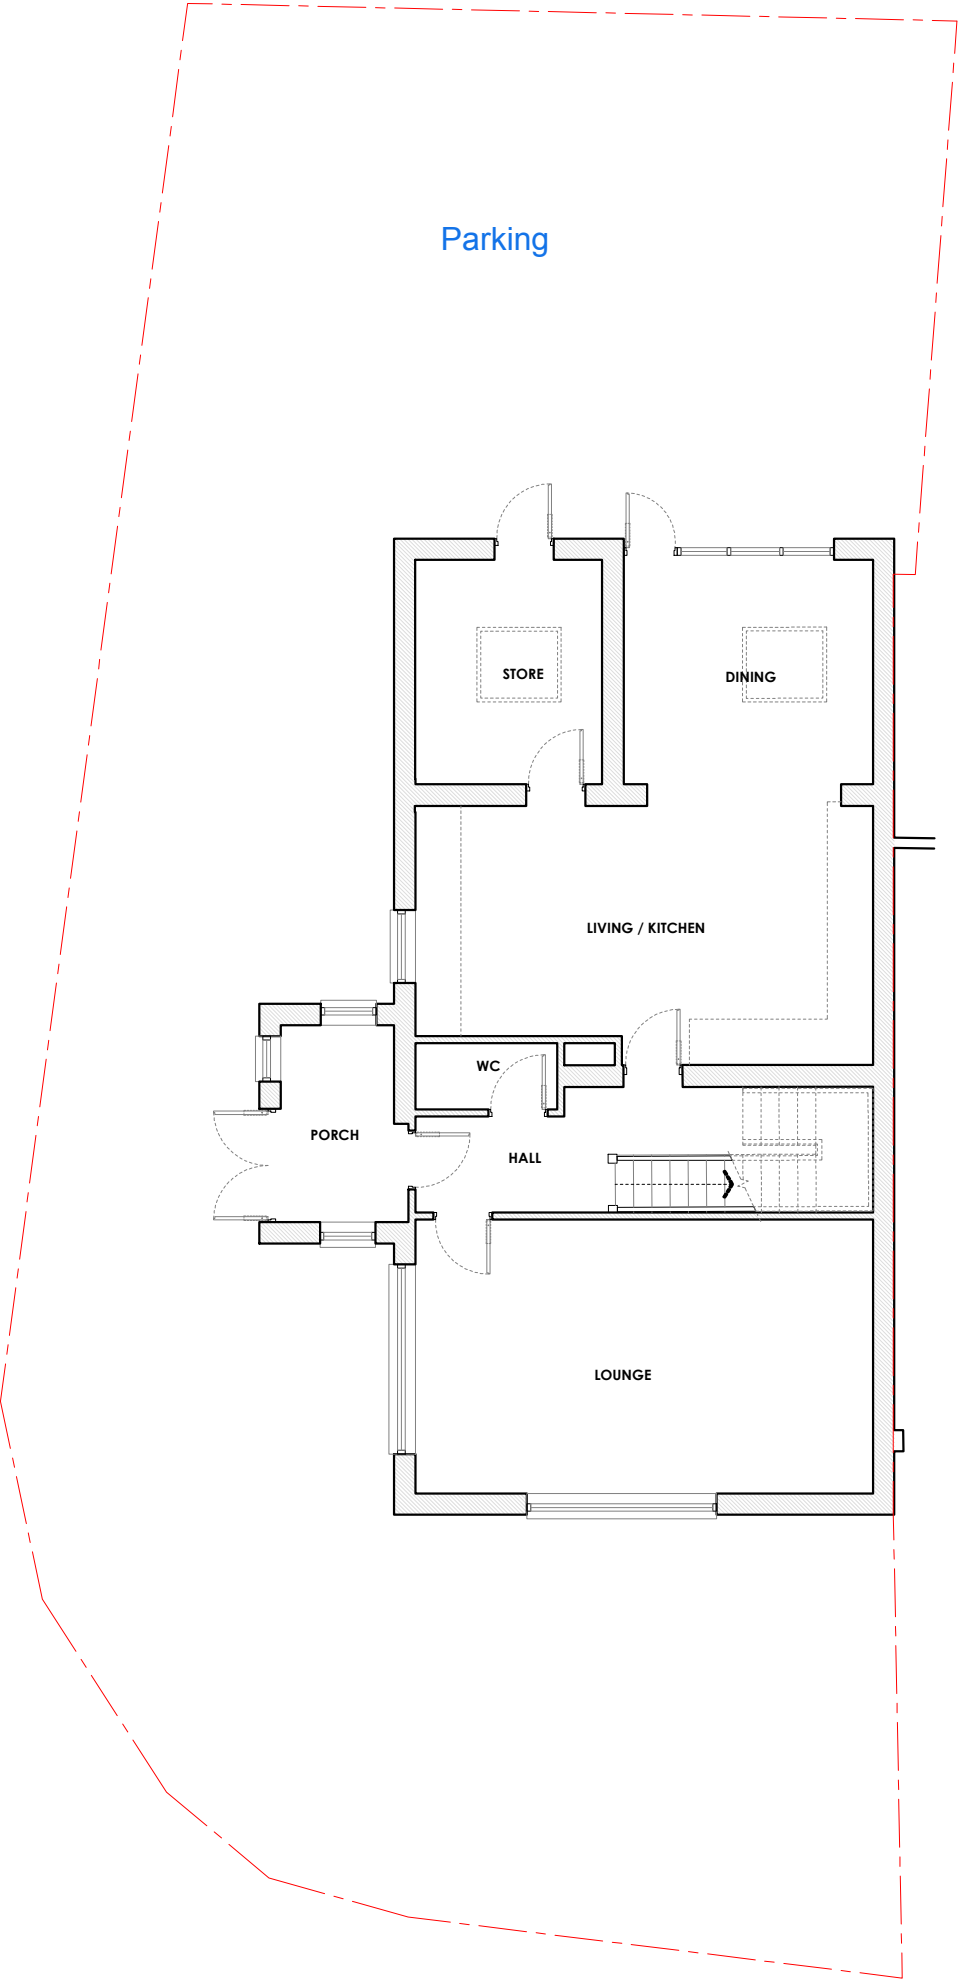

EXISTING GROUND FLOOR PLAN
1:100 @ A3

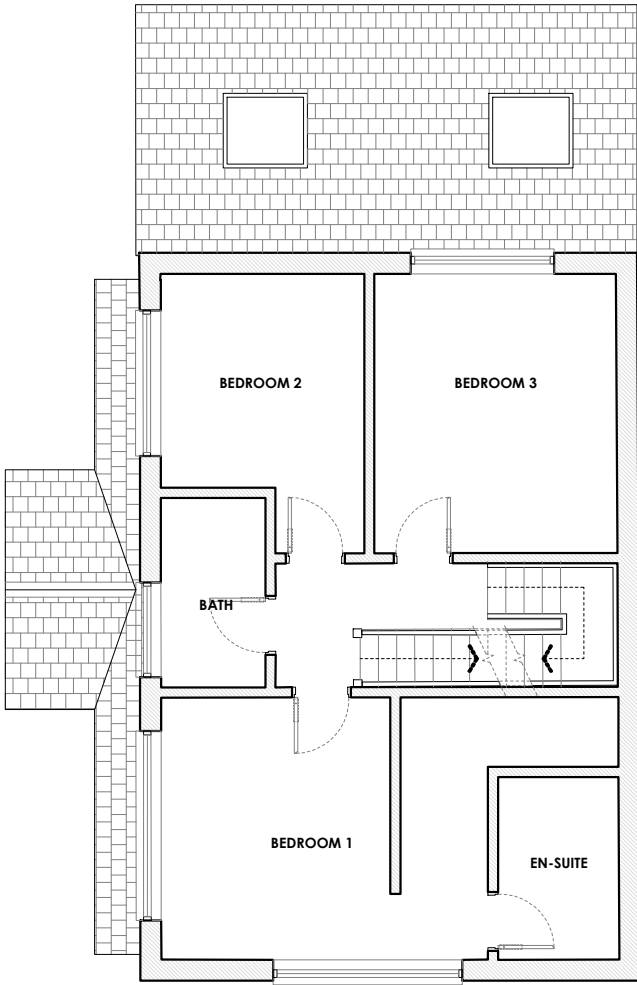

EXISTING FIRST FLOOR PLAN
1:100 @ A3

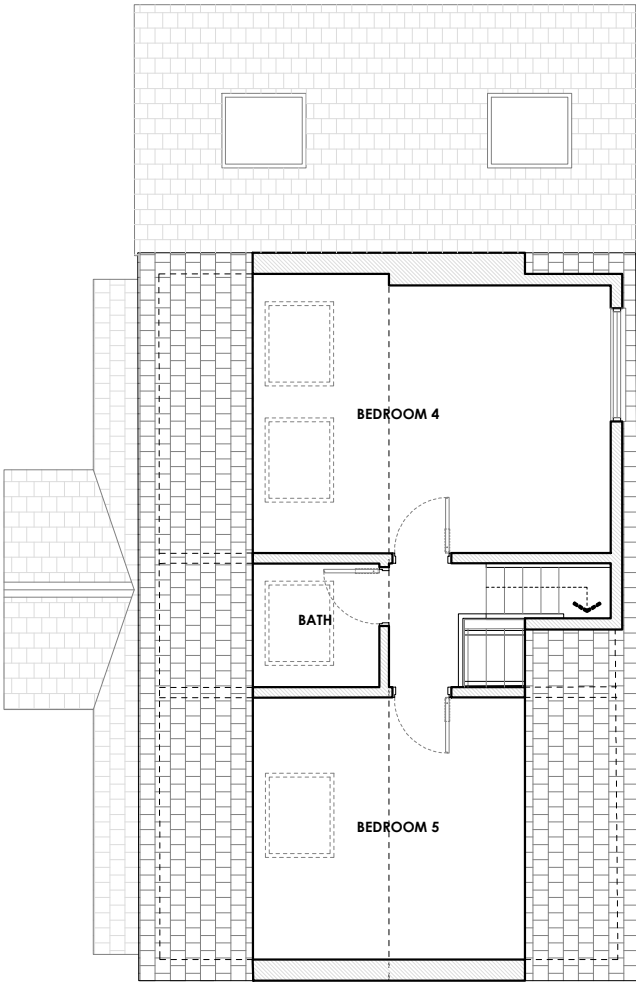

EXISTING LOFT PLAN
1:100 @ A3



Rev	Date	Description
-	26/11/25	Issued to client for comments



S A L E M
ARCHITECTS

Architecture | Masterplanning | Graphics

CLIENT:	Property Owner
PROJECT:	2 Rhodes Drive Bury BL9 9NH
TITLE:	Existing Plans
SCALE:	1:100 @ A3
DRAWING NO.	Sheet 2
REV:	
DATE:	Nov 2025