

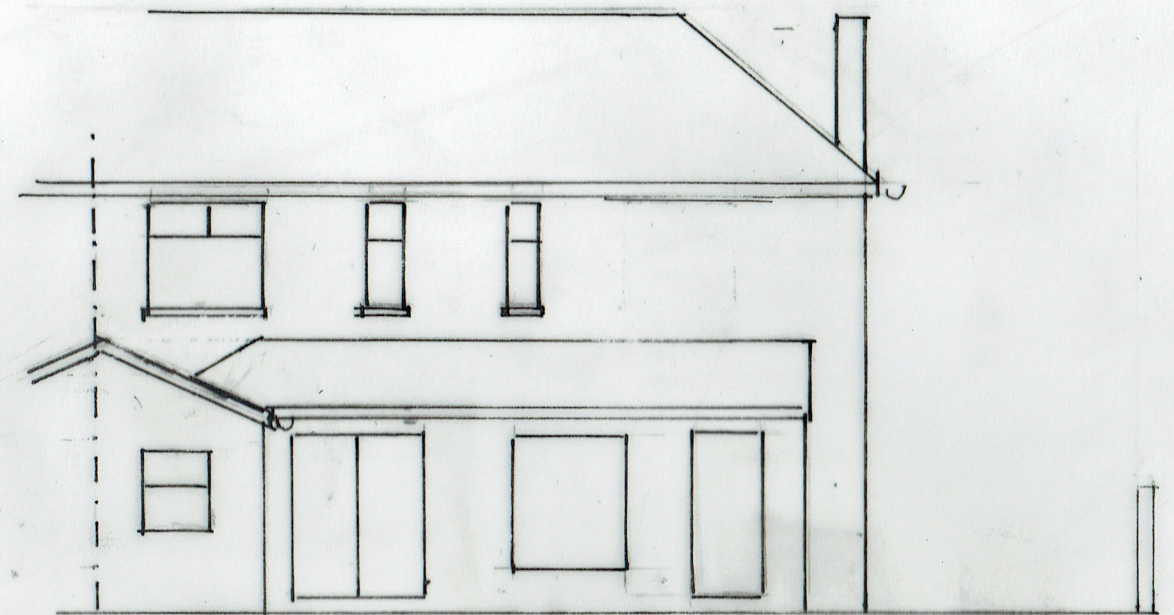


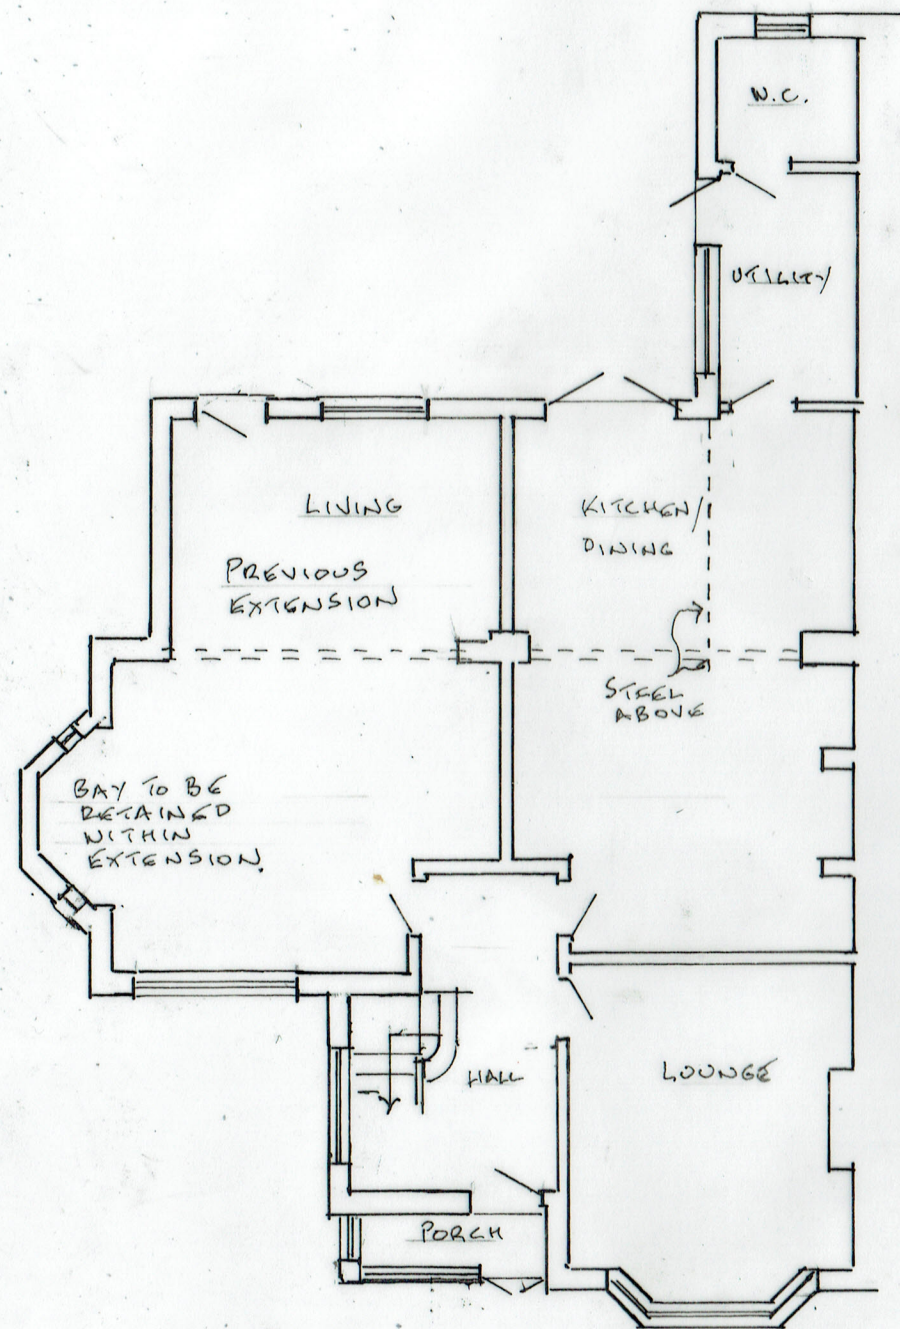

EXISTING REAR ELEVATION

* PLANNING PERMISSION GRANTED
3/5/2006 NO. 45780 FOR SINGLE
STOREY REAR EXTENSION + 2
STOREY EXTENSION AT SIDE.
THE DEVELOPMENT COULD BE
COMPLETED AS APPROVED

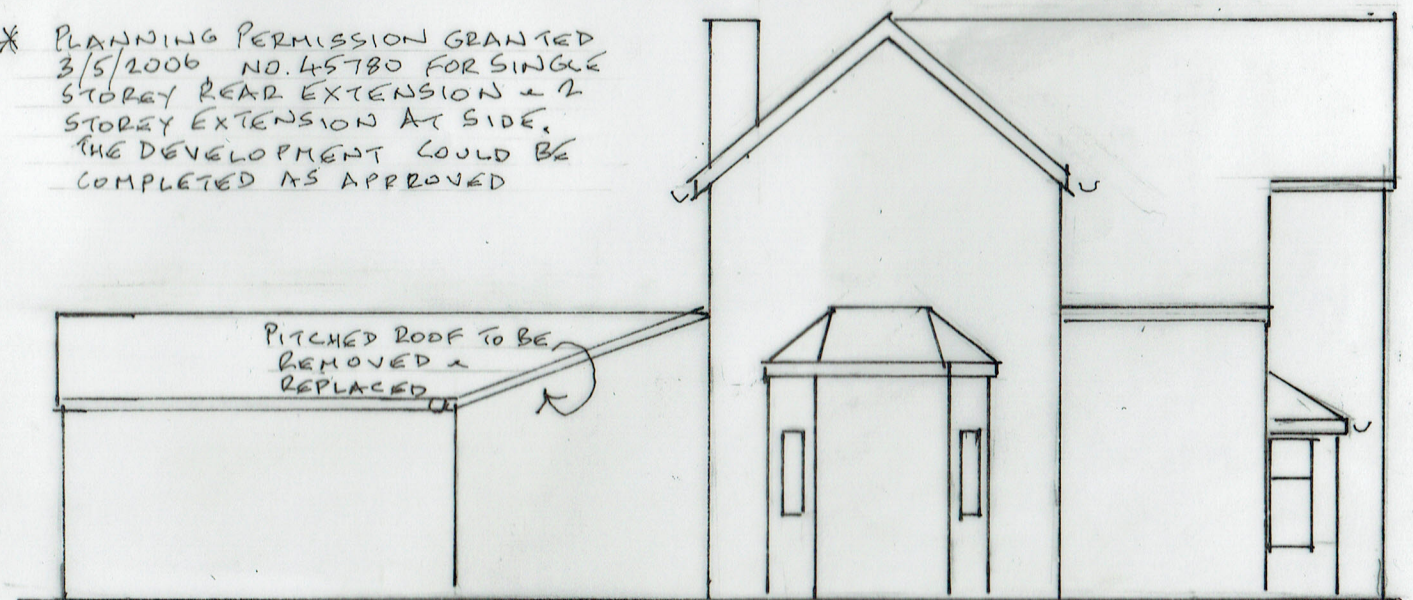

EXISTING SIDE ELEVATION

EXISTING GROUND FLOOR PLAN

0 METRES 5
SCALE 1:50 @ A3

10/02/2026

26/837/01

TWO STOREY SIDE EXTENSION

508 BOLTON ROAD WEST, RAMSBOTTOM BLO 9RU