



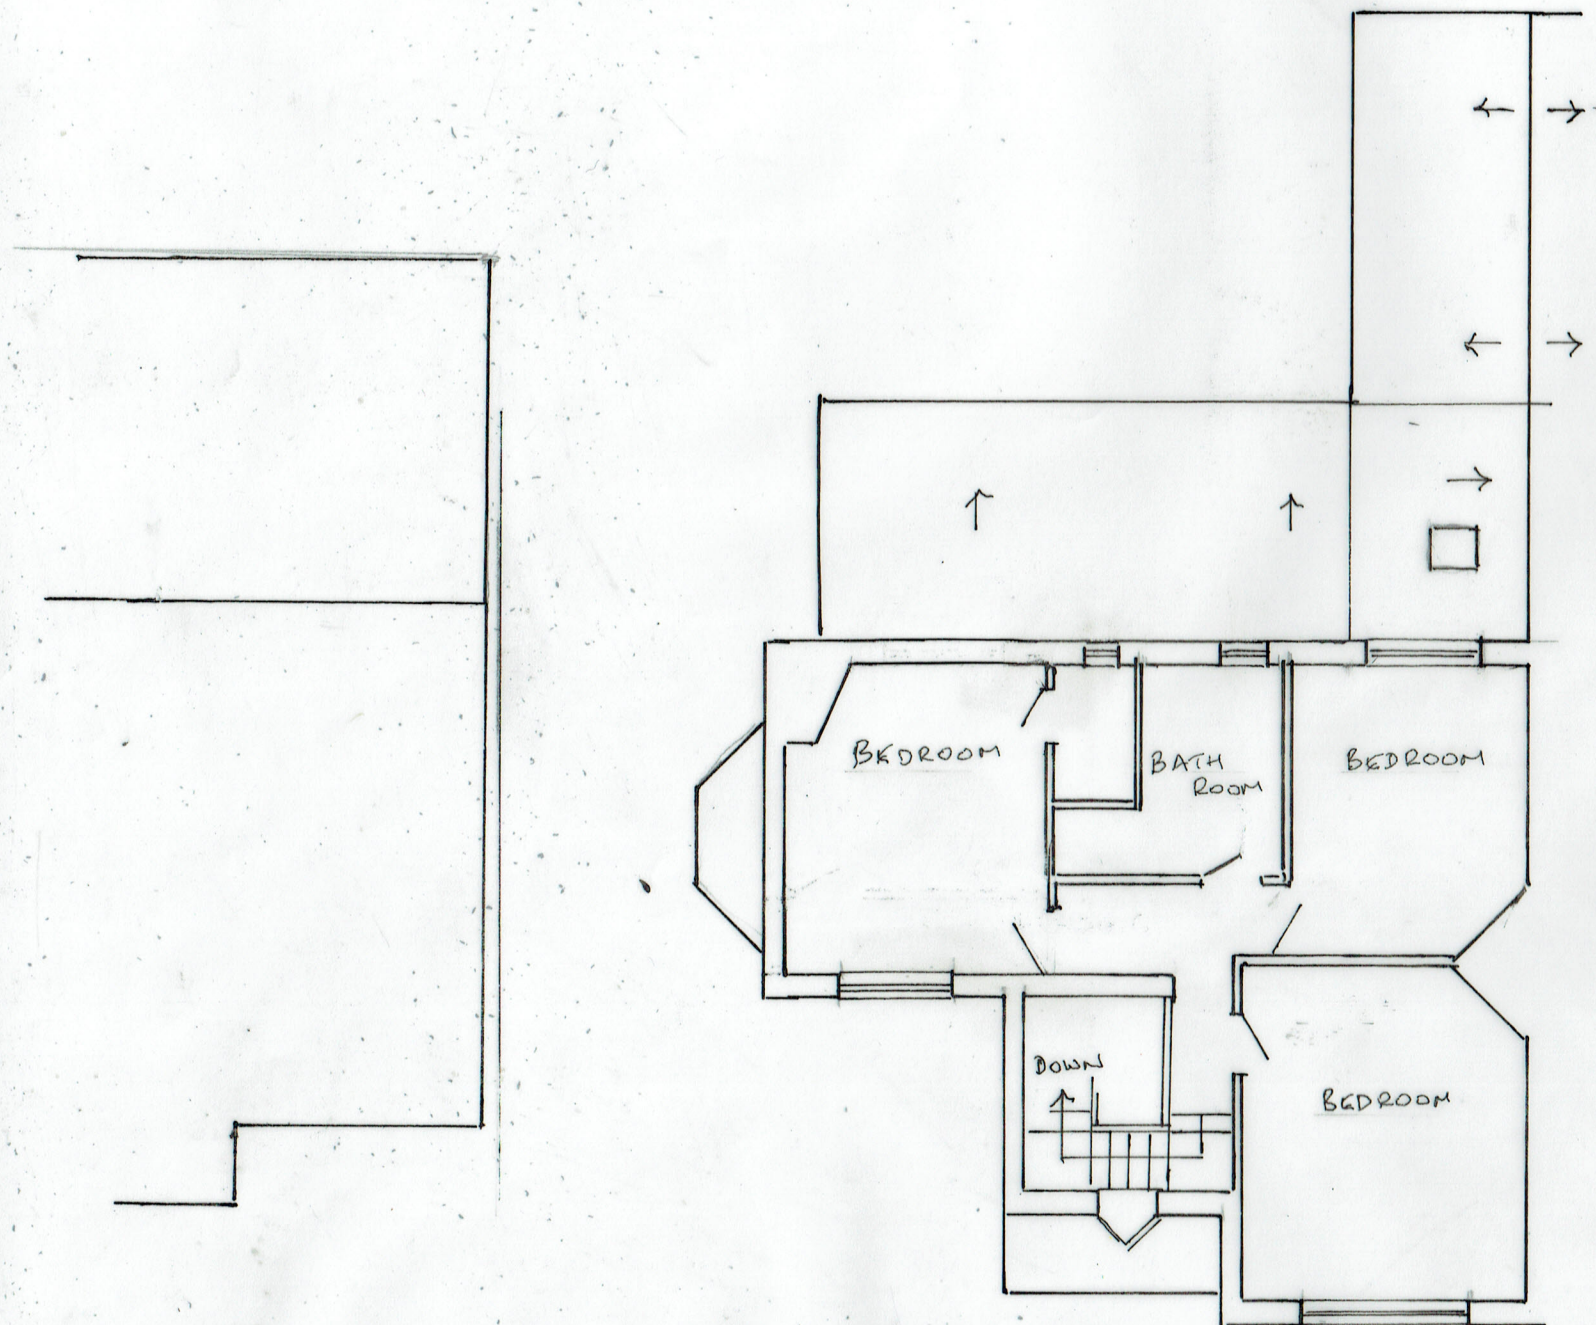

EXISTING FRONT ELEVATION

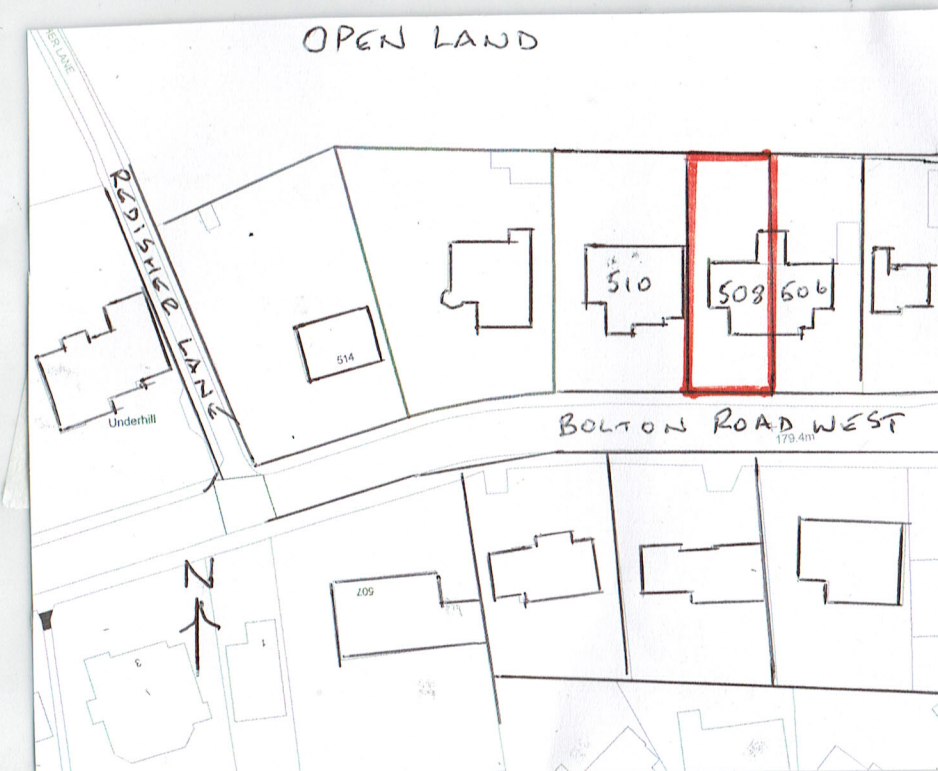

LOCATION PLAN (1:1250)

2 EXISTING FIRST FLOOR PLAN

10/02/2026

26/837/02

TWO STOREY SIDE EXTENSION
508 BOLTON ROAD WEST, RAMSBOTTOM BLOARD

0 5 METRES
SCALE 1:1000 A3