


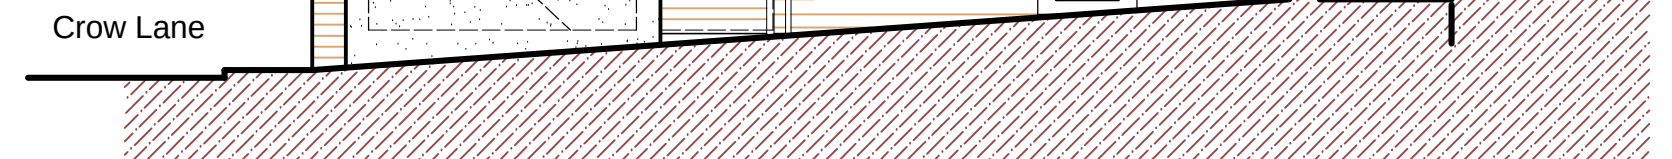


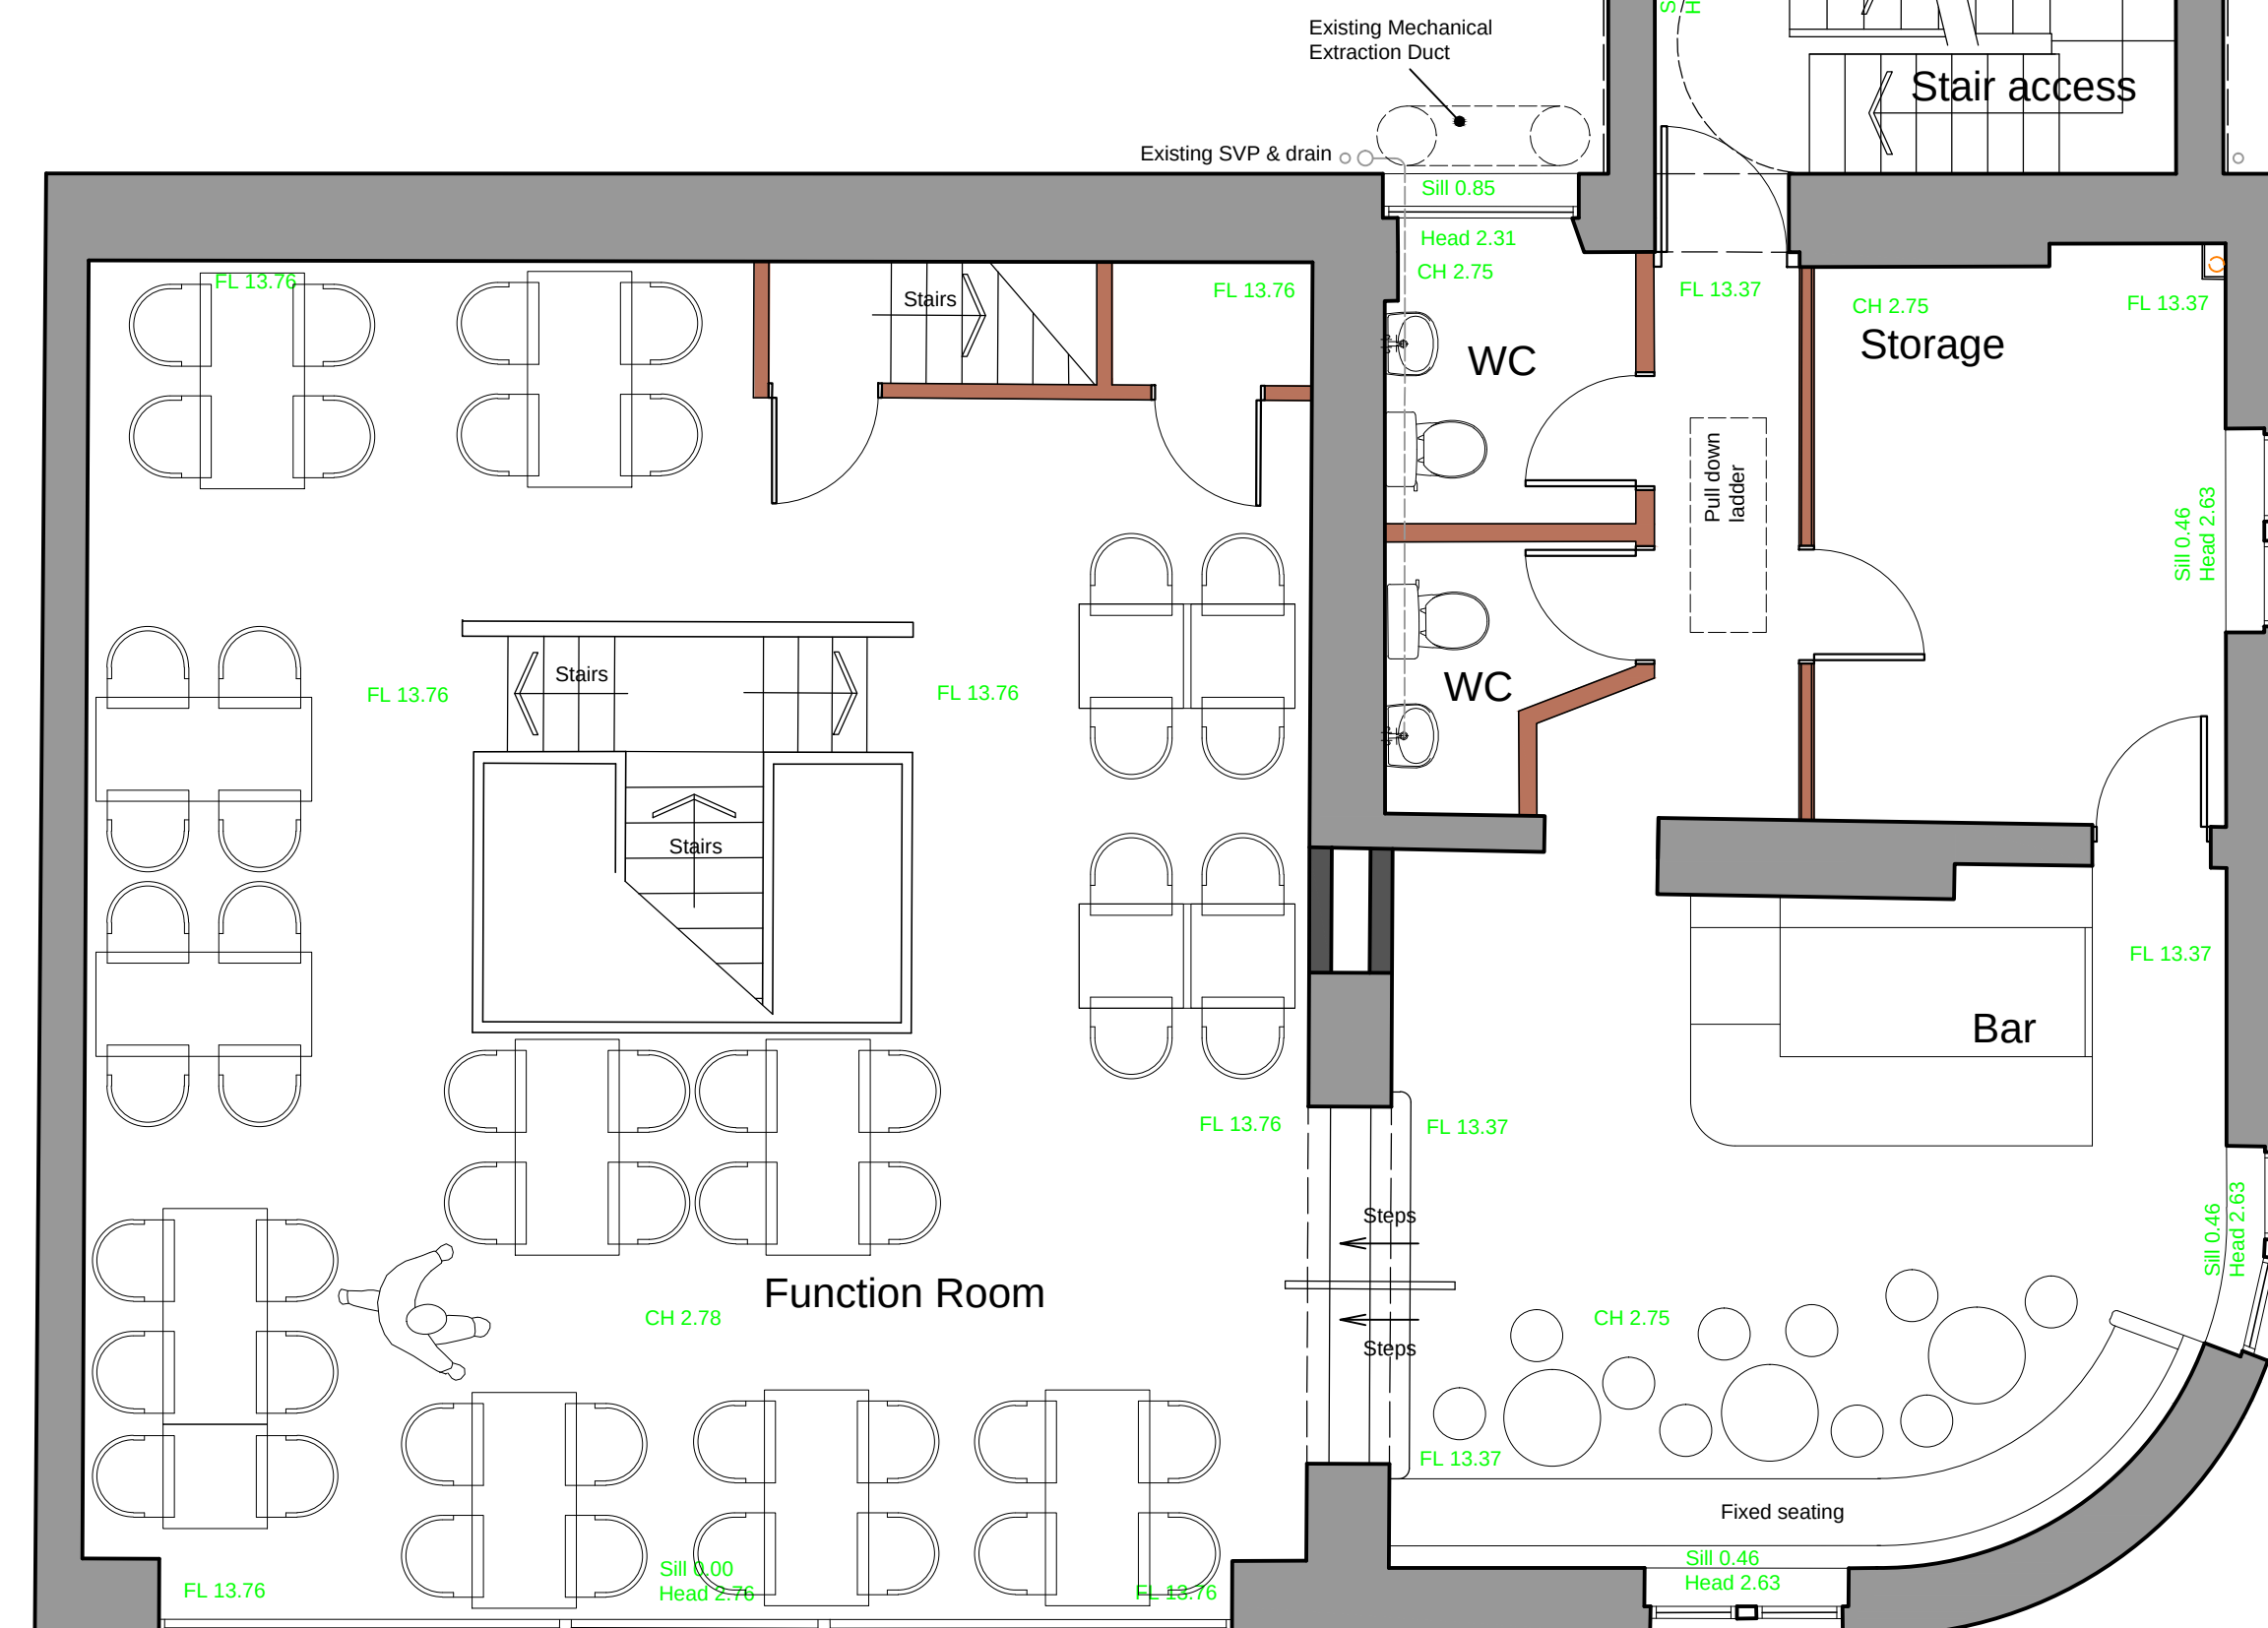

## Existing Crow Lane Elevation

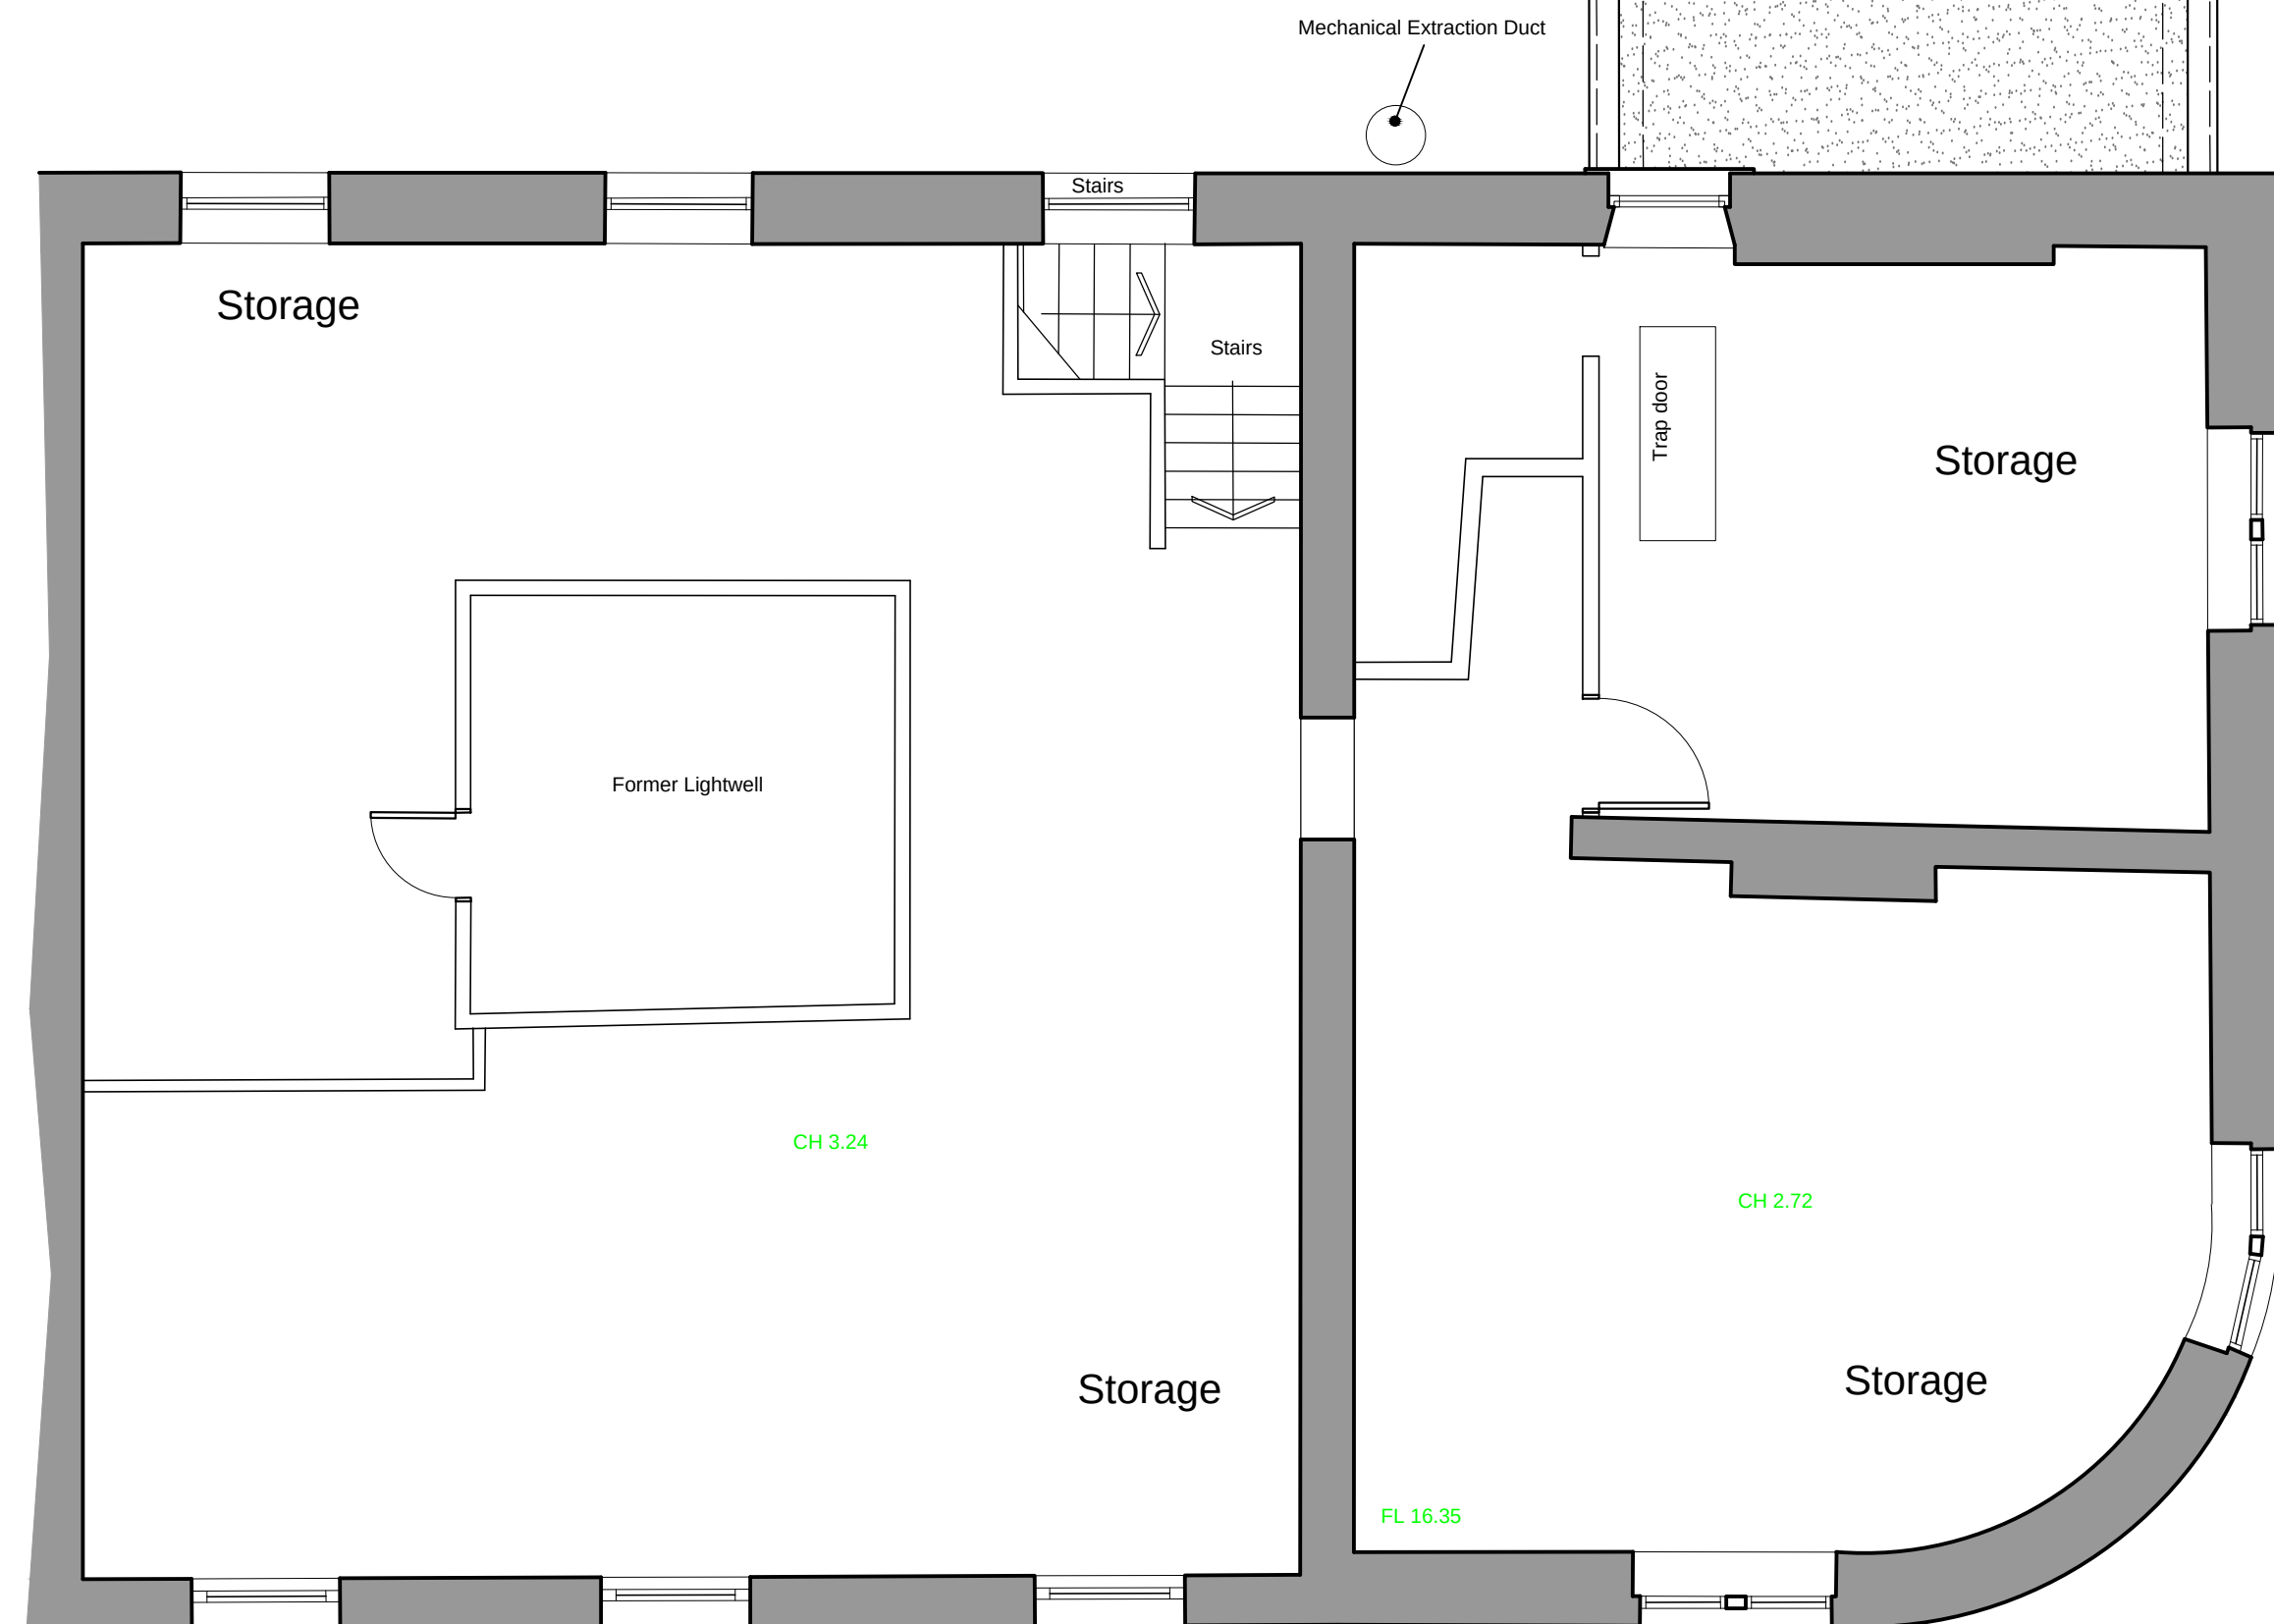

### Existing Rear Elevation

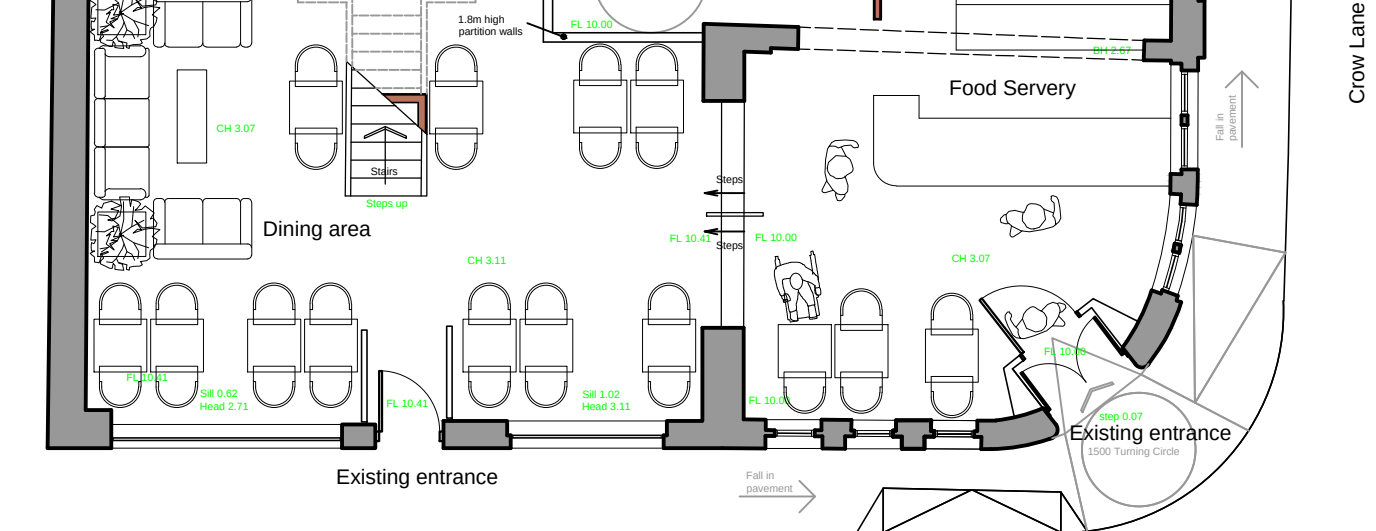

- | REV. | AMENDMENTS | DATE |
|------|------------|------|
|------|------------|------|

|           |                                                                                      |
|-----------|--------------------------------------------------------------------------------------|
| Project   | PROPOSED EXTENSION & ALTERATIONS TO<br>27-29 BRIDGE STREET, RAMSBOTTOM, BURY BL0 9AD |
| Drawing   |                                                                                      |
| Client    | DEKONING LEISURE GROUP LTD                                                           |
| Dwn. By   | NP                                                                                   |
| Scale     | 1:50 @ A1                                                                            |
| Drg. No.  | 19-03-24                                                                             |
| Drg. Size | A1                                                                                   |
| Date      | NOVEMBER 2022                                                                        |