


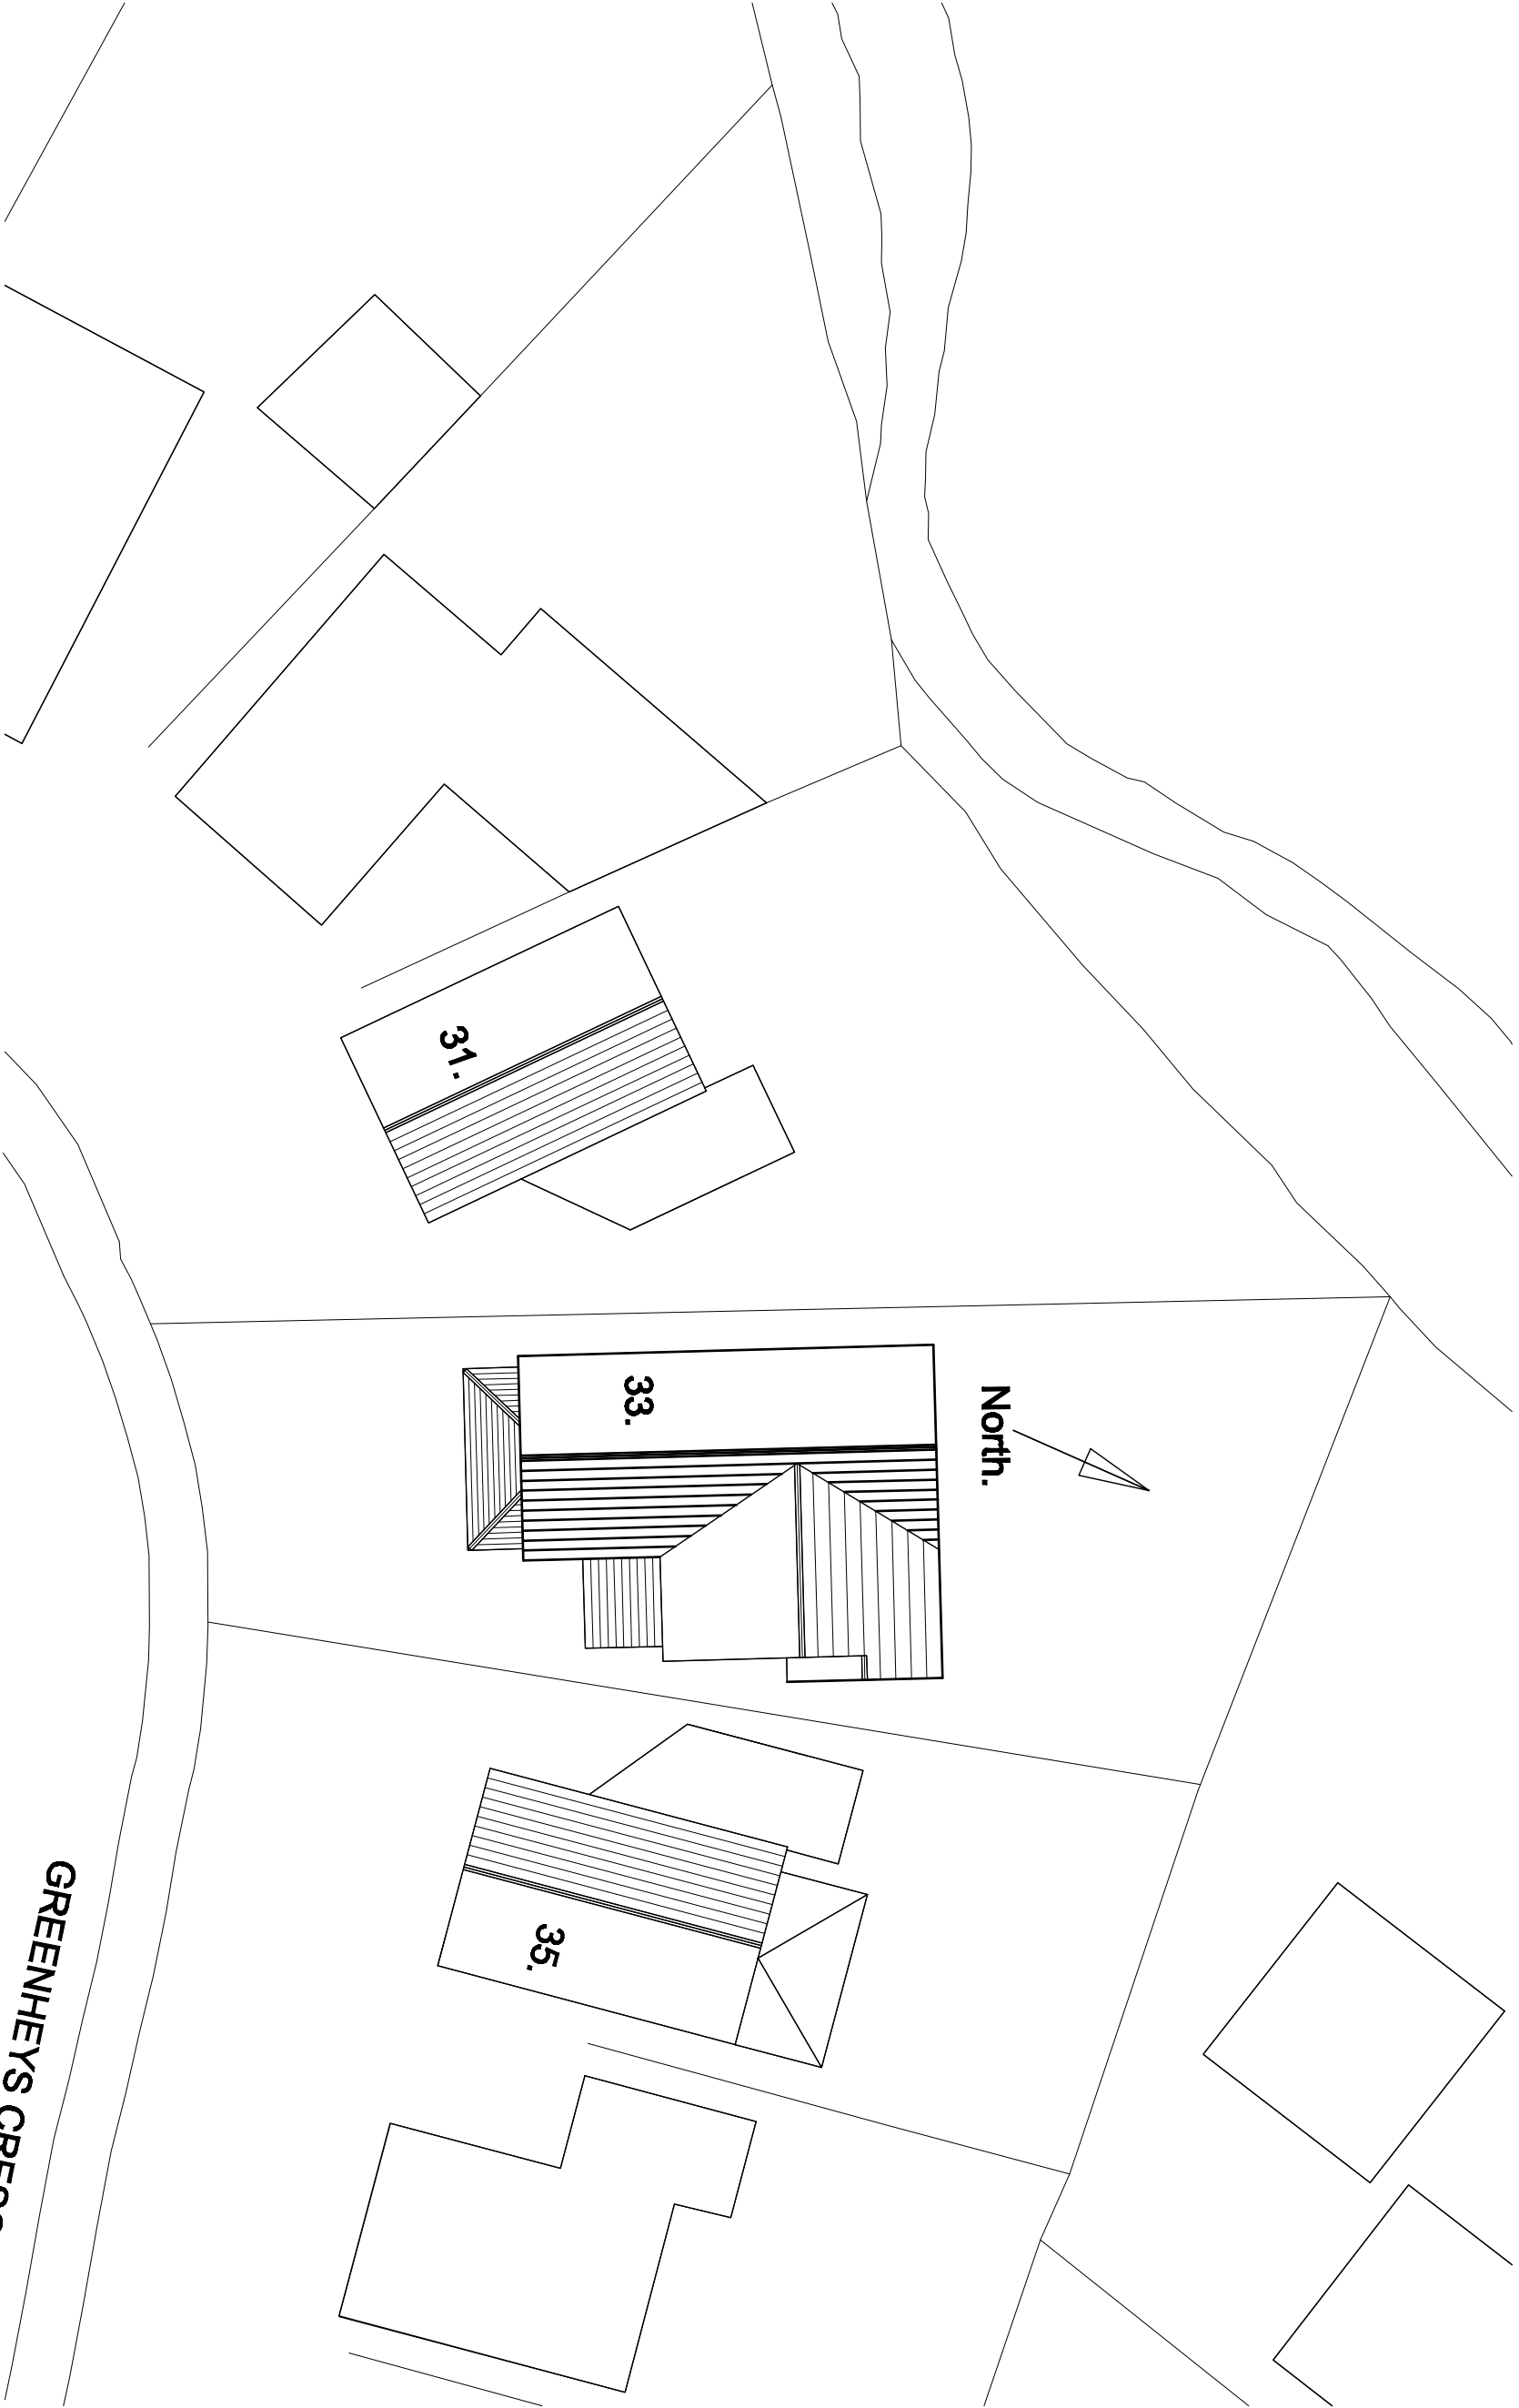

EXISTING SITE PLAN.

GREENHEYS CRESCENT.

Revision.	Title :	Project :	MTC Designs
	PROPOSED SINGLE STOREY REAR/SIDE EXTENSION.	33, GREENHEYS CRESCENT, GREENMOUNT, BURY. BLB 4QD	31 Eddow Drive Basing BL2 6TB T: 01204 418714 M: 0770082014 Email: info@mtcdesigns.co.uk
			Scale: 1:250 @ A3 Date: March 2024
			Drawing No: P05