




OPEN PARKLAND

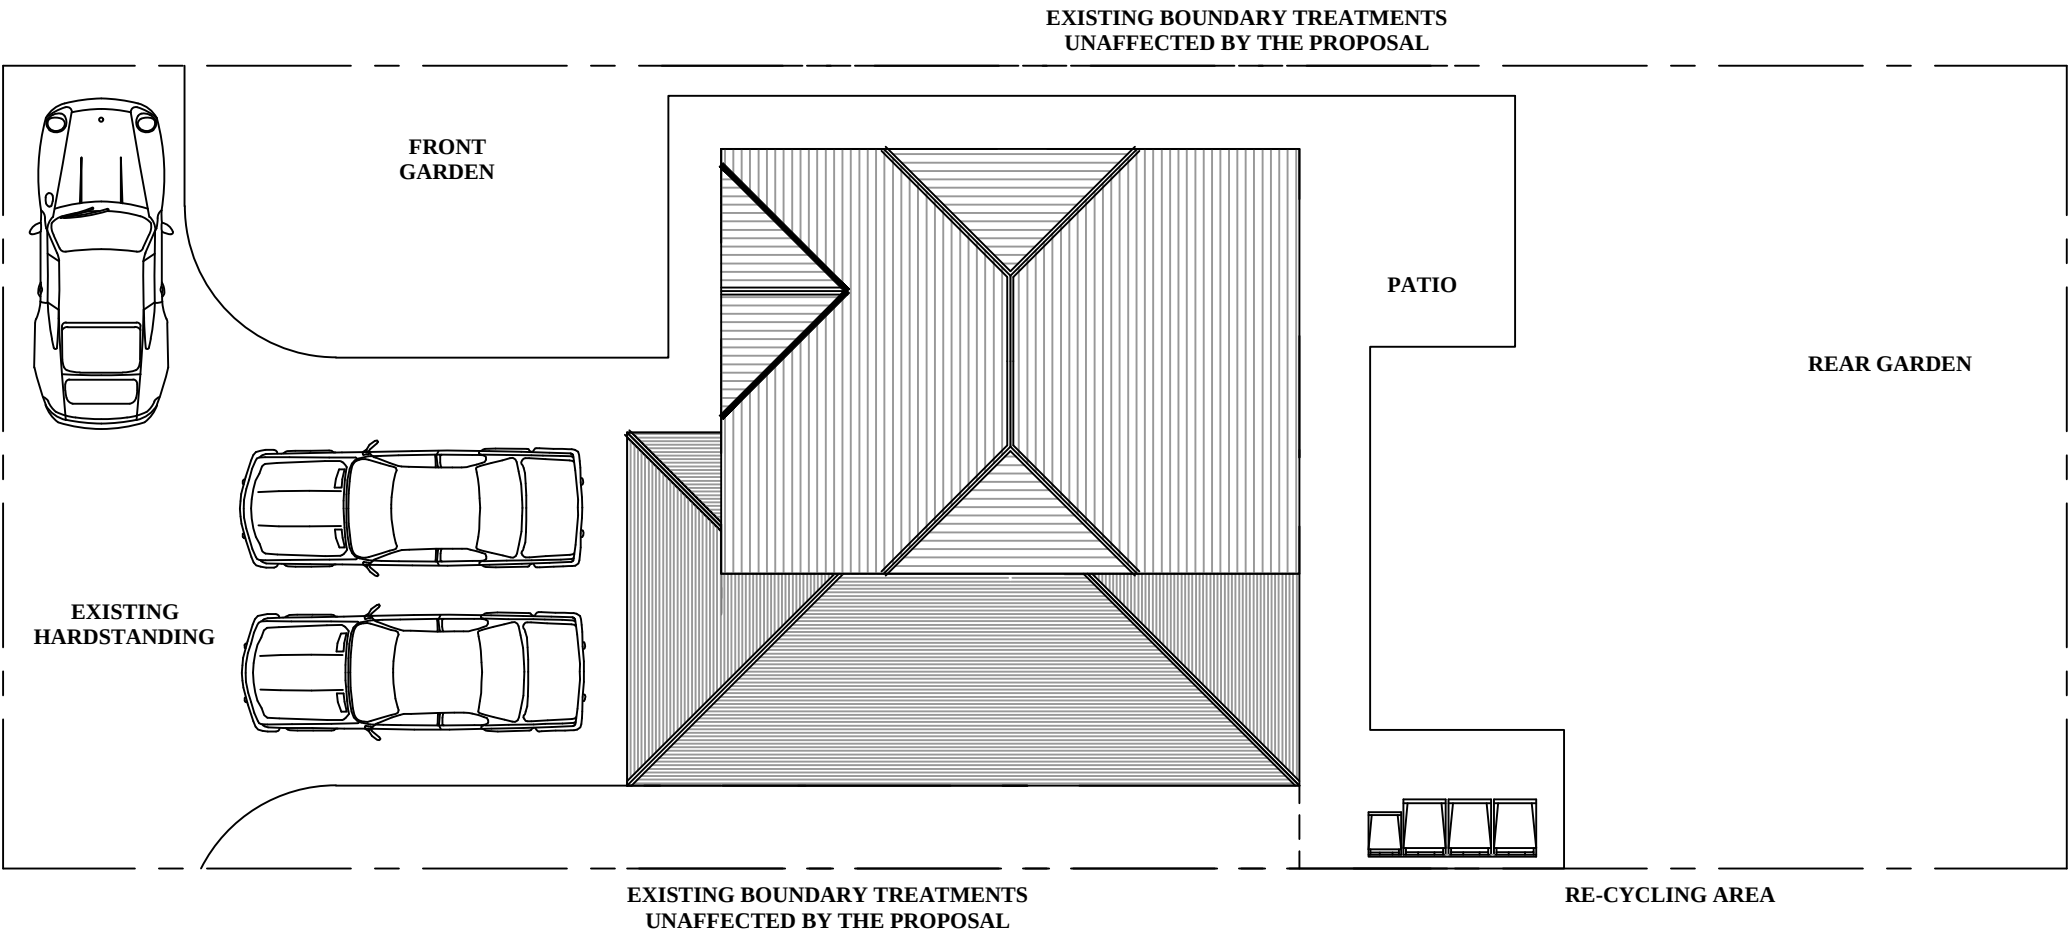

EXISTING SITE PLAN 1 : 100

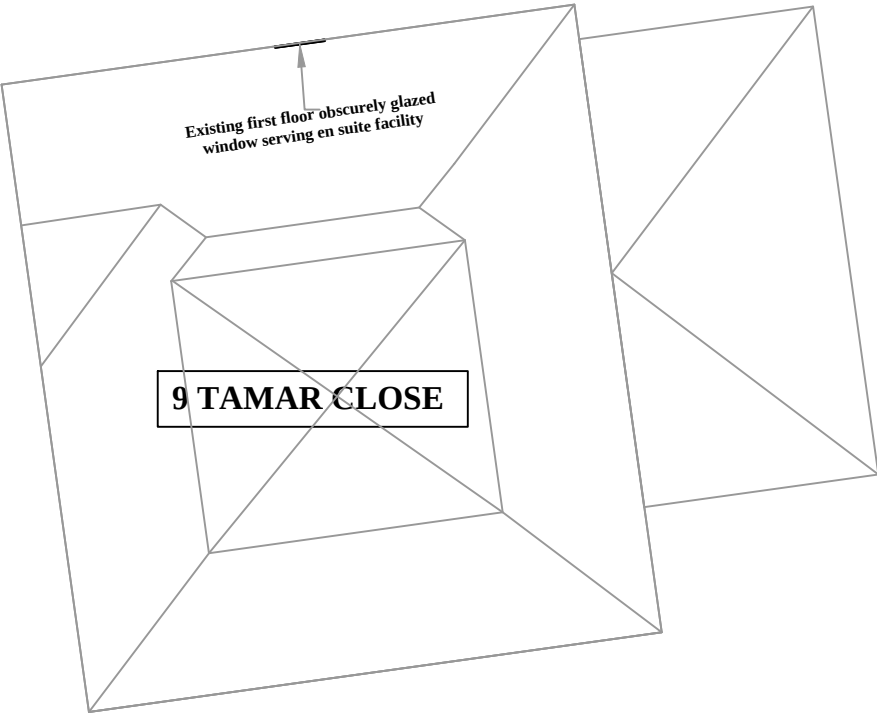

15 TAMAR CLOSE

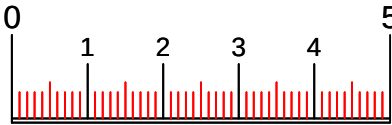

SCALE BAR : METRES

x	xxx	xxx	xx/xx/xx
Rev	Description	By	Date
Initial Issue: xx/xx/xx			

Project Title: **PROPOSED
REMODELLING OF PROPERTY**

Project Address: **7 TAMAR CLOSE
WHITEFIELD M45 8SJ**

Drawn by: DAC	Checked by: DAC
Date: 14/09/20	Scale: 1:100 @ A3

DAC Designs

100 Cromwell Road
Stretford
Manchester
M32 8QL

Tel:- 0161 865 9340
Mob:- 07857 656 323

Drawing No. 14-09-20-7	Revision -
----------------------------------	----------------------