


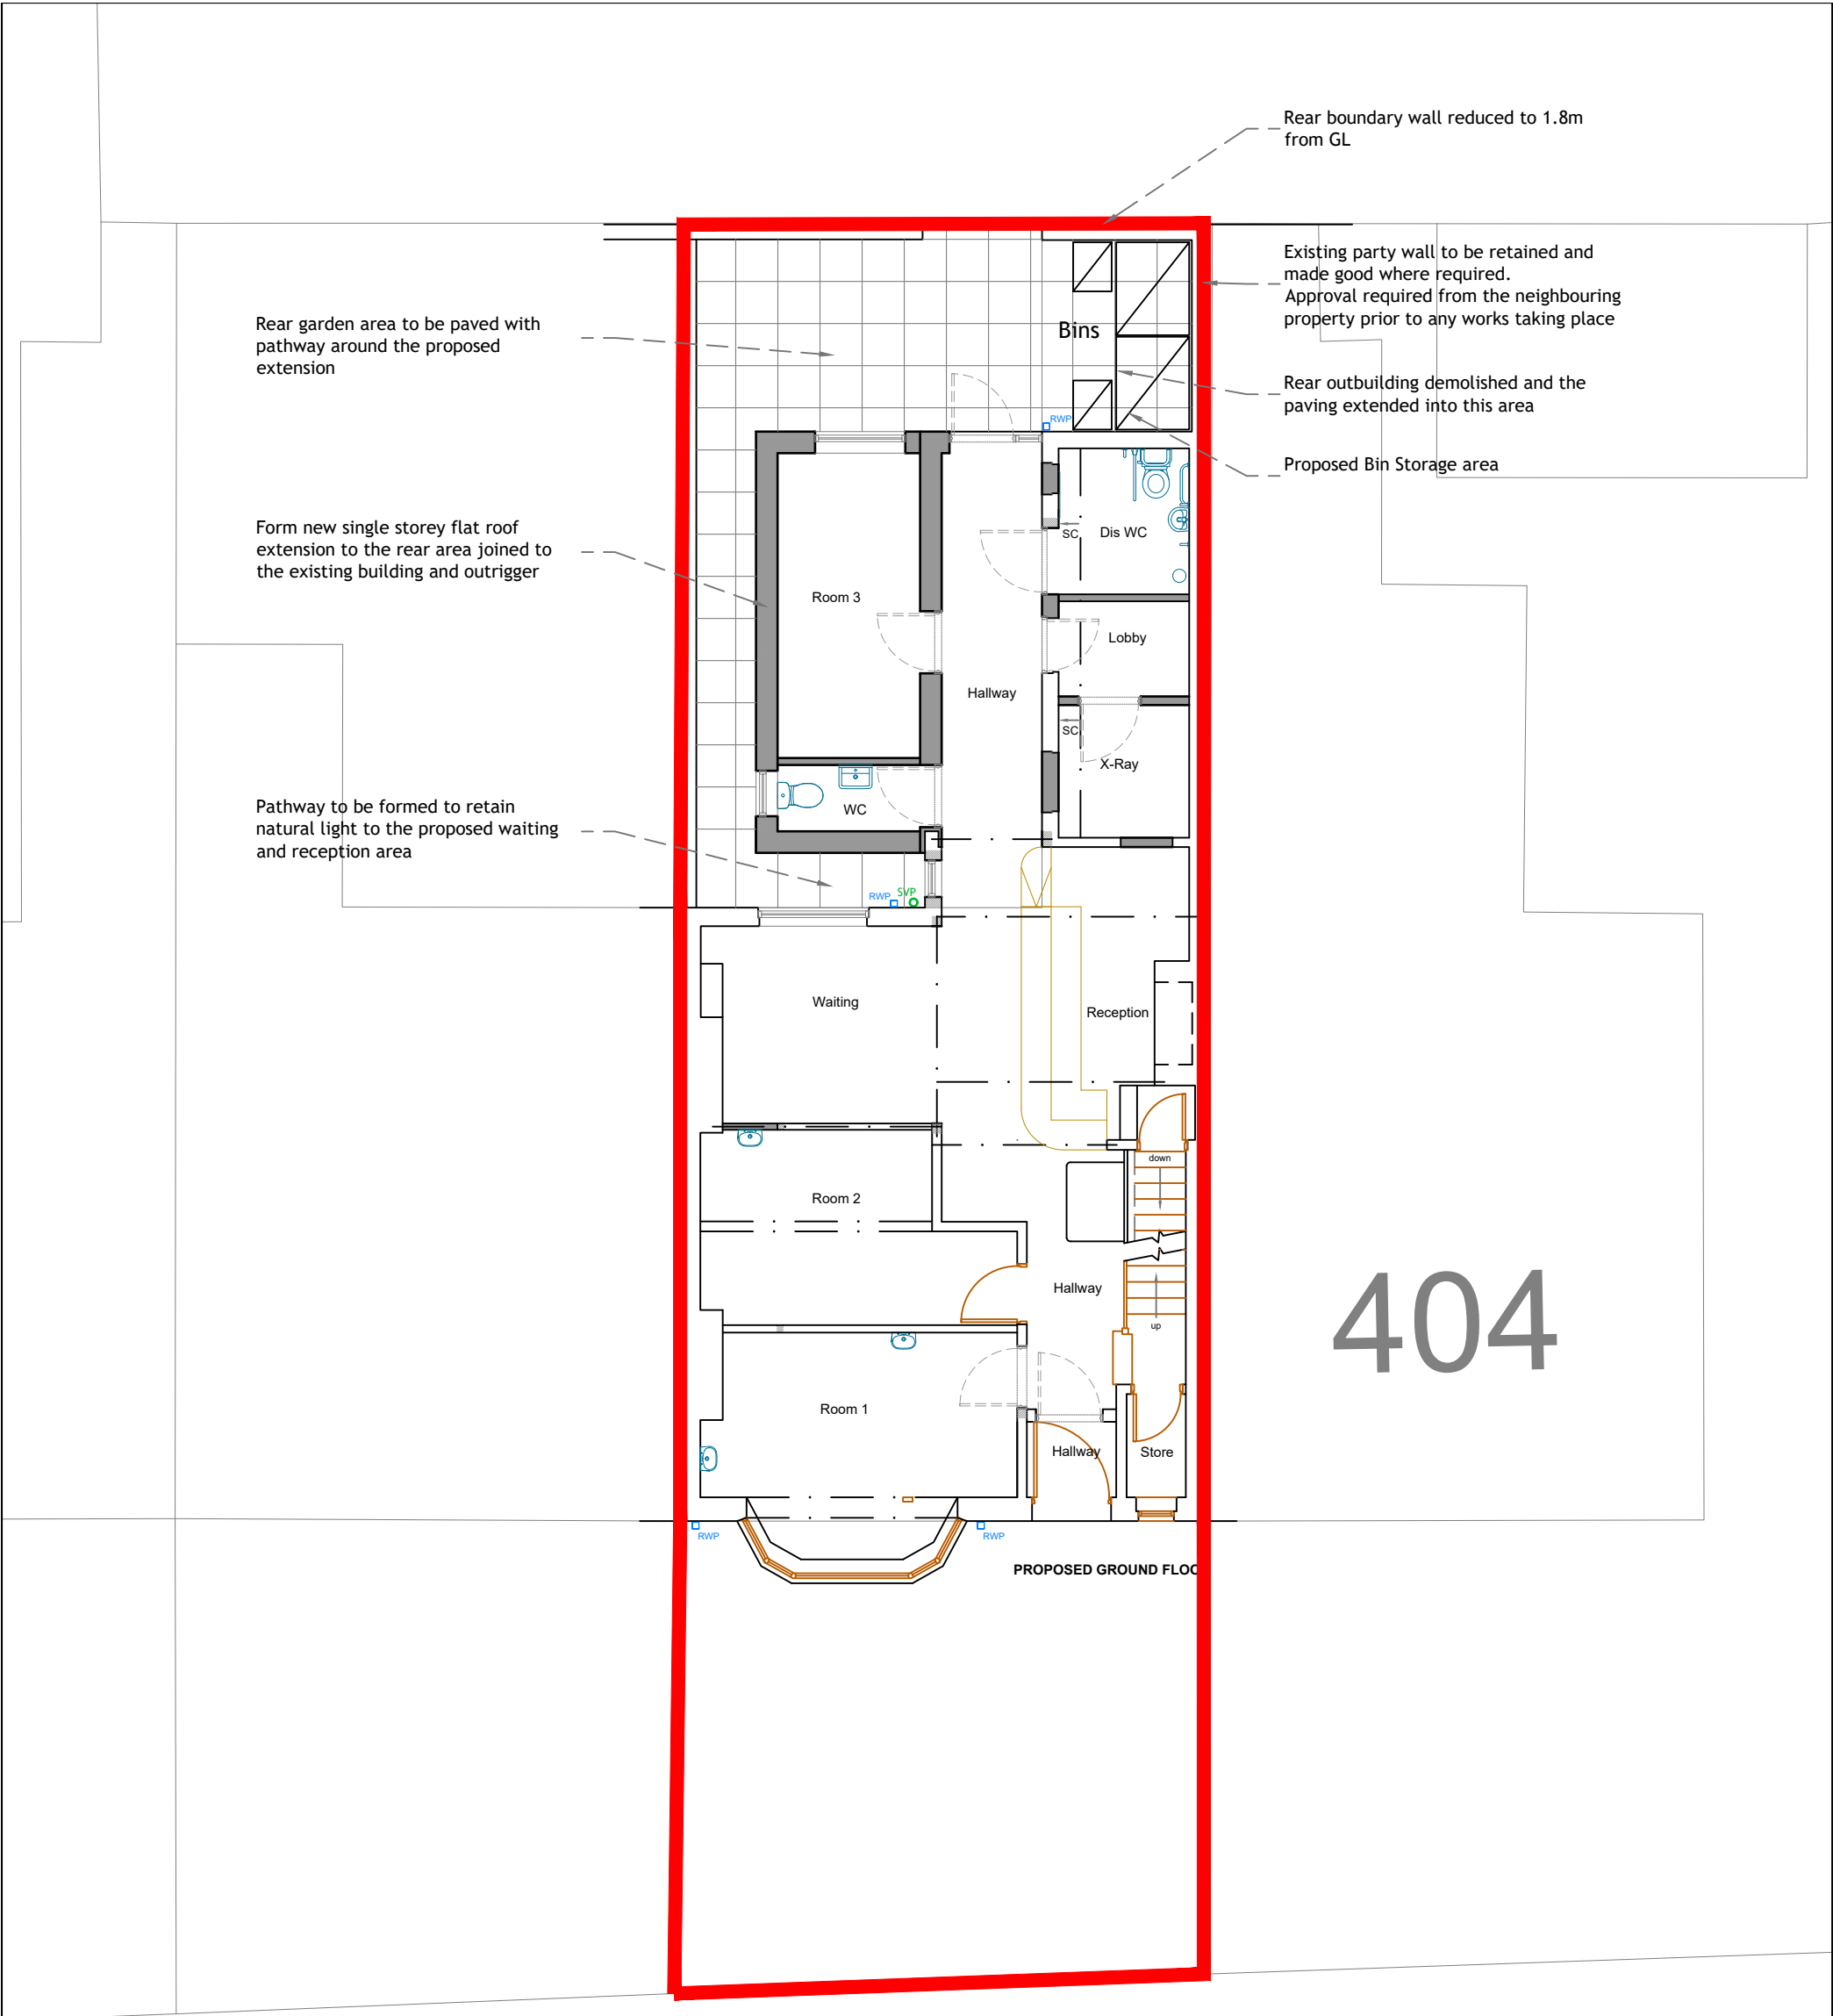

EDIFICE Building Consultants Limited
email: nick@edificebc.co.uk mobile: 07917125231
Architecture Project Management Consultancy
All levels and dimensions must be checked on site by contractor prior to commencement of works. Any variations must be reported to Edifice BC Ltd.
All information herein is the copyright of Edifice BC Ltd. Copying in full or in part is forbidden without the written permission from Edifice BC Ltd.

PROJECT Proposed Development at: 406 Bury Old Road Prestwich Manchester	DRAWING TITLE Proposed Site Plan Build Area Planning	CLIENT 406 Dental	DATE Oct '23	DRAWING No	REV
			DRAWN BY NH	880-1.04	B
			SCALE 1:100@A3		