


- Key**
- Existing UU Sewer
 - Existing Private Drainage

- General notes:**
- This drawing is to be read in conjunction with all Engineer's, Architect's, Street Lighting or other relevant drawings and specifications.
 - All dimensions and levels are to be checked on site by the contractor prior to preparing any working drawings or commencing on site. any discrepancies shall be reported to the site supervisor. all dimensions are in meters unless stated otherwise.
 - All drainage is assumed from cross referencing third party information including topographic survey and United Utilities Asset Plans. Accuracy of all assets to be checked on site.

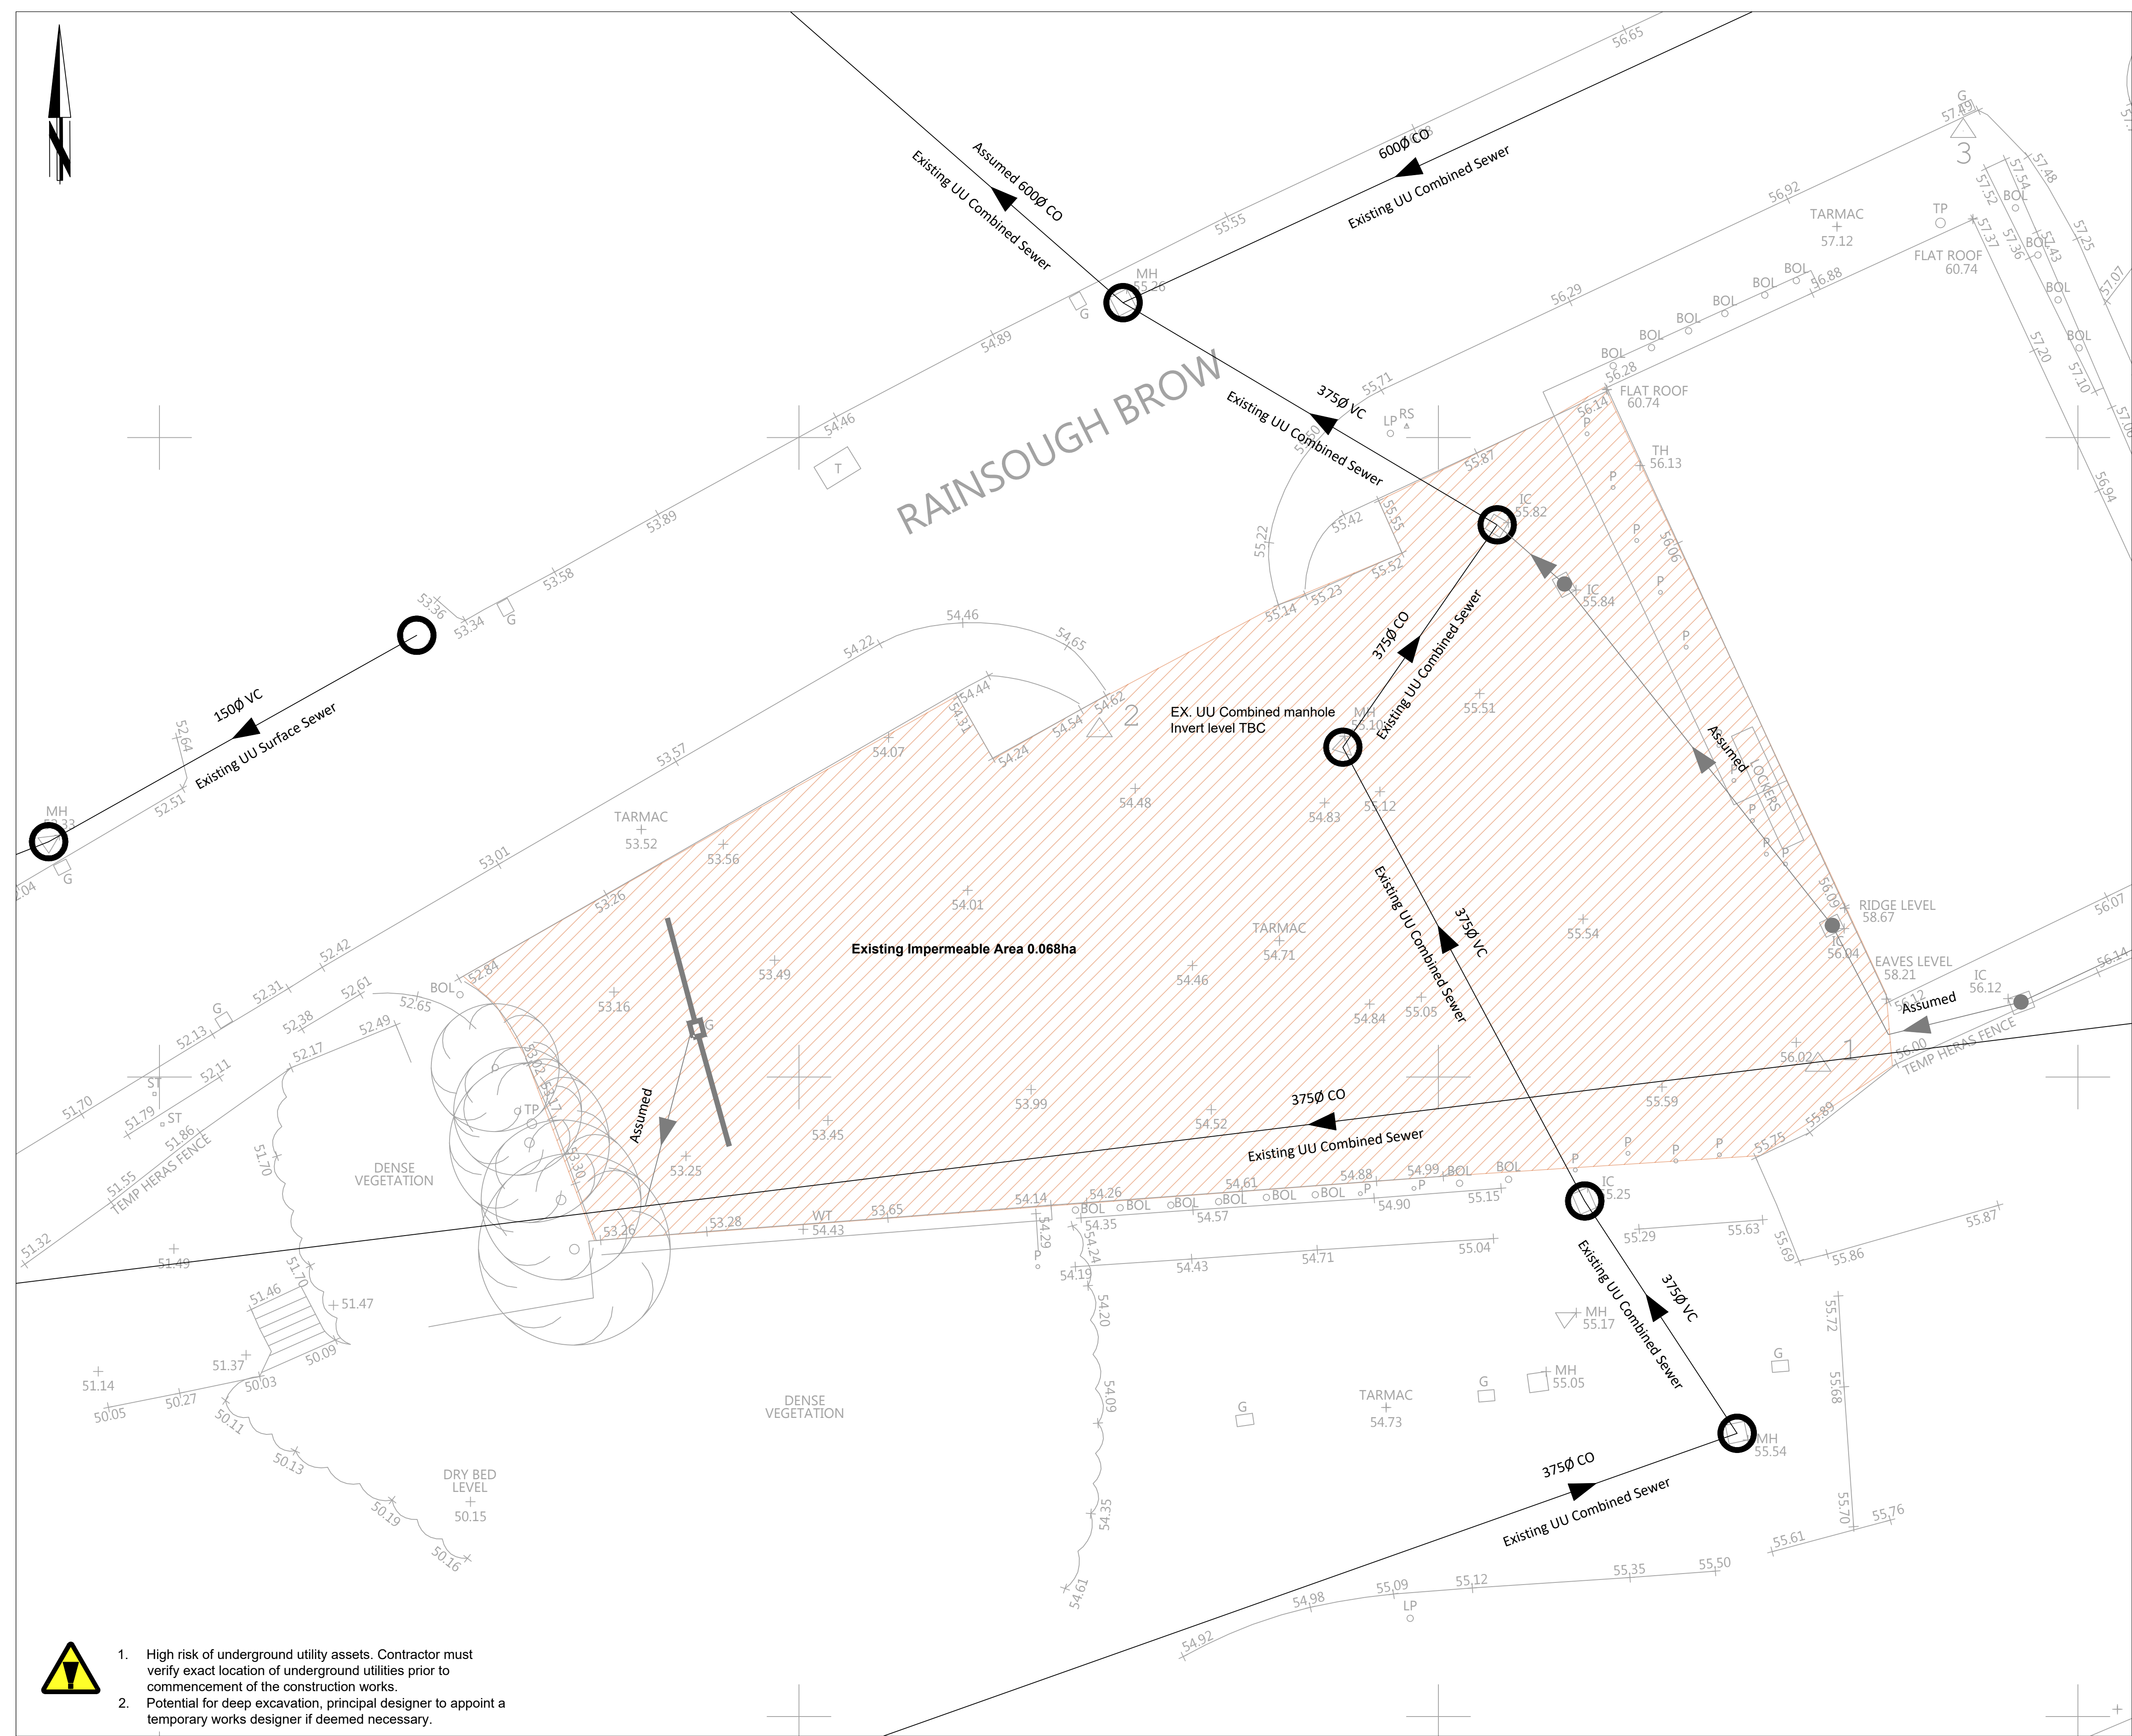

- High risk of underground utility assets. Contractor must verify exact location of underground utilities prior to commencement of the construction works.
- Potential for deep excavation, principal designer to appoint a temporary works designer if deemed necessary.



Citystrut Ltd
Highways & Infrastructure
Design Services
All Rights Reserved

Two Four Nine North, Lynnfield House,
Altrincham WA14 4DZ
Tel: 07392775864
Email: info@citystrut.com
Web: www.citystrut.com

DRAWING TITLE

Land off 49 Rainsough Brow
Existing Drainage Layout
Series 500

REV.	DESCRIPTION	DRAWN BY	CHECKED	DATE

	INITIALS	DATE	DRAWING No. TSH02-CTY-HGN-ZZ-DR-D-0501
SURVEYED BY			PROJECT TITLE
DESIGNED BY	LS	06/08/25	Land off 49 Rainsough Brow
DRAWN BY	LS	06/08/25	Manchester
CHECKED BY	MB	06/08/25	SCALE 1:100 @ A1
			FILE No. 251033