



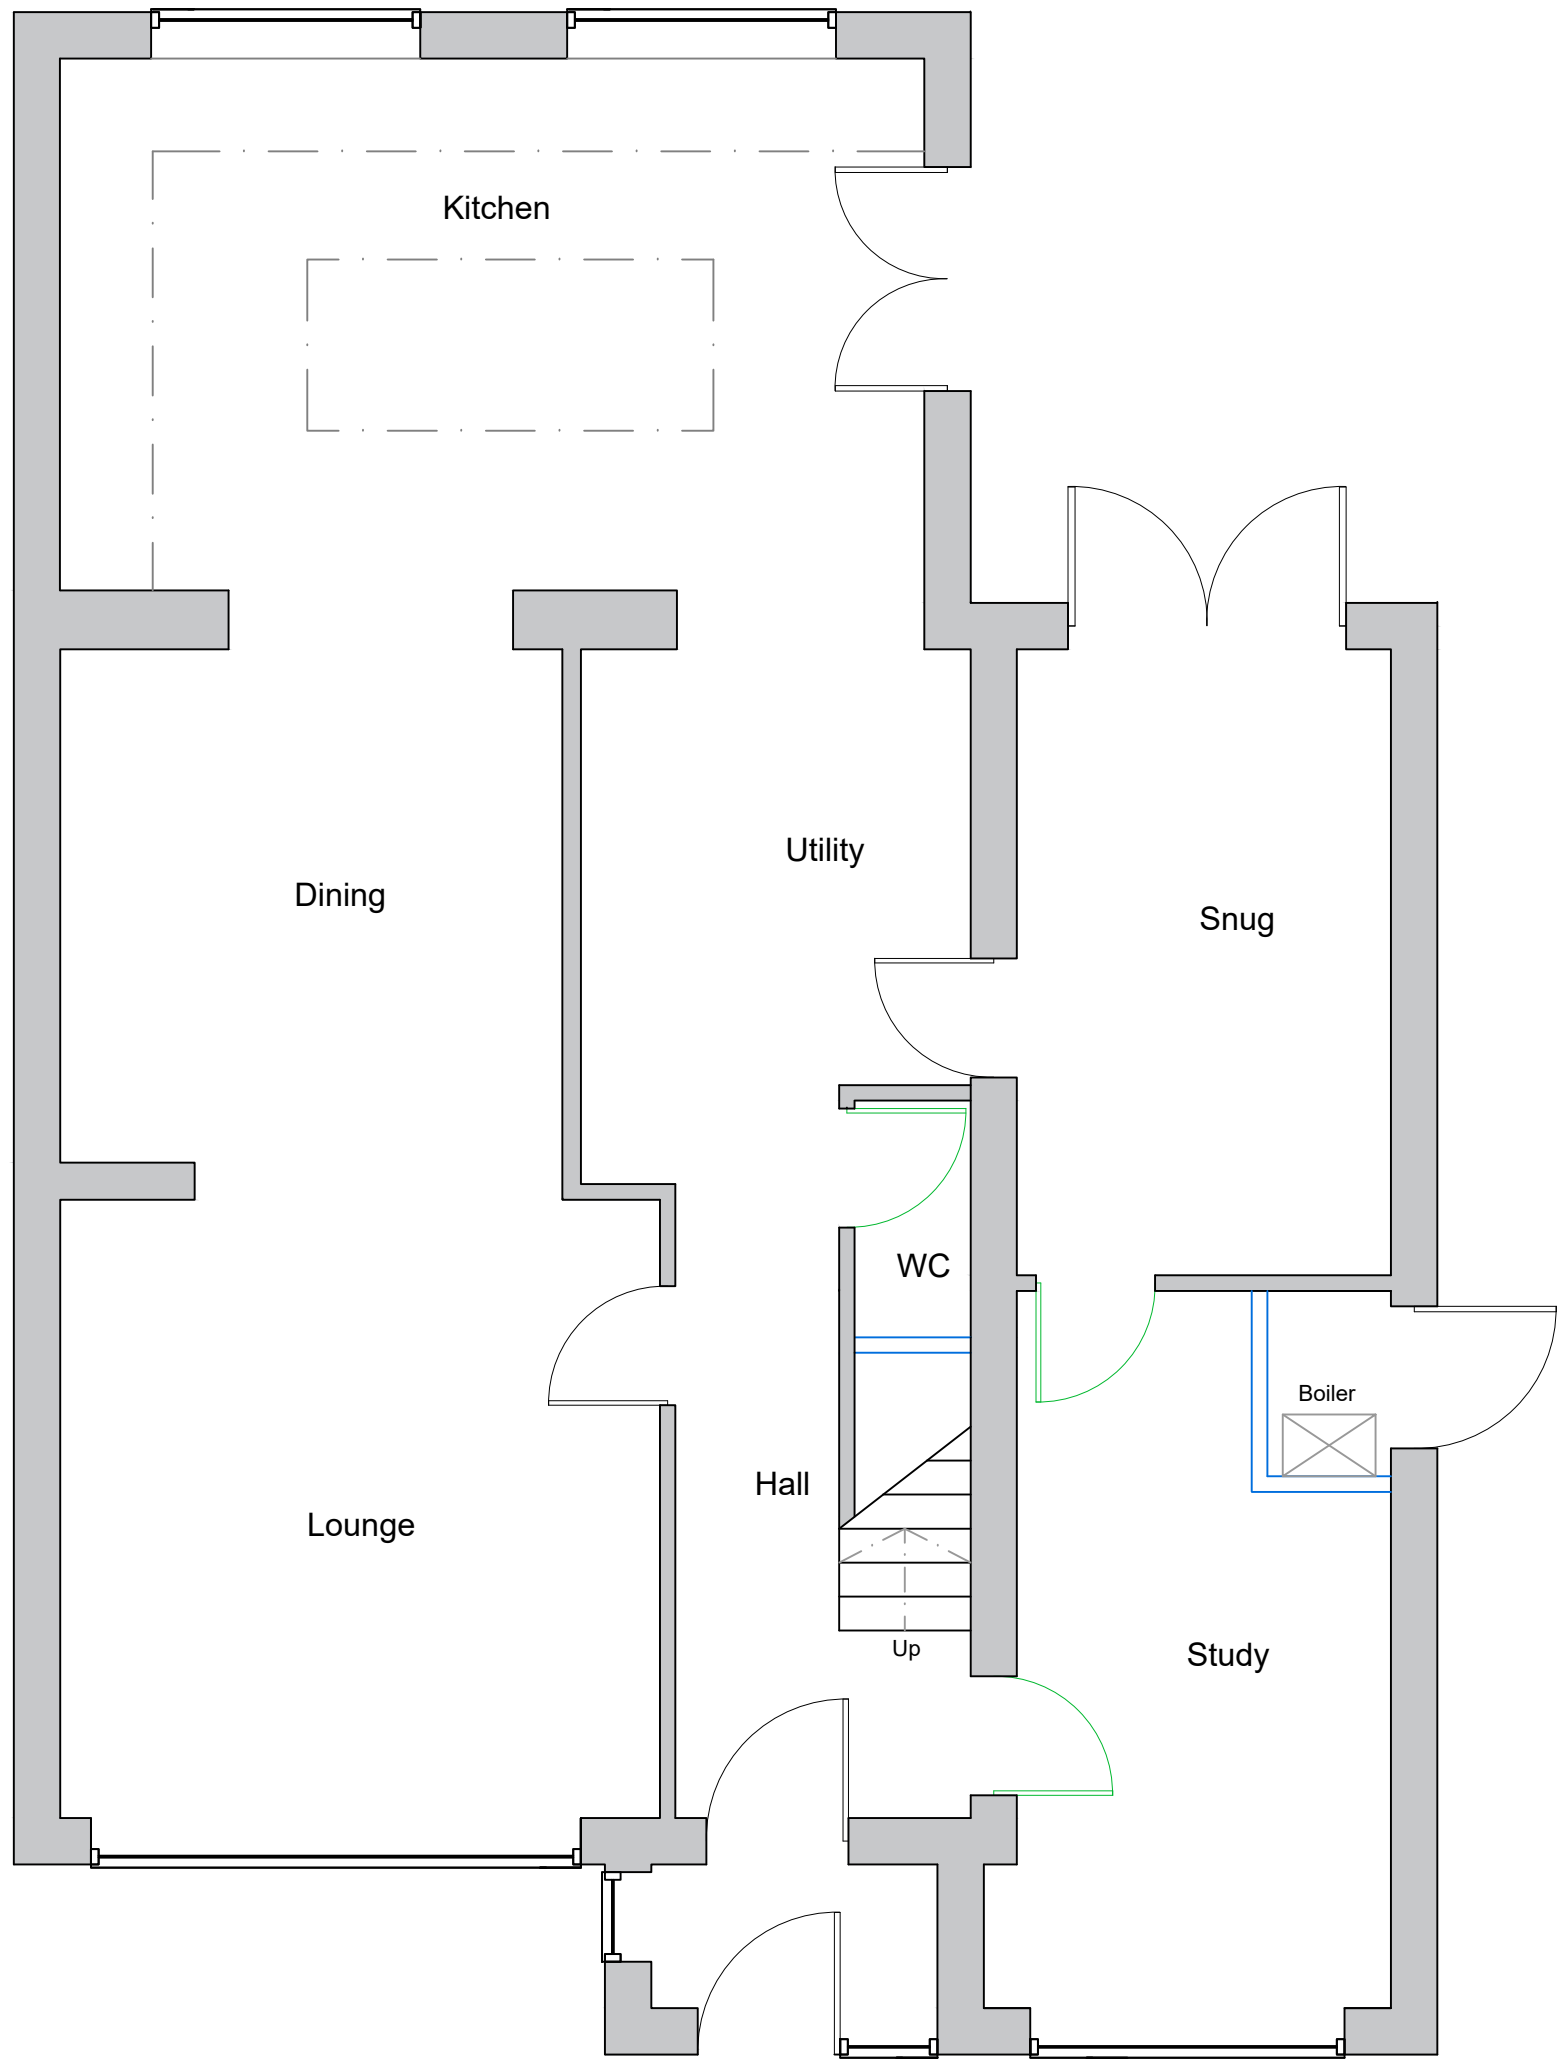



Proposed Ground Floor Plan
Scale - 1:50@A1

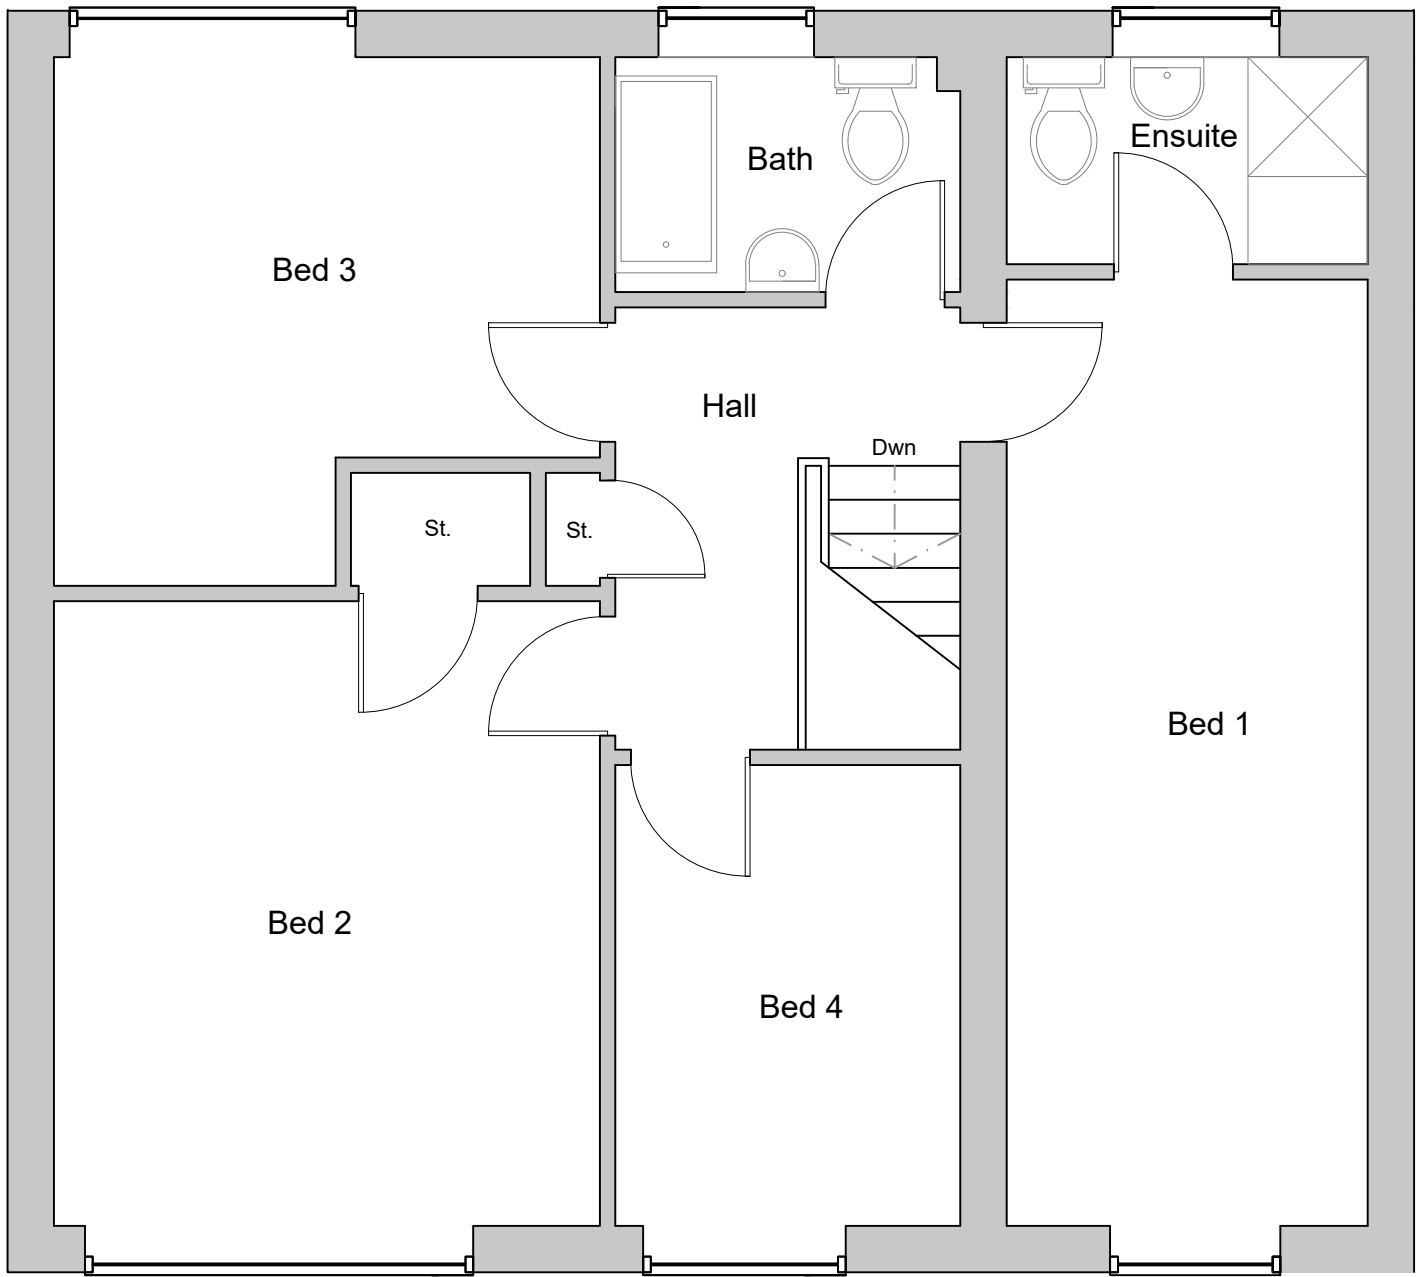

Proposed First Floor Plan
Scale - 1:50@A1



OS Location Plan
Scale - 1:1250@A1

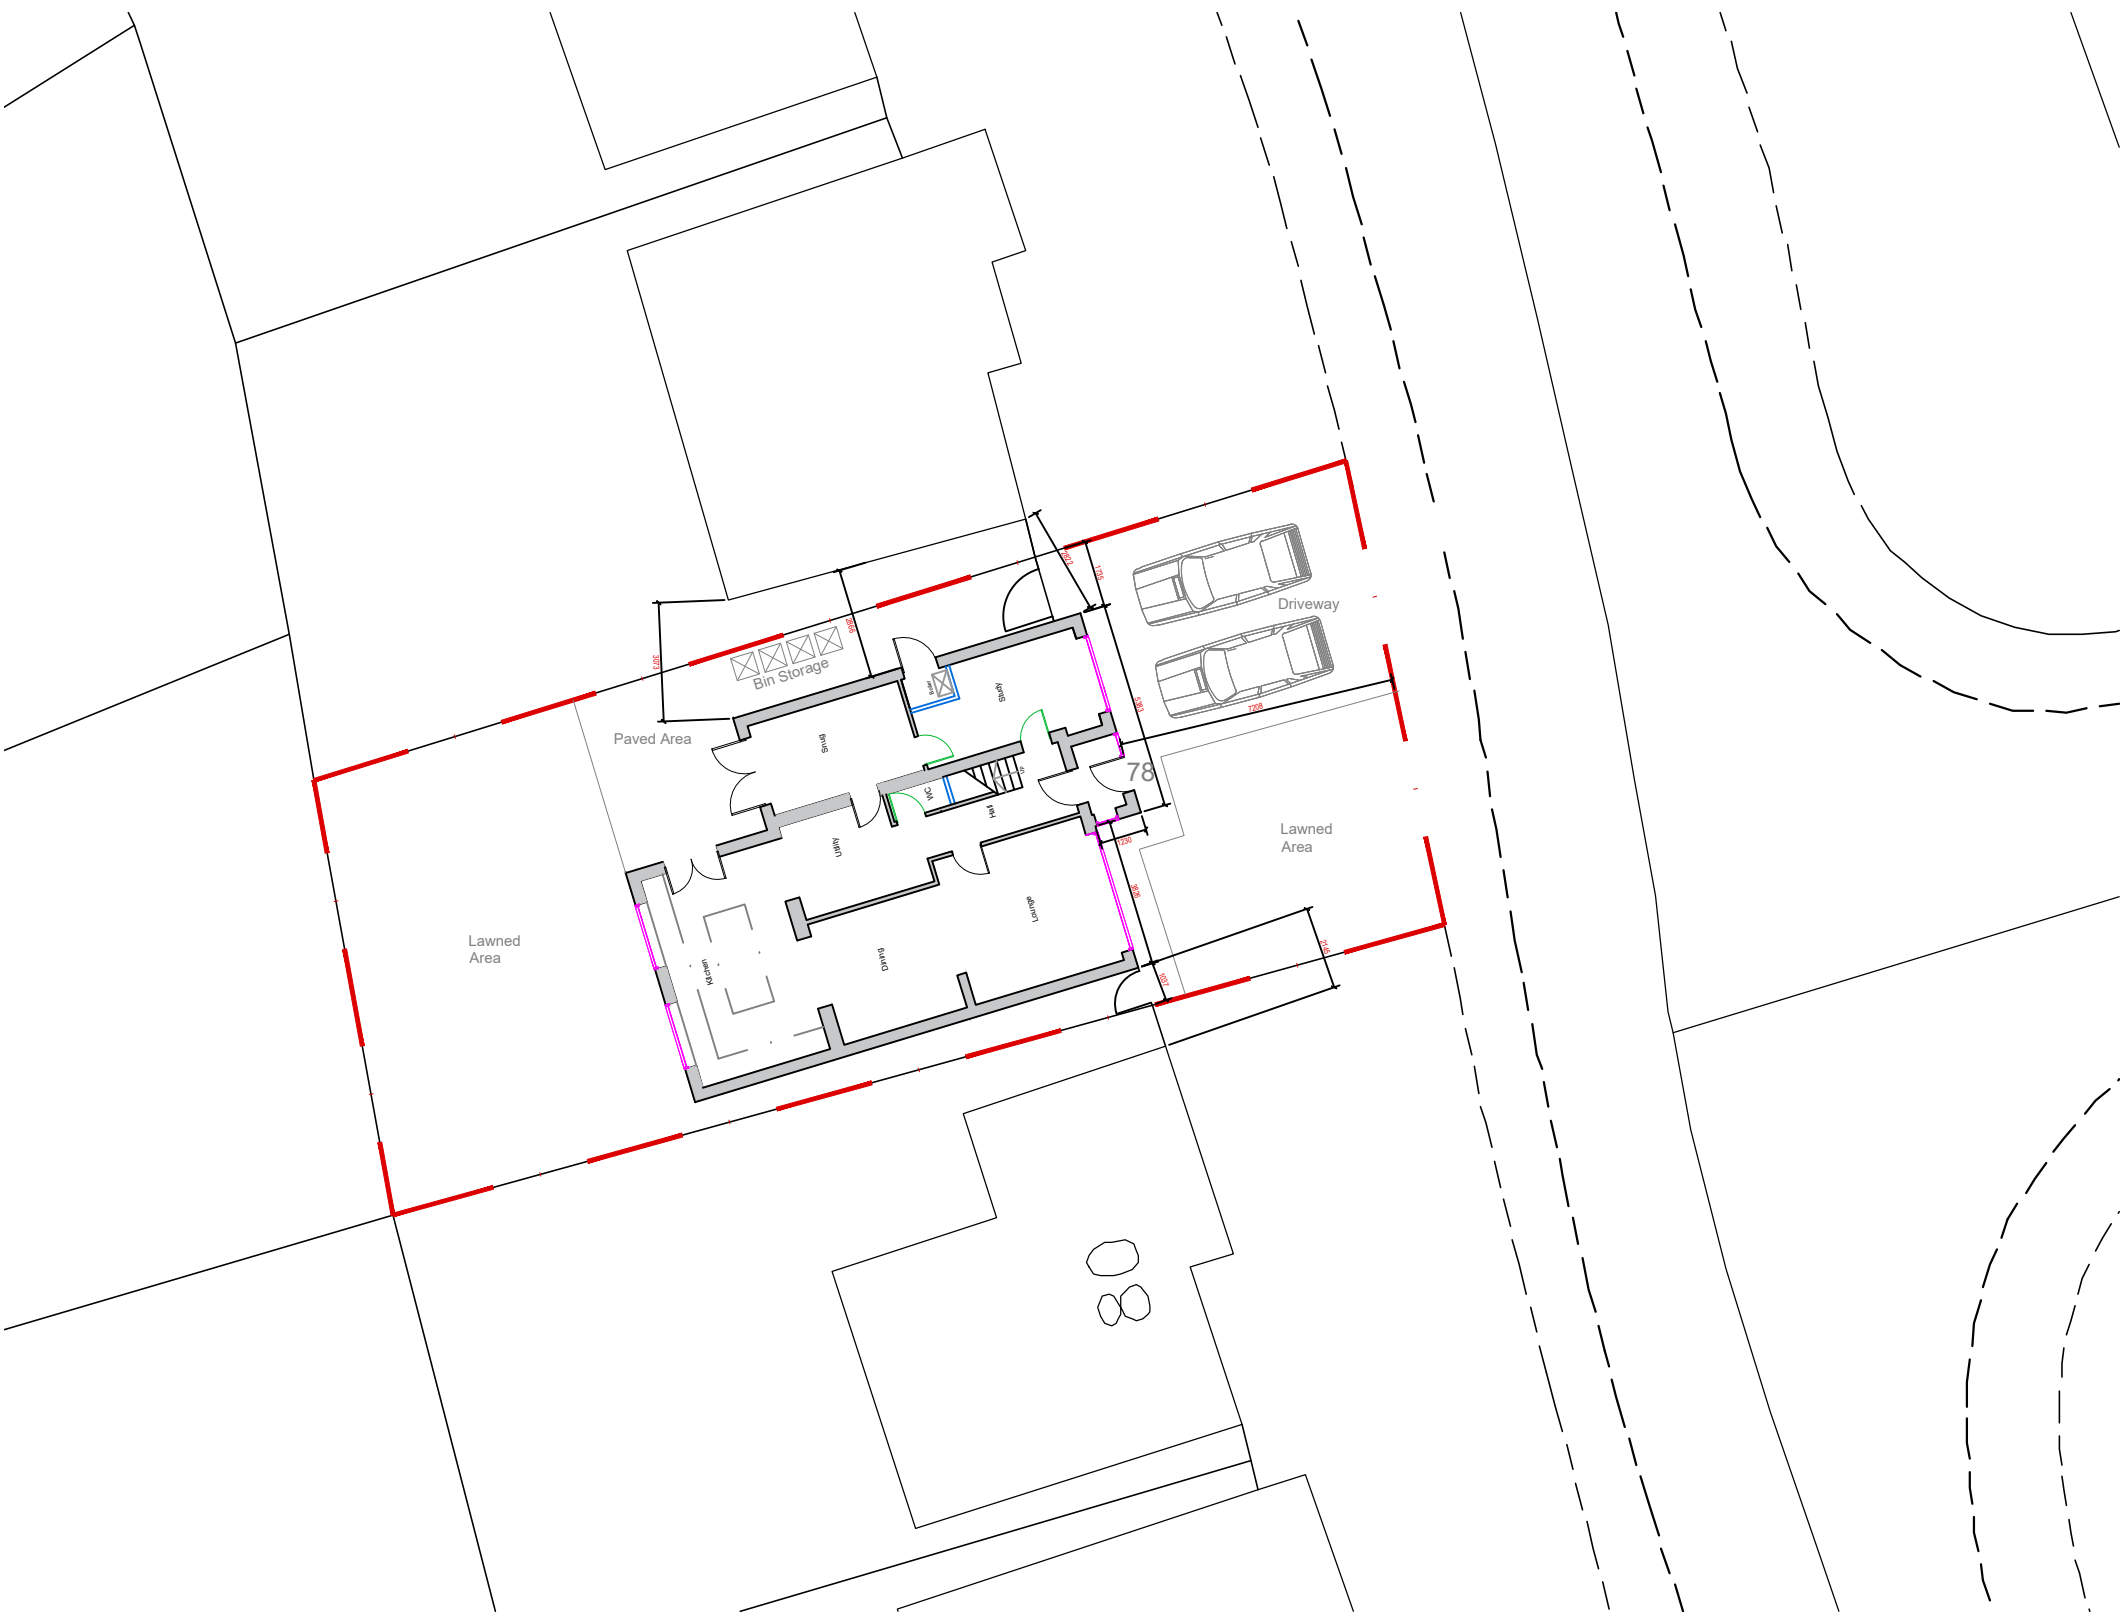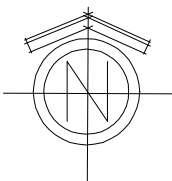

Proposed Site Plan
Scale - 1:1200@A1

DO NOT SCALE THIS DRAWING. CHECK ALL DIMENSIONS ON SITE.
This drawing is to be read in conjunction with all relevant specifications and drawings issued.
The contractor is to check and verify all building and site dimensions and check levels before work commences and/or ordering any materials.
Any inaccuracies must be reported to the Contract Administrator (RJS Design) immediately.
This drawing may not be reproduced, or part reproduced without the express consent of the property owner.

THIS DRAWING IS COPYRIGHT © RJS Design

Drawing Status

- ☐ PRELIMINARY FOR APPROVAL
- ☐ AGREED LAYOUT - SIGNED OFF
- ☒ PLANNING DRAWING
- ☐ BUILDING CONTROL DRAWING
- ☐ TENDER DRAWING
- ☐ CONTRACT DRAWING
- ☐ CONSTRUCTION DRAWING
- ☐ AS-BUILT DRAWING

RJS DESIGN		
Date:	Revision:	Dr:
Client:		
Drawing Issue:		
PLANNING		
Project:		
78, TRIMINGHAM DRIVE		
BURY		
Drawing Title:		
PROPOSED_GROUND_&_FIRST FLOOR_PLANS		
Scale:	Drawing No:	
Author:	RJS/PL_001	
Revision:	Drawn:	Authorised by:
A	RJS	DR
		Date:
		OCT 2022

Tel: 07875 095563
Email: info@rjs-design.co.uk
Web: www.rjs-designs.co.uk