




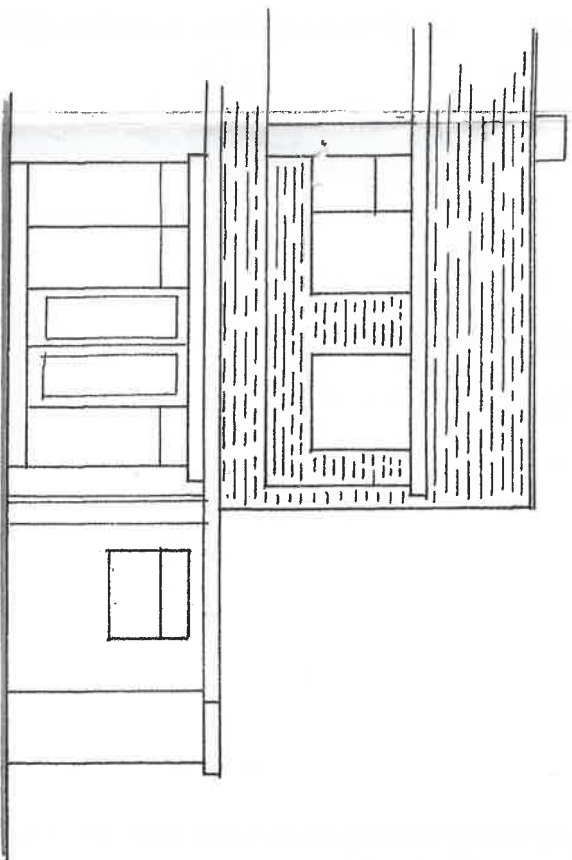

REAR ELEVATION

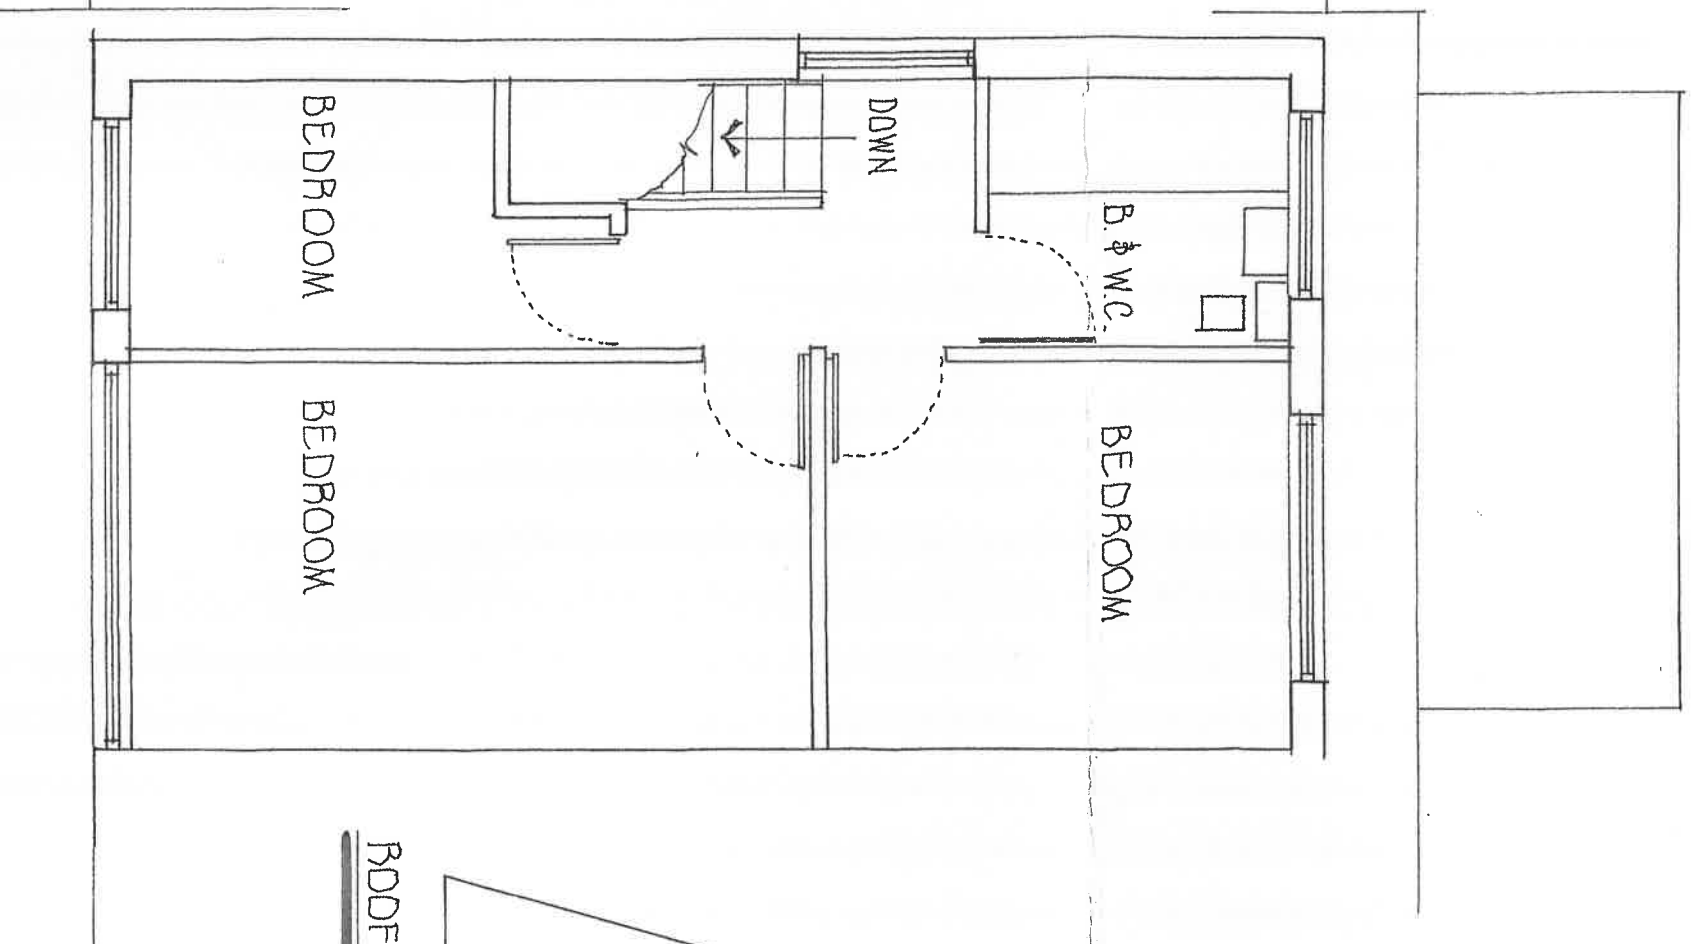

FIRST FLOOR PLAN

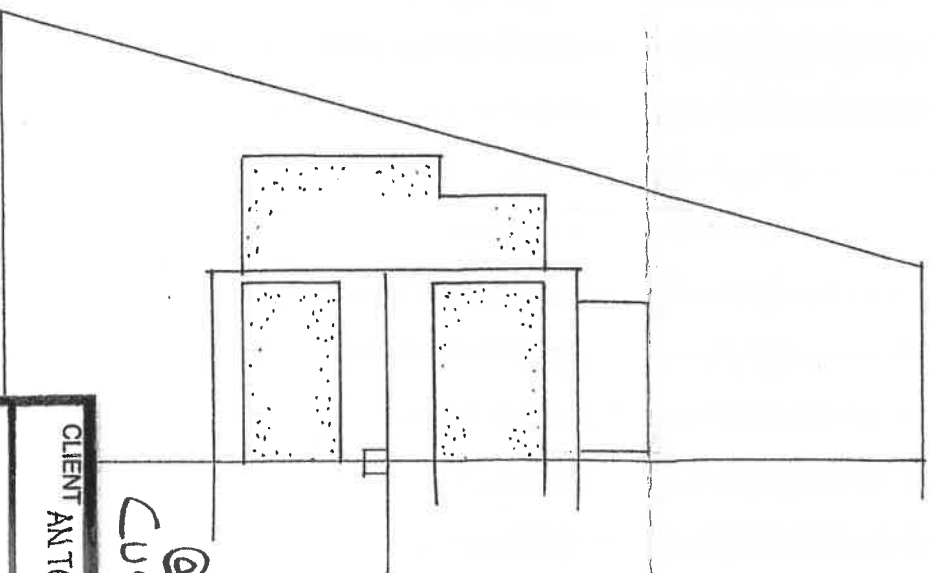

ROOF PLAN 1:200

@ buy.gay.uk
CustomerContactTeam

CLIENT ANTOINETTE HAMILTON

PROJECT EXTENSION & ALTERATION

LOCATION 1, ACRES STREET
TOTTINGTON BL8 2BF

S. INGRAM & ASSOCI
Building Surveyors & Design Consi
CIVIC TRUST AWARD 2002 - COMMENDATION FOR G

DESIGN STUDIO
HEIGHTS LANE
DELPH
OLDHAM OL3 5TU

Telephone: 0145 787 6500
Mobile: 07708910347

SCALES: 1:100 & 1:50

DRAWN BY: S. INGRAM

DATE: JUNE 2022

DRAWING No. 29

APPOINTED CONTRACTOR TO PRODUCE METHOD STATEMENT AND HEALTH & SAFETY
PLAN FOR APPROVAL BY APPLICANTS HEALTH & SAFETY ADVISOR TO ENSURE
COMPLIANCE WITH C.D.M. REGULATIONS PRIOR TO COMMENCING ANY WORK.
CONTRACTOR TO CHECK ALL DIMENSIONS ON SITE PRIOR TO COMMENCING WORK
ANY DISCREPANCIES TO BE DISCUSSED WITH STEVE INGRAM.