


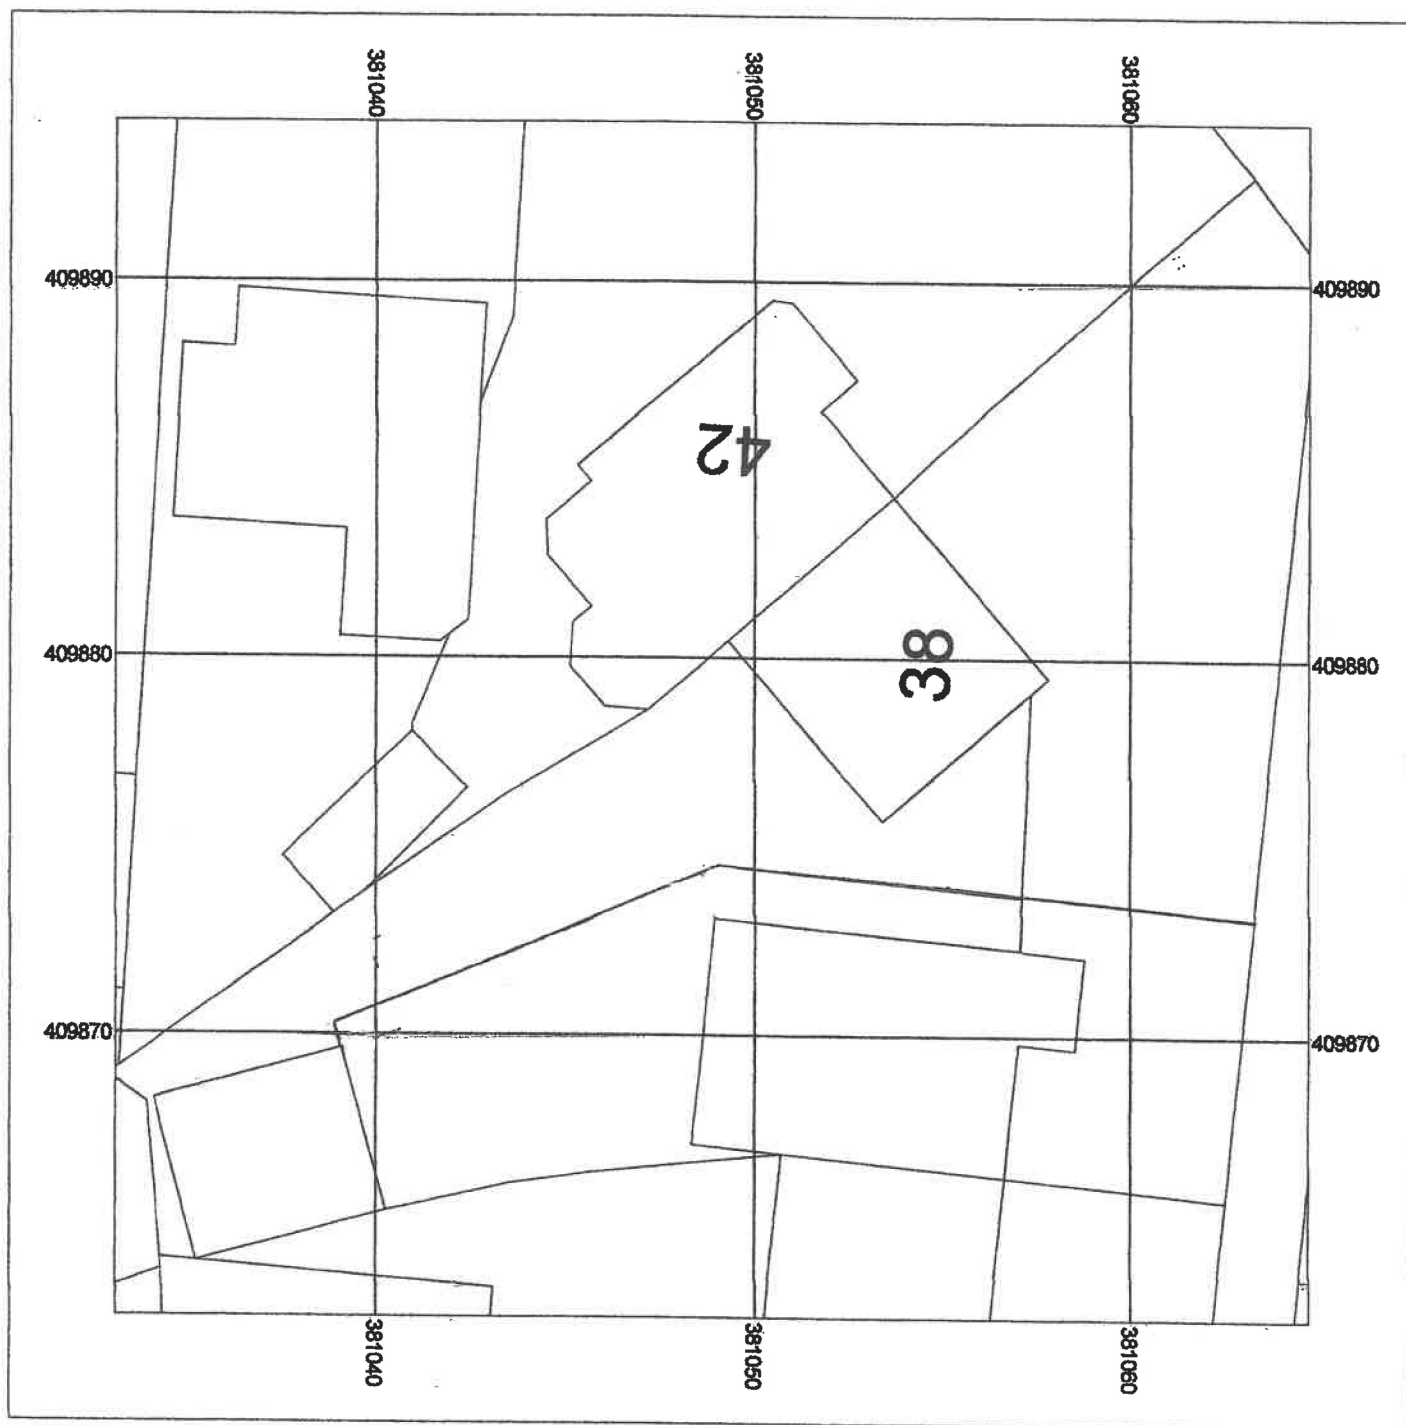

Metres
0 1 2 4 6 8 10
Scale: 1:200



EXISTING SITE PLAN

Supplied by: Entwistle Thorpe
License number: 100031961
Produced: 02/11/2020
Serial number: 2281957

Plot centre co-ordinates: 381049,409878
Download file: 38 DORSET DRIVE.zip
Project name: BL9 9DW