


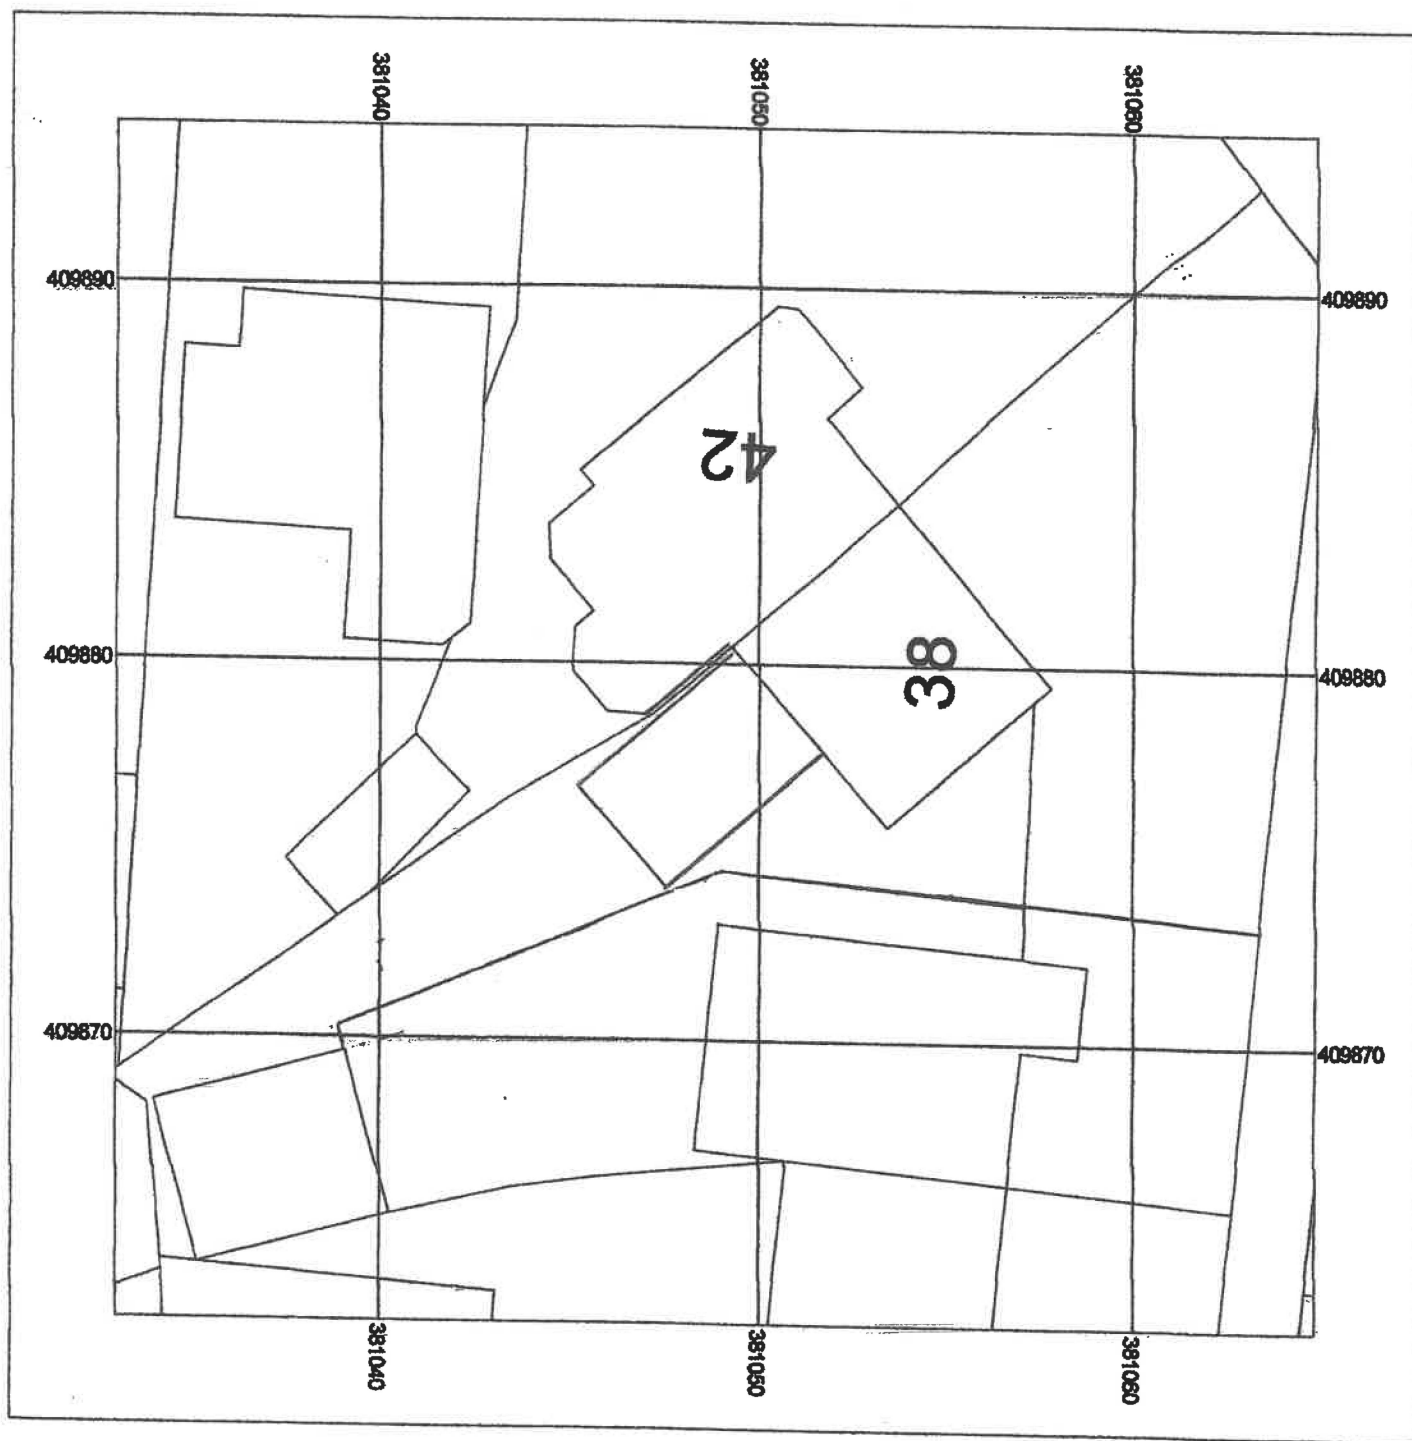

Scale: 1:200



Supplied by: Entwistle Thorpe
License number: 100031961
Produced: 02/11/2020
Serial number: 2281957

PROPOSED SITE PLAN

Plot centre co-ordinates: 381049.409878
Download file: 38 DORSET DRIVE.zk
Project name: BL9 9DW