



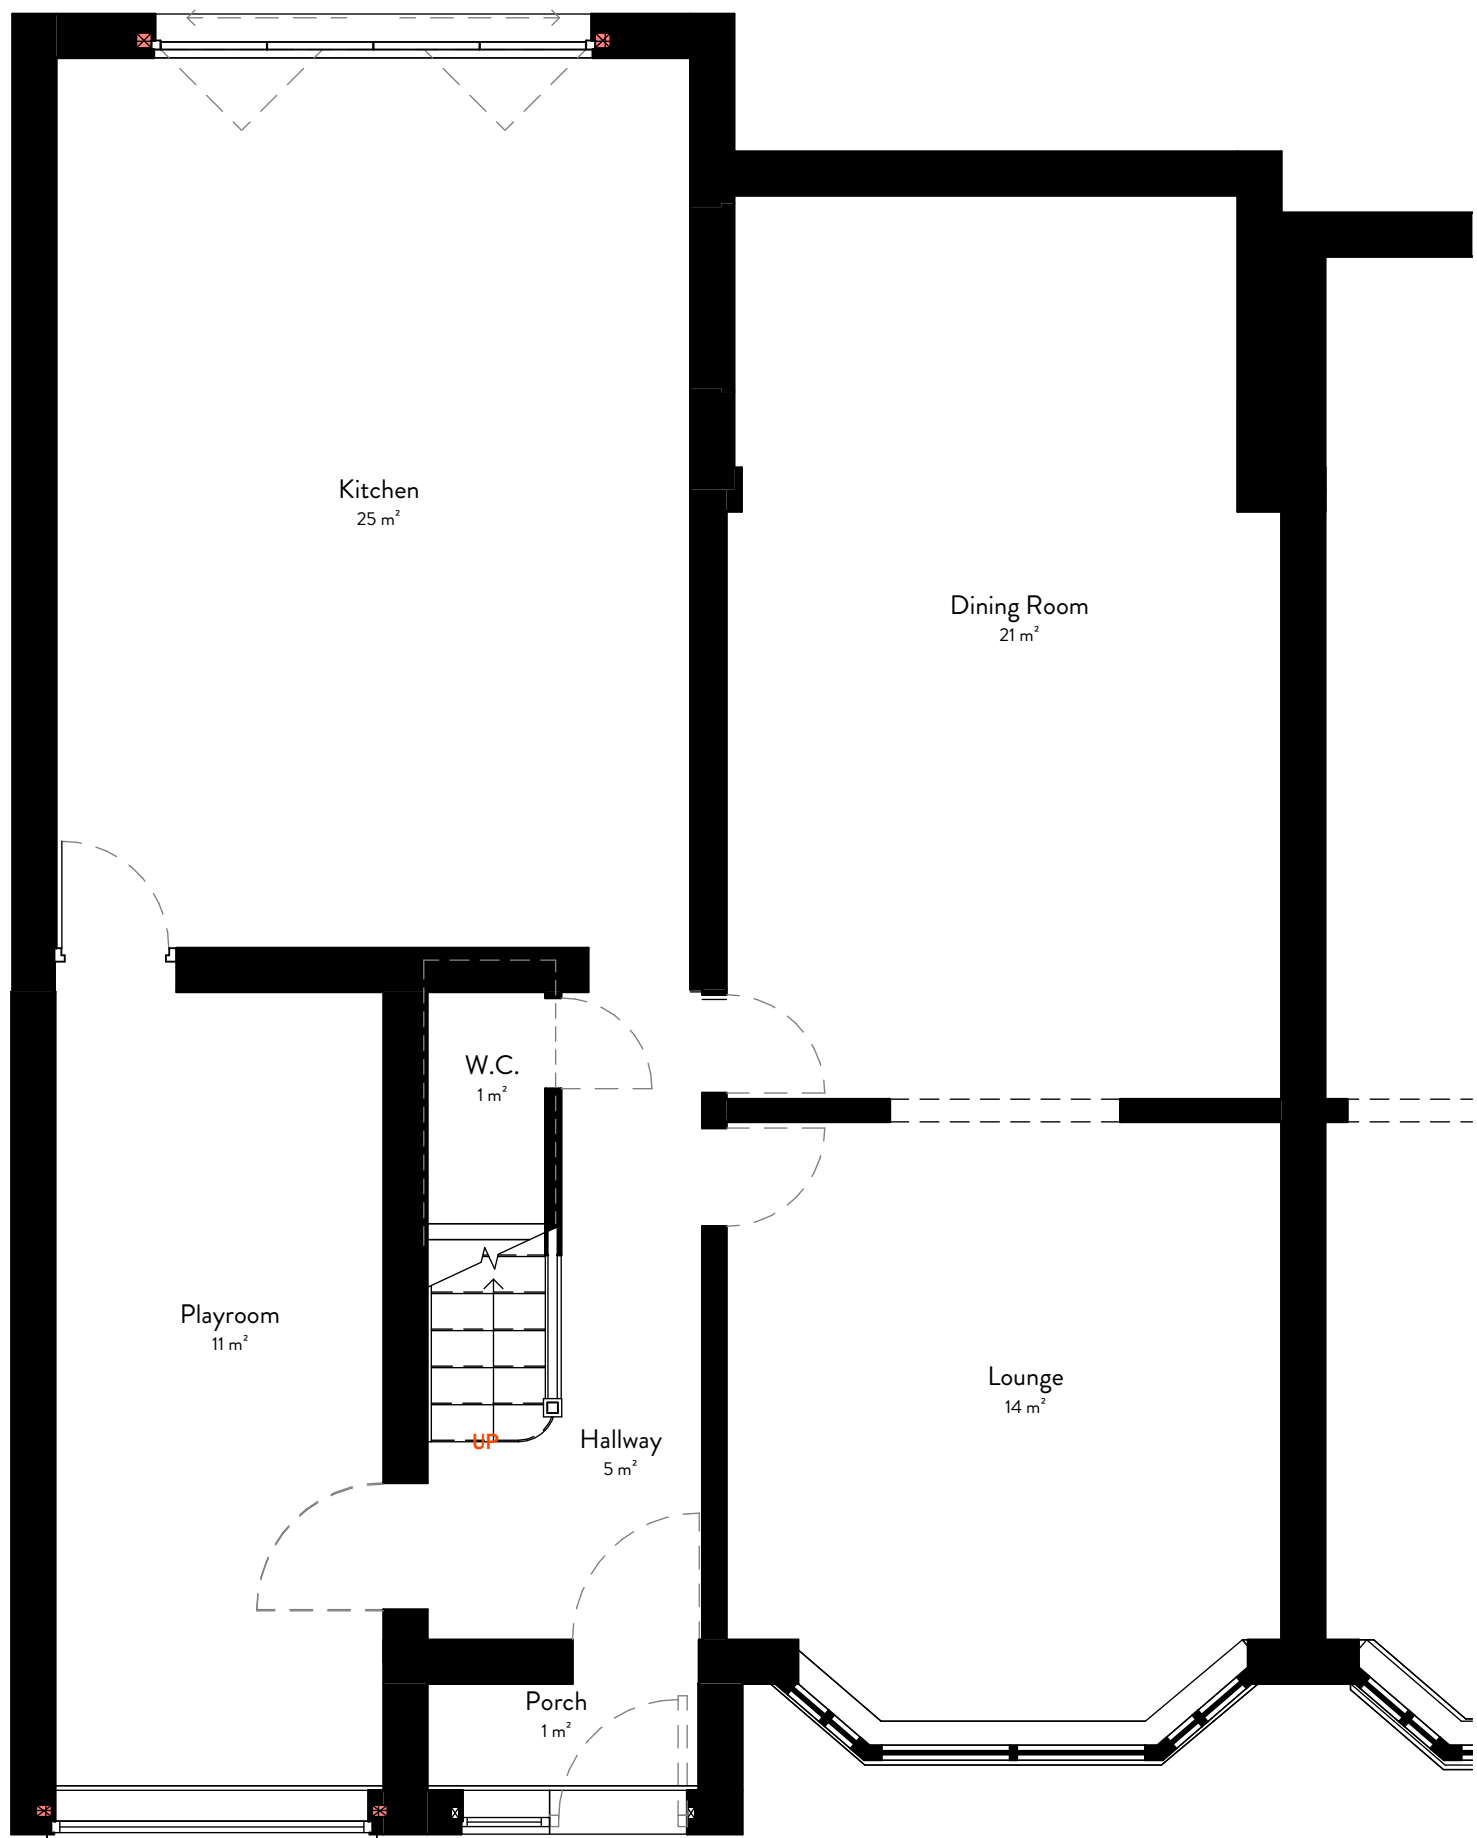

1 Ground Floor - Proposed  
1:50



2 First Floor - Proposed  
1:50

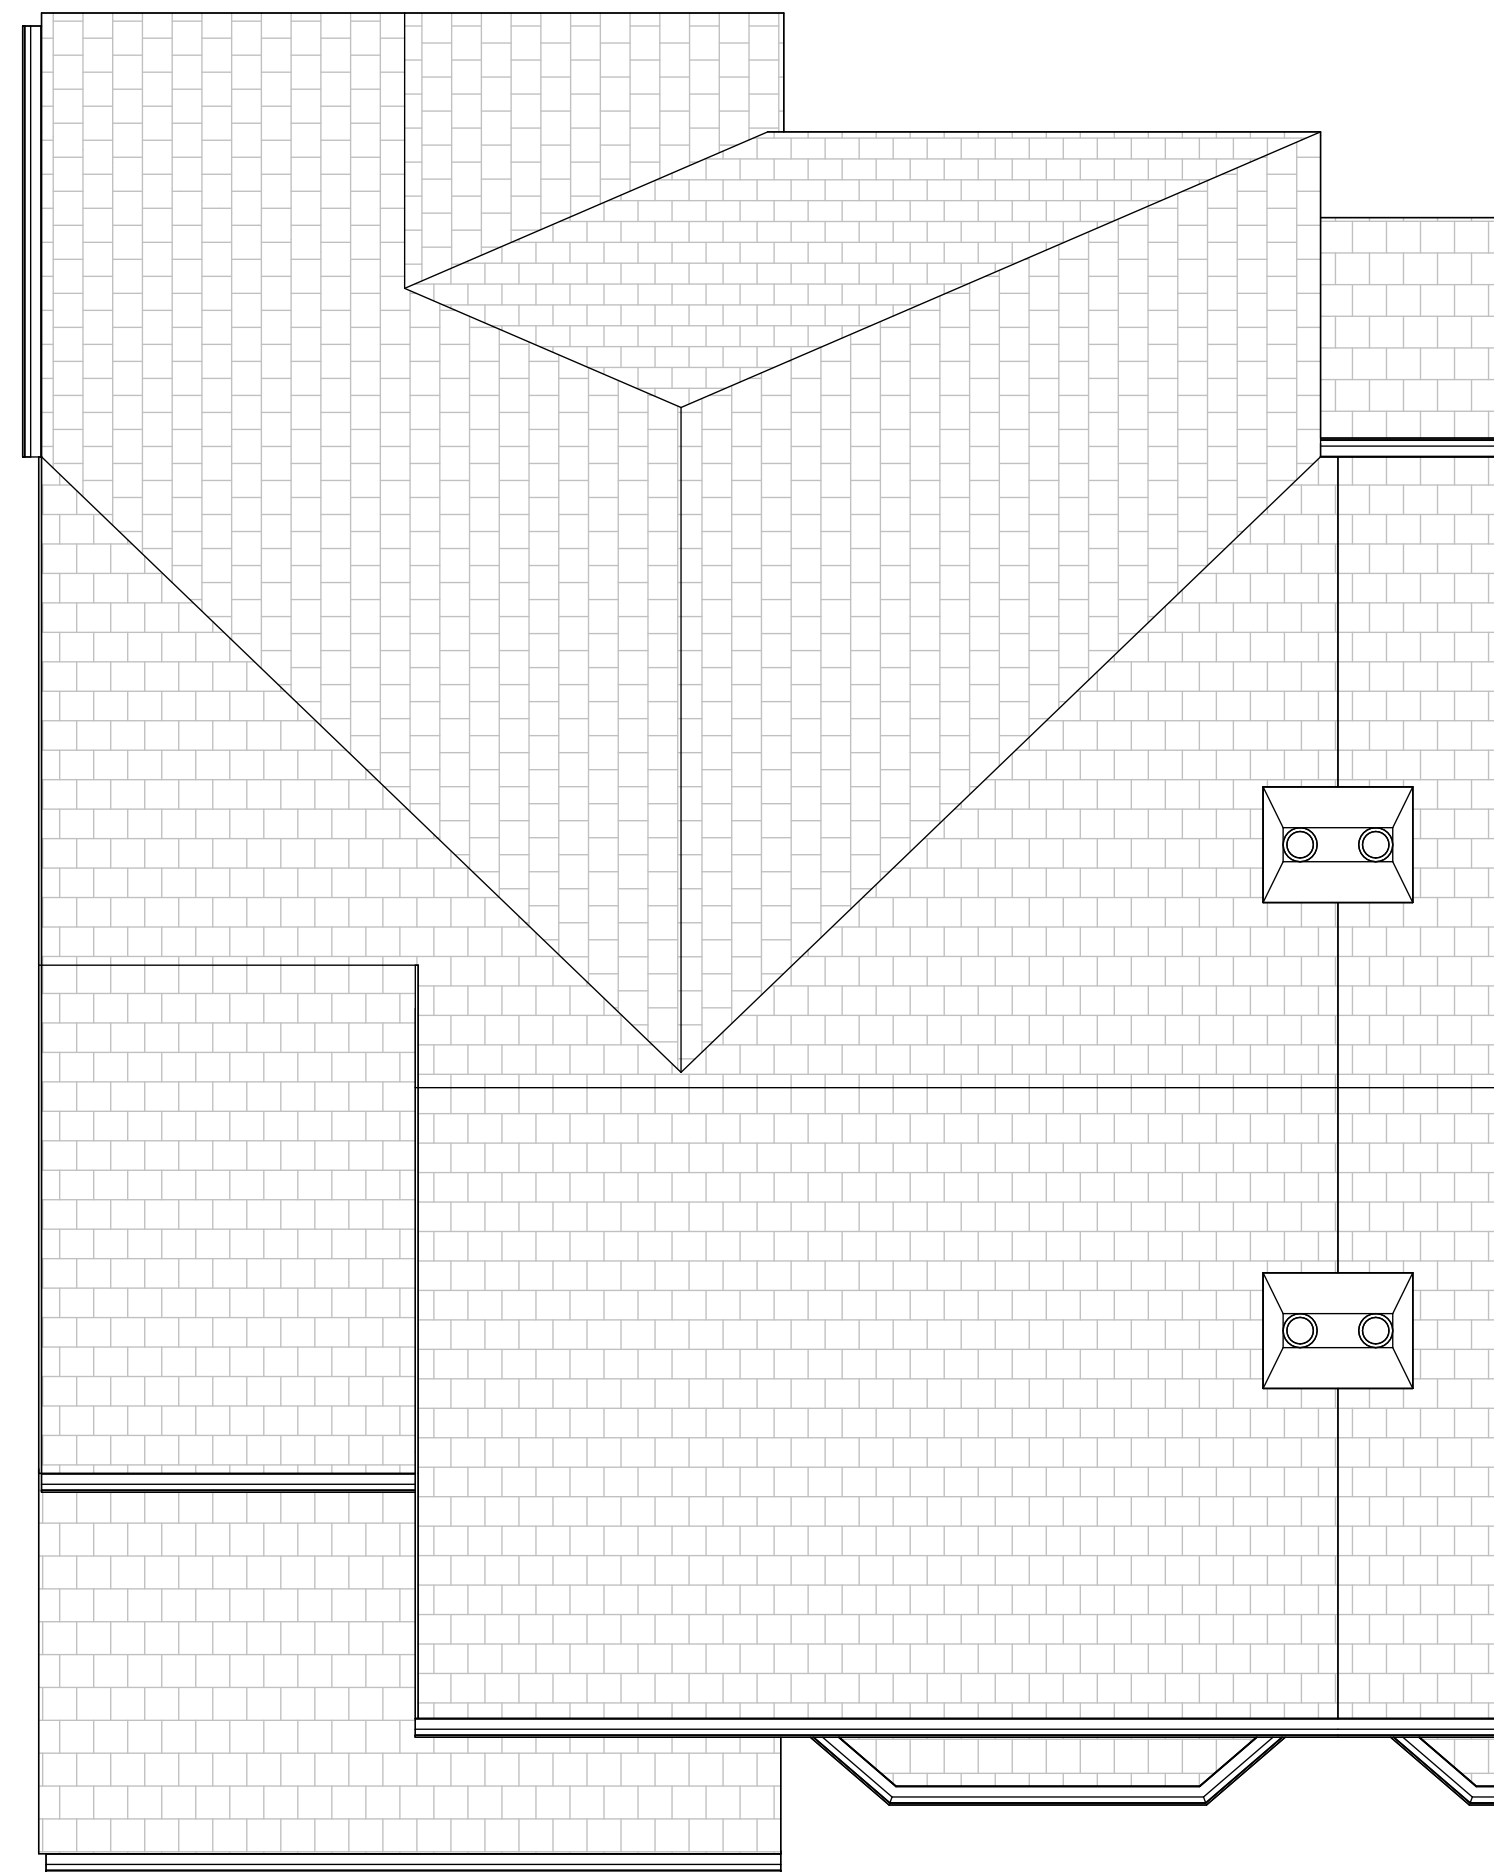


3 Roof Plan - Proposed  
1:50



4 South - Proposed  
1:100




5 North - Proposed  
1:100

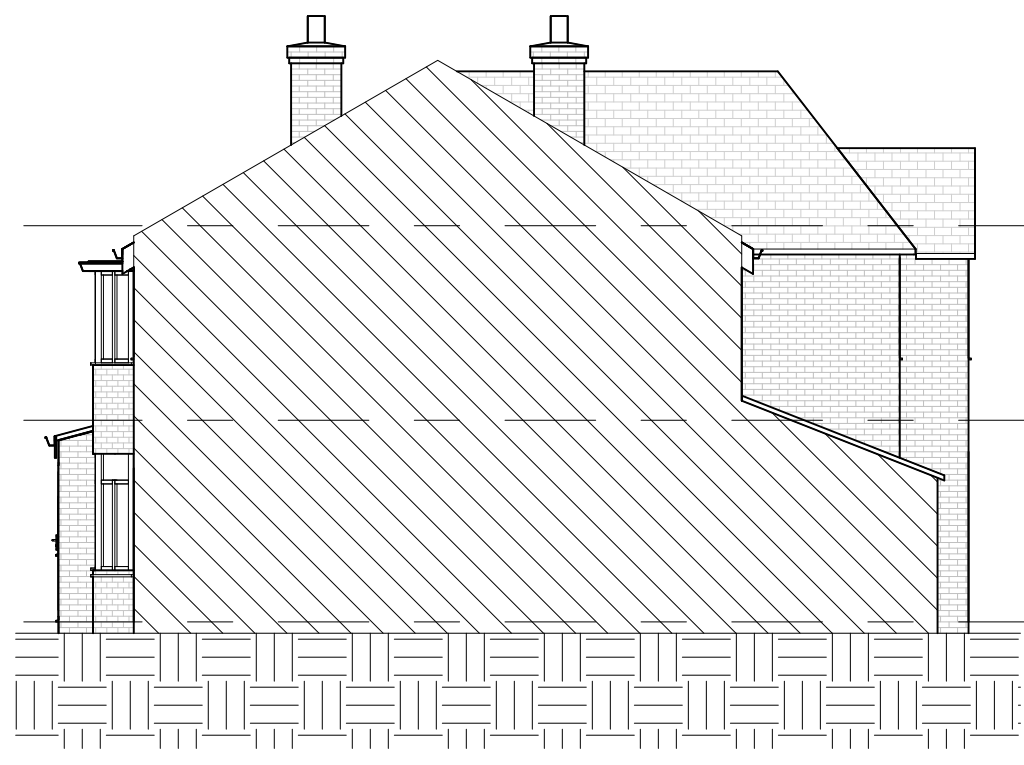


6 East - Proposed  
1:100



7 West - Proposed  
1:100

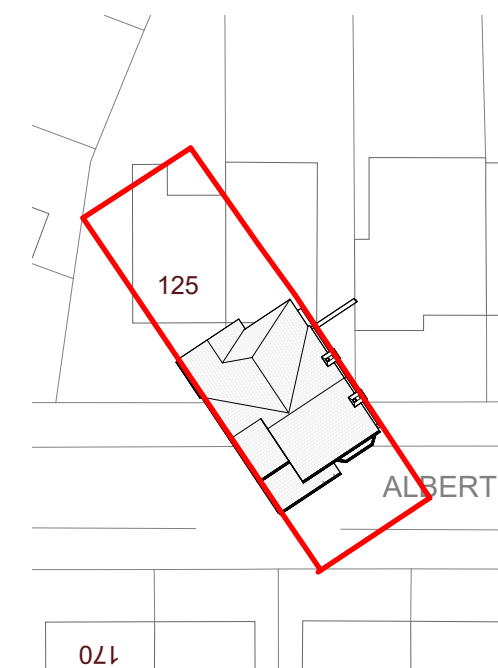

8 Block Plan - Proposed  
1:500

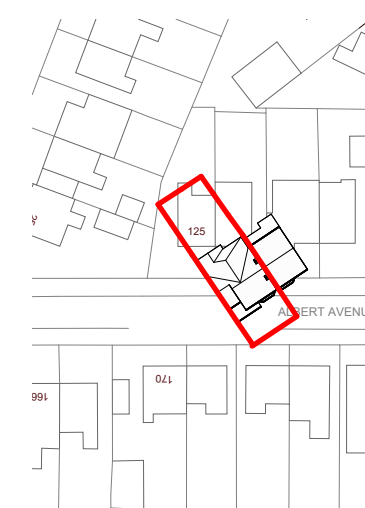

10 Site Plan - Proposed  
1:1250

Planning Notes:

- GABLE/SIDE WALLS TO BE LOCATED ENTIRELY WITHIN THE PROPERTY OF No.129.
- FOUNDATIONS TO BE ECCENTRIC FOOTINGS LOCATED ENTIRELY WITHIN THE PROPERTY OF No.129.
- GUTTERING, FASCIA AND RAINWATER PIPES TO BE LOCATED ENTIRELY WITHIN THE PROPERTY OF No.129.

PL2 SET BACK INCREASED 21 09 22  
PL1 PLANNING APPLICATION 05 08 22

| No.       | Details | By | Date |
|-----------|---------|----|------|
| Revisions |         |    |      |




Project:  
**129 Albert Avenue**

DRAWING TITLE:  
**PROPOSED GA PLANS AND ELEVATIONS**

DRAWING No.  
**A1.2**

Project Address  
129 Albert Avenue, Prestwich, M25 0HF  
Project No. JC\_128  
Drawn by: Author  
Checked by: JC  
Scale on A1: As indicated  
Date:

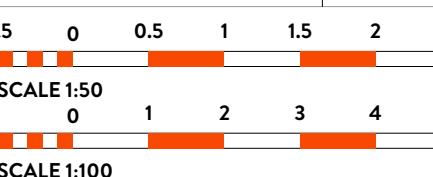

NOTES:  
THIS DRAWING IS COPYRIGHT AND IS SENT TO YOU IN CONFIDENCE. IT MUST NOT BE COPIED, USED OR DISCLOSED IN WHOLE OR IN PART TO THIRD PARTIES WITHOUT OUR WRITTEN PERMISSION. IT REMAINS THE PROPERTY OF JC DESIGN GROUP AND MUST BE RETURNED ON REQUEST.