




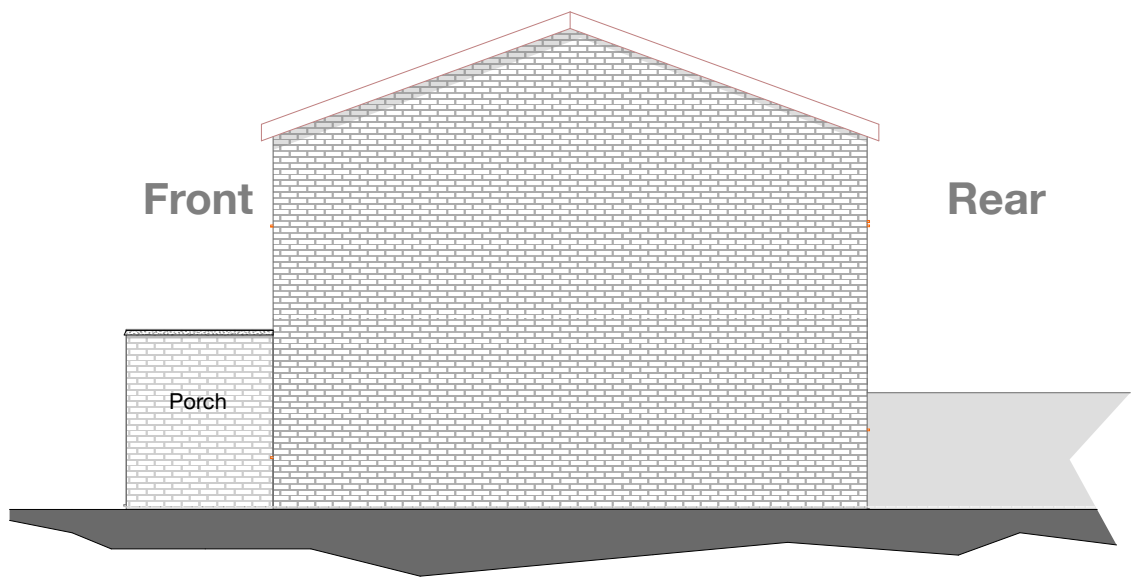

Existing Side Elevation
scale 1:100@ A1

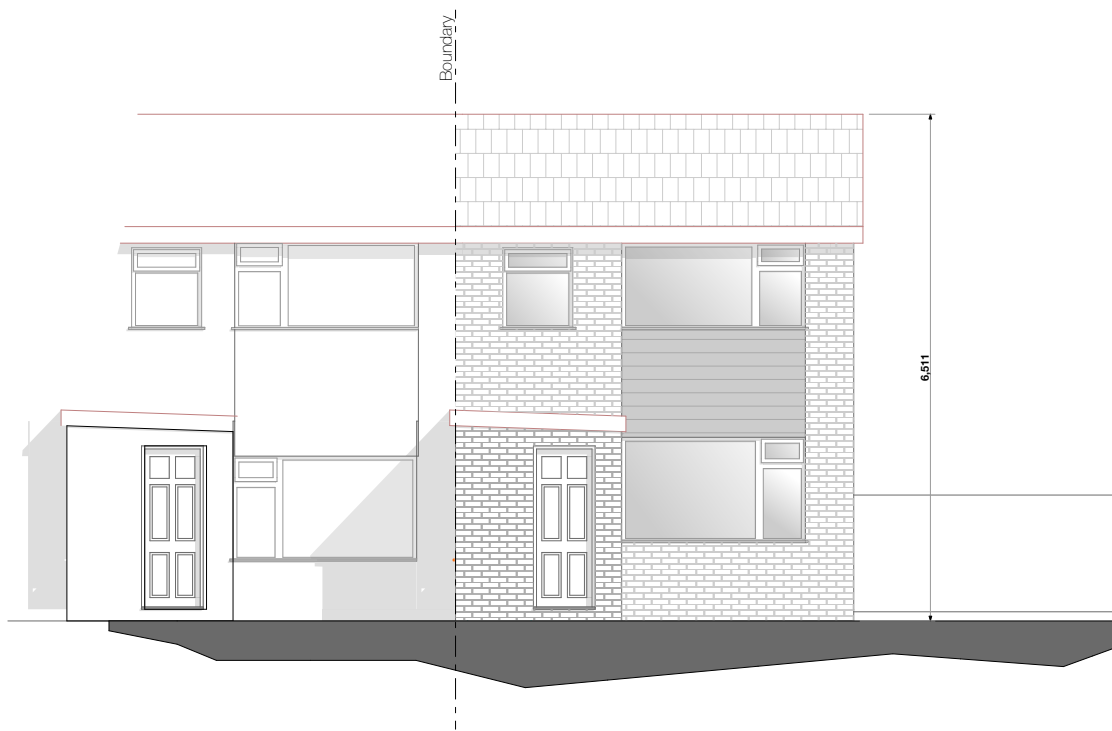


Existing Front Elevation
scale 1:100@ A1

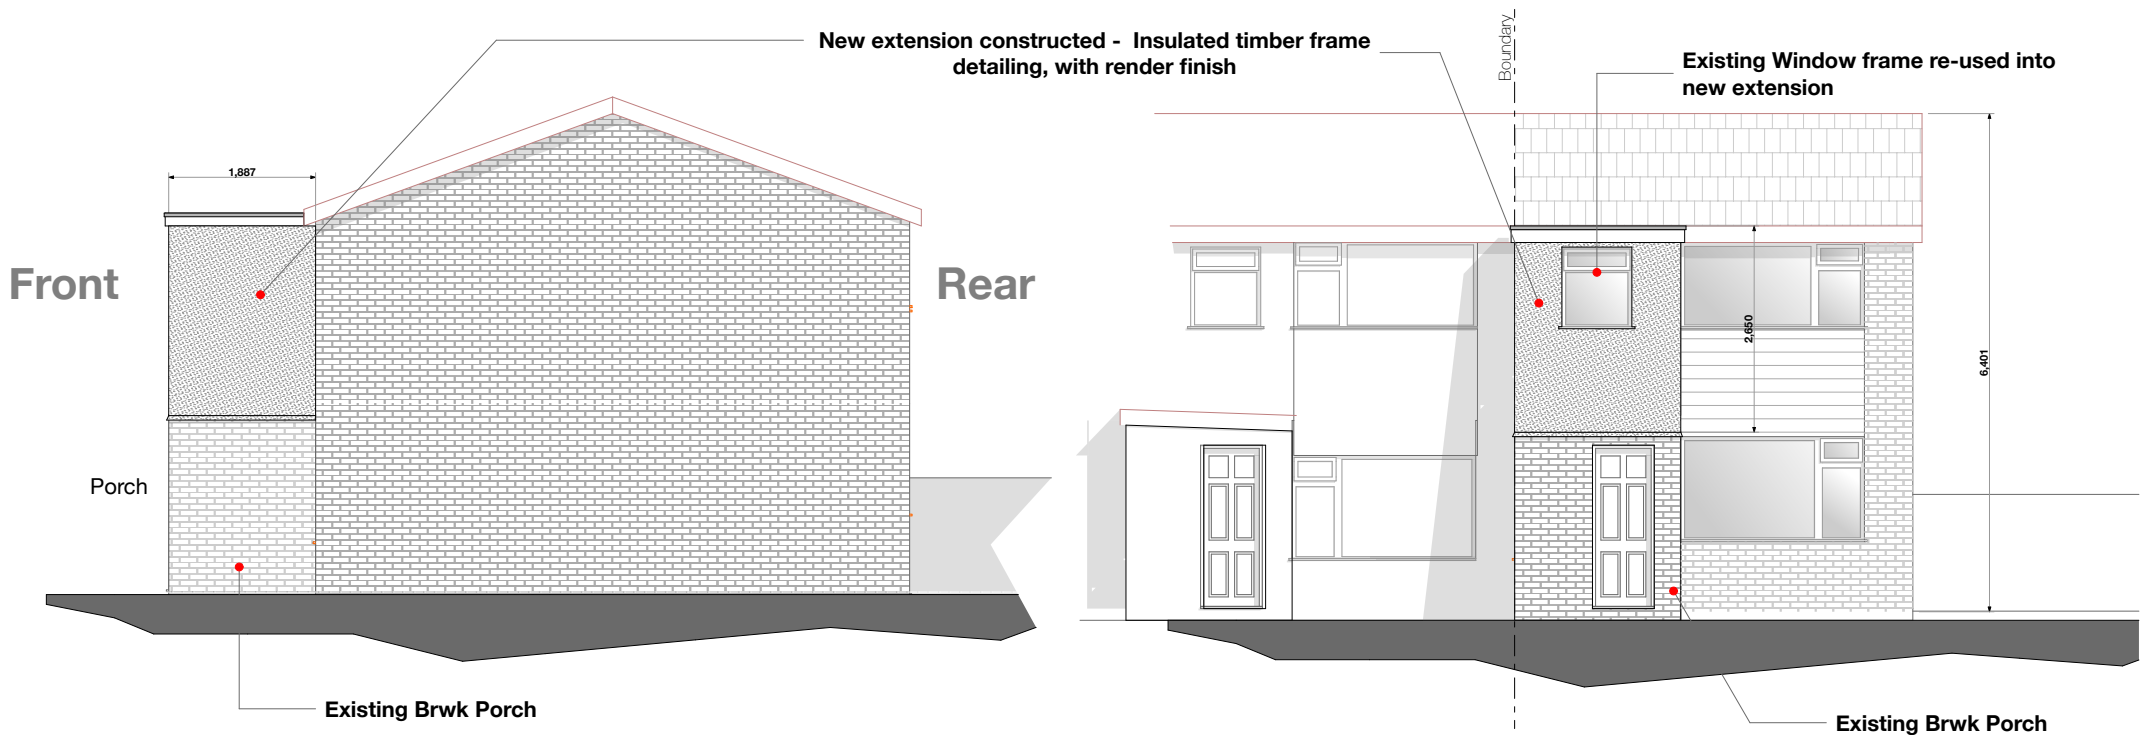


Proposed Side Elevation
scale 1:100@ A1


Proposed Front Elevation:
scale 1:100@ A1

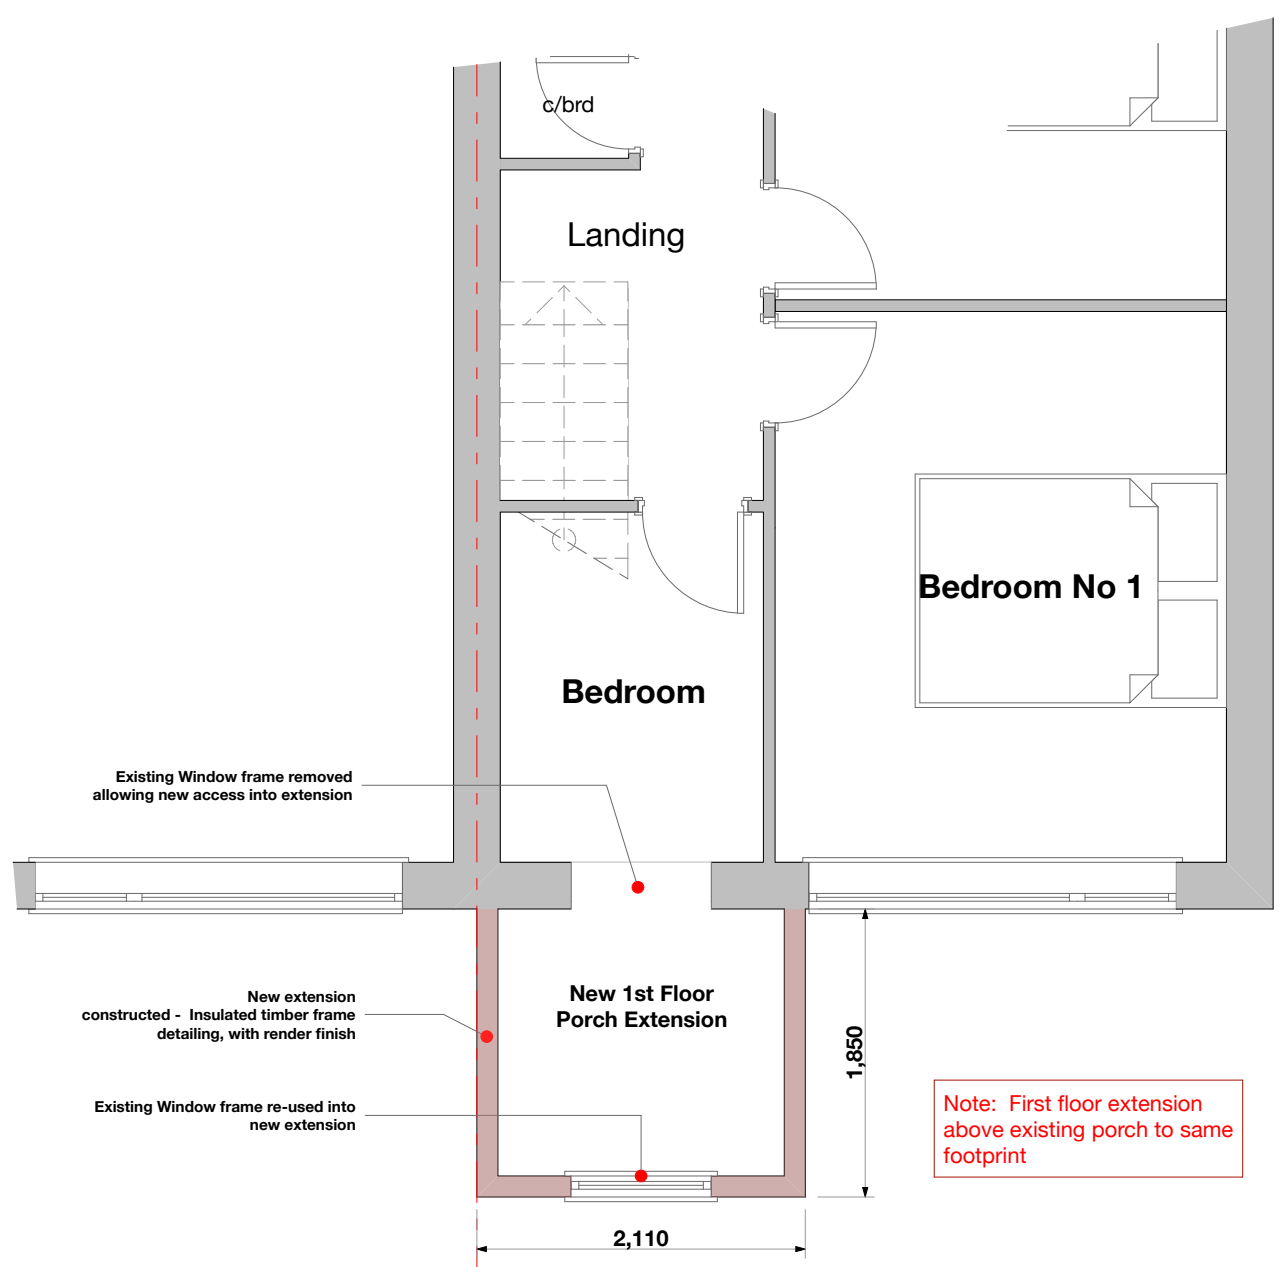

Proposed First Floor Layout: Showing New Extension over Porch
scale 1:50@ A1

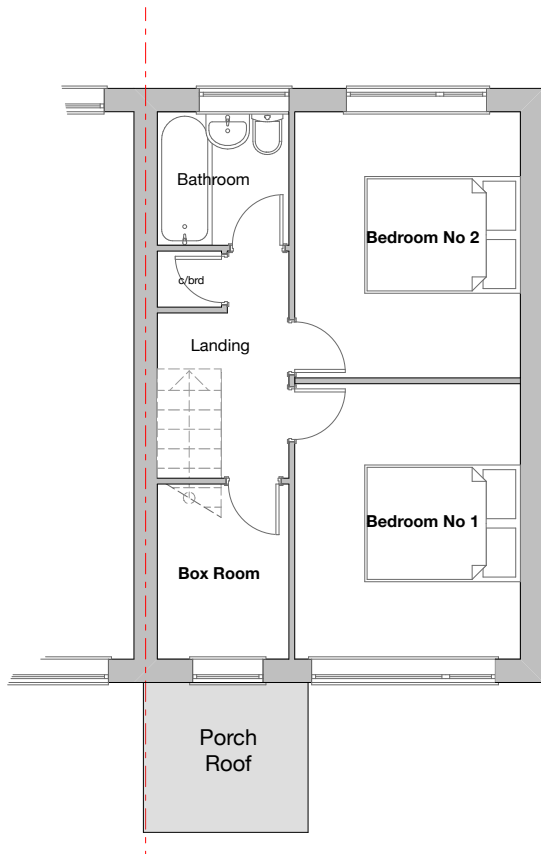


Existing First Floor Layout:
scale 1:100@ A1

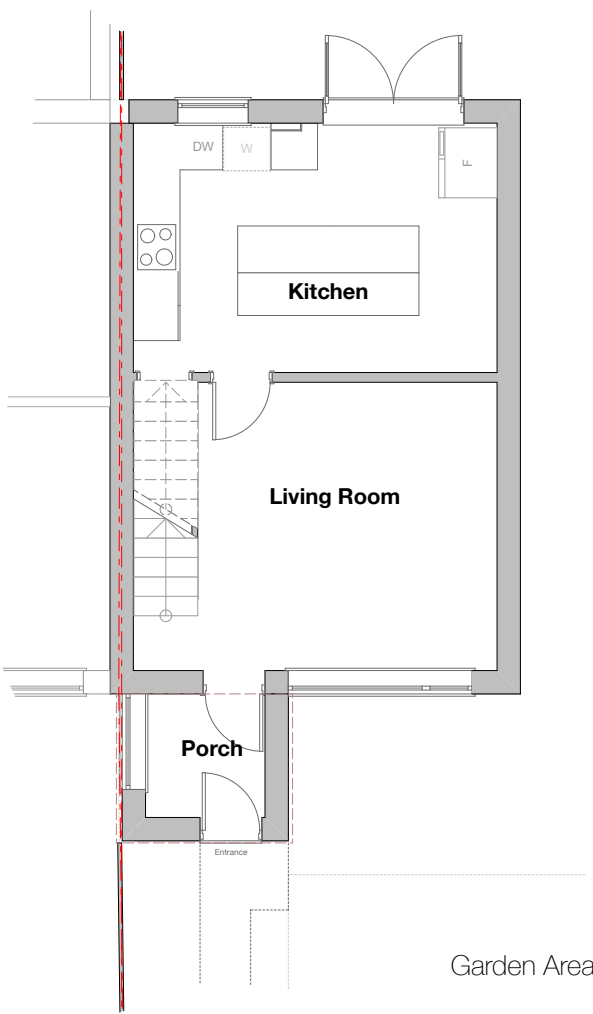

Existing Ground Floor Layout:
scale 1:100@ A1



Existing Site Layout
scale 1:200 @ A1

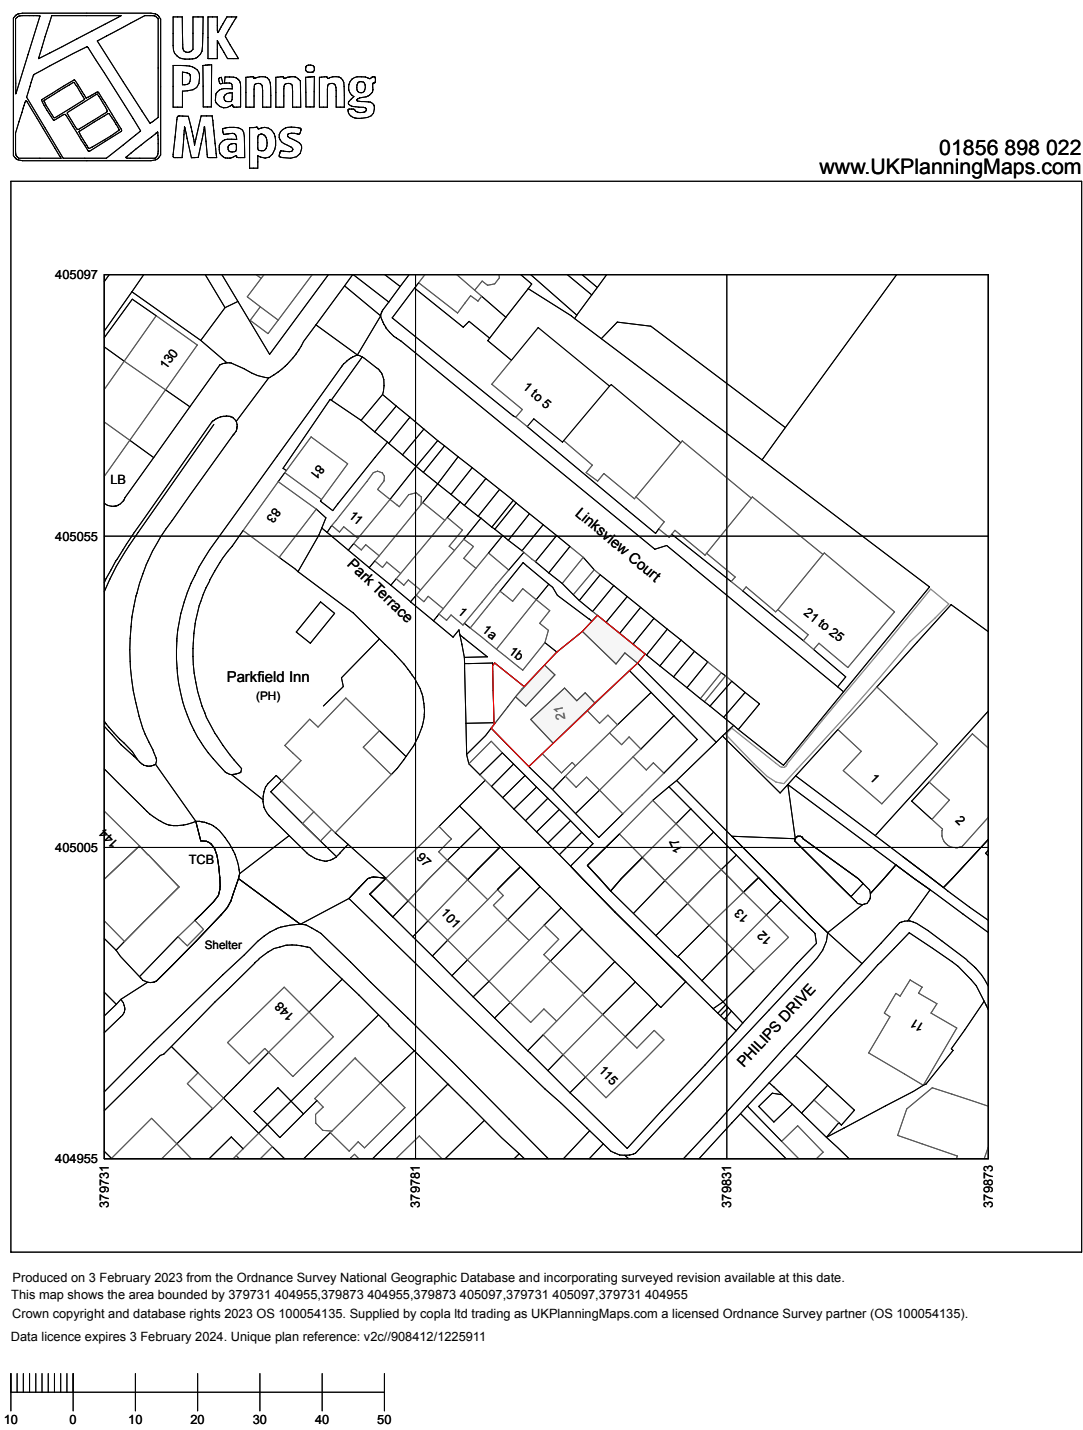

Location Plan
scale 1:1250 @ A1

Construction Risks	Maintenance/cleaning Risks	Demolition/adaptation Risks
In addition to the hazards/risks normally associated with the types of work detailed on this drawing take note of the above. It is assumed that all works on this drawing will be carried out by a competent contractor working, where appropriate, to an appropriate method statement.		
Safety Health and Environmental Information Box		
Notes		
####		
A1		
Architecture:Interiors:Project Management.		
Client		
Mr Lee Hoppley		
Job Title		
New 2nd Floor & Rear Extension Works		
Site Address		
21 Philips Park Whitefield Manchester M45 7PY		
Drawing Name		
Existing & Proposed GA Plans Elevations and Site for new extension at 1st floor onto existing porch		
Drawing Status		
Planning Stage		
Issue Date: 06.06.23 by : D Hobson		
Drawing Scale		
as indicated		
Layout ID		
02.1		
Status		
Revision		