


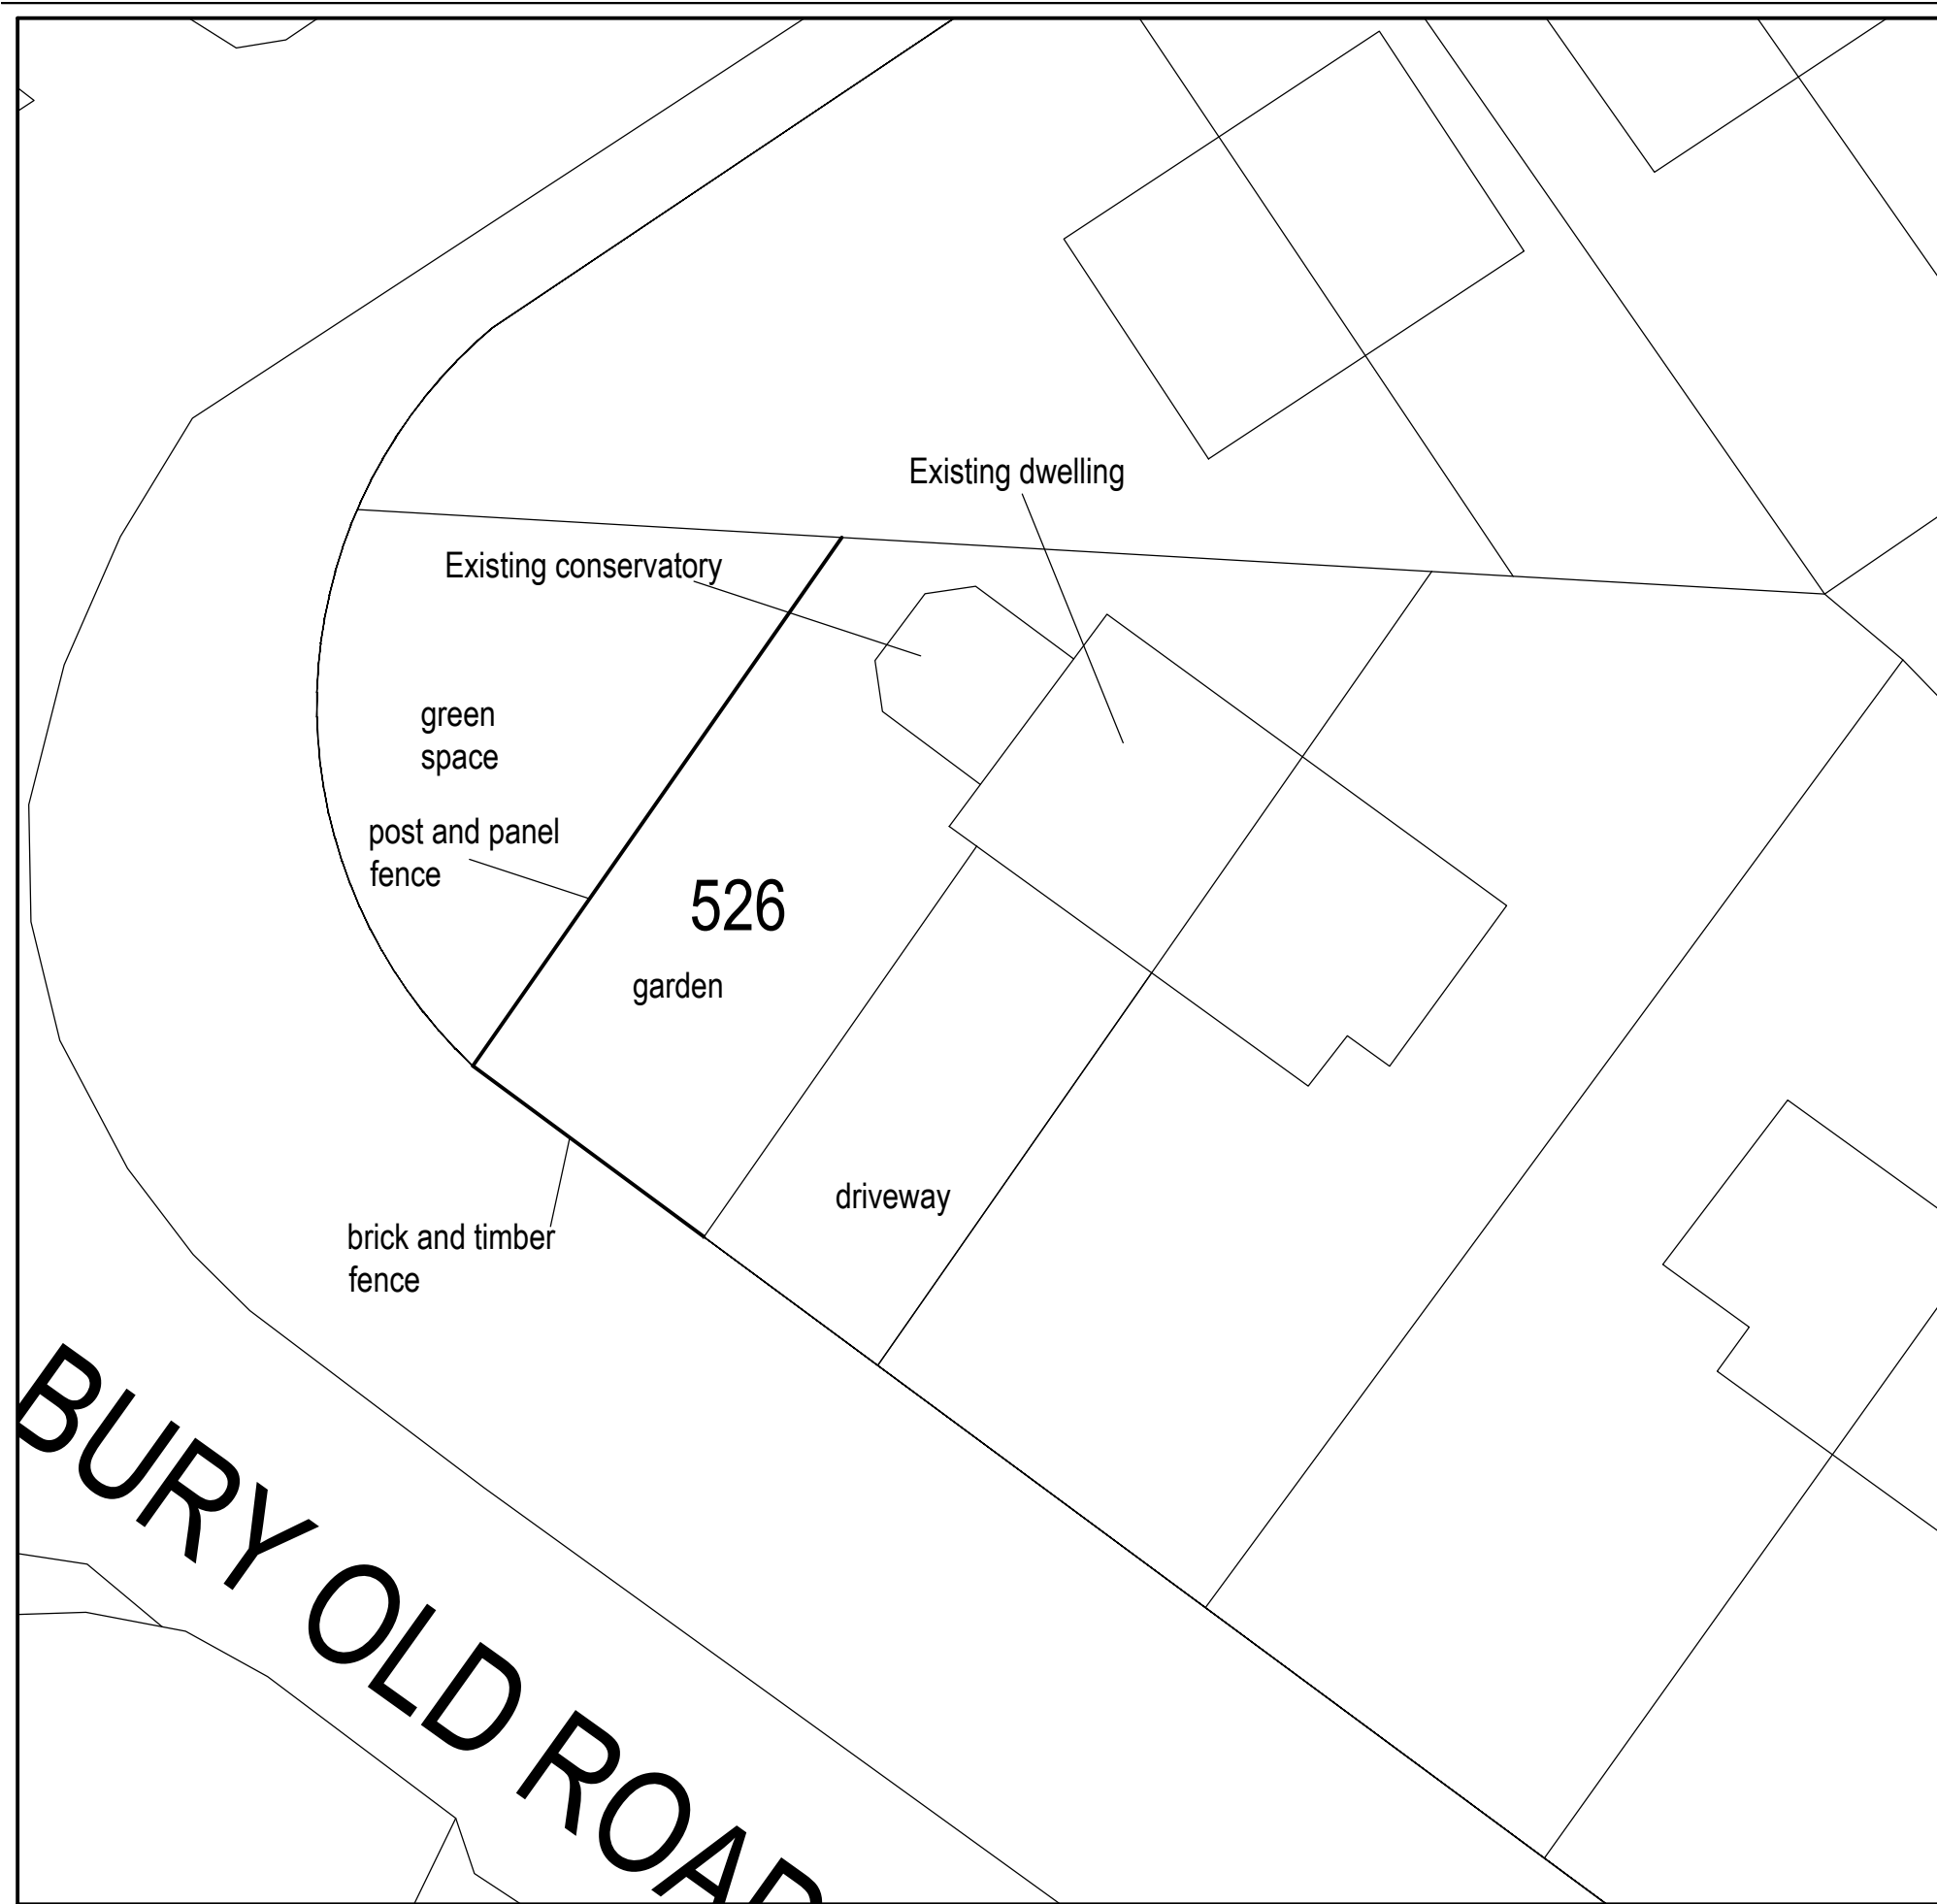

NOTE
All errors, omissions, discrepancies should be reported to the originator immediately.
All dimensions to be checked before site fabrication by the contractor, his sub-contractor or supplier.
Do not scale plans - use figure or grid dimensions where given.
Any deviation from the drawing to be reported to the originator immediately.

Drawing issue status:
☐ PRELIMINARY ☐ CLIENT APPROVAL ☐ PLANNING ☐
☐ BUILDING REGS ☐ TENDER ☐ CONSTRUCTION ☐ AS-BUILT ☐

REV		DATE	DESCRIPTION	
PROJECT			CLIENT	
Single Storey extension to side of dwelling			Mr and Mrs Collins 526 Bury Old Road, M25 3DF	
SUBJECT			SHEET SIZE	DATE SCALE
Existing Site Plan			A3	18.04.20 1:200
PROJECT NR		DRAWING NR	REV	DRAWN CHECKED
-		BR-03	-	-