



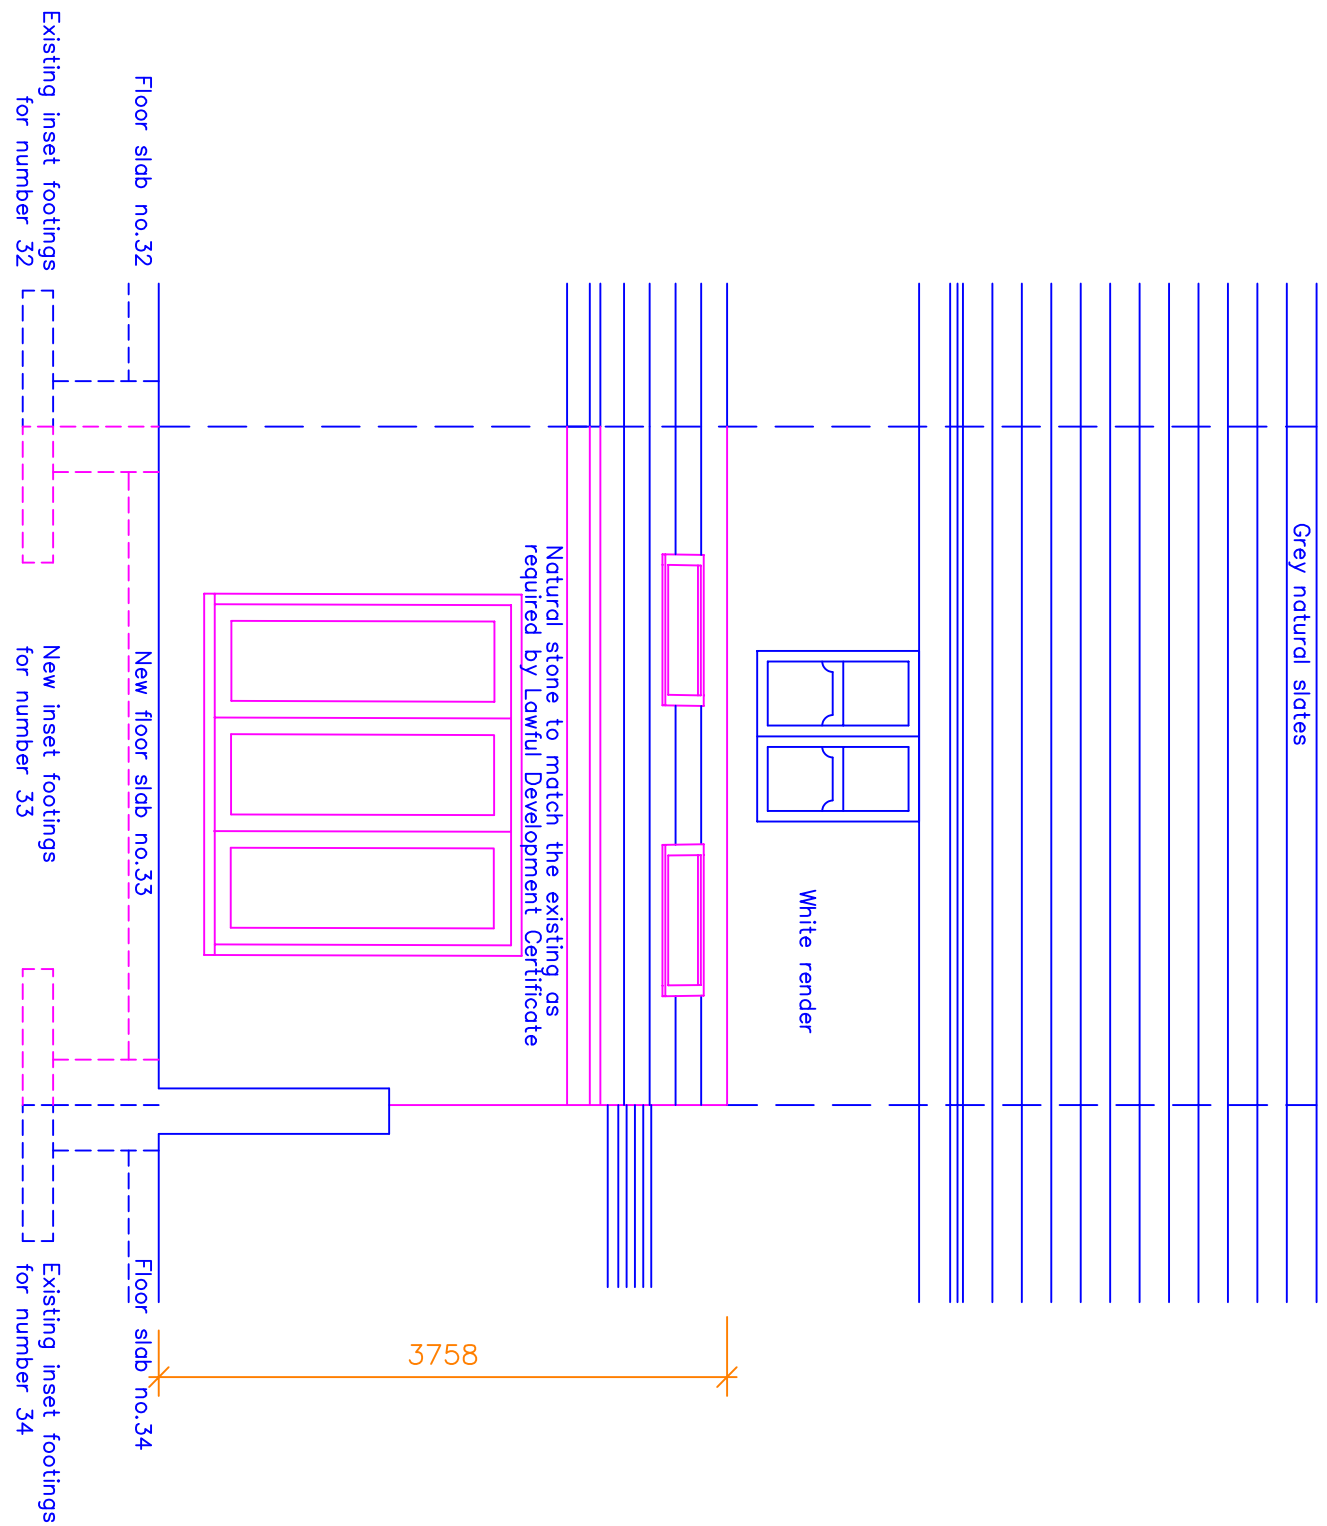


Proposed Rear Elevation

No encroachment of the neighbouring properties will be permitted, nor will be required.

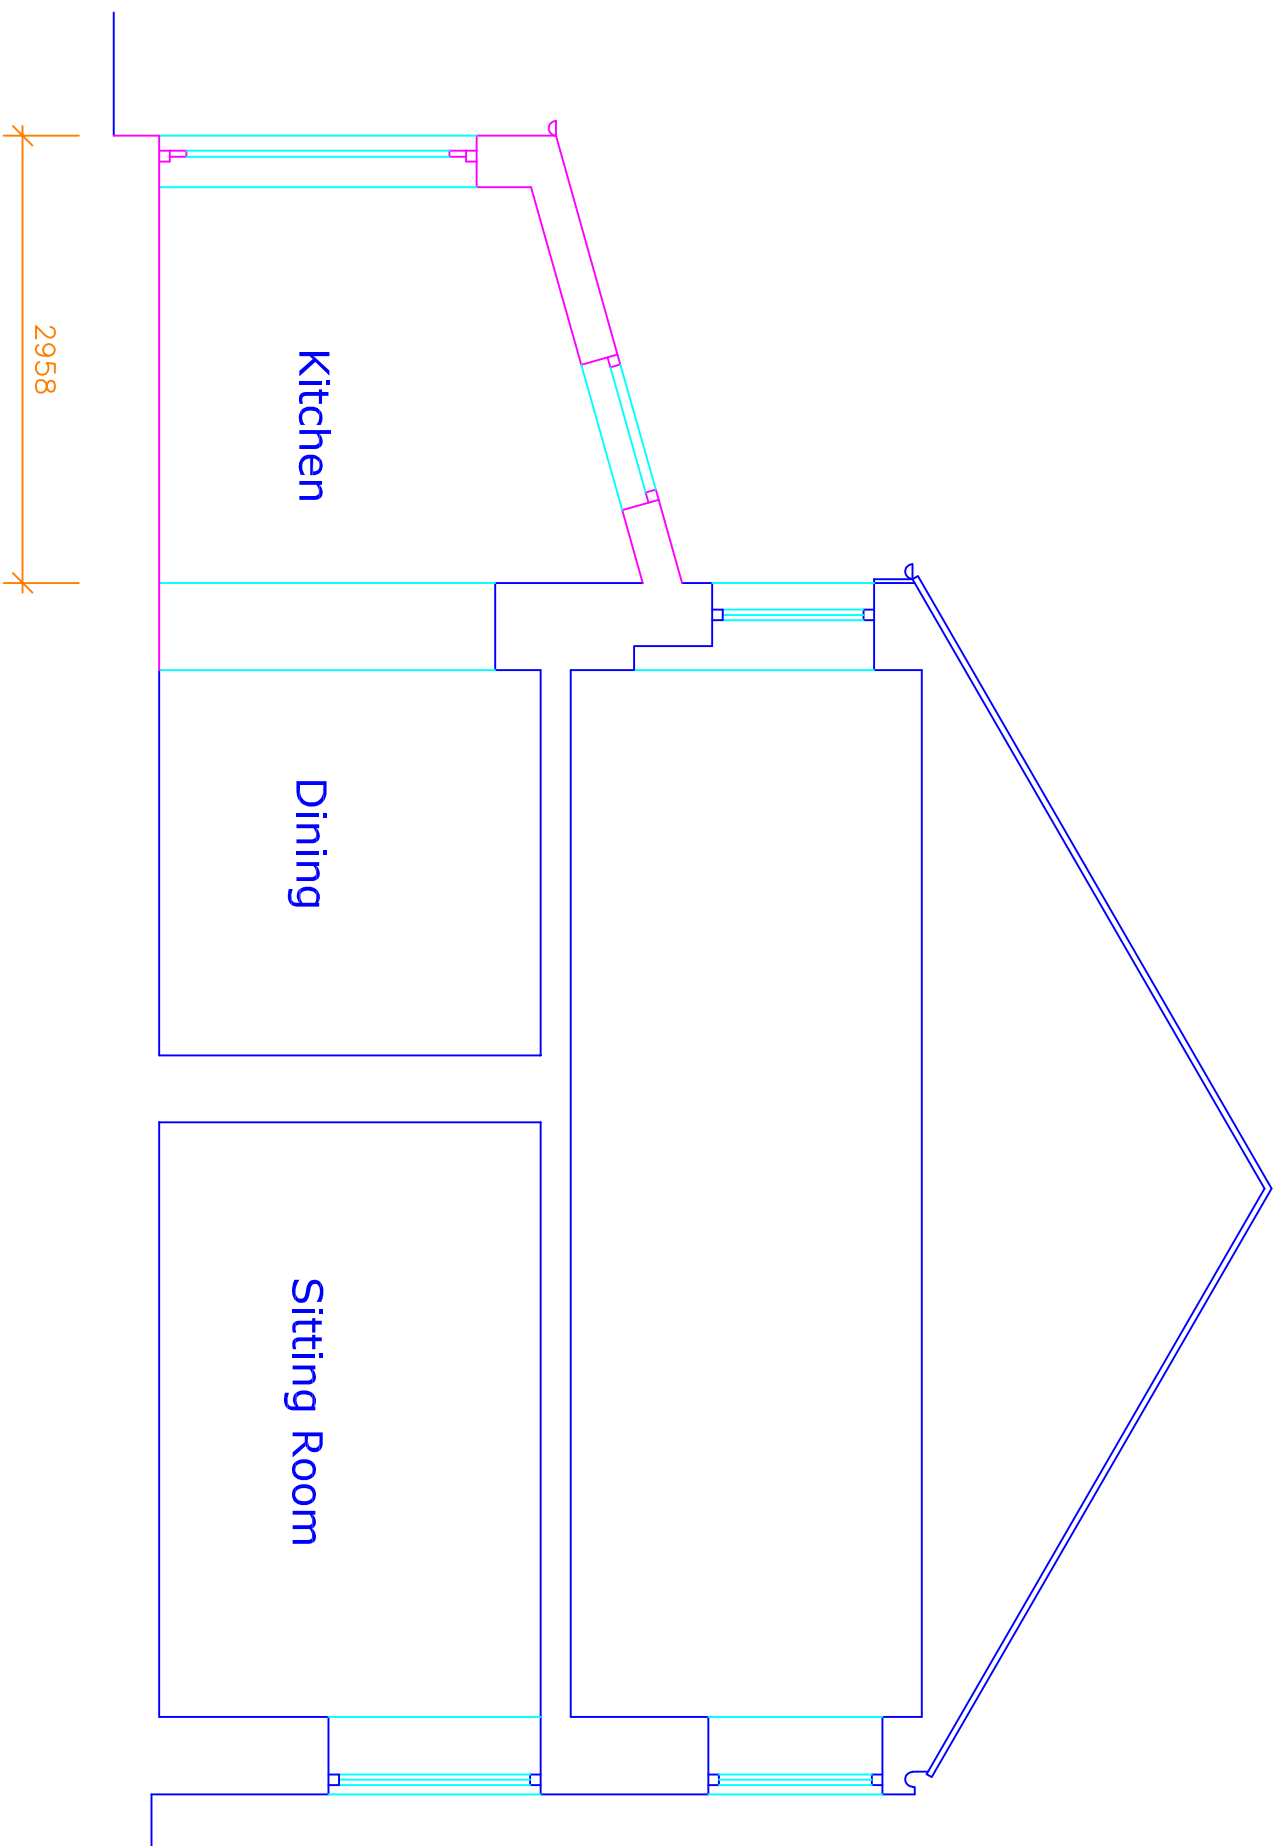


Proposed Section

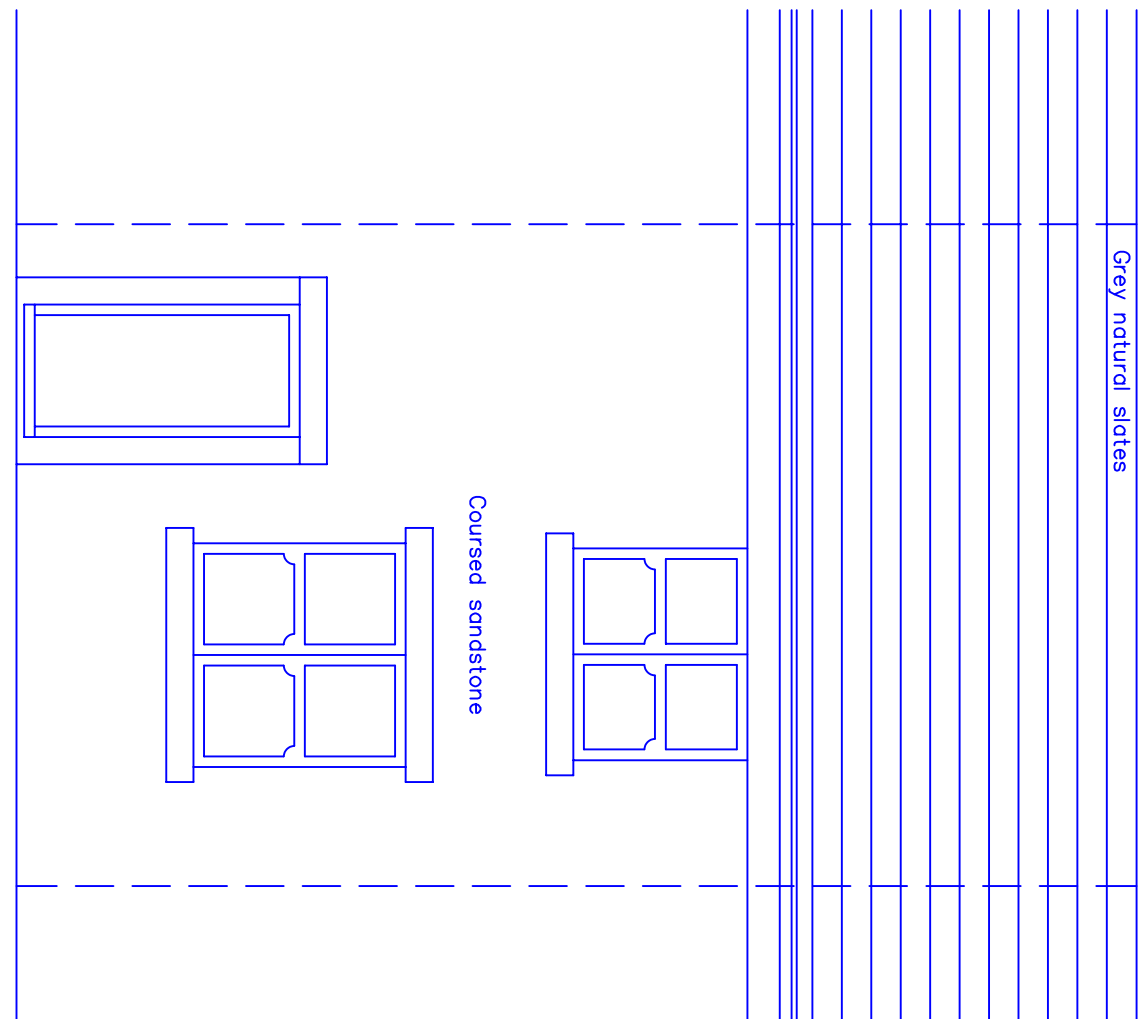


Proposed Front Elevation

No changes proposed

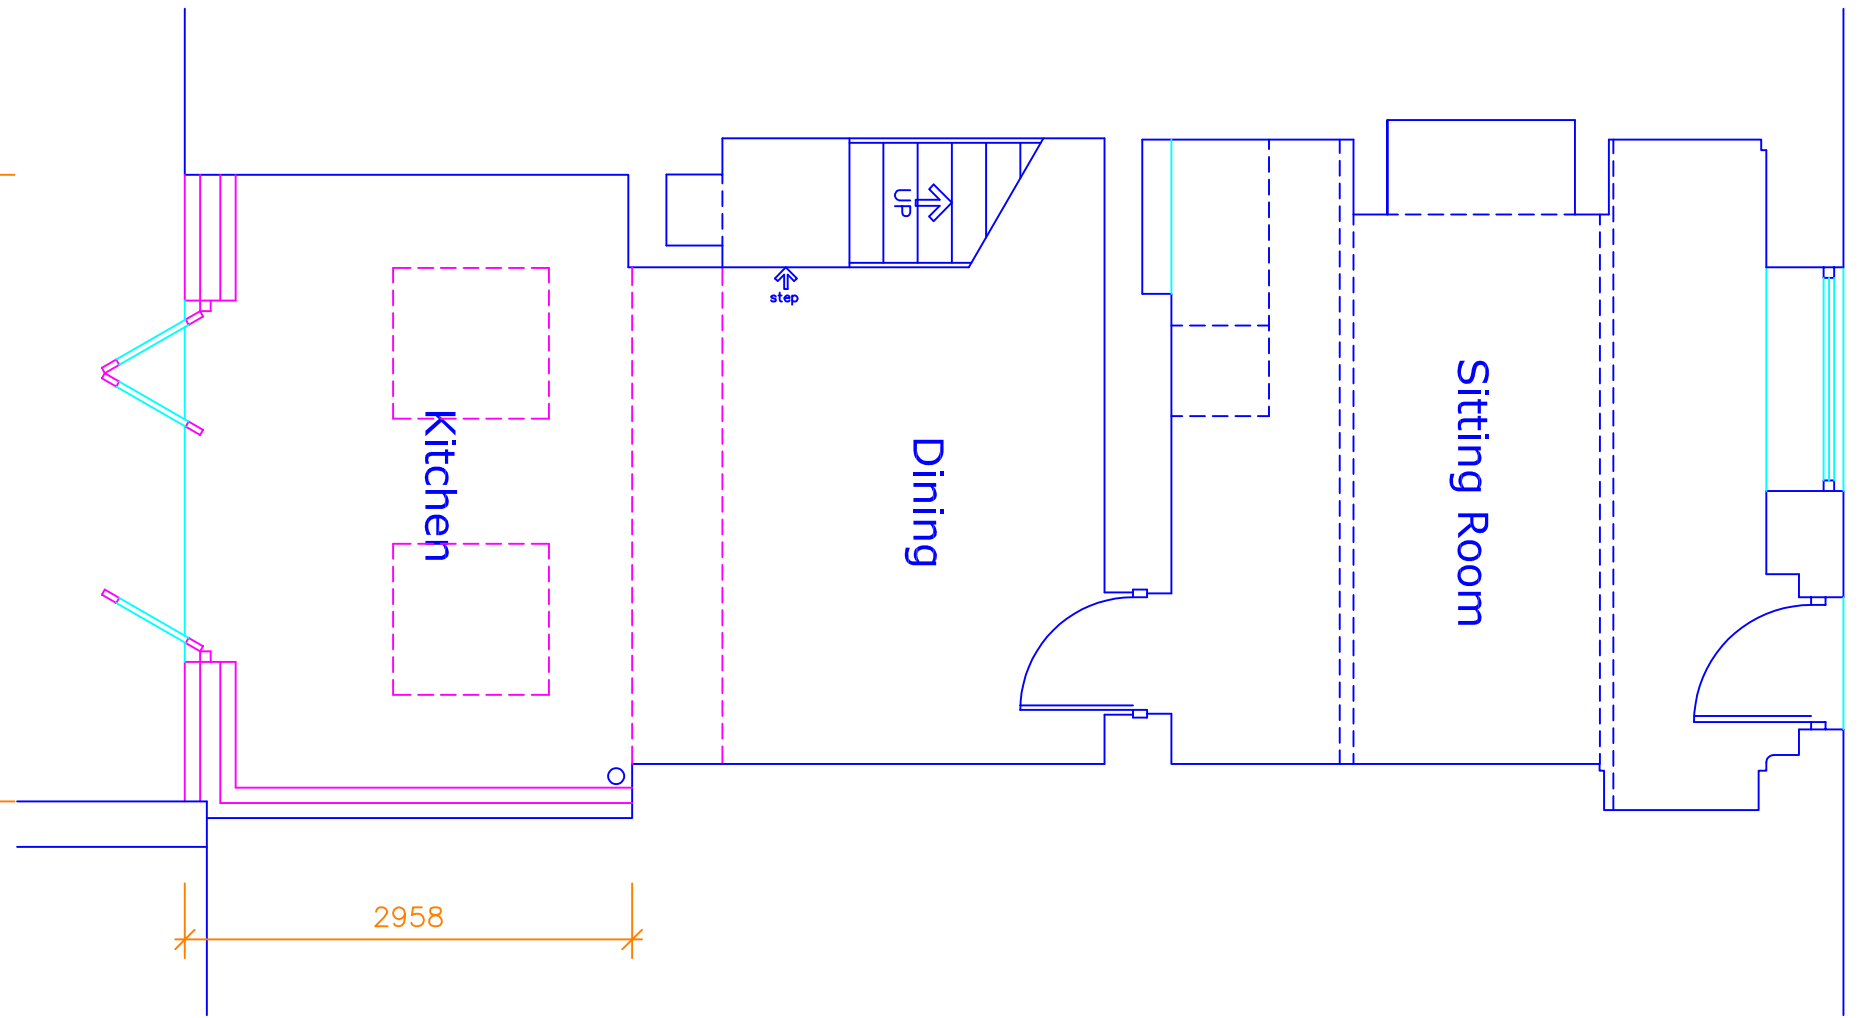

Proposed Ground Floor Plan

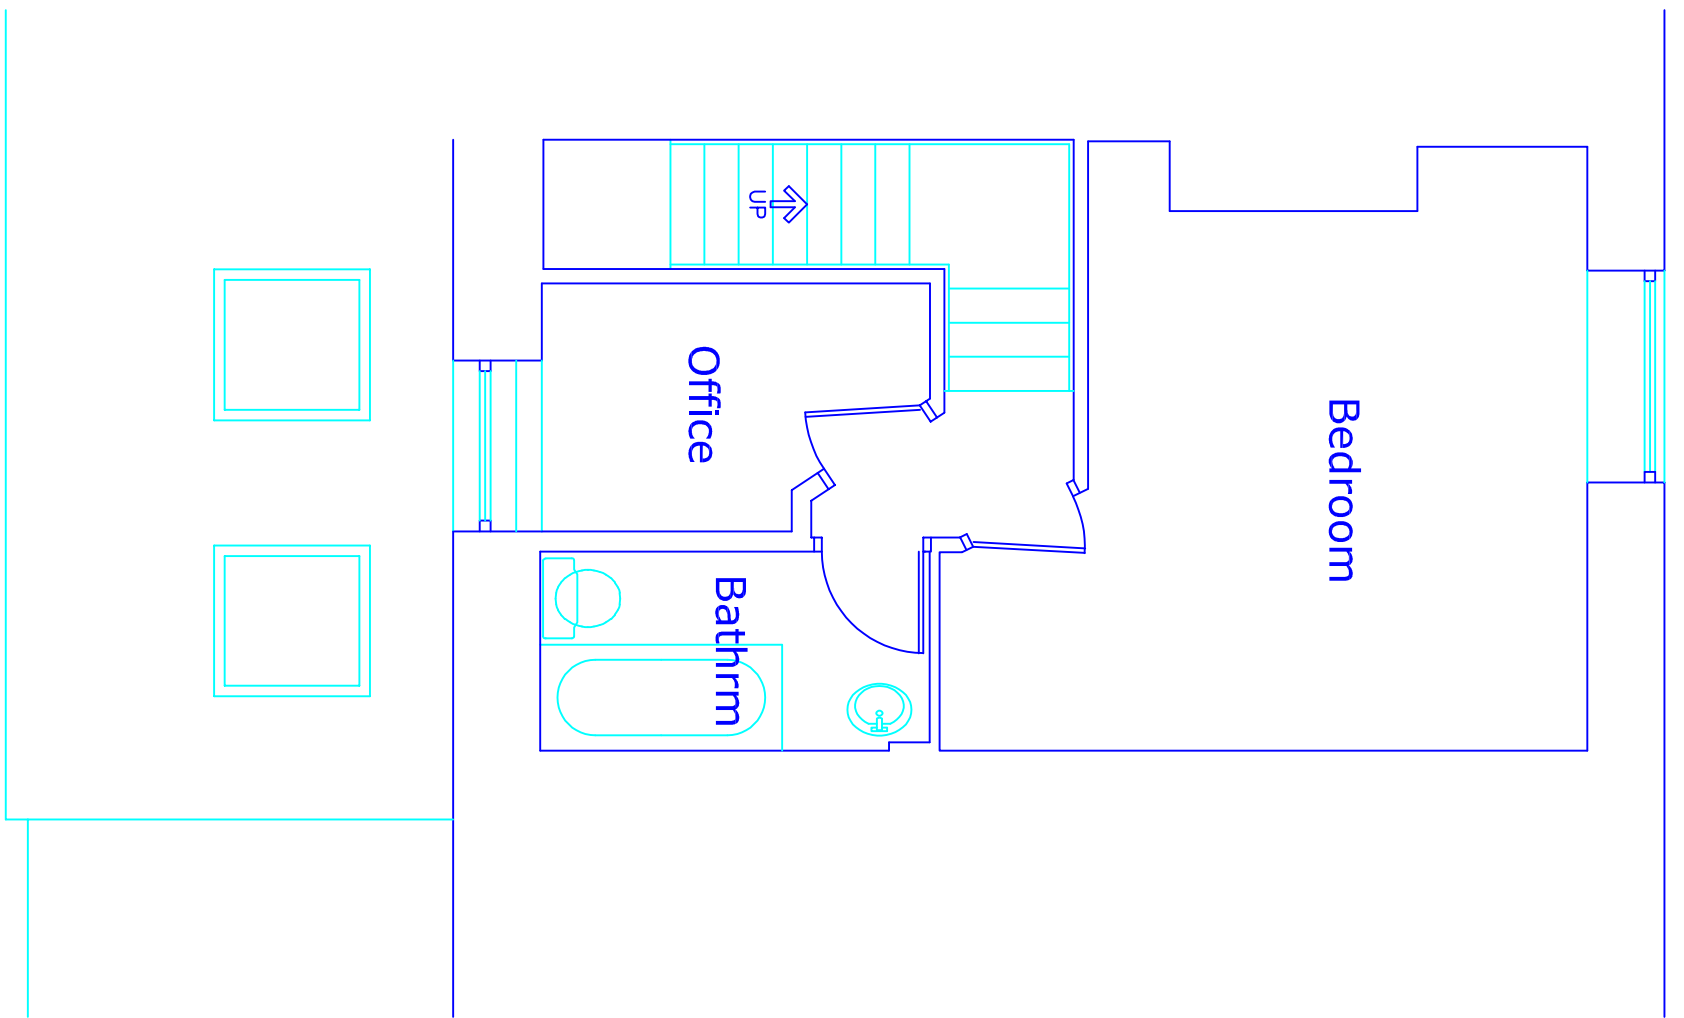

Proposed First Floor Plan

Confirmation of non encroachment 22.01.2025
D Stone to the extension 13.12.2024
C Rear boundary corrected 05.12.2024
B Proposed foundations indicated 26.11.2024
A

This drawing and design concept is the property of PPV design. It should not be reproduced without written permission

0 1 2 3 m

33 Mount Pleasant
Nangreaves
Bury
BL9 6SP

scale 1:50 at A1
October 2024

PPV design Ltd
Proposed Plans
and Elevations

JBL-02D