





PROPOSED ROOF PLAN (SCALE 1:200)

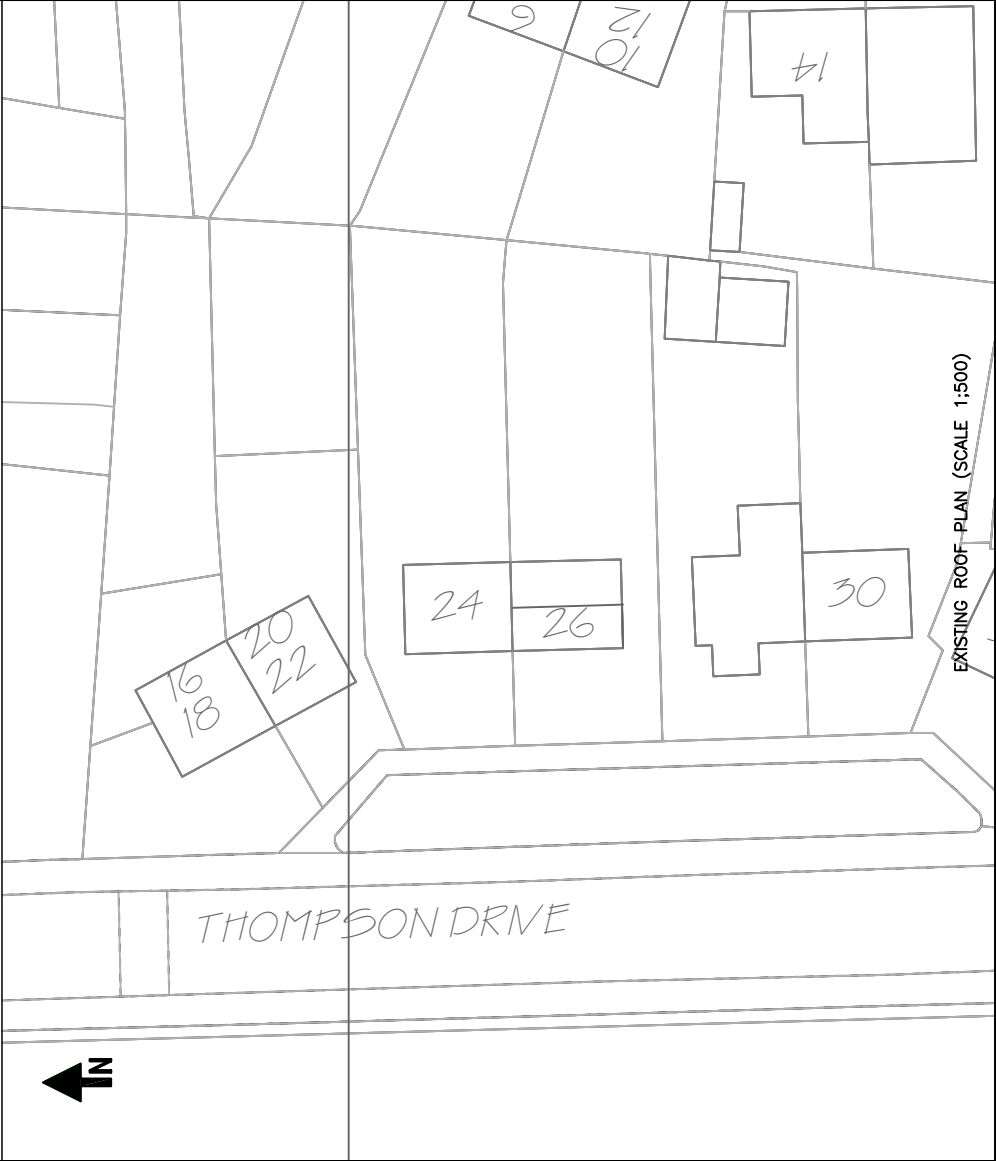

EXISTING ROOF PLAN (SCALE 1:500)

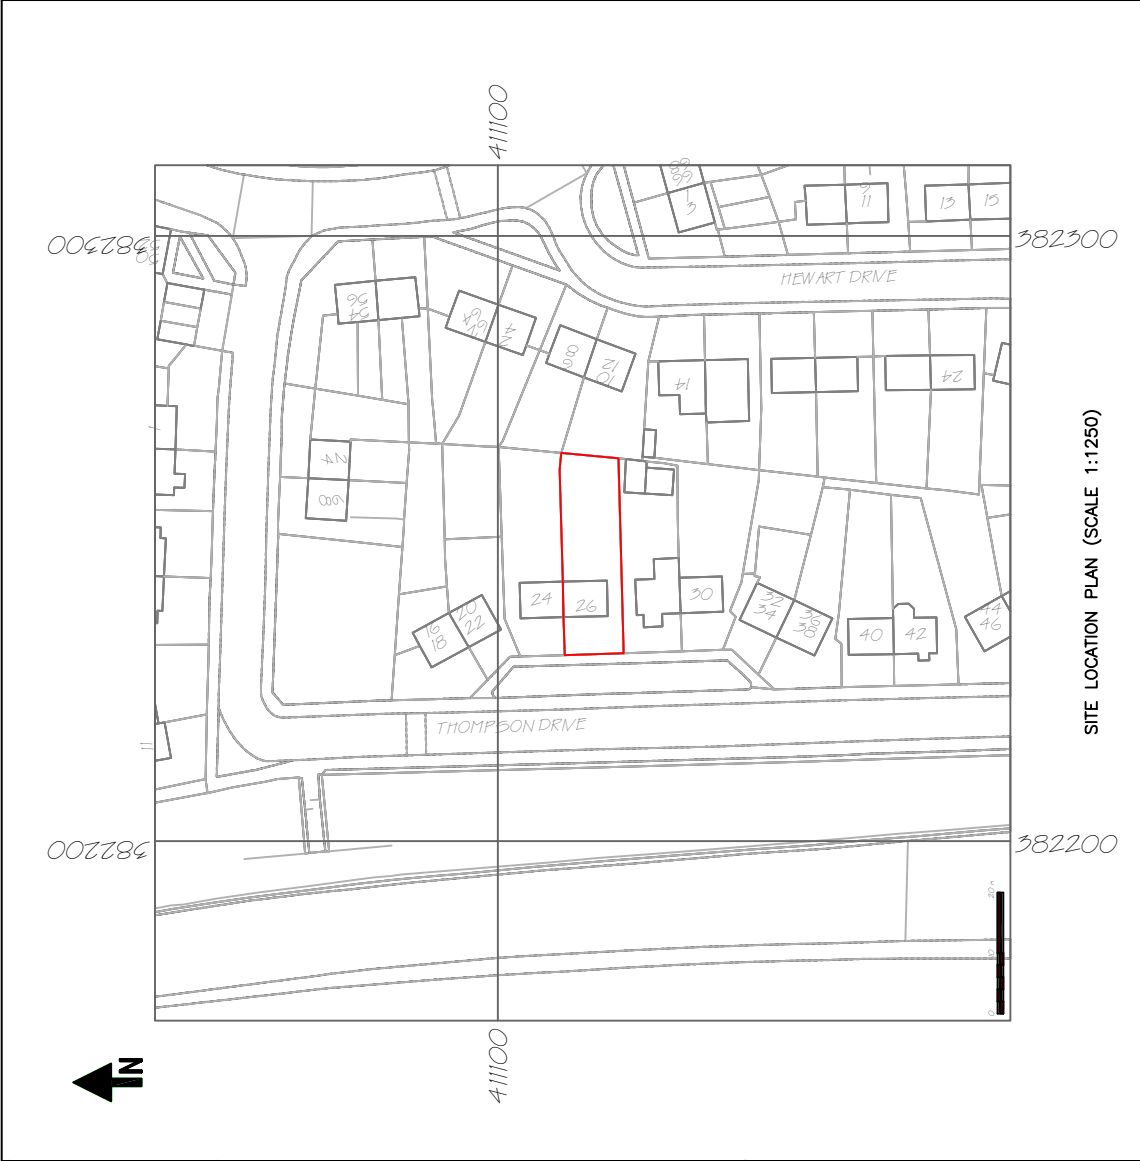

SITE LOCATION PLAN (SCALE 1:1250)

NOTES

COPYRIGHT:
ALL RIGHTS RESERVED
THIS DRAWING MUST NOT BE REPRODUCED
WITHOUT WRITTEN PERMISSION FROM NORDEN
QUANTITY SURVEYING AND CONSTRUCTION
SERVICES LIMITED.

DO NOT SCALE OFF THIS DRAWING.

ALL DIMENSIONS ARE TO BE CHECKED ON
SITE BY THE CONTRACTOR /
SUB-CONTRACTOR. ANY DISCREPANCIES ARE
TO BE REPORTED TO NORDEN QUANTITY
SURVEYING AND CONSTRUCTION SERVICES
LIMITED.

Rev.	Description	Dt'n	Chk.	Date	Norden Quantity Surveying and ConstructionServices LTD 732 Edenfield Road, Norden, Boudale, Q32 79P				
Contract					26 THOMPSON DRIVE, BURY, BL97ND				
Title					PROPOSED SINGLE STOREY REAR EXTENSION				
Scales					AS SHOWN				
Drawn					Checked				
Dwg. No.					DWG 1 OF 4				
					Sheet Size A3				
					Date 01.03.2026				
					Revision 0				