




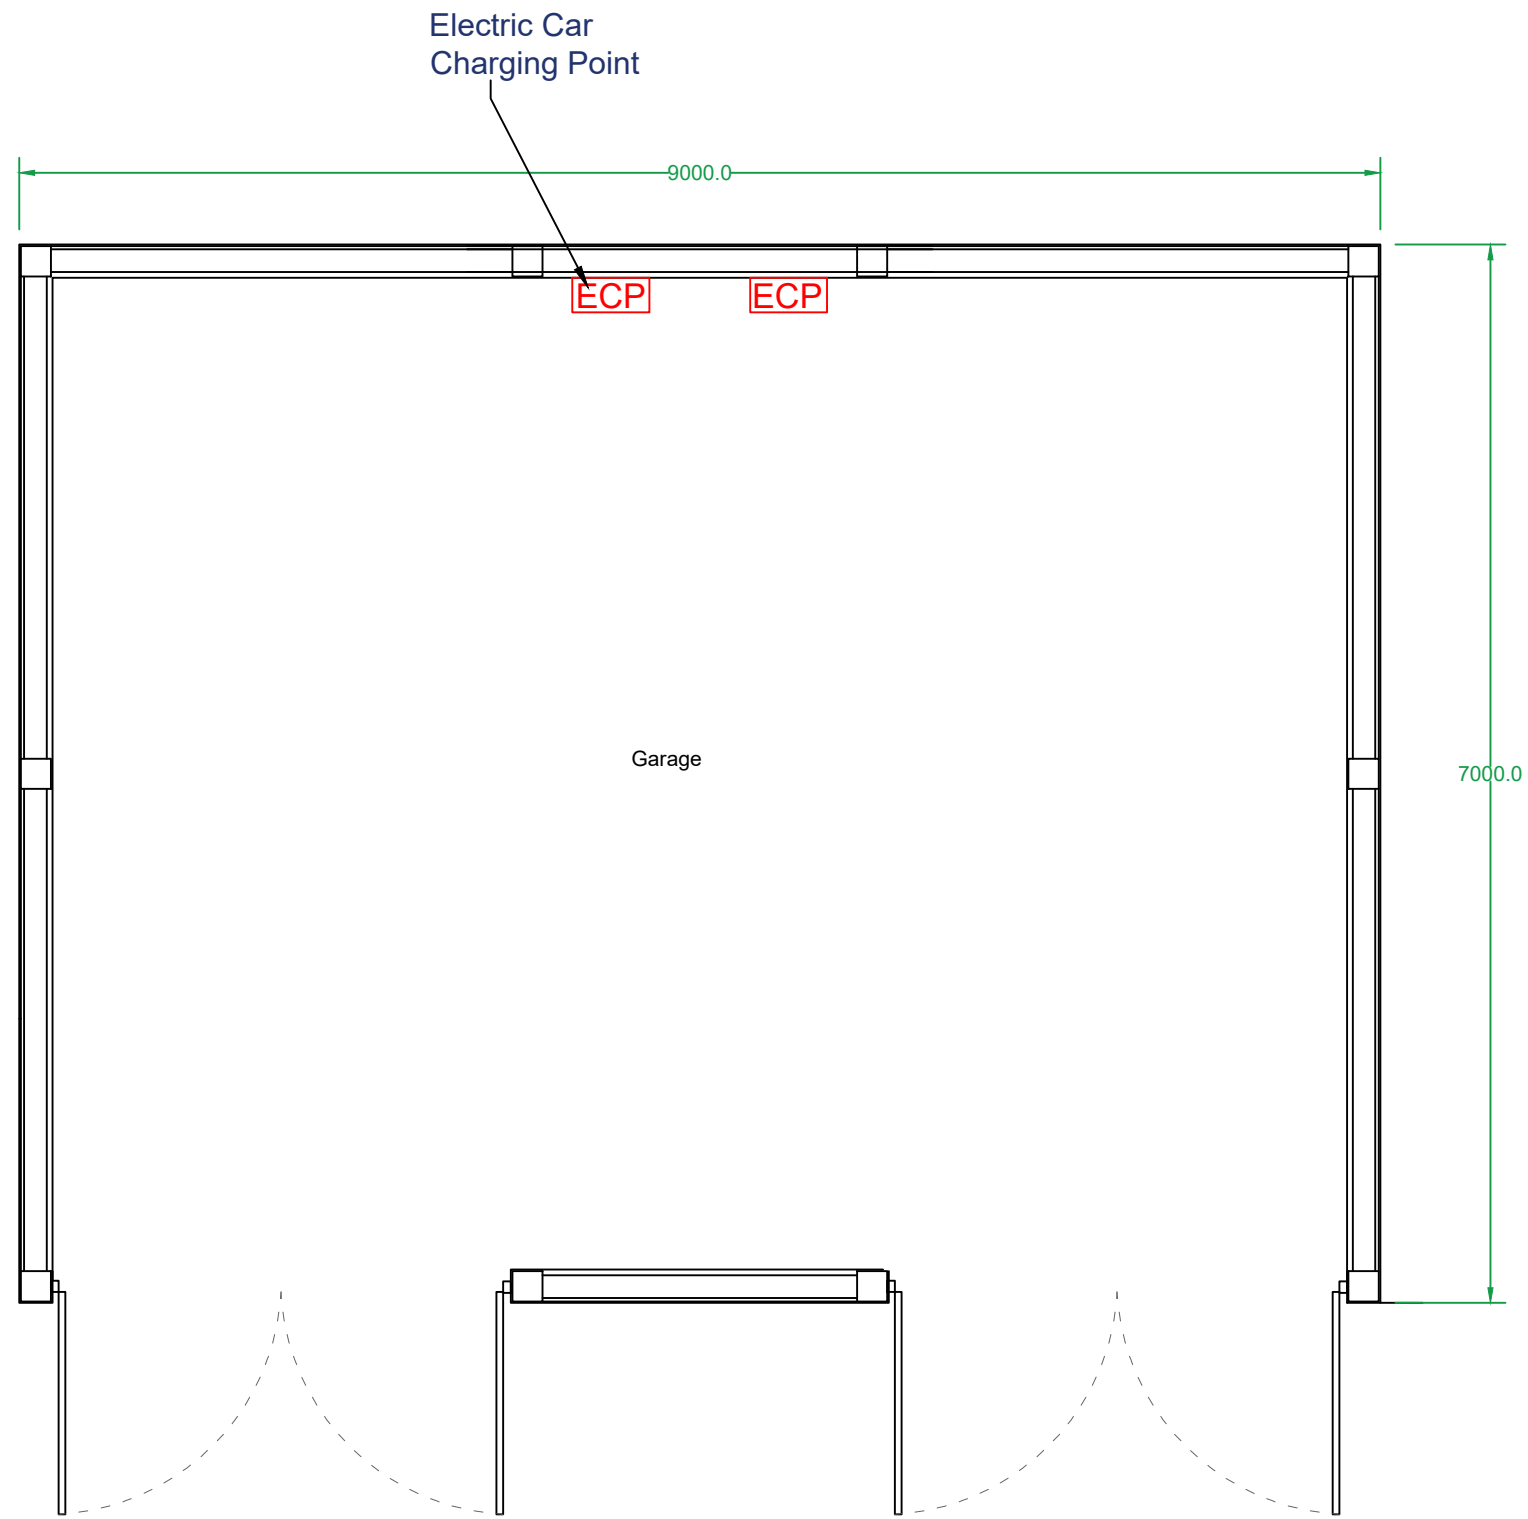


Proposed Garage Ground Floor Plan
Scale (1 : 5 0)

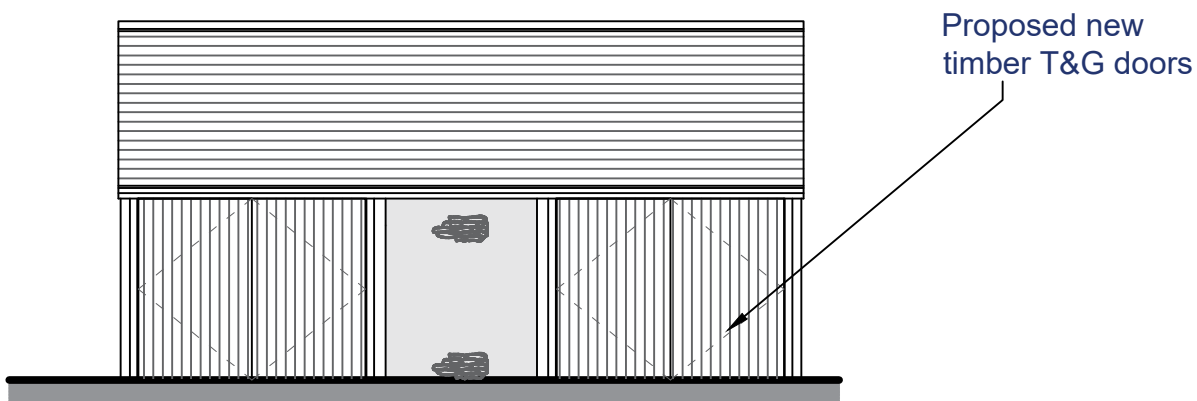


Proposed Garage Front Elevation
Scale (1 : 1 0 0)

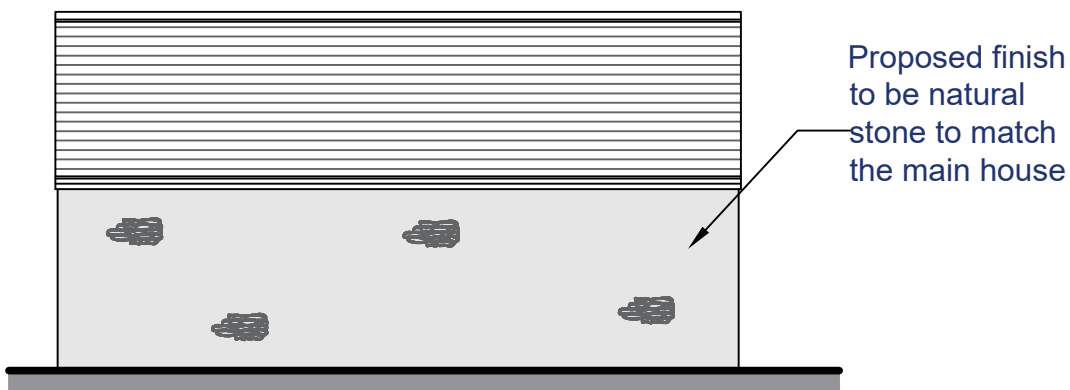


Proposed Garage Rear Elevation
Scale (1 : 1 0 0)

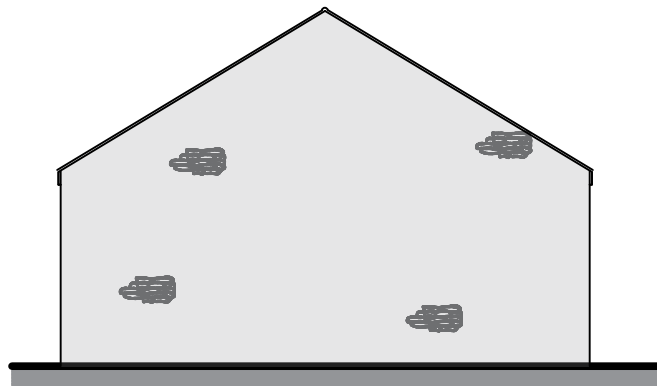


Proposed Garage Side Elevation
Scale (1 : 1 0 0)

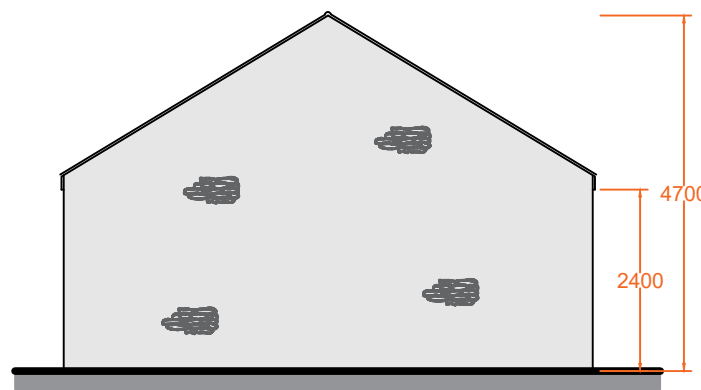


Proposed Garage Side Elevation
Scale (1 : 1 0 0)

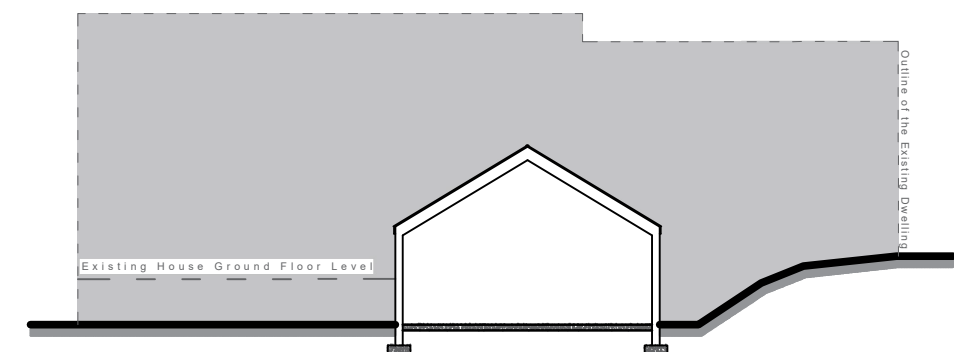


Proposed Section A - A
Scale (1 : 2 0 0)

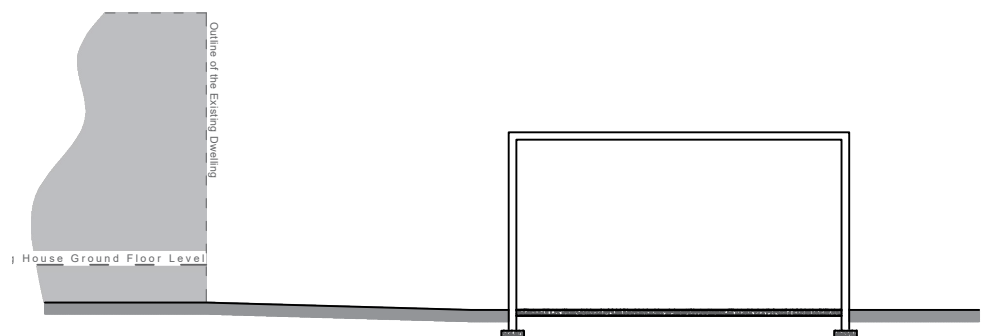


Proposed Section B - B
Scale (1 : 2 0 0)

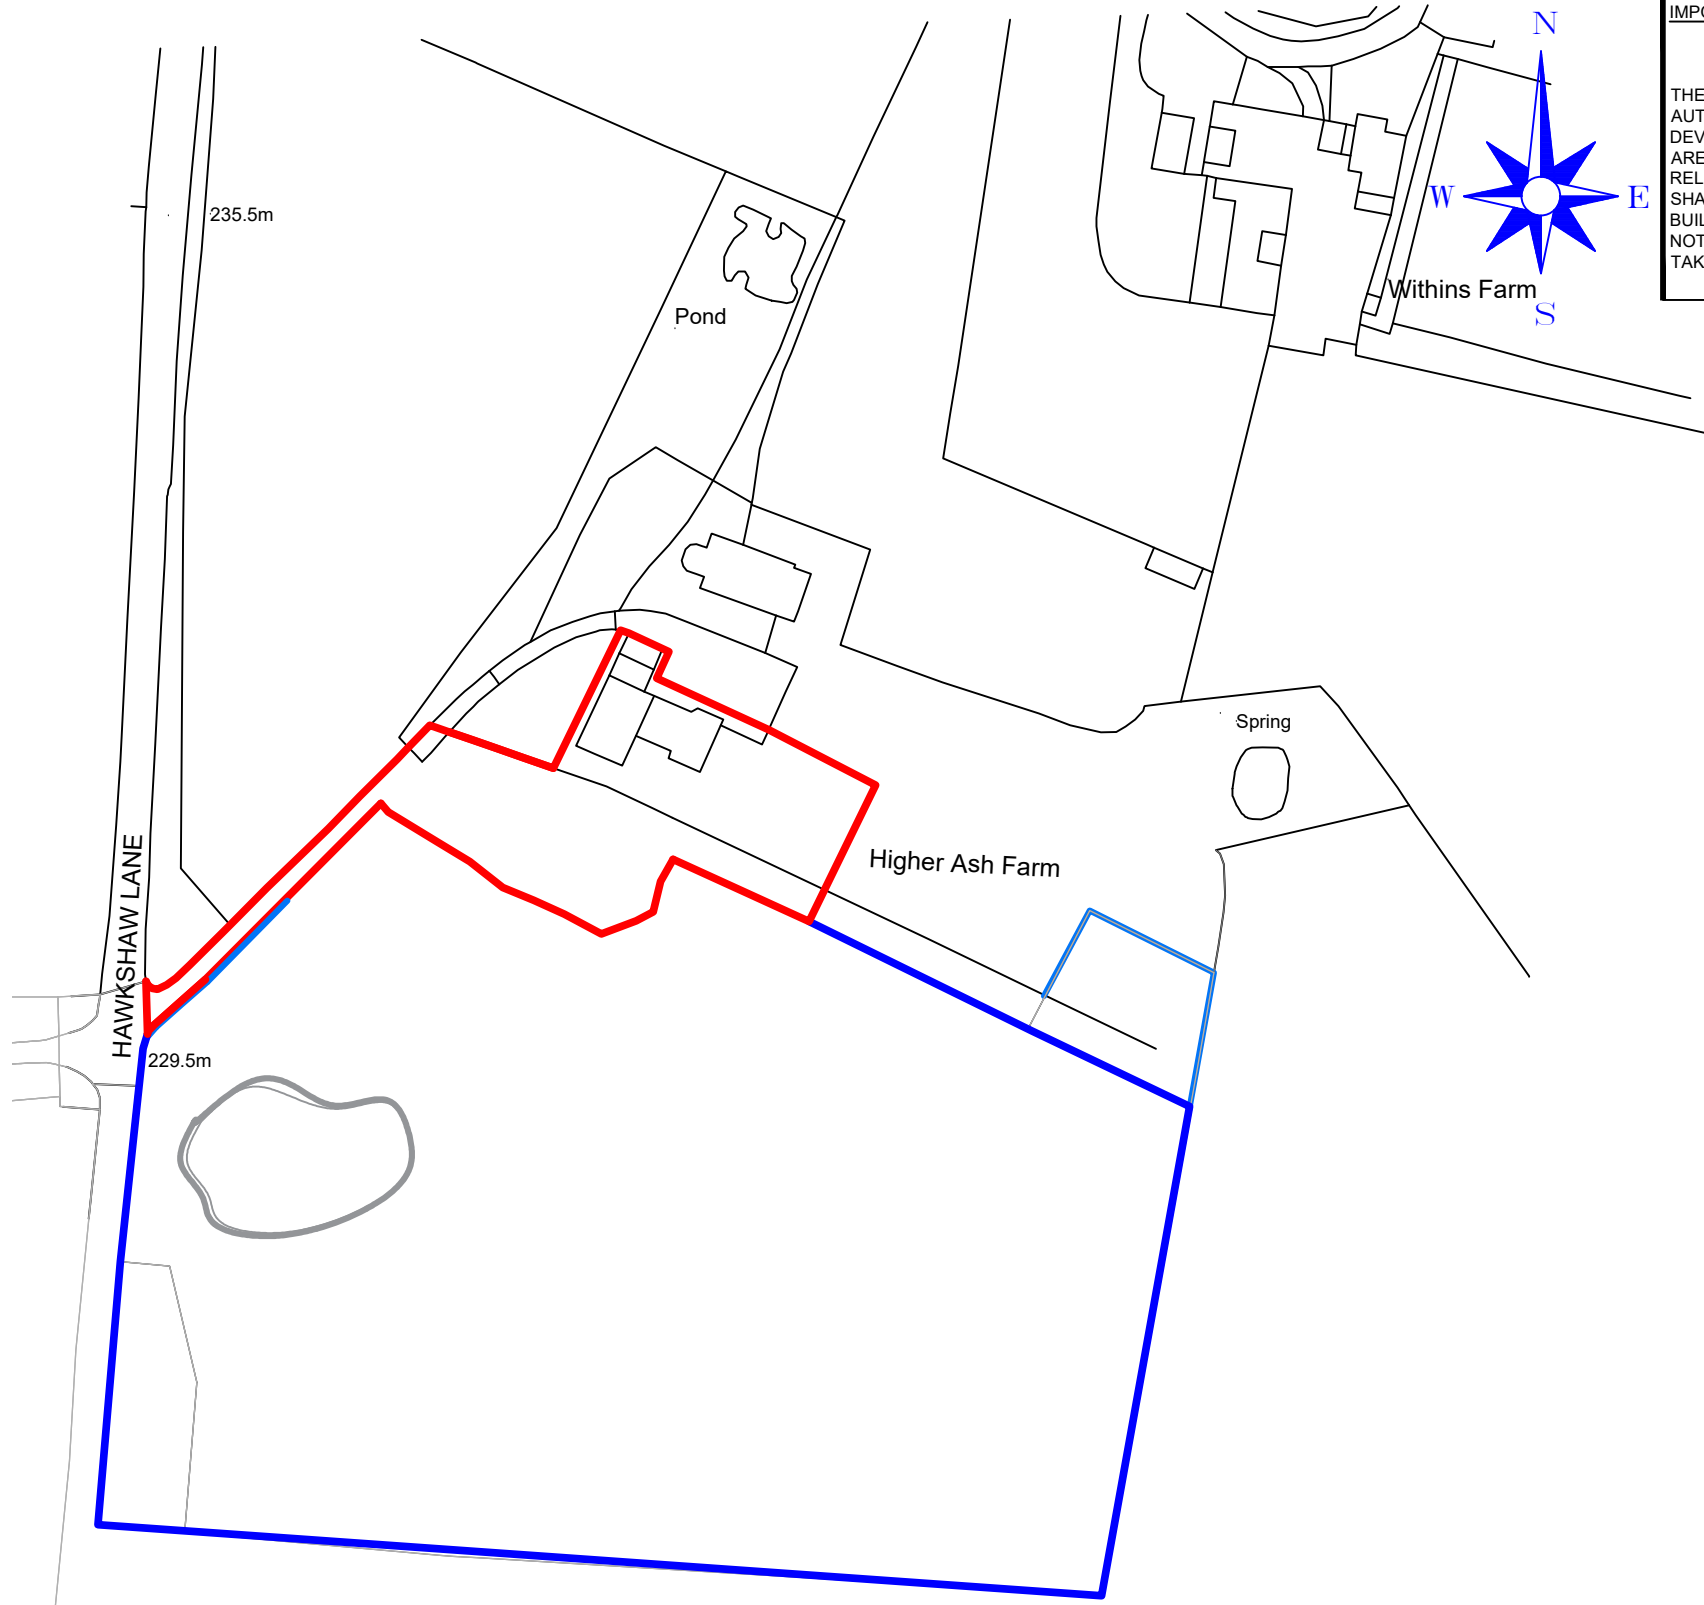

Location Plan
Scale (1 : 1 2 5 0)
©Crown Copyright and database rights 2022 OS Licence no. 100041041

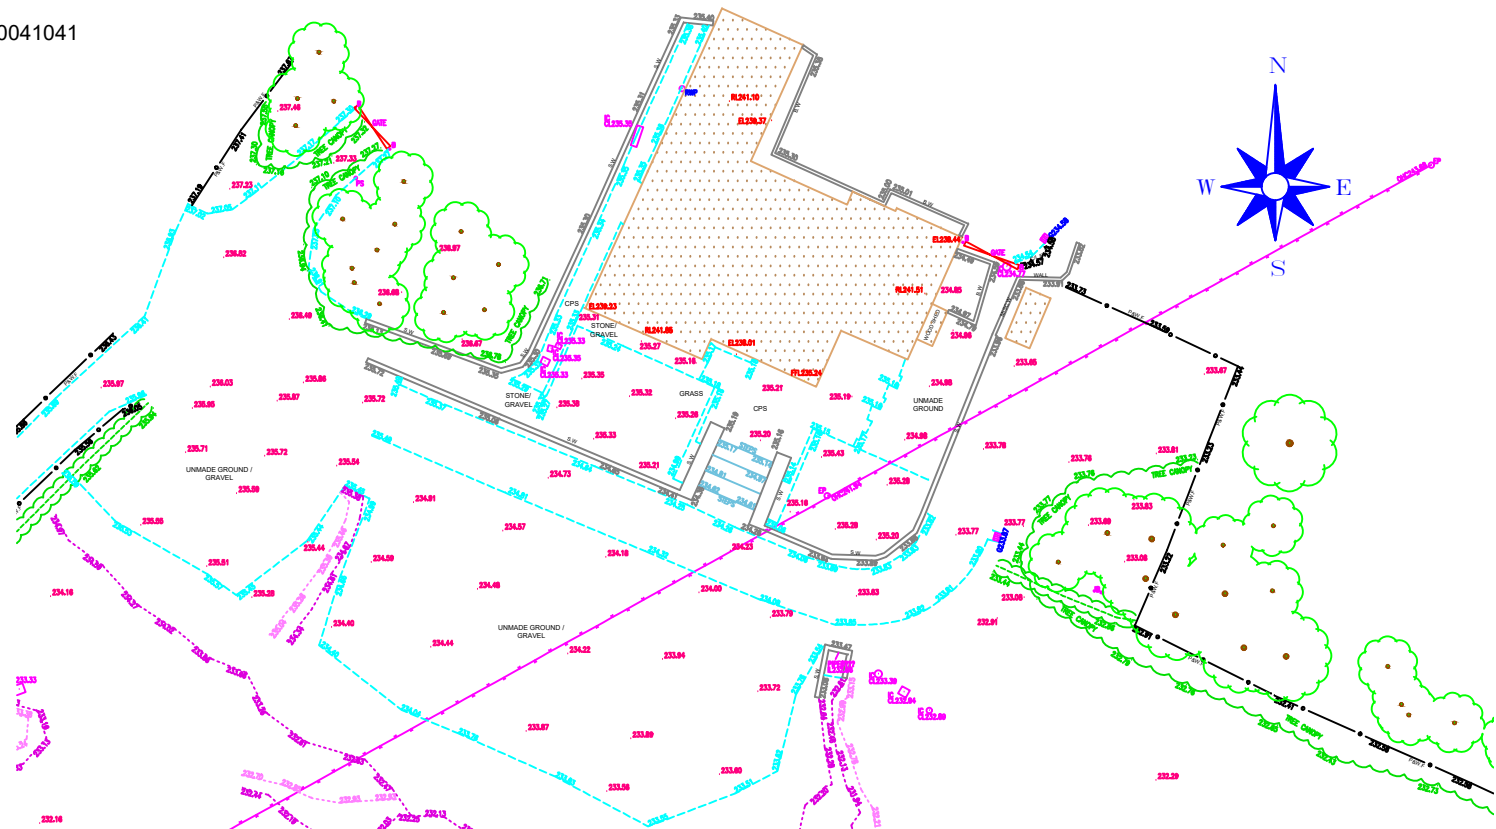

Existing Site Plan
Scale (1 : 5 0 0)

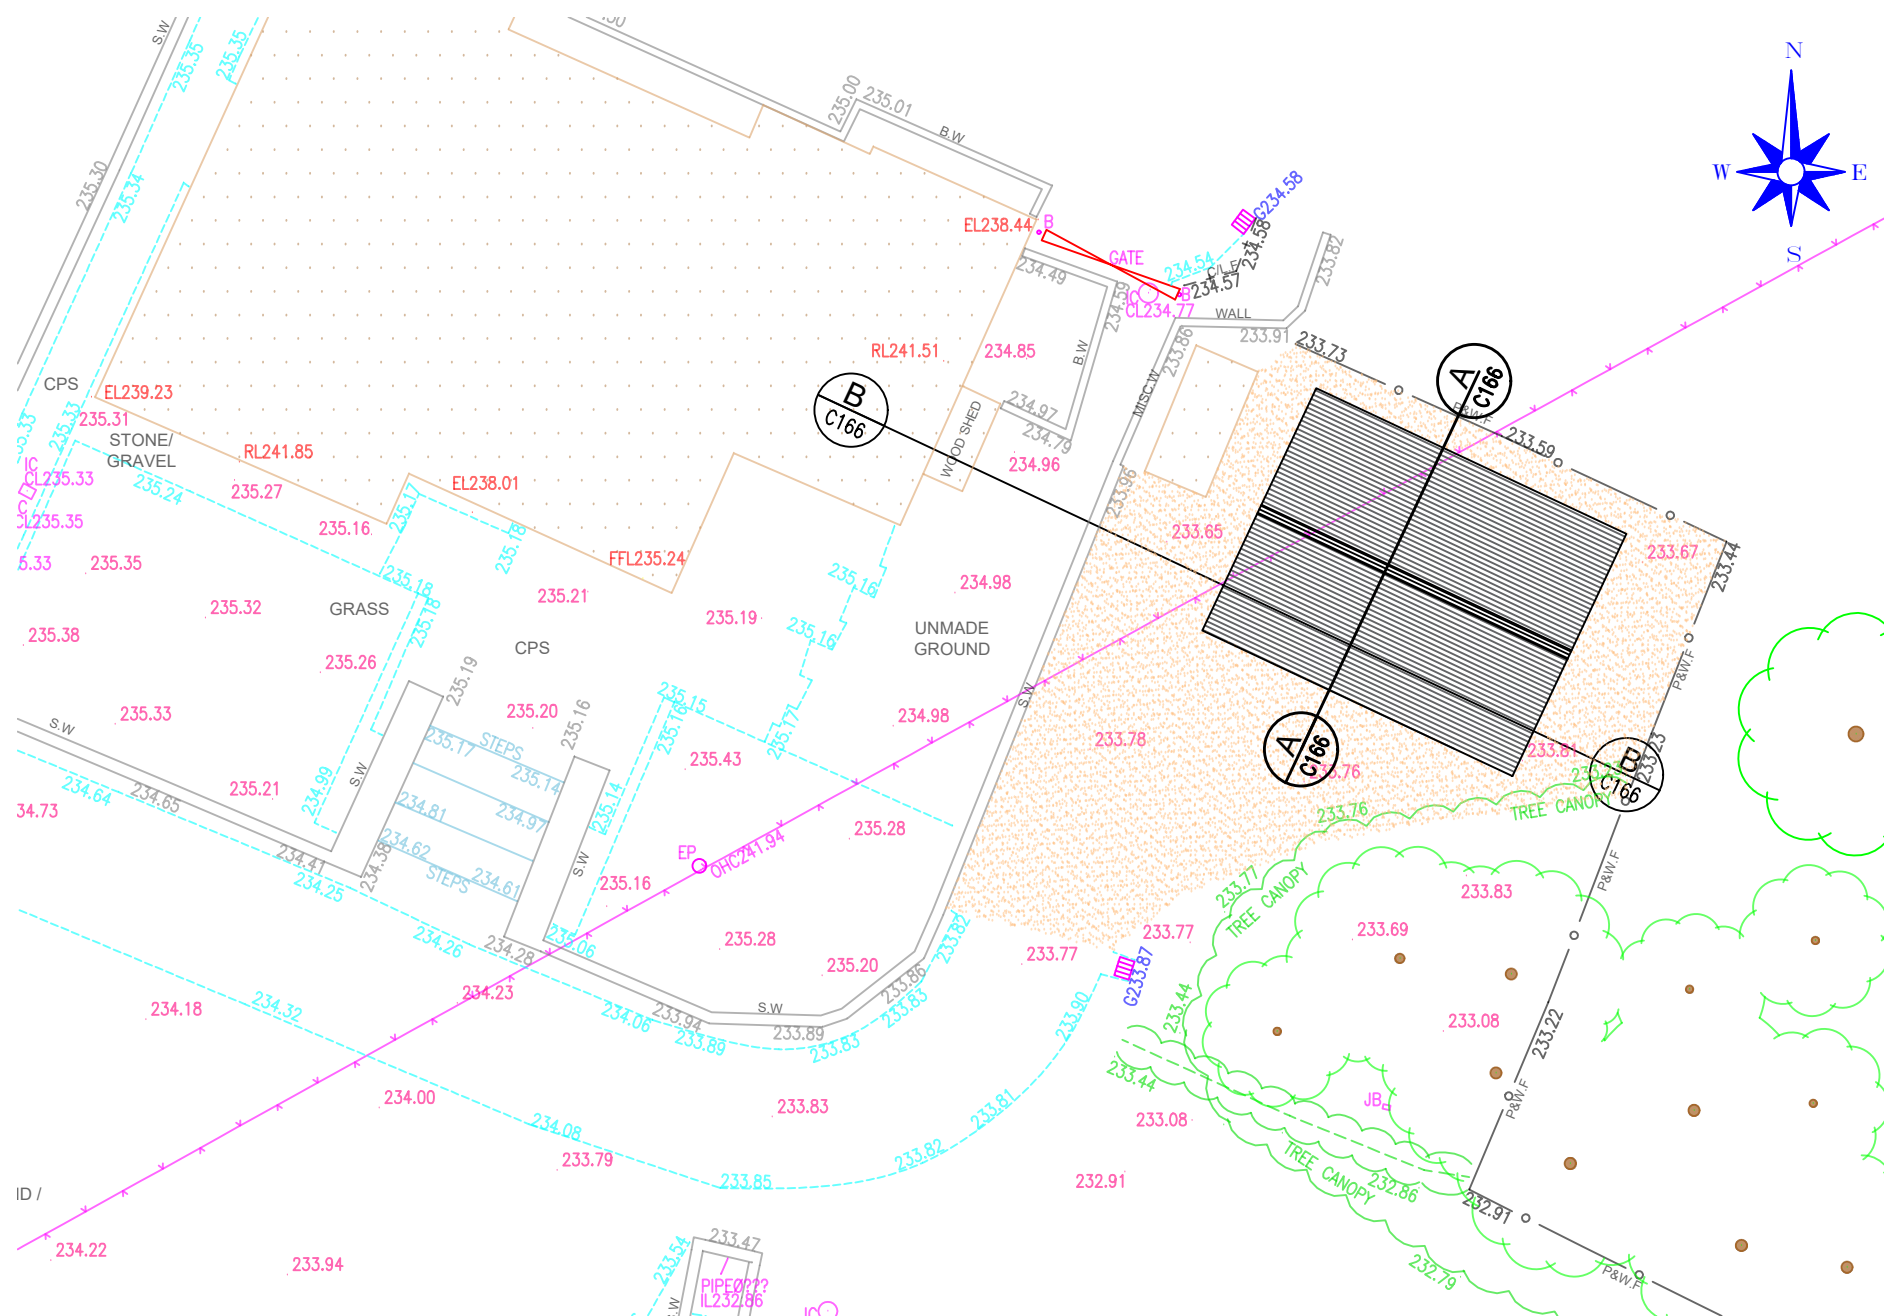

Proposed Site Plan
Scale (1 : 2 0 0)

IMPORTANT NOTES
DO NOT SCALE FROM THIS PLAN
THESE ELEVATIONS ARE DRAFTED TO ALLOW THE PLANNING AUTHORITY TO MAKE A DECISION ON THE PROPOSED DEVELOPMENT AND FOR NO OTHER PURPOSE. THESE ELEVATIONS ARE NOT BUILDING REGULATION COMPLIANT AND SHOULD NOT BE RELIED UPON AS SUCH. THE DECISION NOTICE (WHEN AVAILABLE) SHALL PROVIDE THE EXACT DIMENSIONS OF THE PROPOSED BUILDING AND SHOULD BE RELIED UPON. THESE PLANS SHOULD NOT BE USED AS DEFINITIVE AND ANY MEASUREMENTS SHOULD BE TAKEN AND CHECKED FROM THE PROPOSED SITE.

Proposed Volume of
New Garage
225m³

D.	Amended at the request of the L.P.A.	28/04/25
C.	Annotation changed on plan	19/08/24
B.	Additional information noted on plan at the request of L.A.	16/04/24
A.	Additional information noted on plan at the request of L.A.	10/10/22
Revision		Date

MACMARSHALLS
LANDSCAPE ARCHITECTS
112-116 Chorley New Road,
Bolton, BL1 4DH
info@macmarshalls.co.uk
Tel: 01204 565600
www.macmarshalls.co.uk

Drawing Title:	Proposed Garage
Site Location:	Higher Ash Barn, Hawshaw, BL8 4LD
Drawing Status:	Proposed Plans
Date:	05/05/2022
Scale:	1:50 / 1:100 @ A1
Client:	Mr & Mrs Packun
Drawn by:	JHolden
Rev:	C 267-3
Revision:	D.