




ALL DIMENSIONS ARE FOR REFERENCE
PURPOSES ONLY DISCRPENCIES ARE TO BE
REPORTED TO THE DRAWINGS AUTHOR. DO NOT
SCALE FROM DRAWING.

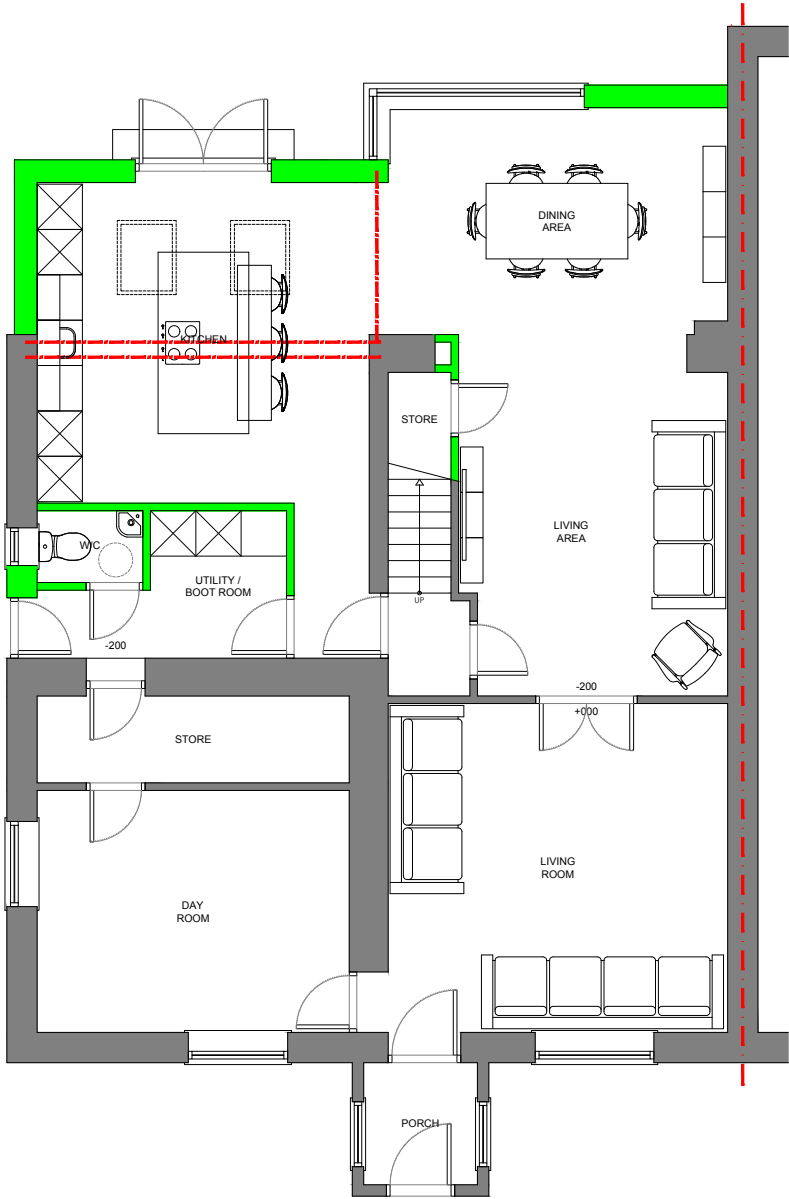

PROPOSED GROUND FLOOR PLAN

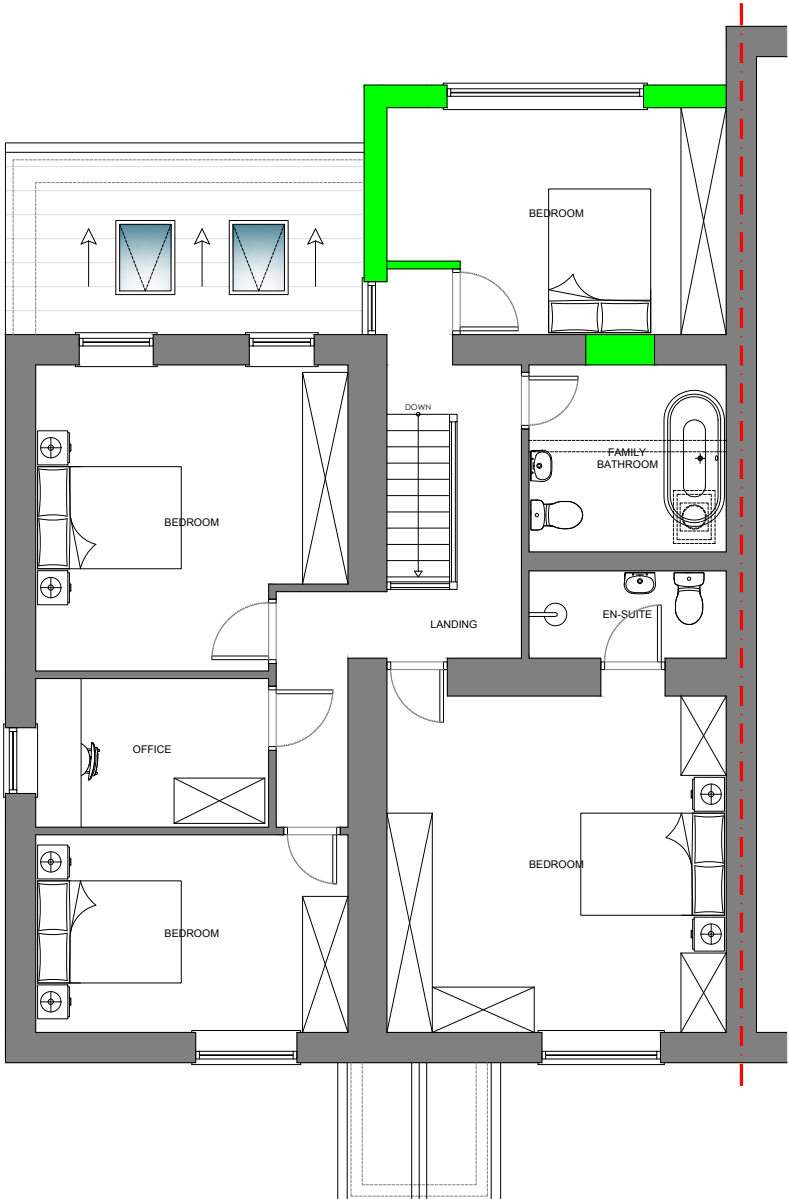

PROPOSED FIRST FLOOR PLAN

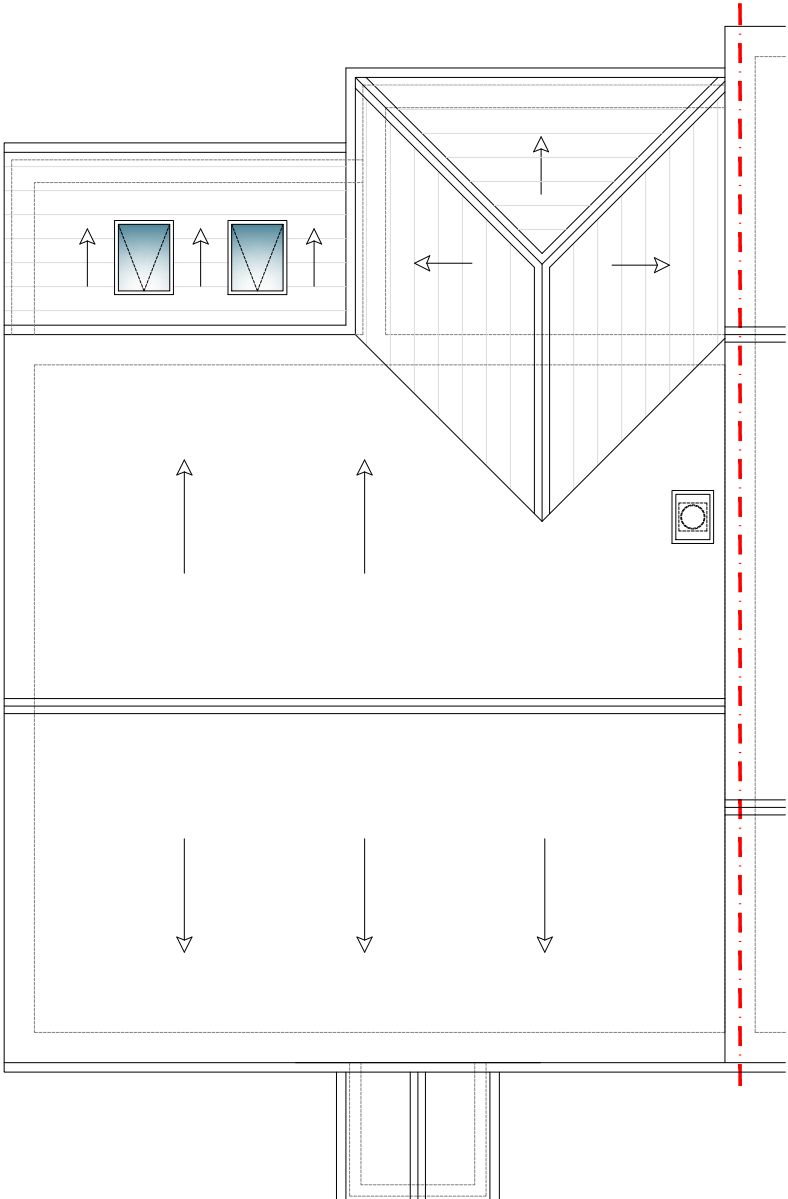

PROPOSED ROOF PLAN



X	XXX	XXX	XXX	XXX
Rev	Date	Description	Rev By	Chk'd By
Drawing Title PROPOSED PLANS				
Job-Dwg No 036BUR-104				
Project Title EXTENSION WITH INT. REMODEL 1 TWO BROOKS LANE HAWKSHAW TOTTINGTON BL8 4LA				
Client MRS WAITE				
Status PLANNING				
Scale 1:100		Drawing Size A3		
Date 02/22				