

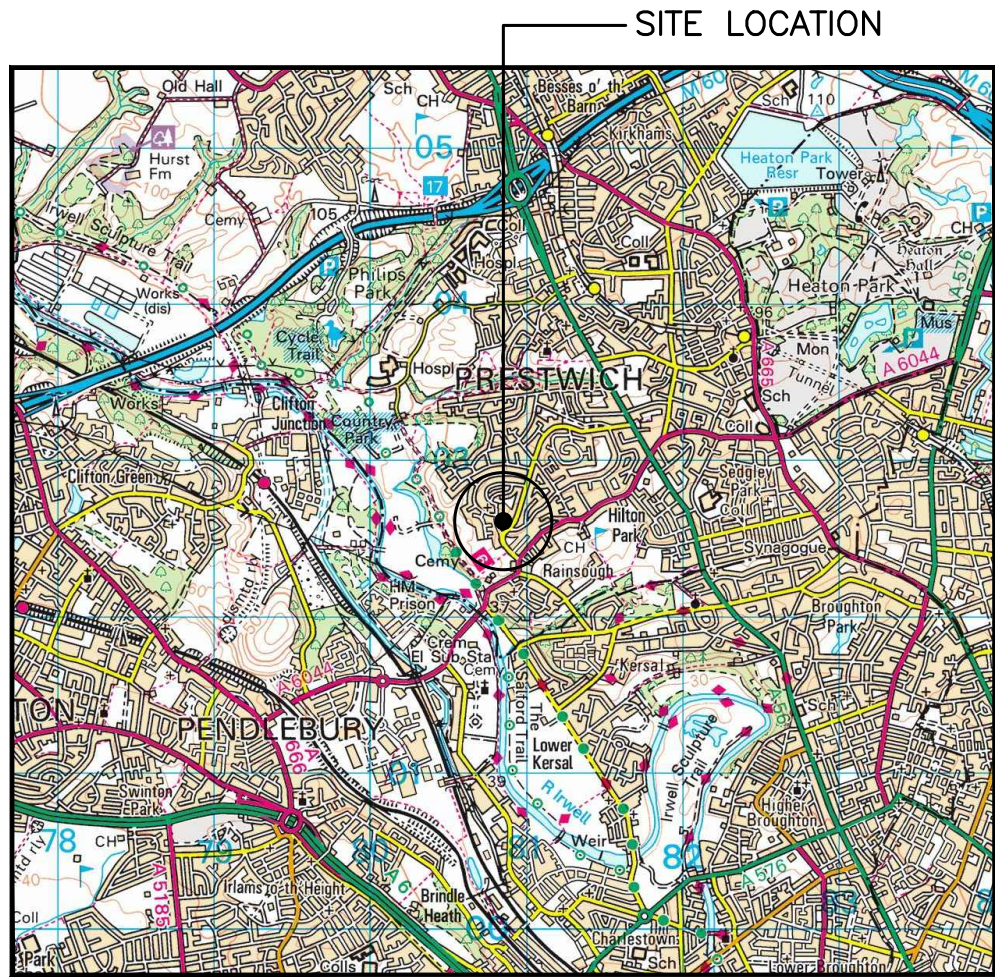


SITE LOCATION
(Scale 1:50000)
Ordnance Survey map extract
based upon Landranger map series
with the permission of the controller of
Her Majesty's Stationery Office
Licence No. 100022432
Crown copyright.

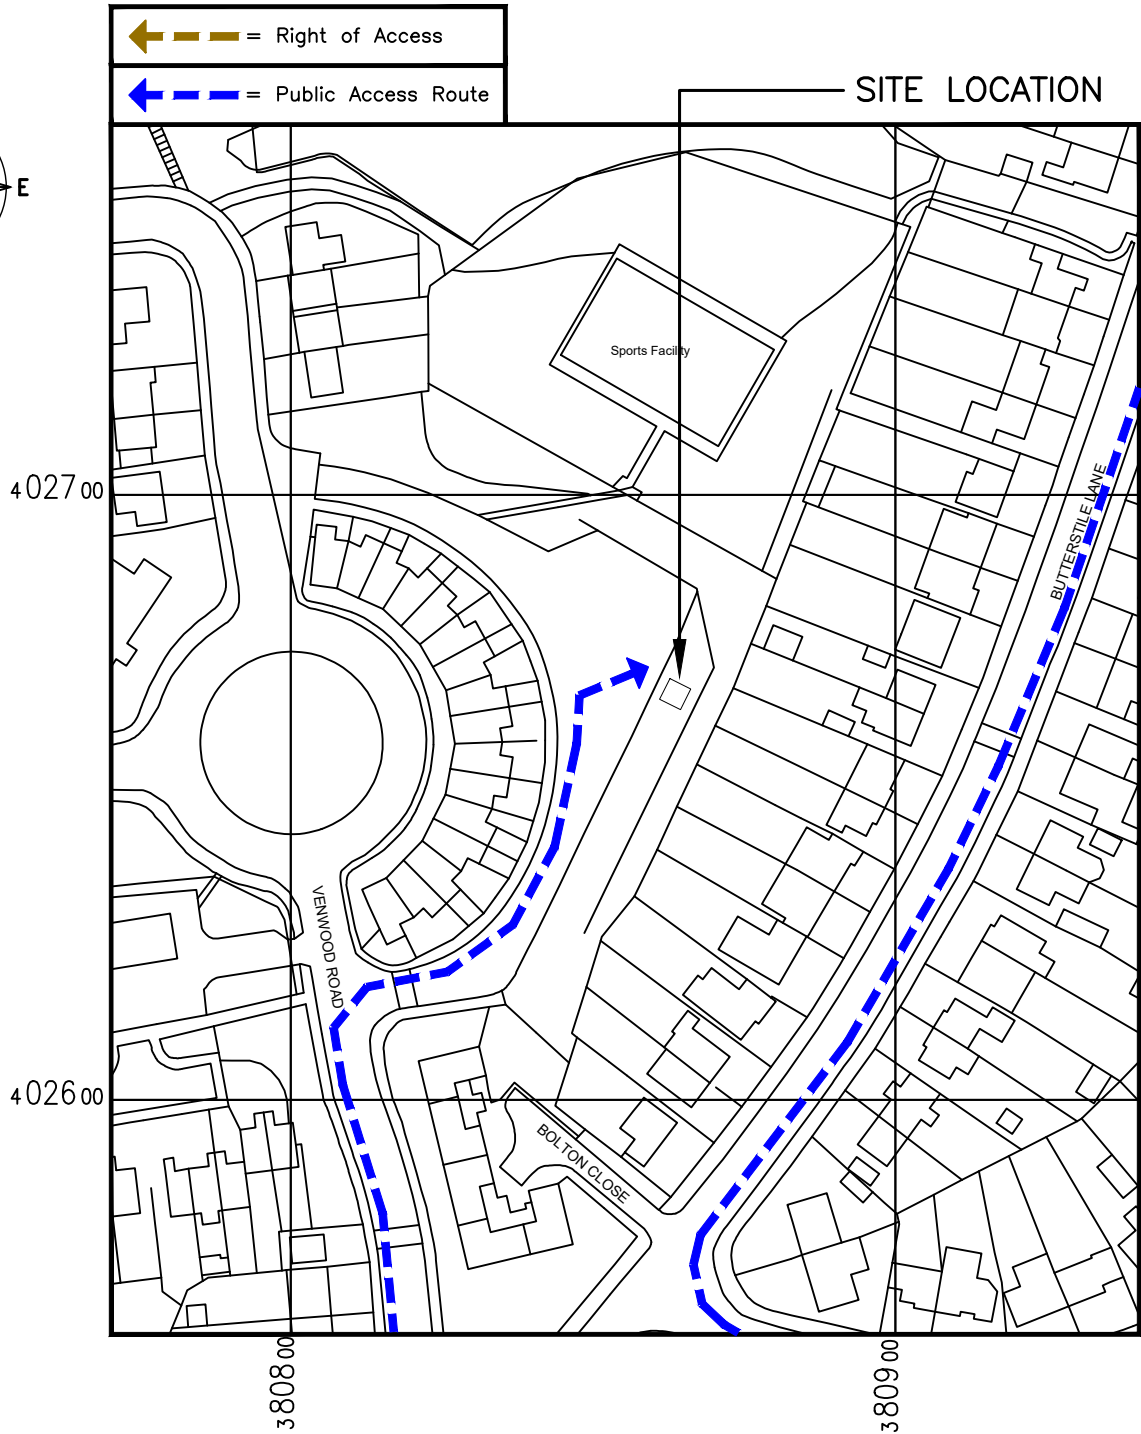

SITE PHOTOGRAPH

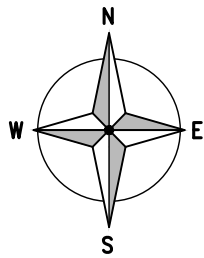

DETAILED SITE LOCATION

(Scale 1:1250)
Based upon Ordnance Survey map extract
with the permission of the Controller of
Her Majesty's Stationery Office.
Crown copyright.
Licence No. 100022432

ALL DIMENSIONS ARE IN mm UNLESS NOTED OTHERWISE

N.G.R | E: 380860 N: 402662

DIRECTIONS TO SITE:
EXIT M60 AT J17 TAKE THE A56 TO
WHITEFIELD/PRESTWICH AT THE ROUNDABOUT
TAKE THE 3rd EXIT ONTO BURY NEW RD/A56
TURN RIGHT ONTO BUTTERSTILE LN GO
THROUGH ONE ROUNDABOUT AT THE
ROUNDABOUT TAKE THE 2nd EXIT ONTO
VENWOOD RD CONTINUE THEN TURN RIGHT
ONTO VENWOOD RD THE SITE IS ON THE
RIGHT HAND SIDE

NOTES:

B	TEF only	DP	MC	11.11.21
A	Issued for Approval	DP	MC	30.09.21
REV	MODIFICATION	BY	CH	DATE

CLARKE
telecom

Unit E, Madison Place, Northampton Road,
Manchester, M40 5AG
Tel: 0161 785 4500
Fax: 0161 785 4501
Web: www.clarke-telecom.com

O₂

CORNERSTONE - BEACON 3


Cell Name	Opt.
BUTTERSTILE PLAYING FIELDS	B

Cell ID No		
CORNERSTONE	TEF	VF
303270_00 E365351	088970	N/A

Site Address / Contact Details		
REAR OF BUTTERSTILE PLAYING FIELDS VENWOOD ROAD PRESTWICH MANCHESTER M25 9UH		

Drawing Title: SITE LOCATION MAPS				
Purpose of issue: PLANNING				Dwg Rev:
Drawing Number: 100				B
Surveyed By: SBB		Original Sheet Size: A3		Pack Issue:
Drawn: DP	Date: 28.09.21	Checked: MC	Date: 30.09.21	C

The drawings comply with TEF Standard ICNIRP guidelines.
Designed in accordance with CORNERSTONE document: SDN0013

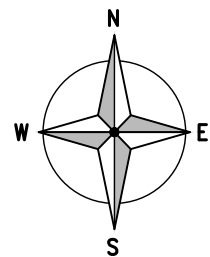

VENWOOD ROAD

PROPOSED ORION 20m HIGH MONOPOLE
ON A (4.3x4.3) COMBINED CONCRETE
BASE FOUNDATION

PROPOSED 2No. TEF ERS RACKS
ON CONCRETE BASE

PROPOSED 1No. TEF ELTEK PERCY
PSU ON CONCRETE BASE

PROPOSED GFMC METER
CABINET IN FENCELINE ON
CONCRETE BASE

PROPOSED 1.8m HIGH PALLISADE
FENCE C/W 1.0m WIDE ACCESS
GATE PAINTED GREEN

650mm HIGH RAILING

1.350mm HIGH BRICK WALL

PROPOSED SITE PLAN (1:100)

The drawings comply with TEF Standard ICNIRP guidelines.
Designed in accordance with CORNERSTONE document: SDN0013

ALL DIMENSIONS ARE IN mm UNLESS NOTED OTHERWISE

N.G.R | E: 380860 N: 402662

NOTES:

REV	MODIFICATION	BY	CH	DATE
C	Pole changed to Orion	DP	EH	31.08.22
B	TEF only	DP	MC	11.11.21
A	Issued for Approval	DP	MC	30.09.21

CLARKE
telecom
Unit E, Madison Place, Northampton Road,
Manchester, M40 5AG
Tel: 0161 785 4500
Fax: 0161 785 4501
Web: www.clarke-telecom.com

O₂


CORNERSTONE - BEACON 3

Cell Name	Opt.
BUTTERSTILE PLAYING FIELDS	B

Cell ID No		
CORNERSTONE	TEF	VF
303270_00 E365351	088970	N/A

Site Address / Contact Details	
REAR OF BUTTERSTILE PLAYING FIELDS VENWOOD ROAD PRESTWICH MANCHESTER M25 9UH	

Drawing Title: PROPOSED SITE PLAN	
Purpose of Issue: PLANNING	Dwg Rev:
Drawing Number: 201	C
Surveyed By: SBB	Original Sheet Size: A3
Drawn: DP	Date: 28.09.21
Checked: MC	Date: 30.09.21
Pack Issue: C	

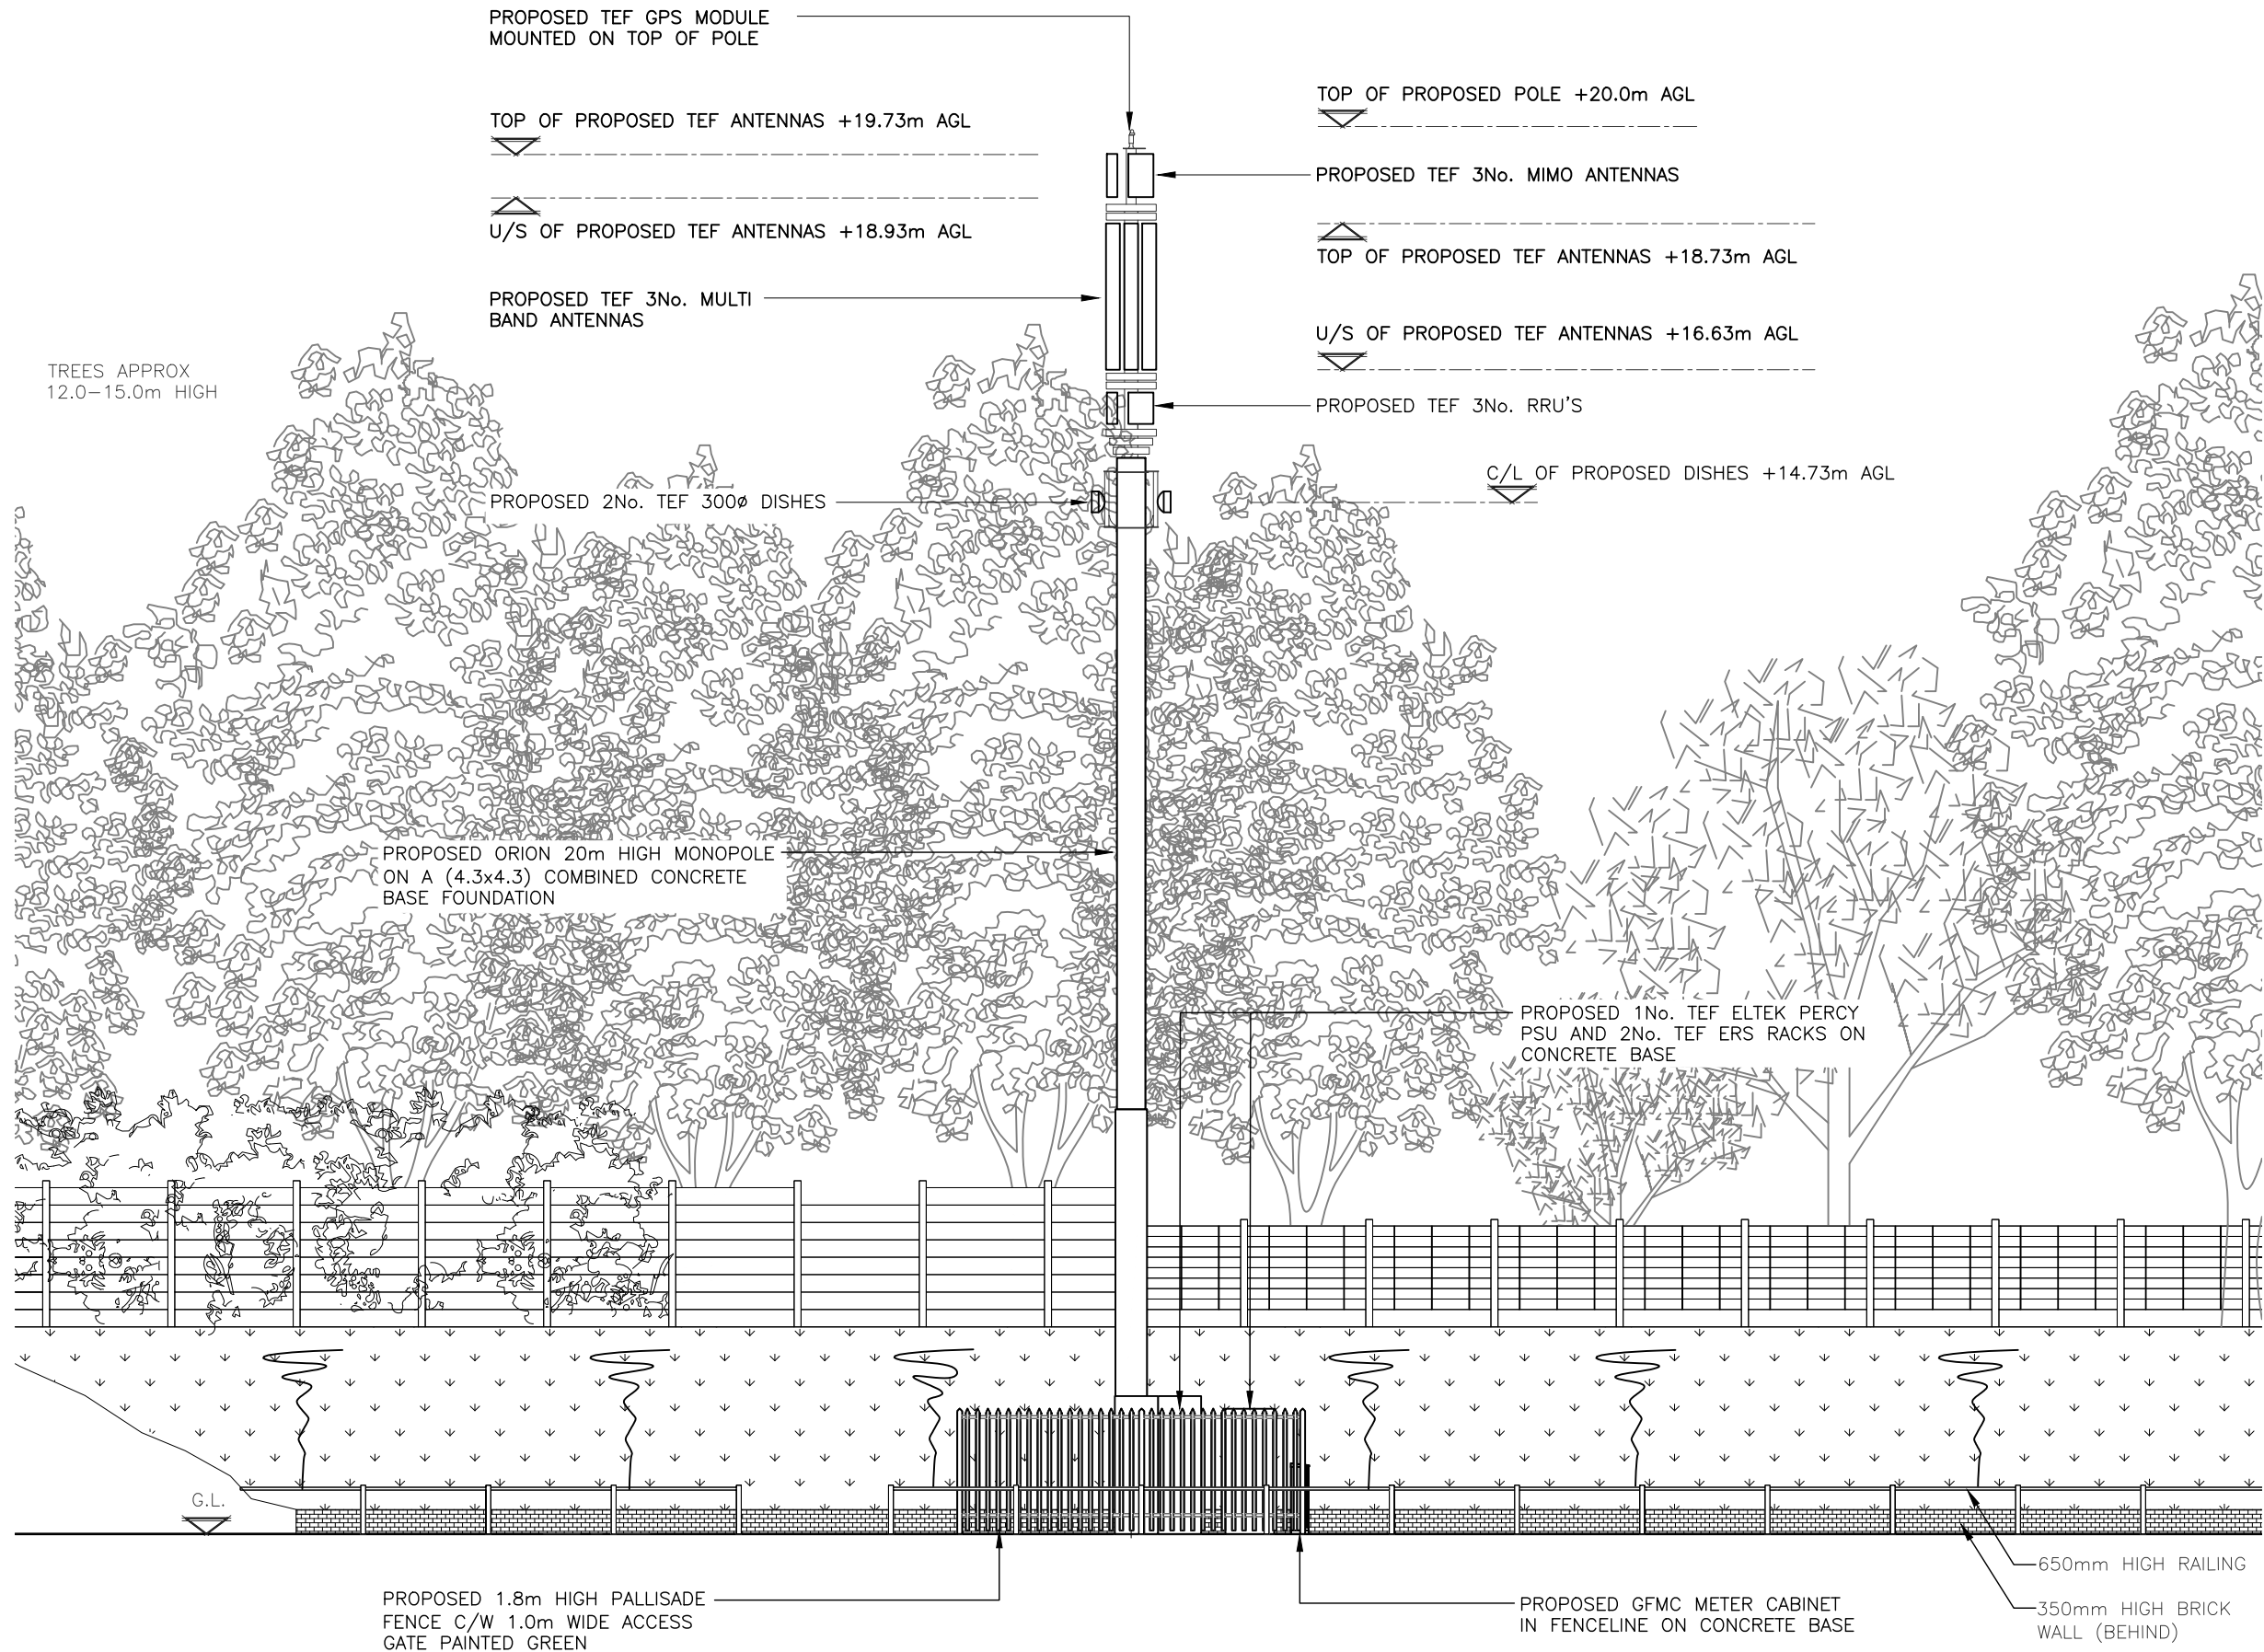

PROPOSED NORTHWEST ELEVATION
(1:100)

The drawings comply with TEF Standard ICNIRP guidelines.
Designed in accordance with CORNERSTONE document: SDN0013

ALL DIMENSIONS ARE IN mm UNLESS NOTED OTHERWISE

N.G.R | E: 380860 N: 402662

NOTES:

REV	MODIFICATION	BY	CH	DATE
C	Pole changed to Orion	DP	EH	31.08.22
B	TEF only	DP	MC	11.11.21
A	Issued for Approval	DP	MC	30.09.21



Unit E, Madison Place, Northampton Road,
Manchester, M40 5AG
Tel: 0161 785 4500
Fax: 0161 785 4501
Web: www.clarke-telecom.com



CORNERSTONE - BEACON 3

Cell Name	Opt.
BUTTERSTILE PLAYING FIELDS	B

Cell ID No
CORNERSTONE TEF VF
303270_00 E365351 088970 N/A

Site Address / Contact Details
REAR OF BUTTERSTILE PLAYING FIELDS VENWOOD ROAD PRESTWICH MANCHESTER M25 9UH

Drawing Title: PROPOSED SITE ELEVATION			
Purpose of issue: PLANNING			Dwg Rev:
Drawing Number: 301			C
Surveyed By: SBB		Original Sheet Size: A3	
Drawn: DP	Date: 28.09.21	Checked: MC	Date: 30.09.21
			Pack Issue: C