


NOTES


1. On no account may this drawing be scaled.
2. Any discrepancy to be reported to the Architect immediately.
3. The Contractor must check all dimensions on site.
4. This drawing, or any part of it, may not be reproduced without the consent of the Architect.

PLANNING


Project
12 Hillingdon Road
Whitefield
Manchester
M45 7QN
Drawing Title
Plans, Elevations &
Street Scene A-A
as Existing & Proposed
Scale 1:100 @ A1 Date 17.04.22
Drawing No. 2281/A2.201 Revision 000
Revision Details 000

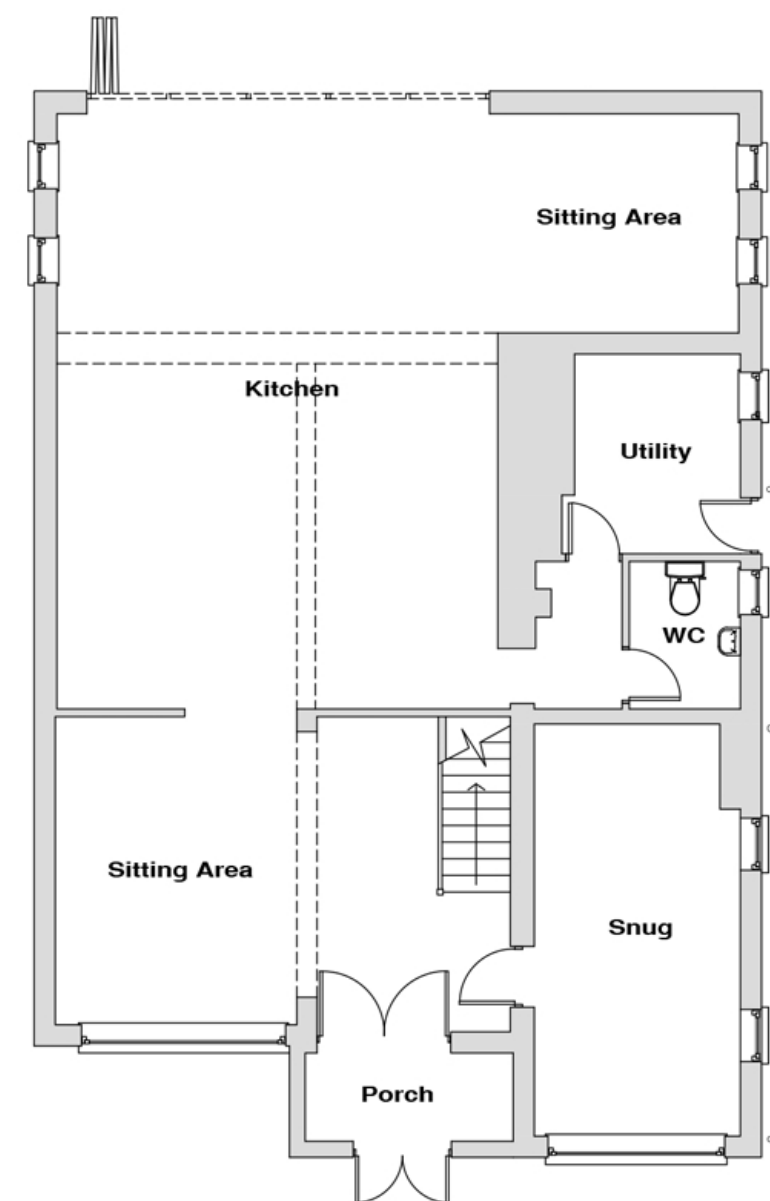


GROUND FLOOR PLAN AS EXISTING

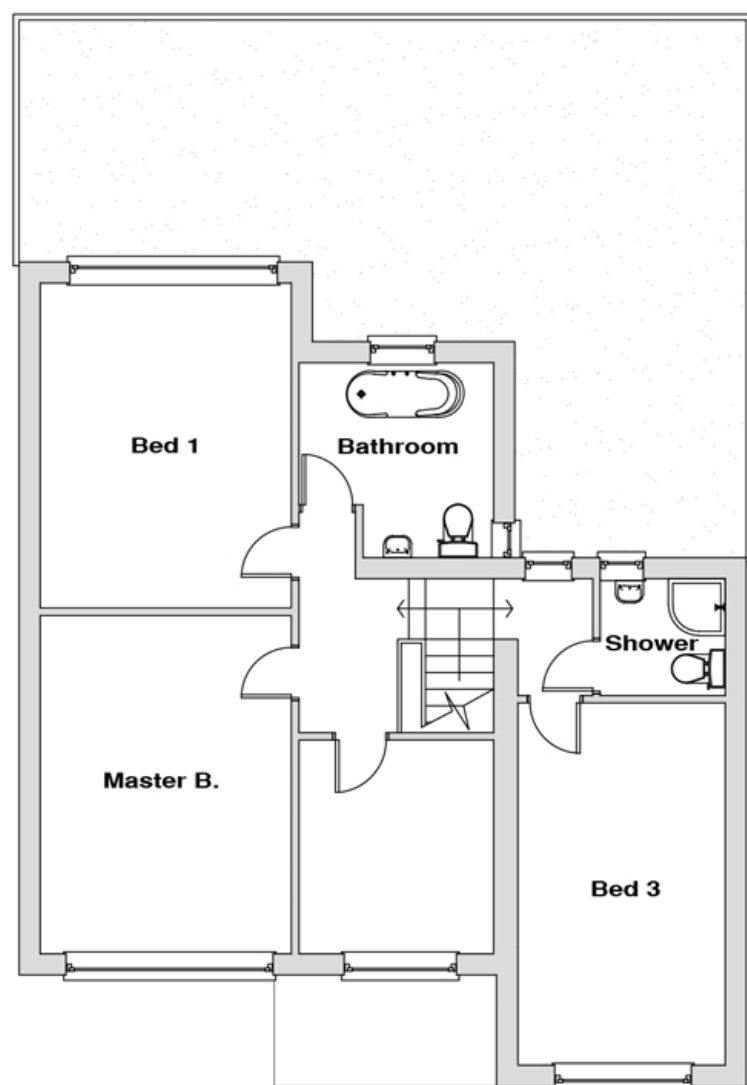

FIRST FLOOR PLAN AS EXISTING

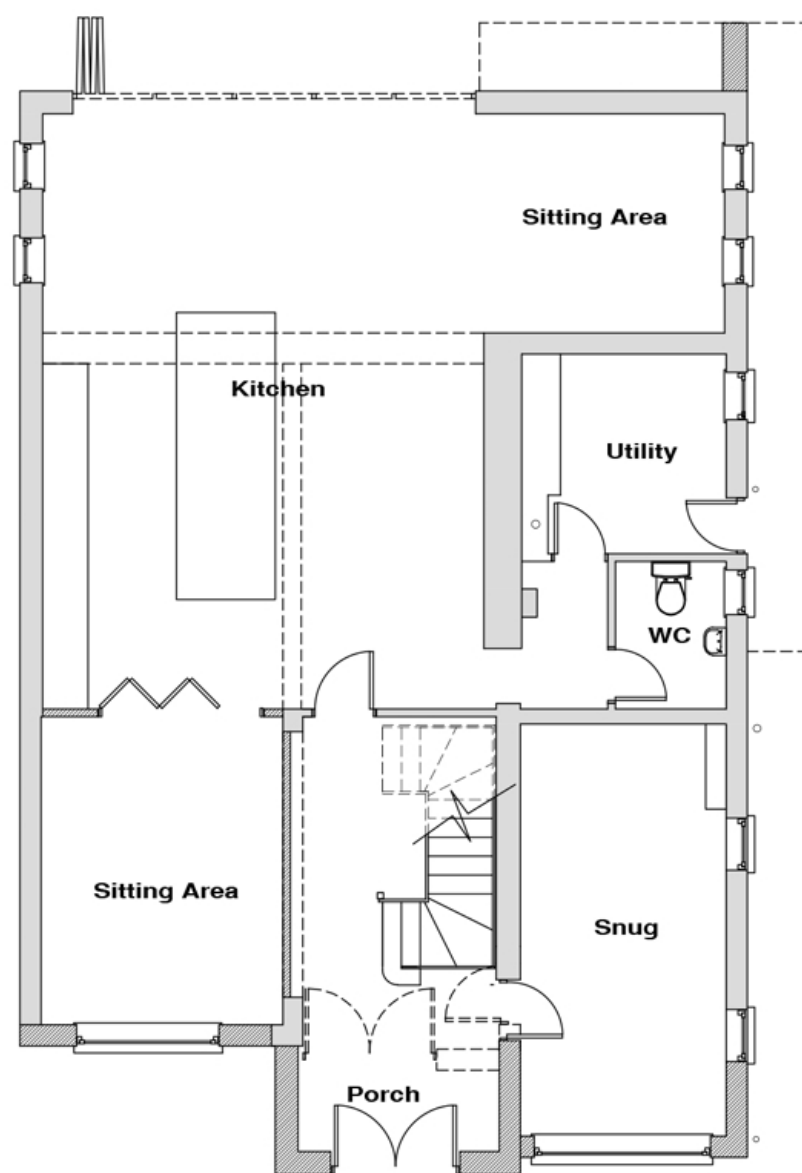


GROUND FLOOR PLAN AS PROPOSED

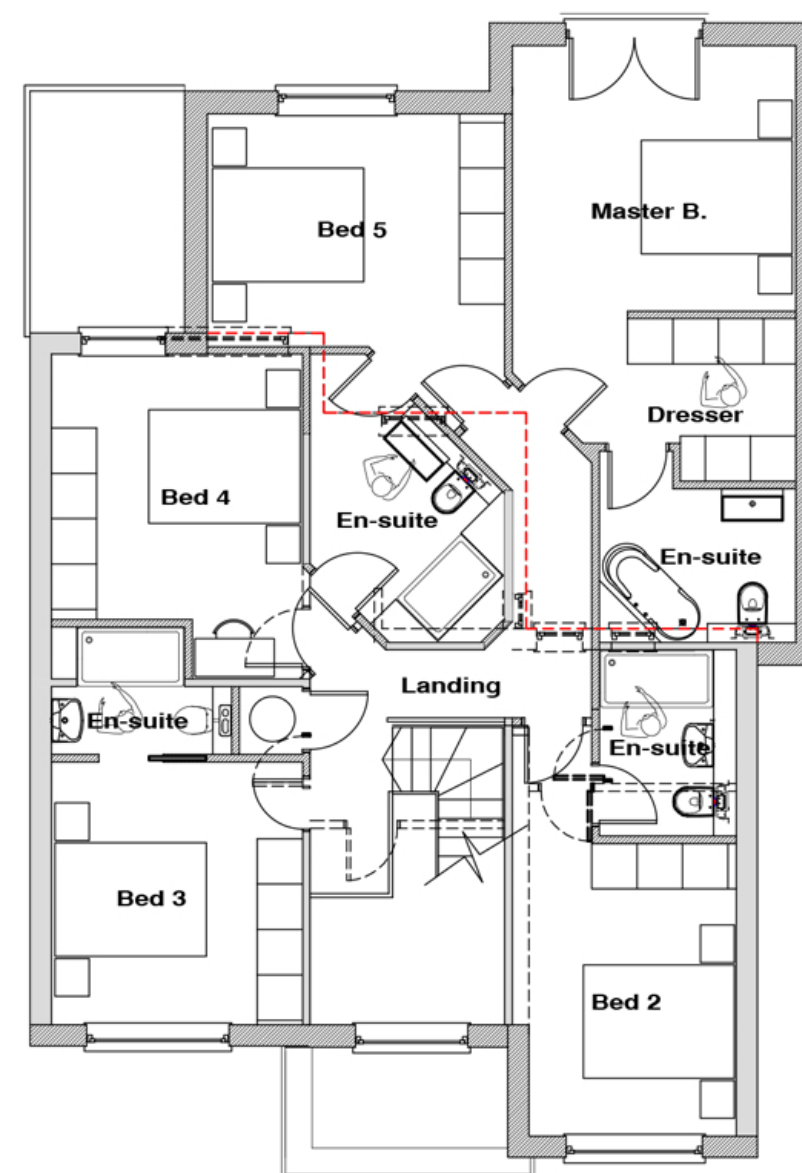


FIRST FLOOR PLAN AS PROPOSED



FRONT ELEVATION AS EXISTING

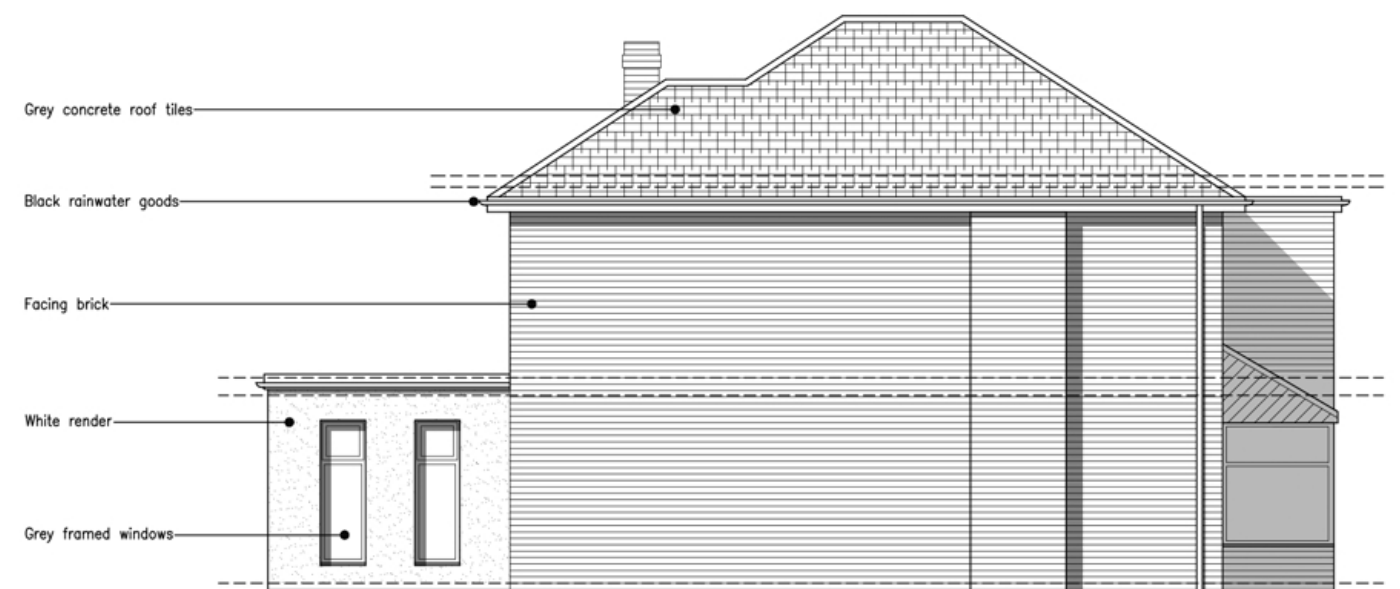

SIDE ELEVATION (SOUTH EAST) AS EXISTING

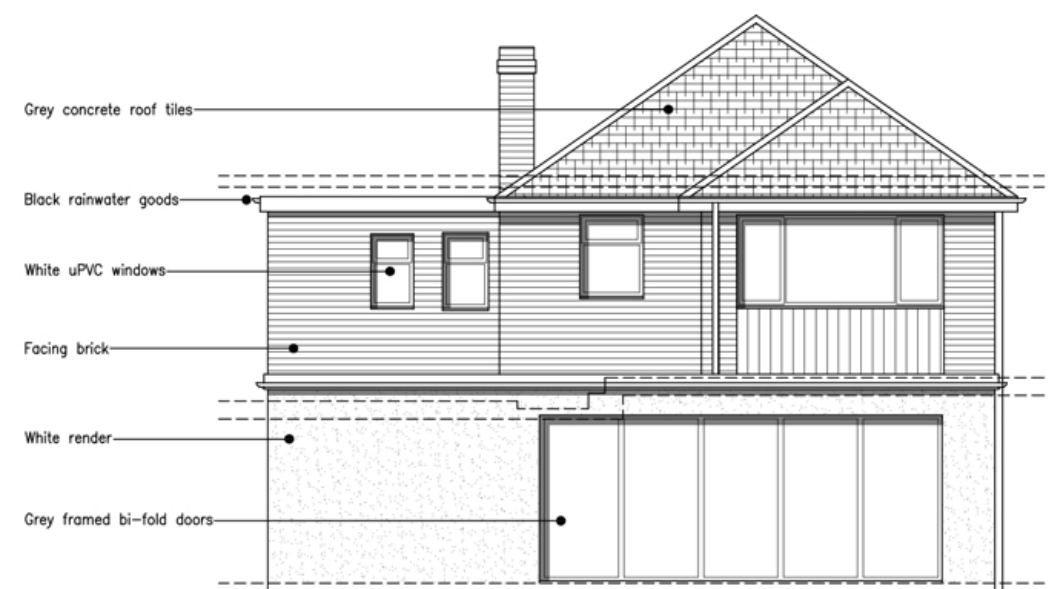

REAR ELEVATION AS EXISTING



SIDE ELEVATION (NORTH WEST) AS EXISTING



FRONT ELEVATION AS PROPOSED



SIDE ELEVATION (SOUTH EAST) AS PROPOSED



REAR ELEVATION AS PROPOSED



SIDE ELEVATION (NORTH WEST) AS PROPOSED



STREET SCENE A-A AS PROPOSED
--- Indicates existing scale and mass of dwelling



1:100



STREET SCENE LOCATION PLAN
1:1250