



- This drawing is copyright. No unauthorised copying of drawing without the express permission of the architect.
- Do not scale from prints. Use figure dimensions only.
- Contractors to check all dimensions on site prior to commencement of work.
- All works to be carried out in accordance with current statutory Health and Safety regulations.
- This drawing is to be read in conjunction with all relevant consultation and/or specialist reports and any amendments to be referred to the architect before affected work commences.

REV. AMENDMENTS DATE

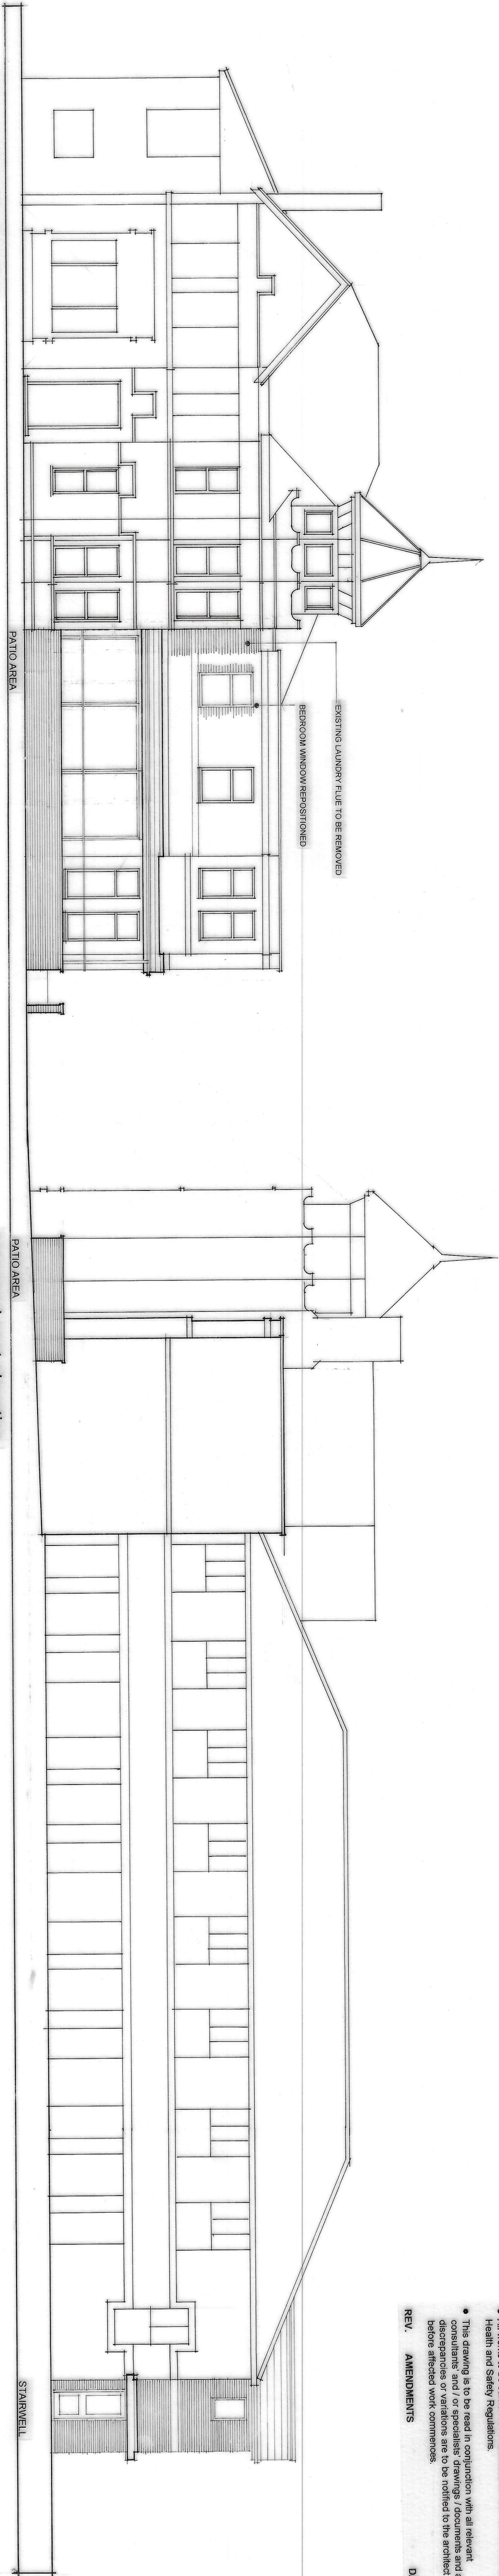


proposed south elevation

proposed east elevation

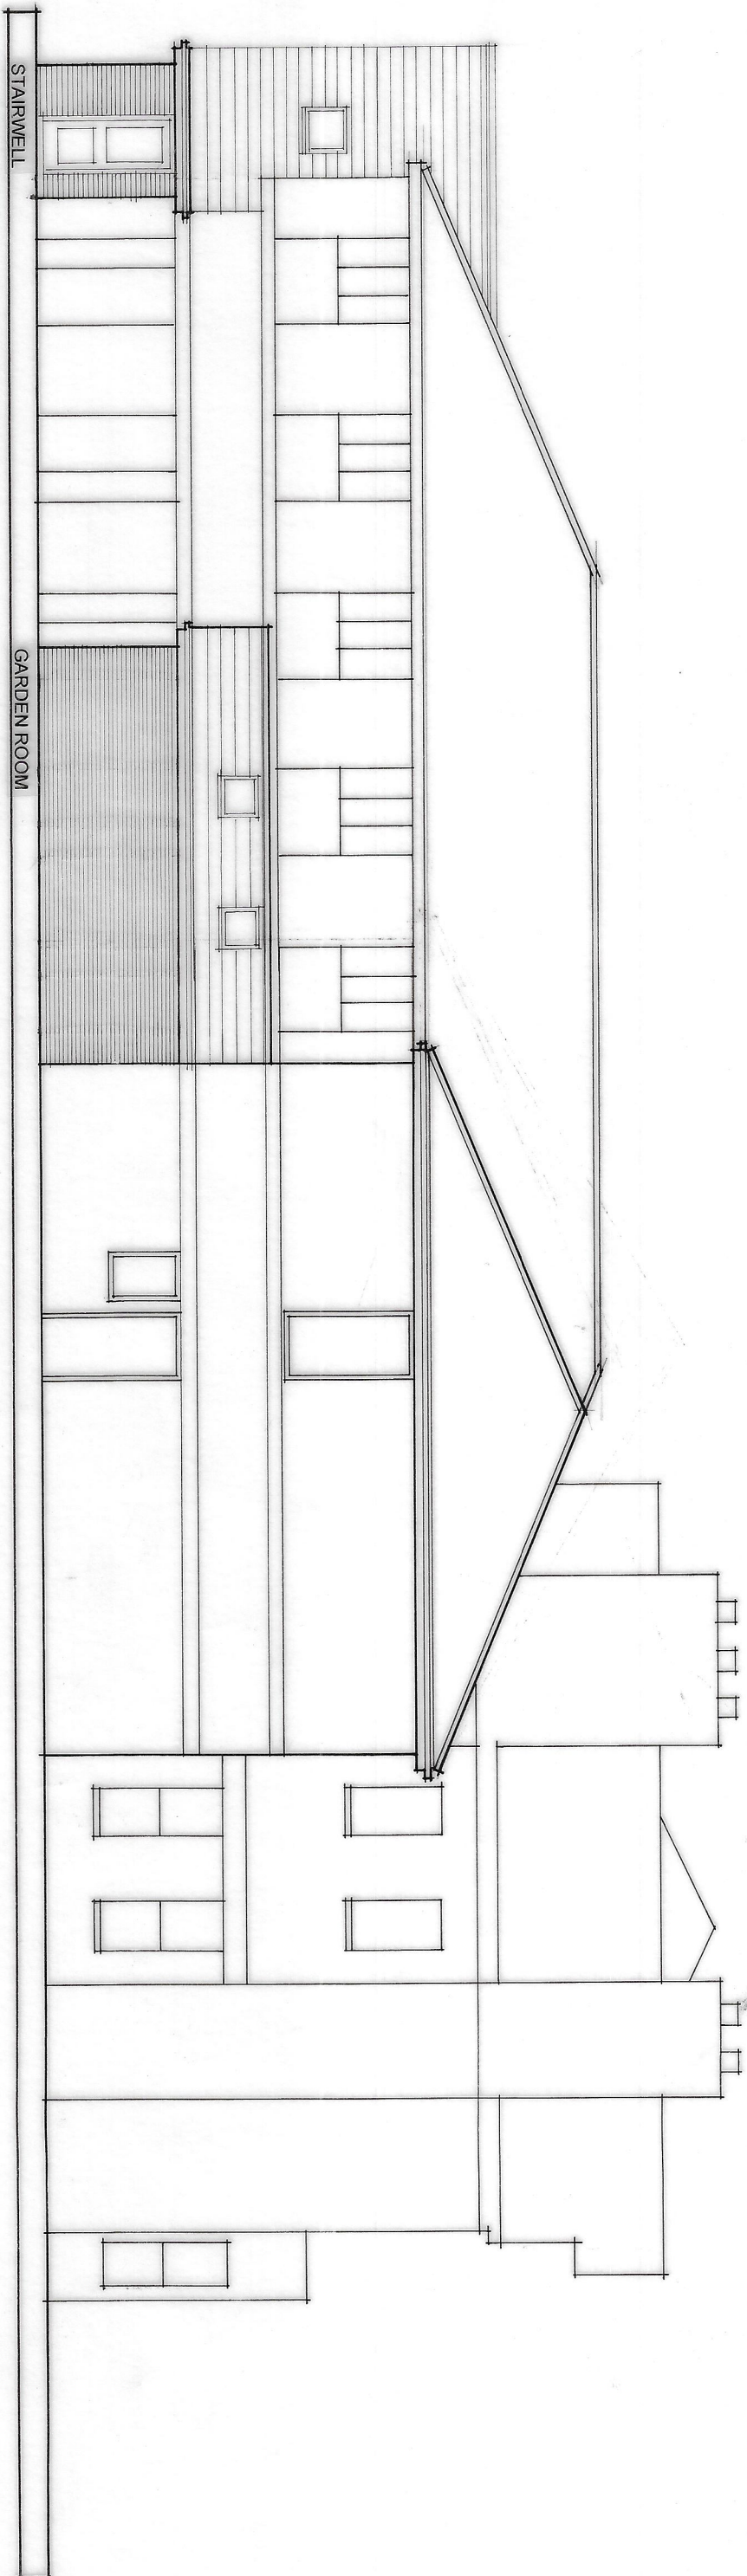

proposed west elevation

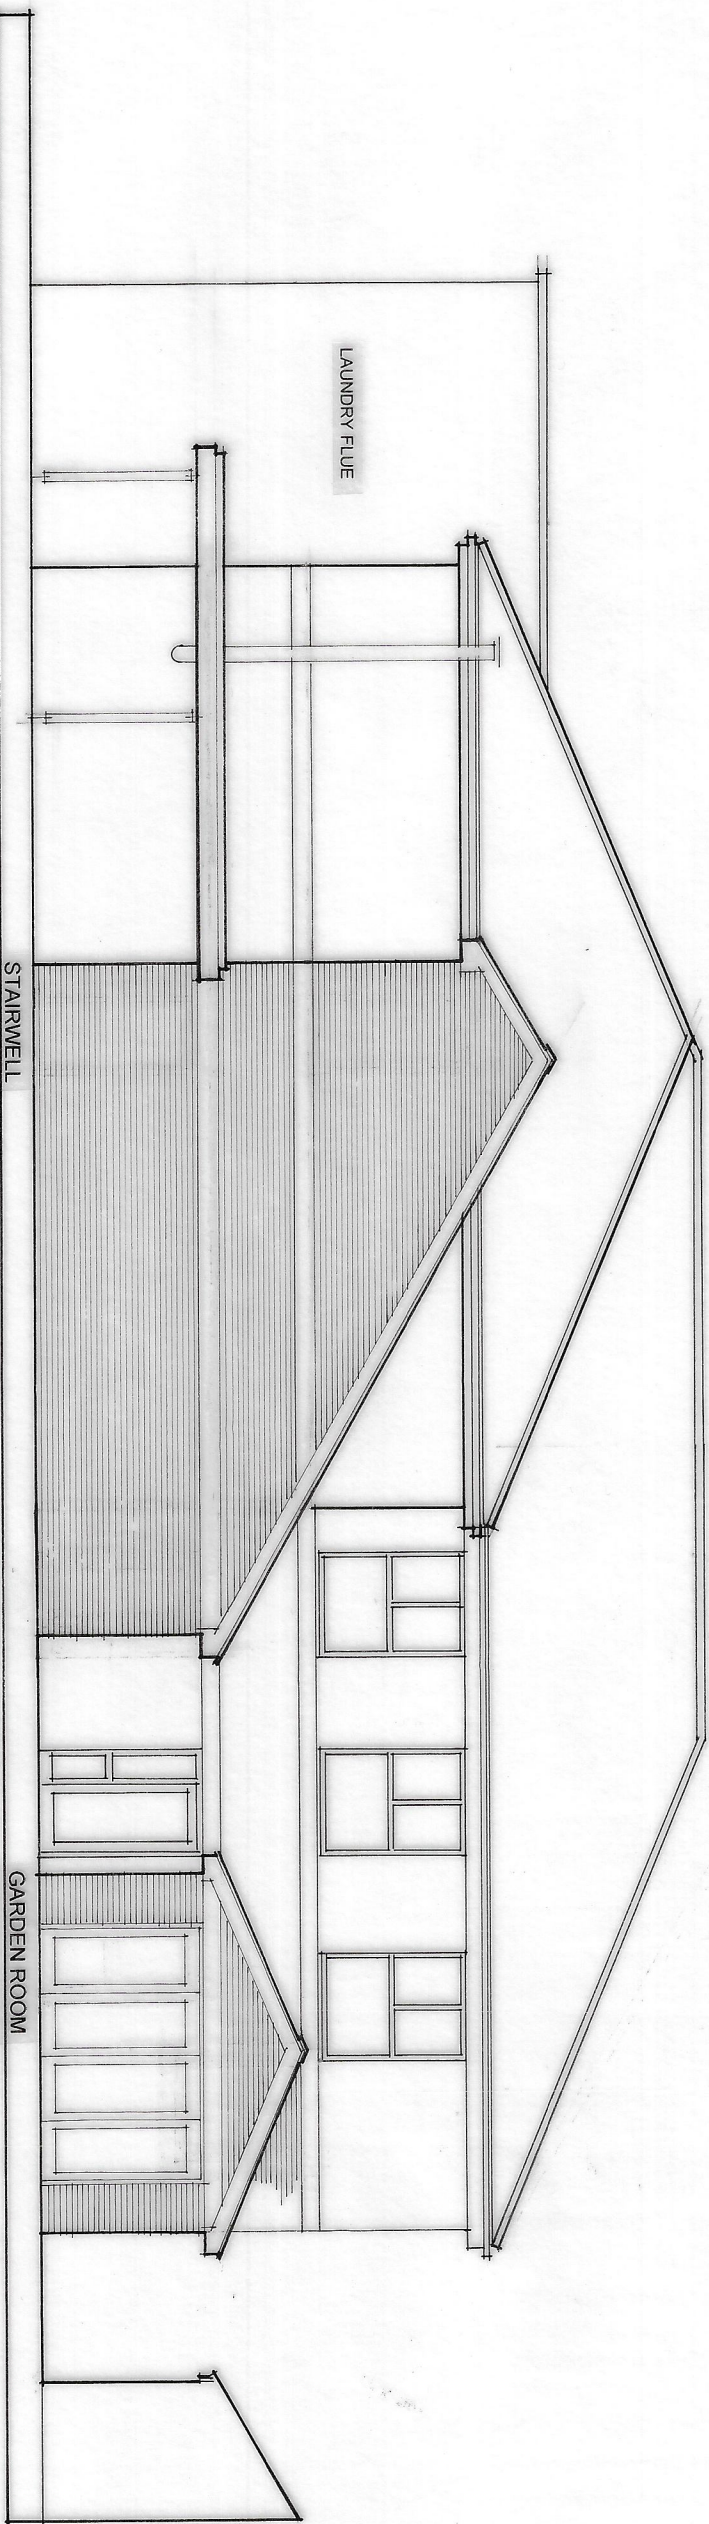

proposed north elevation

Project	EXTENSIONS & ALTERATIONS: WHITEFIELD HOUSE
Drawing	PROPOSED FLOOR LAYOUTS
Client	WHITEFIELD HOUSE RESIDENTIAL CARE HOME
Dwn. By	WJH
Scale	1:100
Dwg. No.	20/050.22
Dwg. Size	A1
Date	JULY 2020

JOHN HOLT ARCHITECTS LTD.

3 MANCHESTER ROAD BURY LANCASHIRE BL9 0DR
TELEPHONE 0161 764 8314 FACSIMILE 0161 764 6986
E-MAIL: info@johnholtarchitects.co.uk
DO NOT SCALE DRAWING