


Do not scale from this drawing. All dimentions to be checked on site prior to manufacture and construction. This drawing is the property of Harrison Ince Holdings Limited and should not be reproduced without permission.
All discrepancies to be brought to the attention of the architect immediately.
this drawing is to be read in conjunction with the specification / bill of quantities and related drawings


Revision History

REV	Description	Date	Drawn by
A	Drawing First Issue	28/04/22	EW

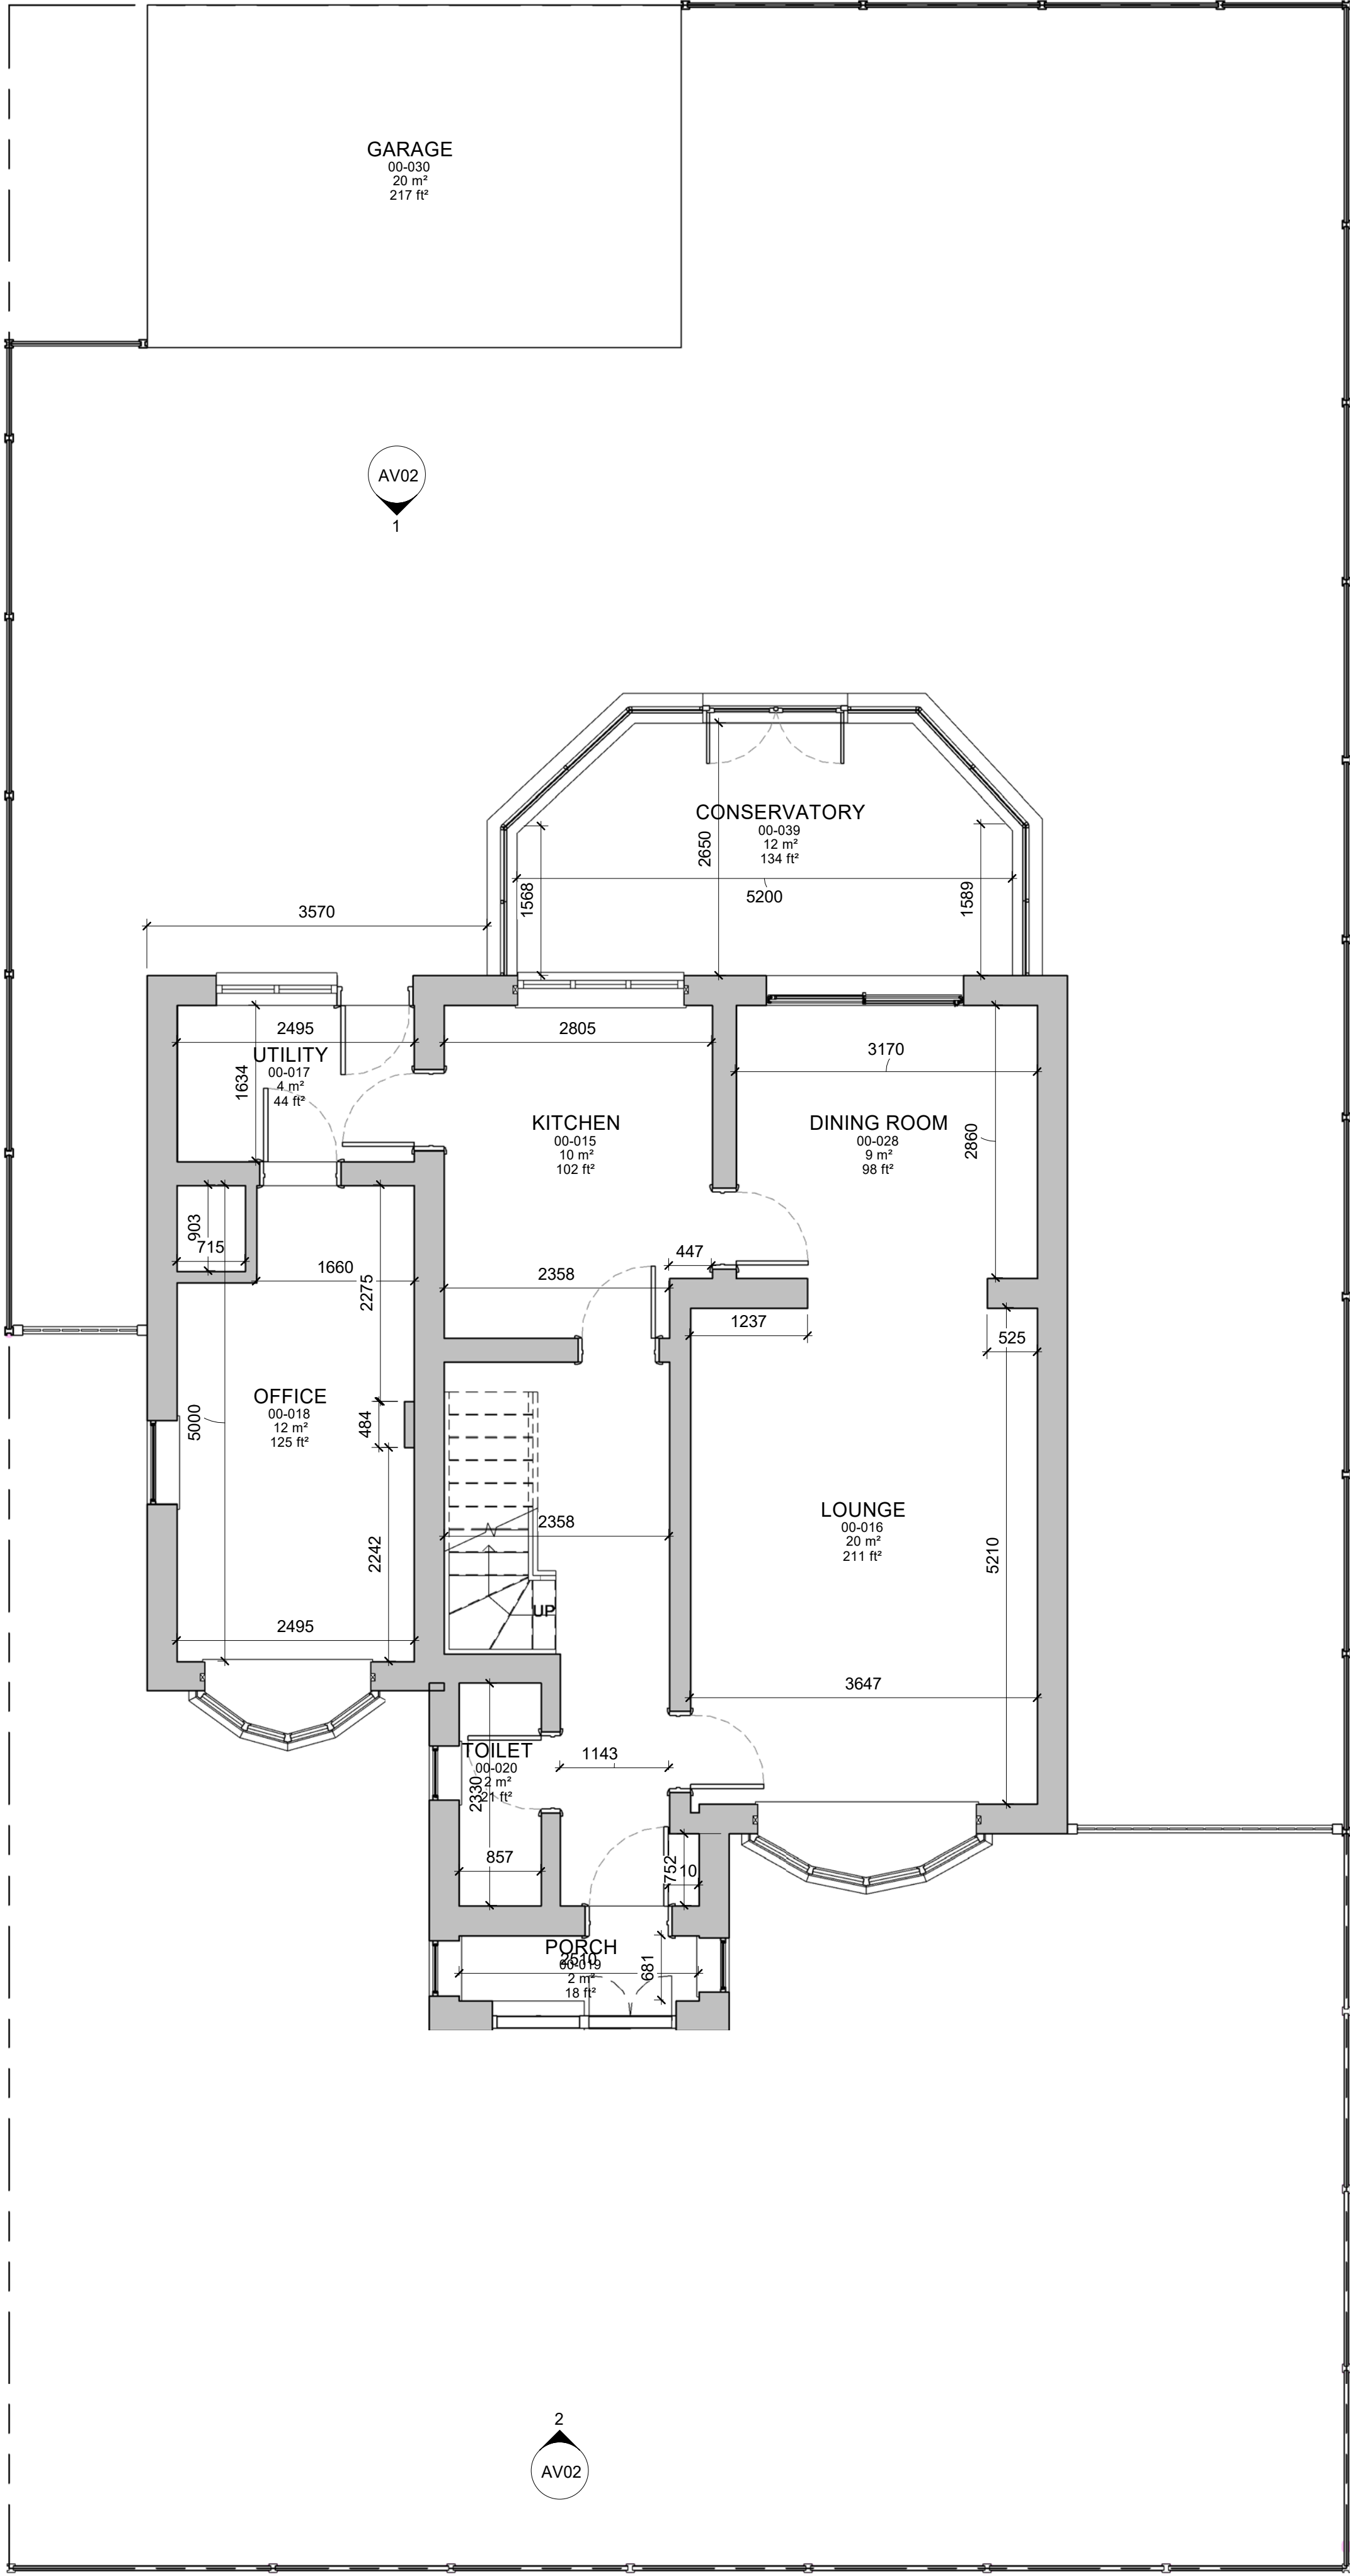

Ground Floor Plan

1 : 50

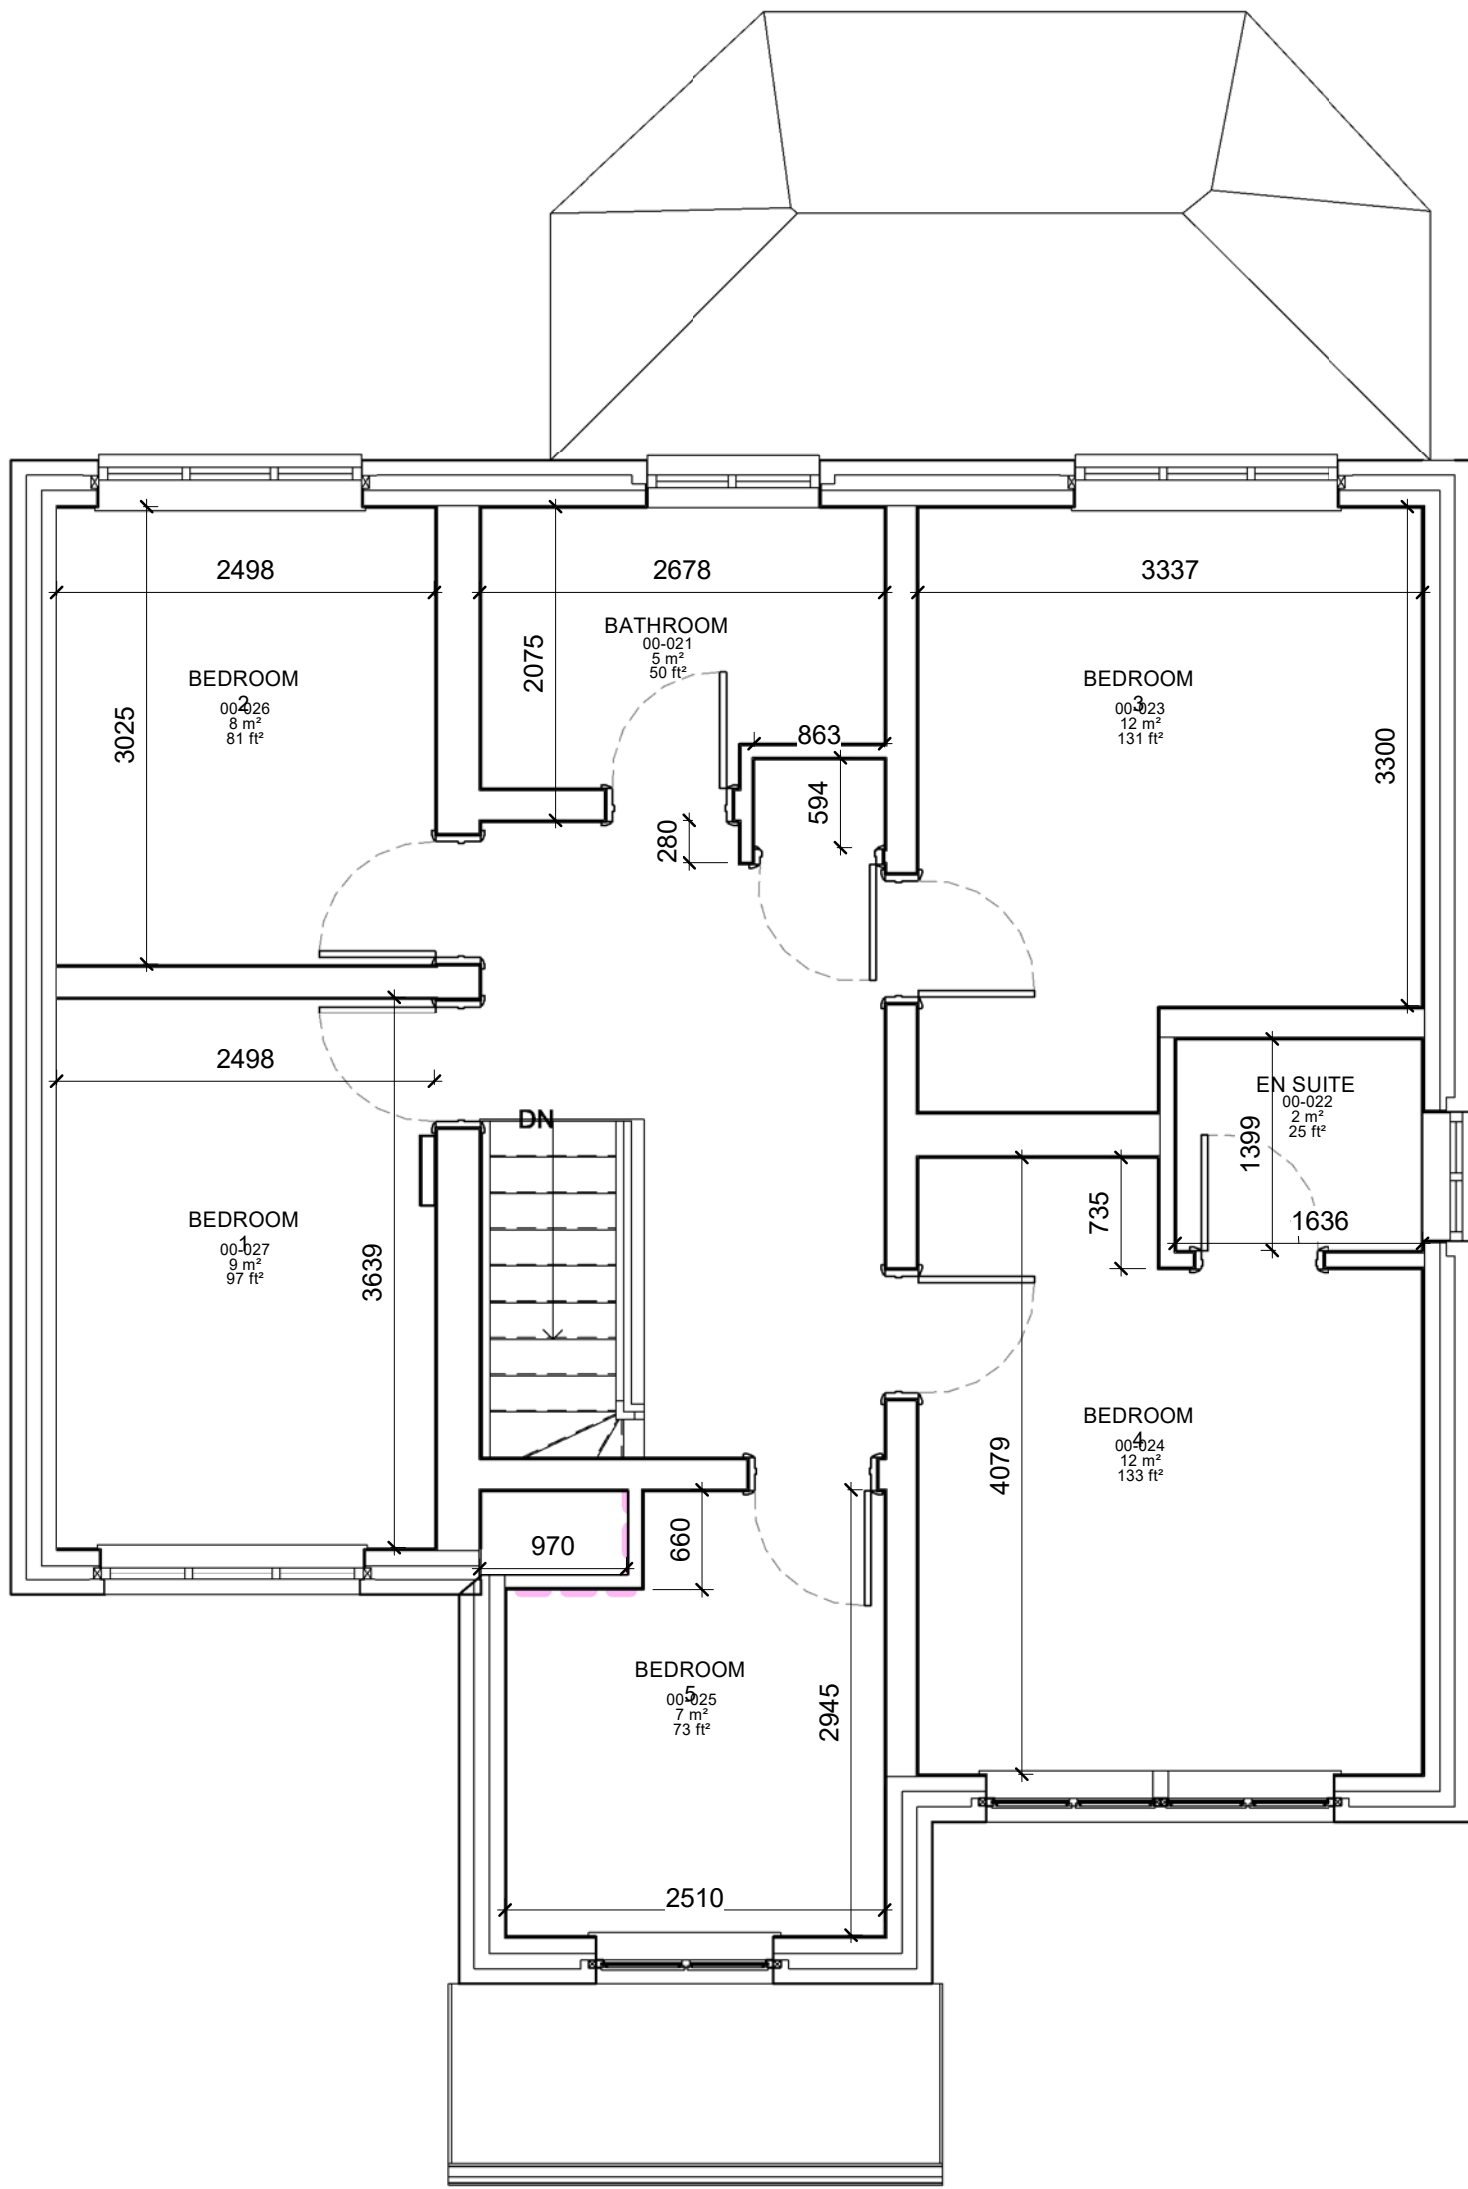

Existing First Floor

1 : 50



HARRISON INCE ARCHITECTS INTERIOR DESIGNERS

DANNI & STEVE BRACE

RESIDENTIAL EXTENSION

3 PAR FOLD, UNSWORTH, BURY

EXISTING GROUND FLOOR

Title:

Date: 28/07/22

Scale: 1 : 50 @A1

Job No.: RE005

Dwg. No.: JDXXX-HI-00-DR-A-0001

Drawn: NS

Checked: Checker

Sun House
2-4 Little Peter Street
Knott Mill
Manchester
M15 4PS

Tel: 0161236 3650
Email: enquiries@harrison-ince.co.uk