



1 FRONT ELEVATION
1:100 EXISTING




2 FRONT ELEVATION
1:100 PROPOSED

PROJECT ADDRESS 146 & 148 MANCHESTER ROAD, BURY, BL9 0TL (CURRENTLY ROSTREVOR HOTEL)		
TITLE FRONT ELEVATION		
PROJECT NO. EL-01	DRAWING NO. 01	REV 02
SCALE SCALE @ A1		DRAWN BY KCO
DATE 28/06/23		
© COPYRIGHT ALL RIGHTS RESERVED. THIS DRAWING MUST NOT BE REPRODUCED WITHOUT PERMISSION. ALL DIMENSIONS RELATIVE TO THIS DRAWING TO BE CHECKED ON SITE. DESIGNED TO BE NOTIFIED OF ANY DISCREPANCIES. THESE DRAWINGS MUST BE VERIFIED BEFORE WORK COMMENCES. THIS DRAWING MUST BE CONSIDERED AGAINST ANY OTHER STRUCTURAL SPECIALIST DISCREPANCIES. THIS DRAWING MUST NOT BE USED FOR CONSTRUCTION UNLESS OTHERWISE STATED.		
10 0 10 20 30 40 50 SCALE 1:1250 m		
5 0 5 10 15 20 25 SCALE 1:500 m		



1 REAR ELEVATION
1:100 EXISTING

WE HAVE BEEN UNABLE TO
VERIFY THAT THESE DOORS /
WINDOWS ARE IN SITU AS
THIS AREA HAS BEEN BLOCKED
OFF BOTH INSIDE AND OUT
WITH STUD PARTITIONING
(INTERNALLY) AND TRELLISING
(EXTERNALLY)

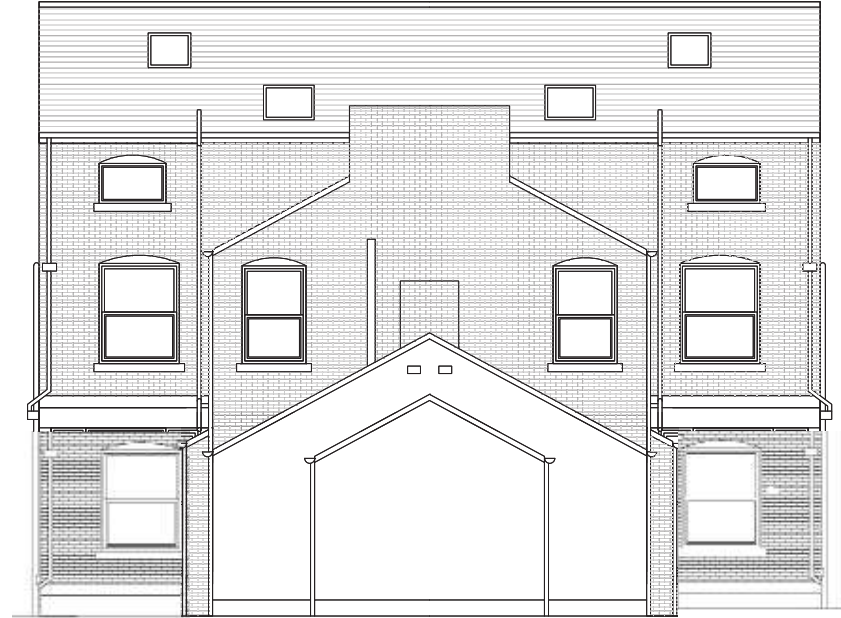

2 REAR ELEVATION
1:100 PROPOSED

PROJECT ADDRESS 146 & 148 MANCHESTER ROAD, BURY, BL9 0TL (CURRENTLY ROSTREVOR HOTEL)		
TITLE REAR ELEVATION		
PROJECT NO. EL-01	DRAWING NO. 01	REV 02
SCALE SCALE @ A1	DATE 28/05/23	DRAWN BY KO
© COPYRIGHT ALL RIGHTS RESERVED. THIS DRAWING MUST NOT BE REPRODUCED WITHOUT PERMISSION. ALL DIMENSIONS RELATIVE TO THIS DRAWING TO BE CHECKED ON SITE. DESIGNS TO BE NOTIFIED OF ANY DISCREPANCIES. SEWER INVERT LEVELS MUST BE VERIFIED BEFORE WORK COMMENCES. THIS DRAWING MUST BE CONSIDERED AGAINST ANY OTHER STRUCTURAL SPECIALIST DRAWINGS/NOTES. THIS DRAWING MUST NOT BE USED FOR CONSTRUCTION UNLESS OTHERWISE STATED.		



1 RIGHT ELEVATION
1:100 EXISTING



2 RIGHT ELEVATION
1:100 PROPOSED

PROJECT ADDRESS 146 & 148 MANCHESTER ROAD, BURY, BL9 0TL (CURRENTLY ROSTREVOR HOTEL)		
TITLE ELEVATIONS - RIGHT HAND SIDE		
PROJECT NO. EL-01	DRAWING NO. 01	REV 02
SCALE @ A/H 1:1250	DATE 28/06/23	DRAWN BY K.O.
© COPYRIGHT ALL RIGHTS RESERVED. THIS DRAWING MUST NOT BE REPRODUCED WITHOUT PERMISSION. ALL DIMENSIONS RELATIVE TO THIS DRAWING TO BE CHECKED ON SITE. DESIGNED TO BE NOTIFIED OF ANY DISCREPANCIES. WHERE DIMENSIONS MUST BE VERIFIED BEFORE WORK COMMENCES. THIS DRAWING MUST BE CHECKED AGAINST ANY OTHER EXISTING PLANS, SPECIFICATIONS, DRAWINGS AND RECORDS. THIS DRAWING MUST NOT BE USED FOR CONSTRUCTION UNLESS OTHERWISE STATED.		

1 LEFT ELEVATION
1:100 EXISTING (NO CHANGES PROPOSED)



PROJECT ADDRESS 146 & 148 MANCHESTER ROAD, BURY, BL9 0TL (CURRENTLY ROSTREVOR HOTEL)		
TITLE ELEVATIONS - LEFT HAND SIDE		
PROJECT NO. EL-01	DRAWING NO. 01	REV 02
SCALE SCALE @ A/H	DATE 28/06/23	DRAWN BY K.O.
© COPYRIGHT ALL RIGHTS RESERVED. THIS DRAWING MUST NOT BE REPRODUCED WITHOUT PERMISSION. ALL DIMENSIONS RELATIVE TO THIS DRAWING TO BE CHECKED ON SITE. DESIGNED TO BE NOTIFIED OF ANY DISCREPANCIES. WHERE DISCREPANCIES MUST BE NOTIFIED BEFORE WORK COMMENCES. THIS DRAWING MUST BE CHECKED AGAINST ANY OTHER EXISTING PLANS, SPECULAT DRAWINGS/PROVIDED. THIS DRAWING MUST NOT BE USED FOR CONSTRUCTION UNLESS IT IS SUED FOR CONSTRUCTION. ALL DIMENSIONS ON THIS DRAWING ARE IN MILLIMETRES UNLESS OTHERWISE STATED.		
100 0 10 20 30 40 50 SCALE 1:1250 m		
5 0 5 10 15 20 25 SCALE 1:500 m		