


PROJECT
Land off Butterstile Close
SITE ADDRESS
Land off Butterstile Close
Prestwich
M25 9RS

DRAWING
Existing Site Plan

PROJECT NO. 5821
DWG NO. P-003
REV NO. B
SCALE @ A3 1:200
DRAWN BY MV
CHECKED BY TW

PLANNING

REV	DESCRIPTION	INTL	CHK	DATE
1	for client comment	MV	TW	14.10.21
2	planning issue	MV	TW	22.10.21

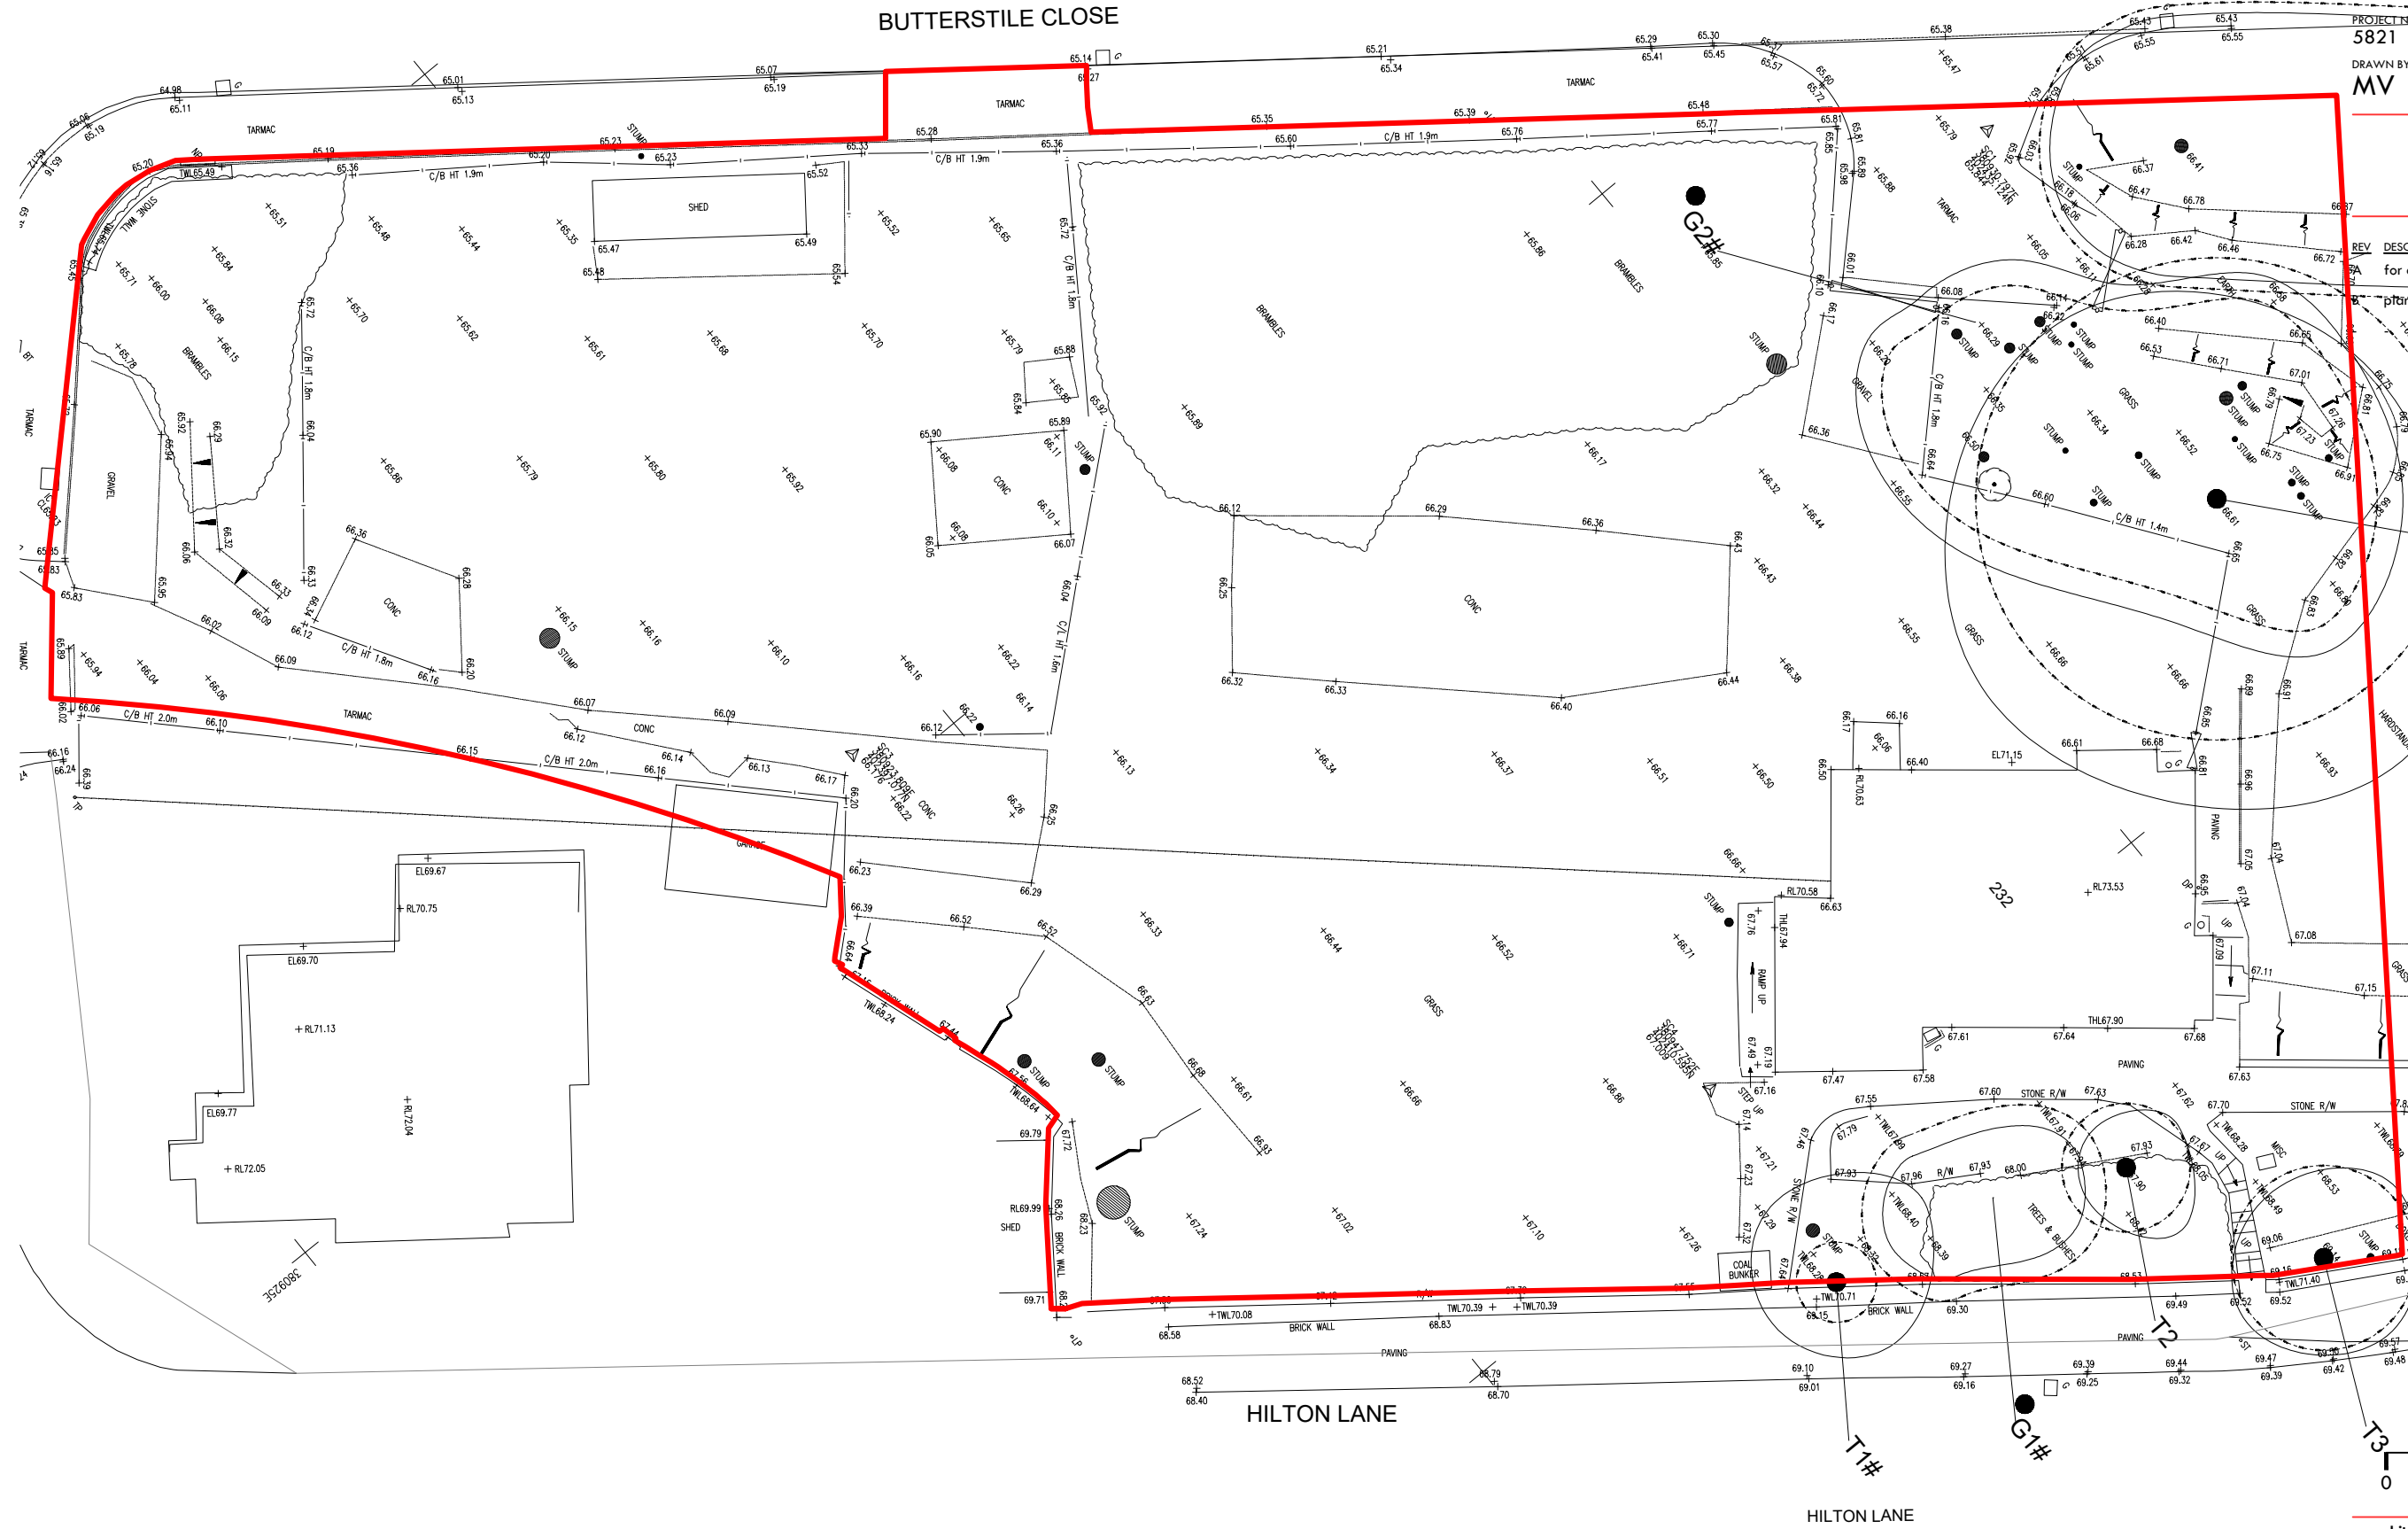

1:200

nc architecture
The Island, St. Ann's Parade,
Wilmslow, Cheshire SK9 1HG

T: 01625 536 767
E: info@ncarchitecture.com
W: www.ncarchitecture.com

RIBA

Chartered Practice
Architects
Registration
Board