


Drawing Status


- PRELIMINARY FOR APPROVAL
- AGREED LAYOUT-SIGNED OFF
- BUILDING CONTROL DRAWING
- TENDER DRAWING
- CONTRACT DRAWING
- CONSTRUCTION DRAWING
- AS-BUILT DRAWING

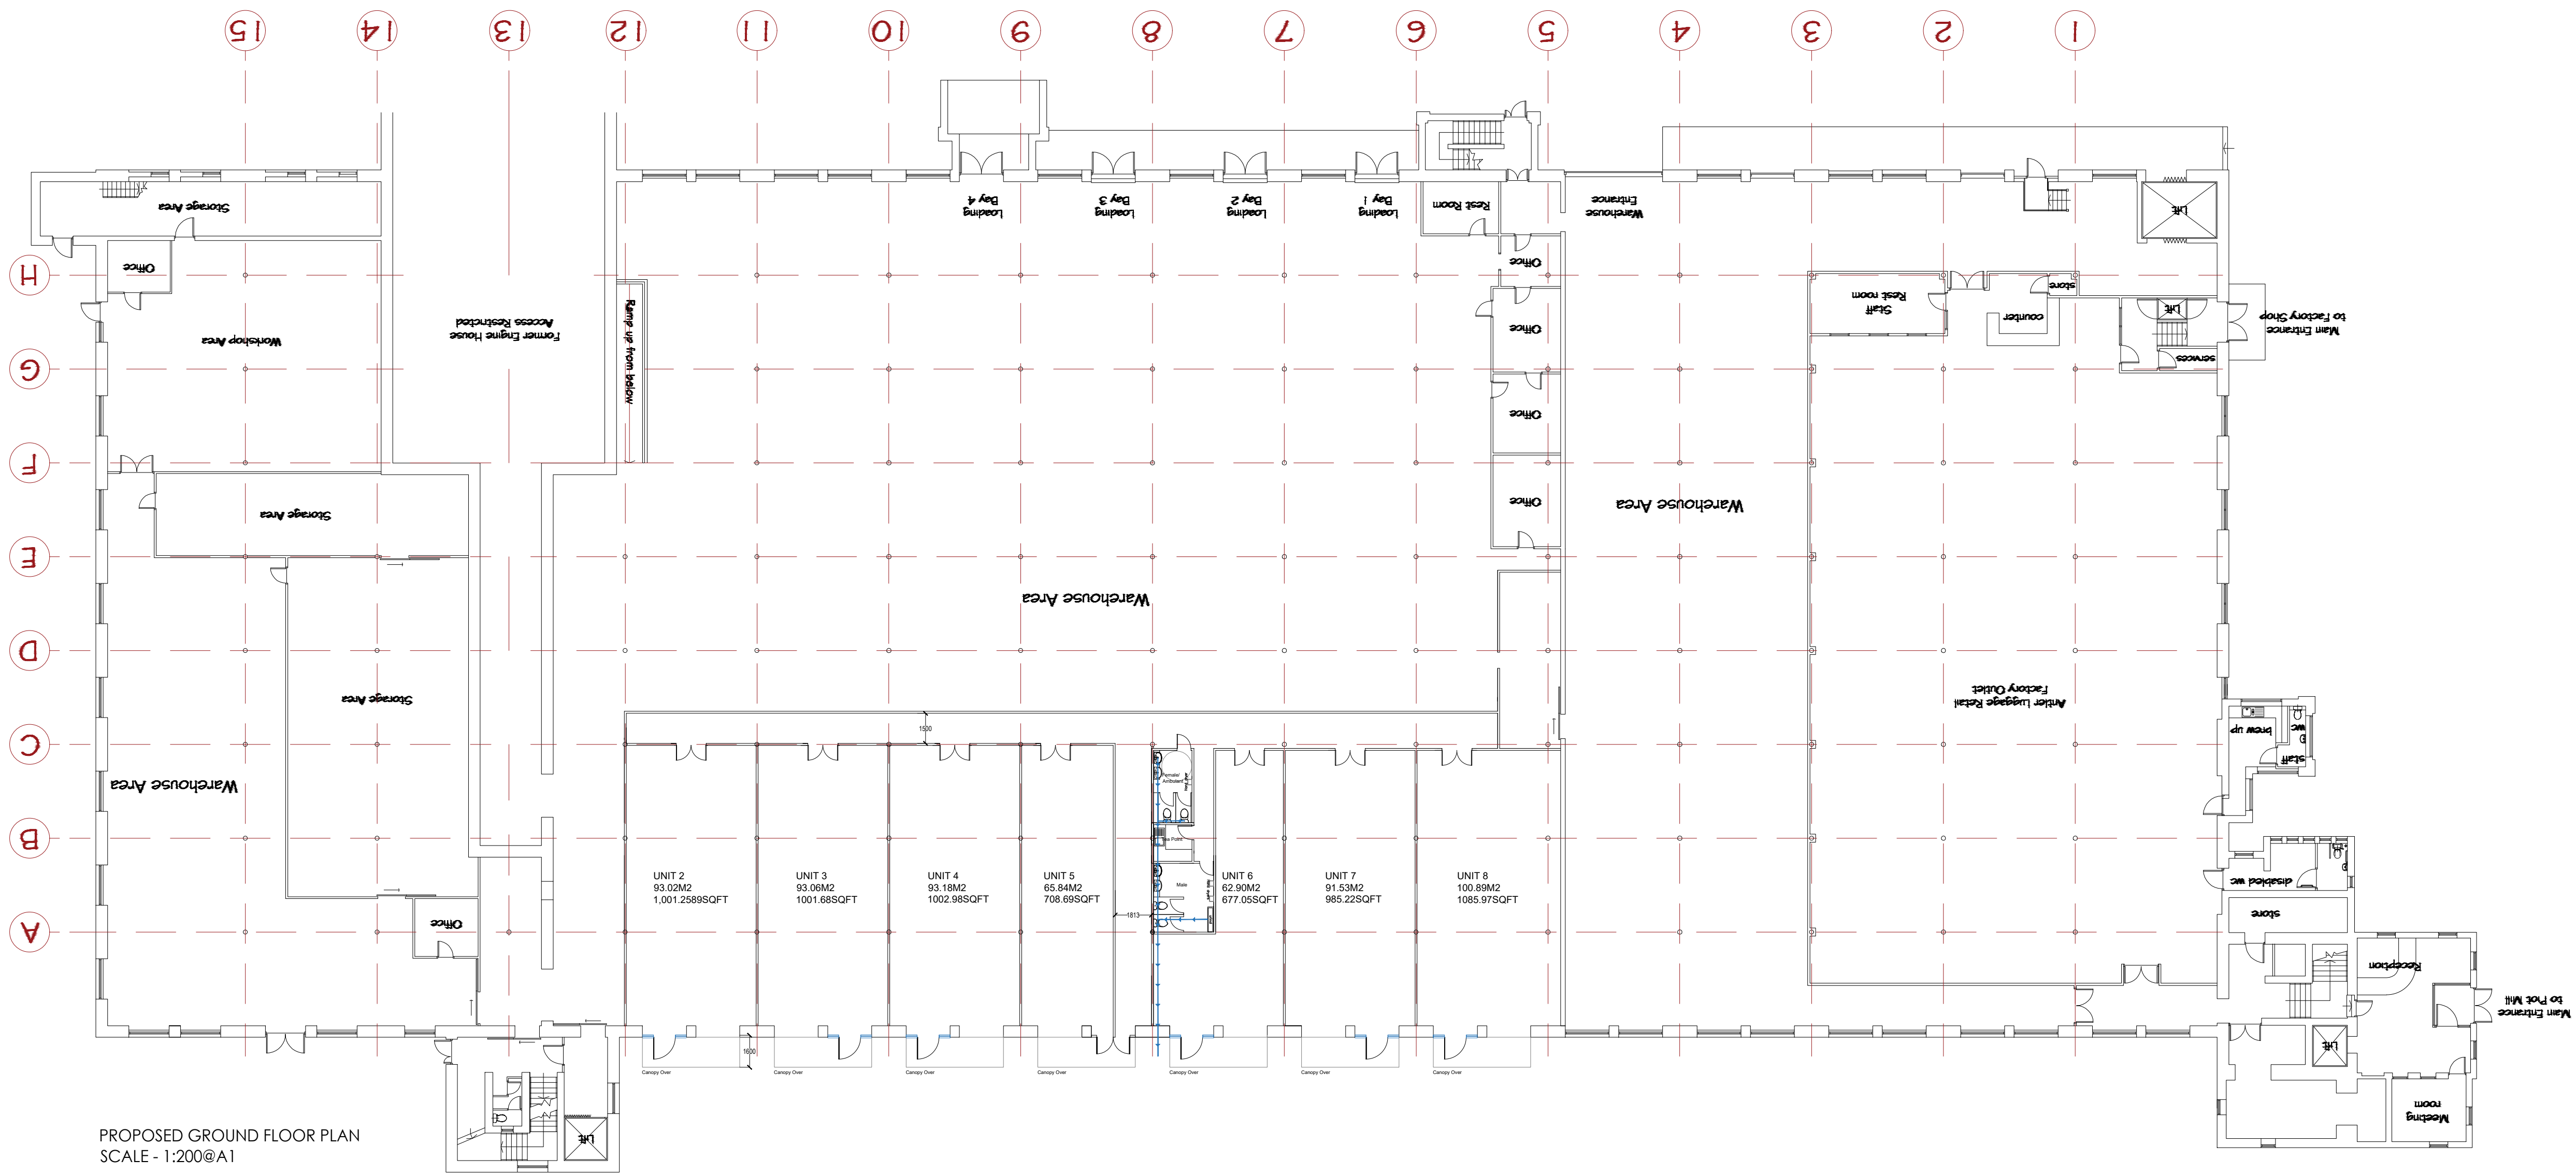


PROPOSED GROUND FLOOR PLAN  
SCALE - 1:200@A1



PROPOSED PARTIAL SIDE ELEVATION  
SCALE - 1:200@A1

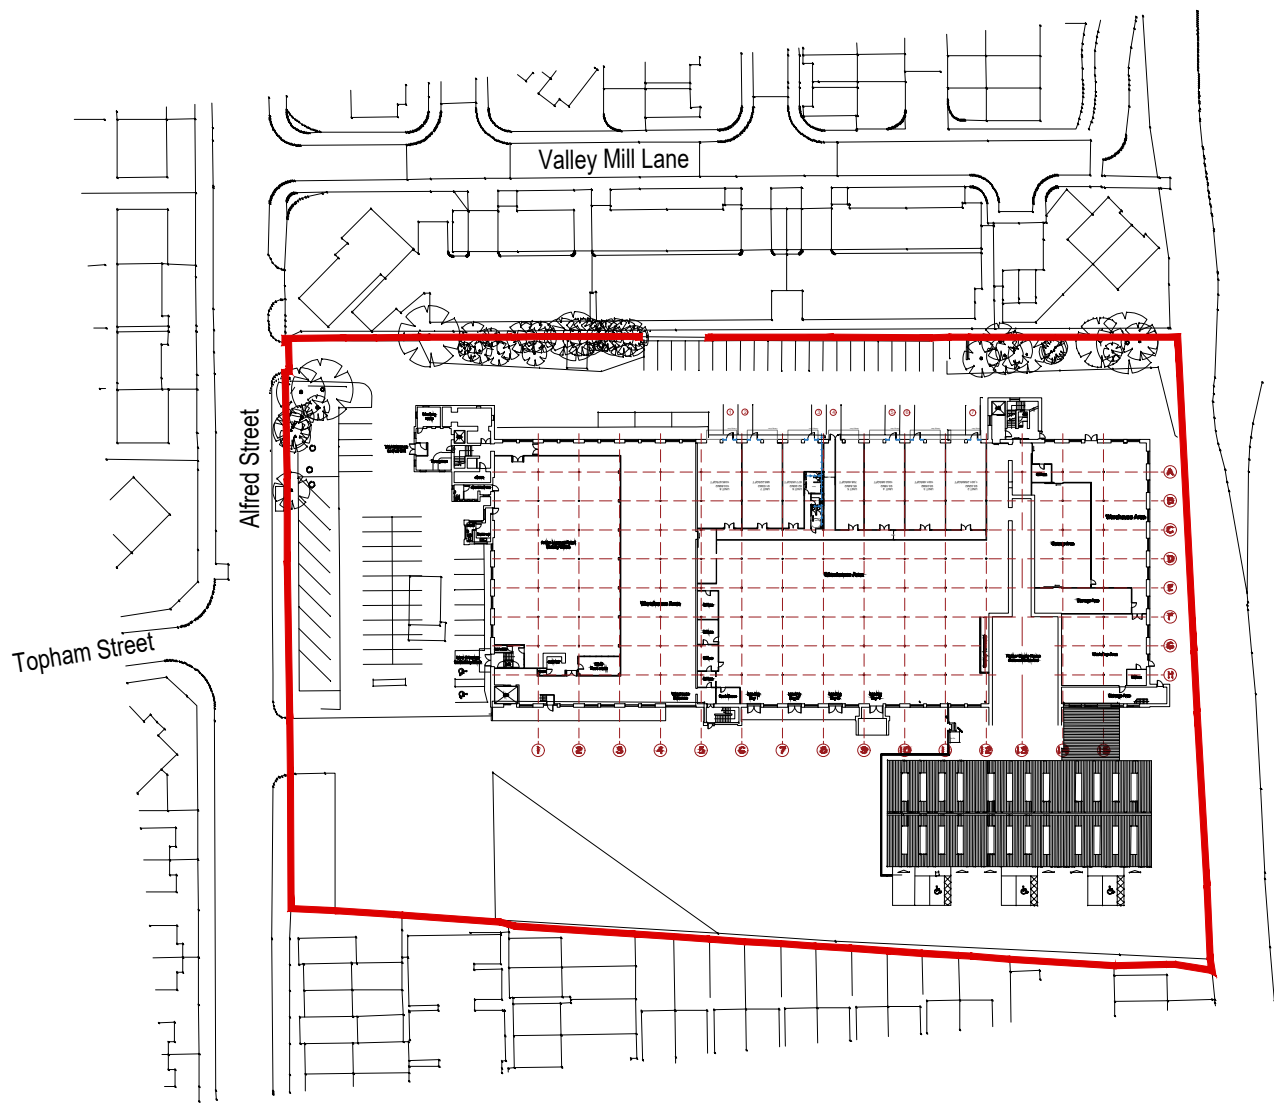

PROPOSED SITE PLAN  
SCALE - 1:1250@A1

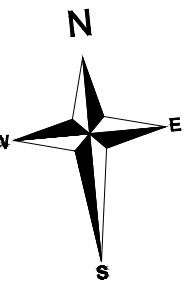

|                             |              |                |           |     |
|-----------------------------|--------------|----------------|-----------|-----|
| Date:                       |              |                | Revision: | Dr. |
| Client:                     |              |                |           |     |
| Drawing Issue:              |              |                |           |     |
| PLANNING                    |              |                |           |     |
| Project:                    |              |                |           |     |
| PILOT_MILL_93_ALFRED_STREET |              |                |           |     |
| BURY_BL9_SED                |              |                |           |     |
| Drawing Title:              |              |                |           |     |
| PROPOSED                    |              |                |           |     |
| Scale:                      | Drawing No:  |                |           |     |
| 1:1250@A1                   | CSA09_PL_002 |                |           |     |
| Revision:                   | Drawn:       | Authorised by: | Date:     |     |
| 1                           | GH           | RUS            | MAY 2021  |     |