





EXISTING FRONT ELEVATION
Scale 1:50

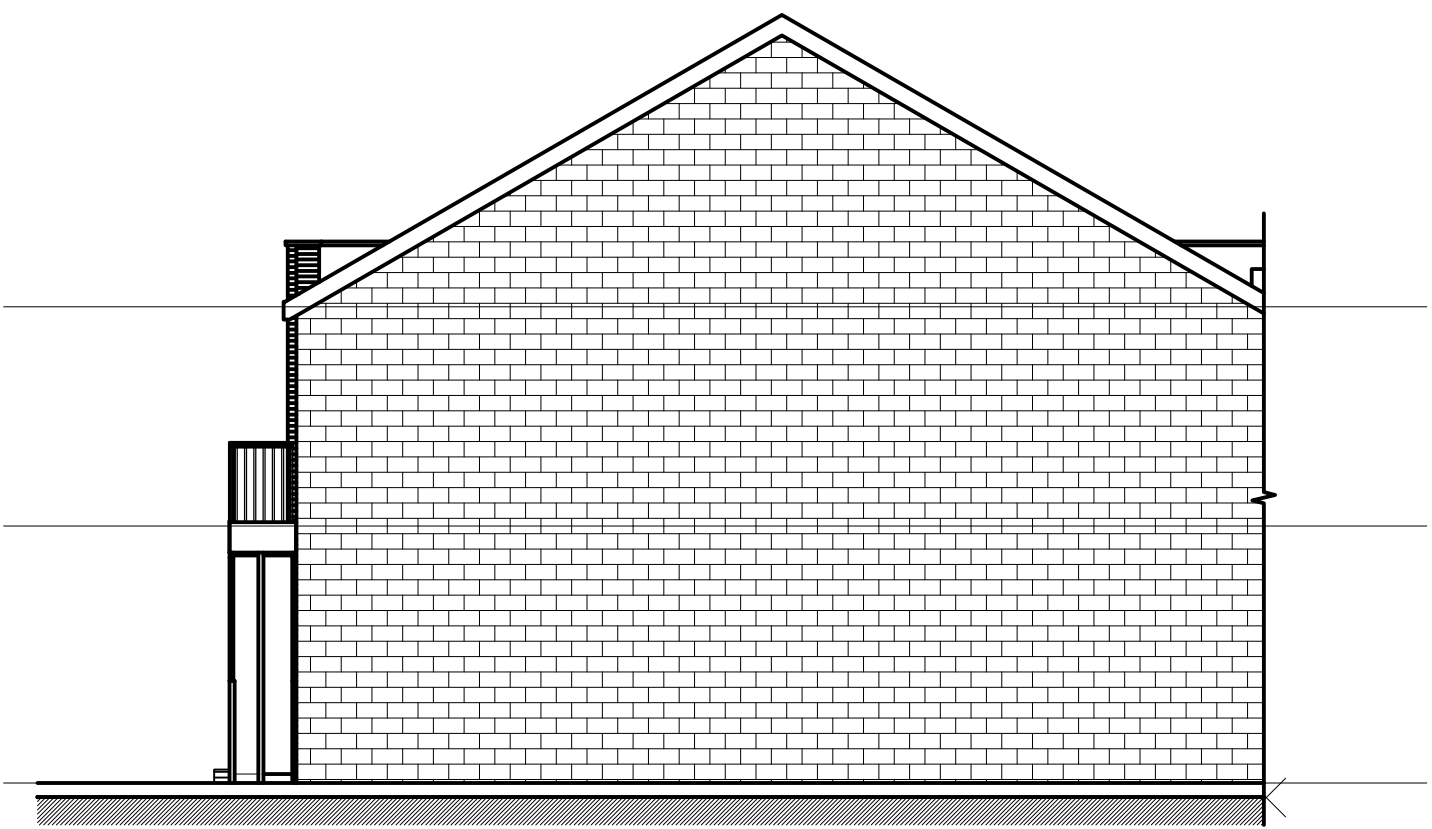


EXISTING REAR ELEVATION
Scale 1:50

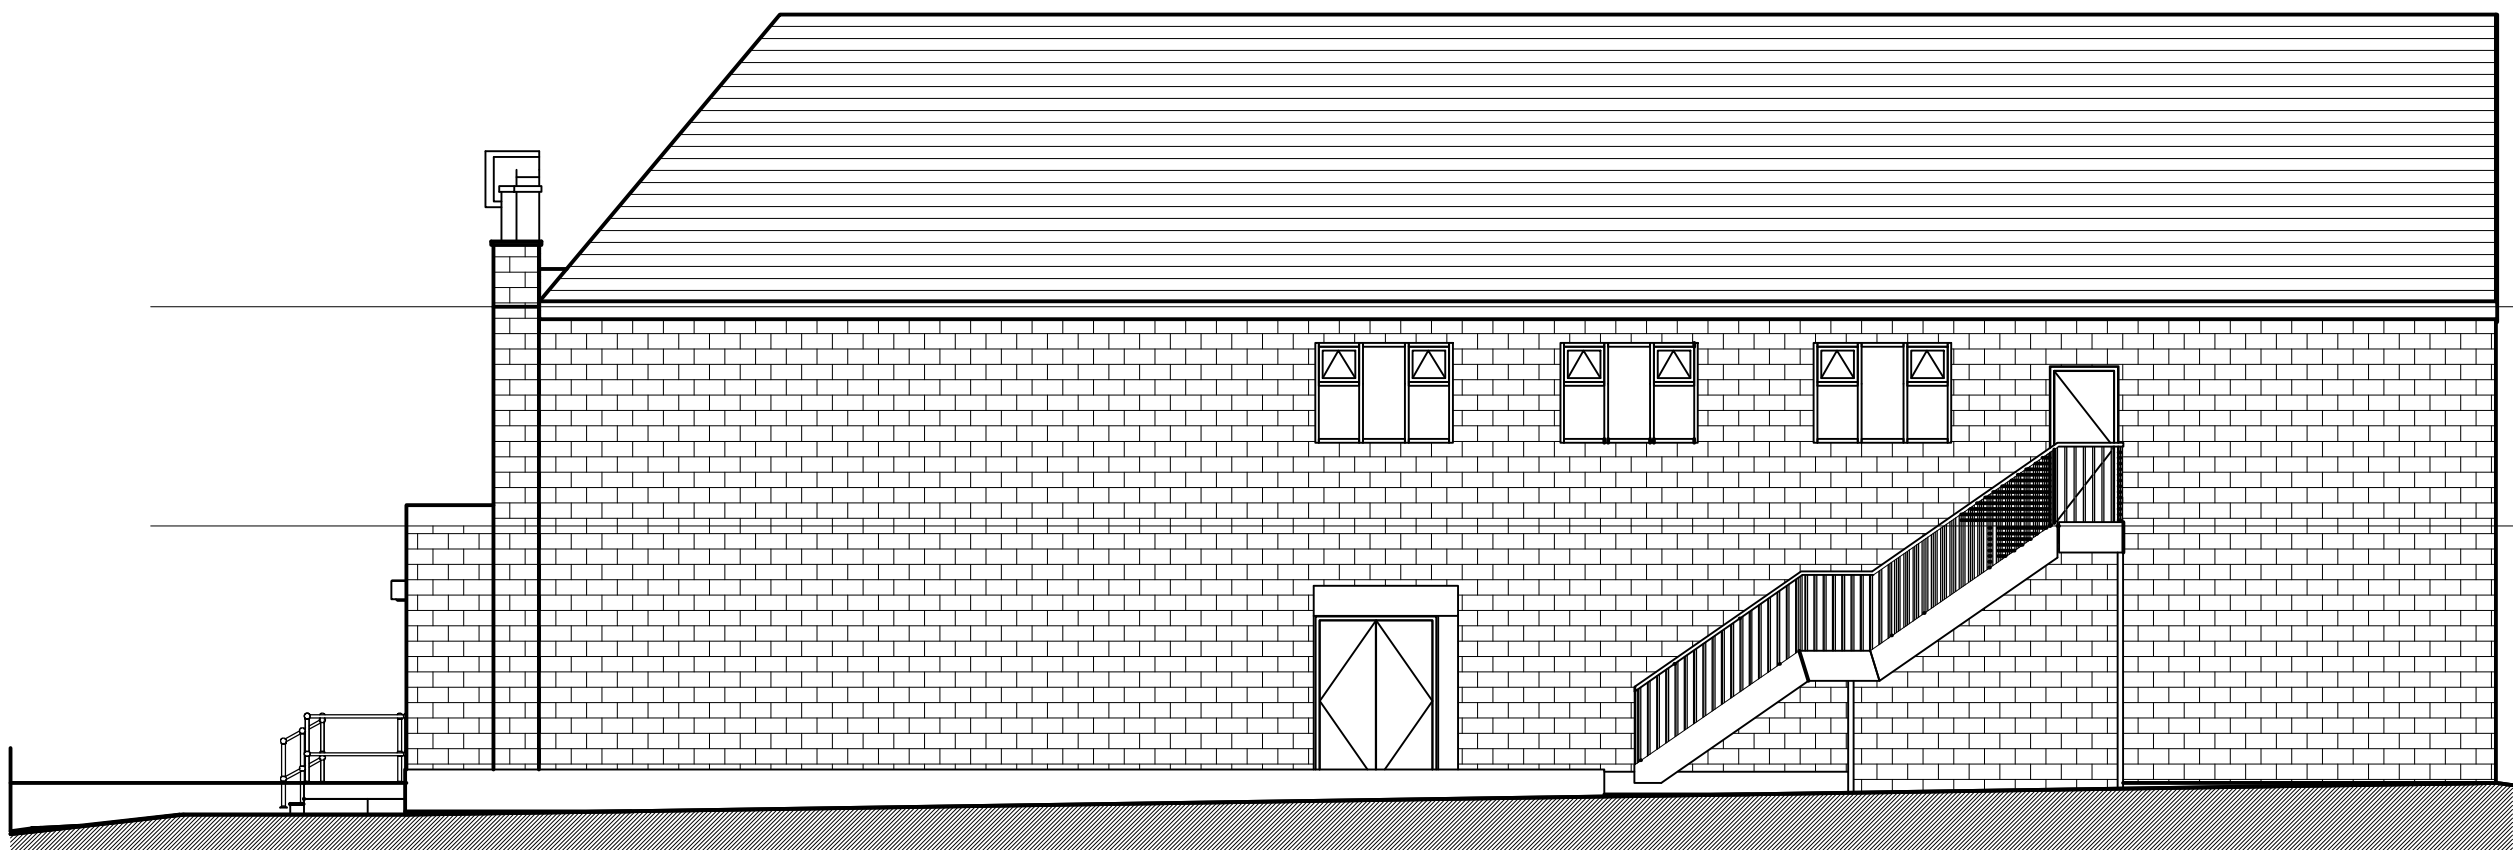

EXISTING SIDE ELEVATION
Scale 1:50

All levels and dimensions must be checked on site by contractor prior to commencement of works. Any variations must be reported to JSA Design. All information hereon is the copyright of JSA Design. Copying in full or in part is forbidden without the written permission from JSA Design.

 

Client KENISINGTONS			
Date	Aug 2023	Status	EXISTING
Drawn	RR	Checked	
Scale	1:100	Size	A1
Rev.	-	Drawing No.	547 - 104
Drawing Title Existing Elevations			
Project Title Ikons 511 Bury New Rd, Prestwich, Manchester M25 3AJ			
JSA DESIGN			