



bin store to comprise 50 x 70 timber frame with 100 x 25 plank cladding all to be preservative treated and to sit on 100 concrete slab and to be open topped

overall size to be 2800 x 890 x 1400 high

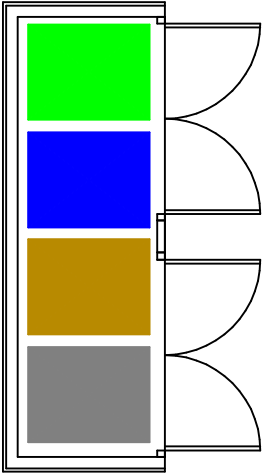

existing site plan

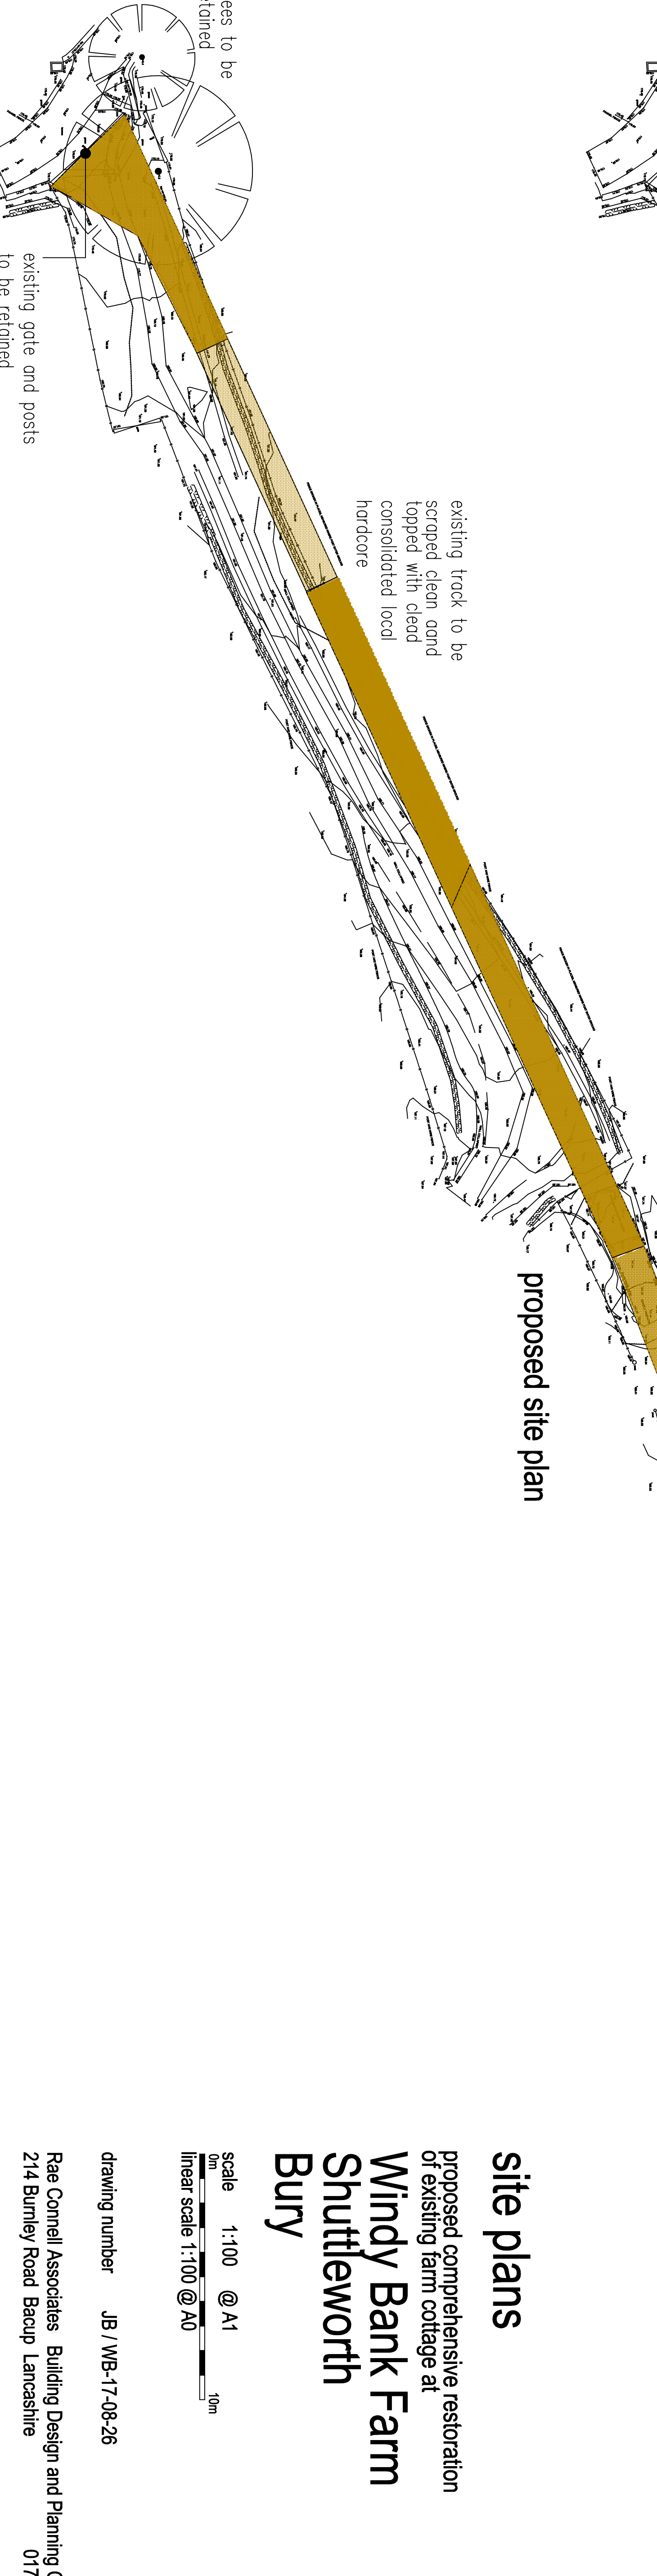

proposed site plan

site plans

proposed comprehensive restoration of existing farm cottage at

Windy Bank Farm

Shuttleworth

Bury

scale 1:100 @ A1
linear scale 1:100 @ A0

drawing number JB / WB-17-08-26

Rae Connell Associates Building Design and Planning Consultants
214 Burnley Road Bacup Lancashire
01706 873000