




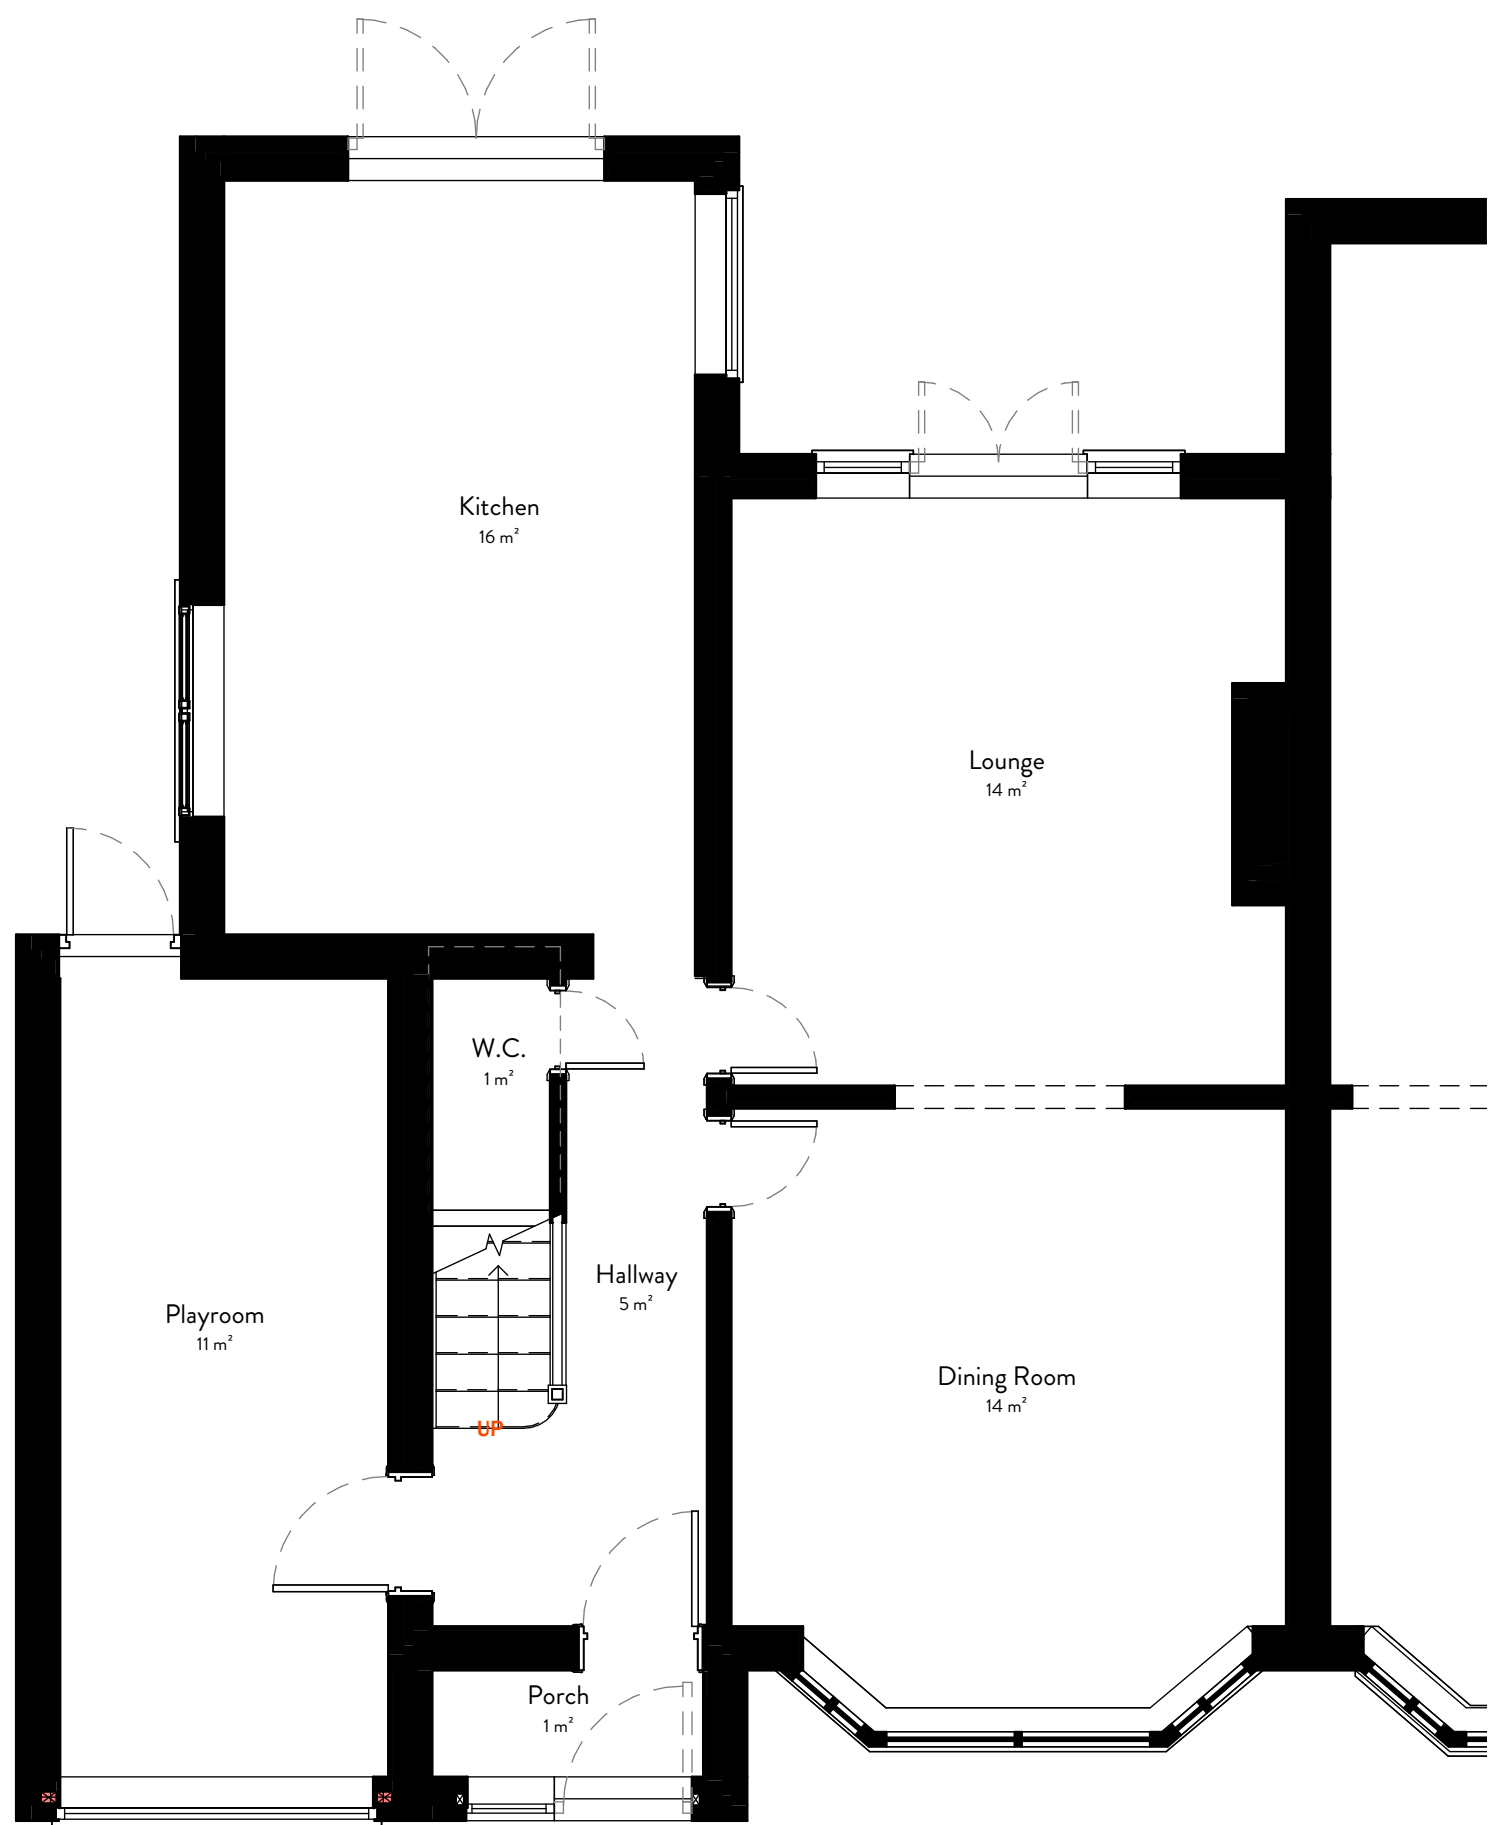


1 Ground Floor - Existing
1:50

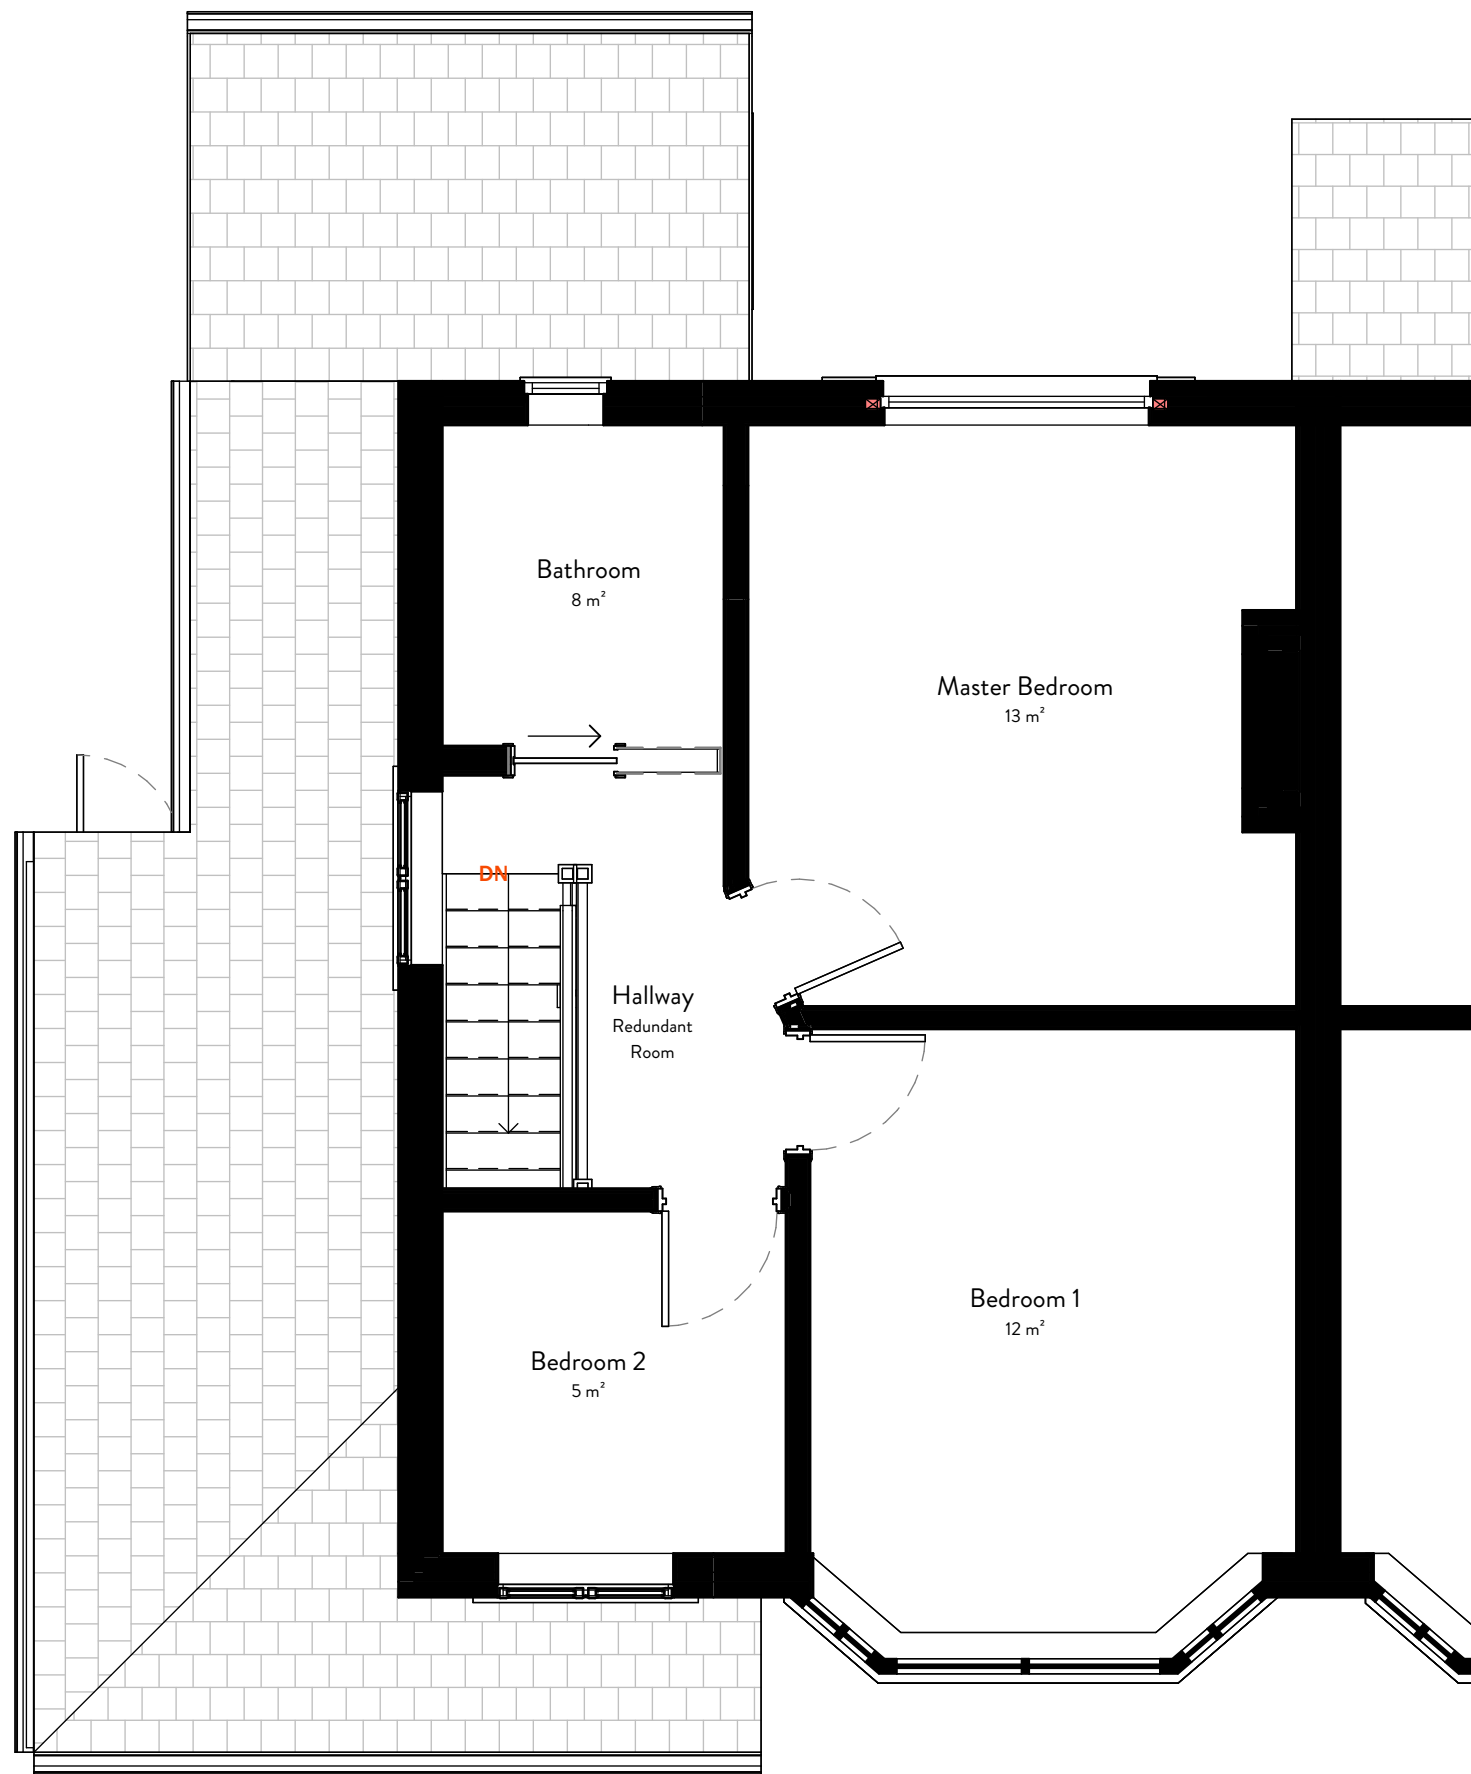


2 First Floor - Existing
1:50

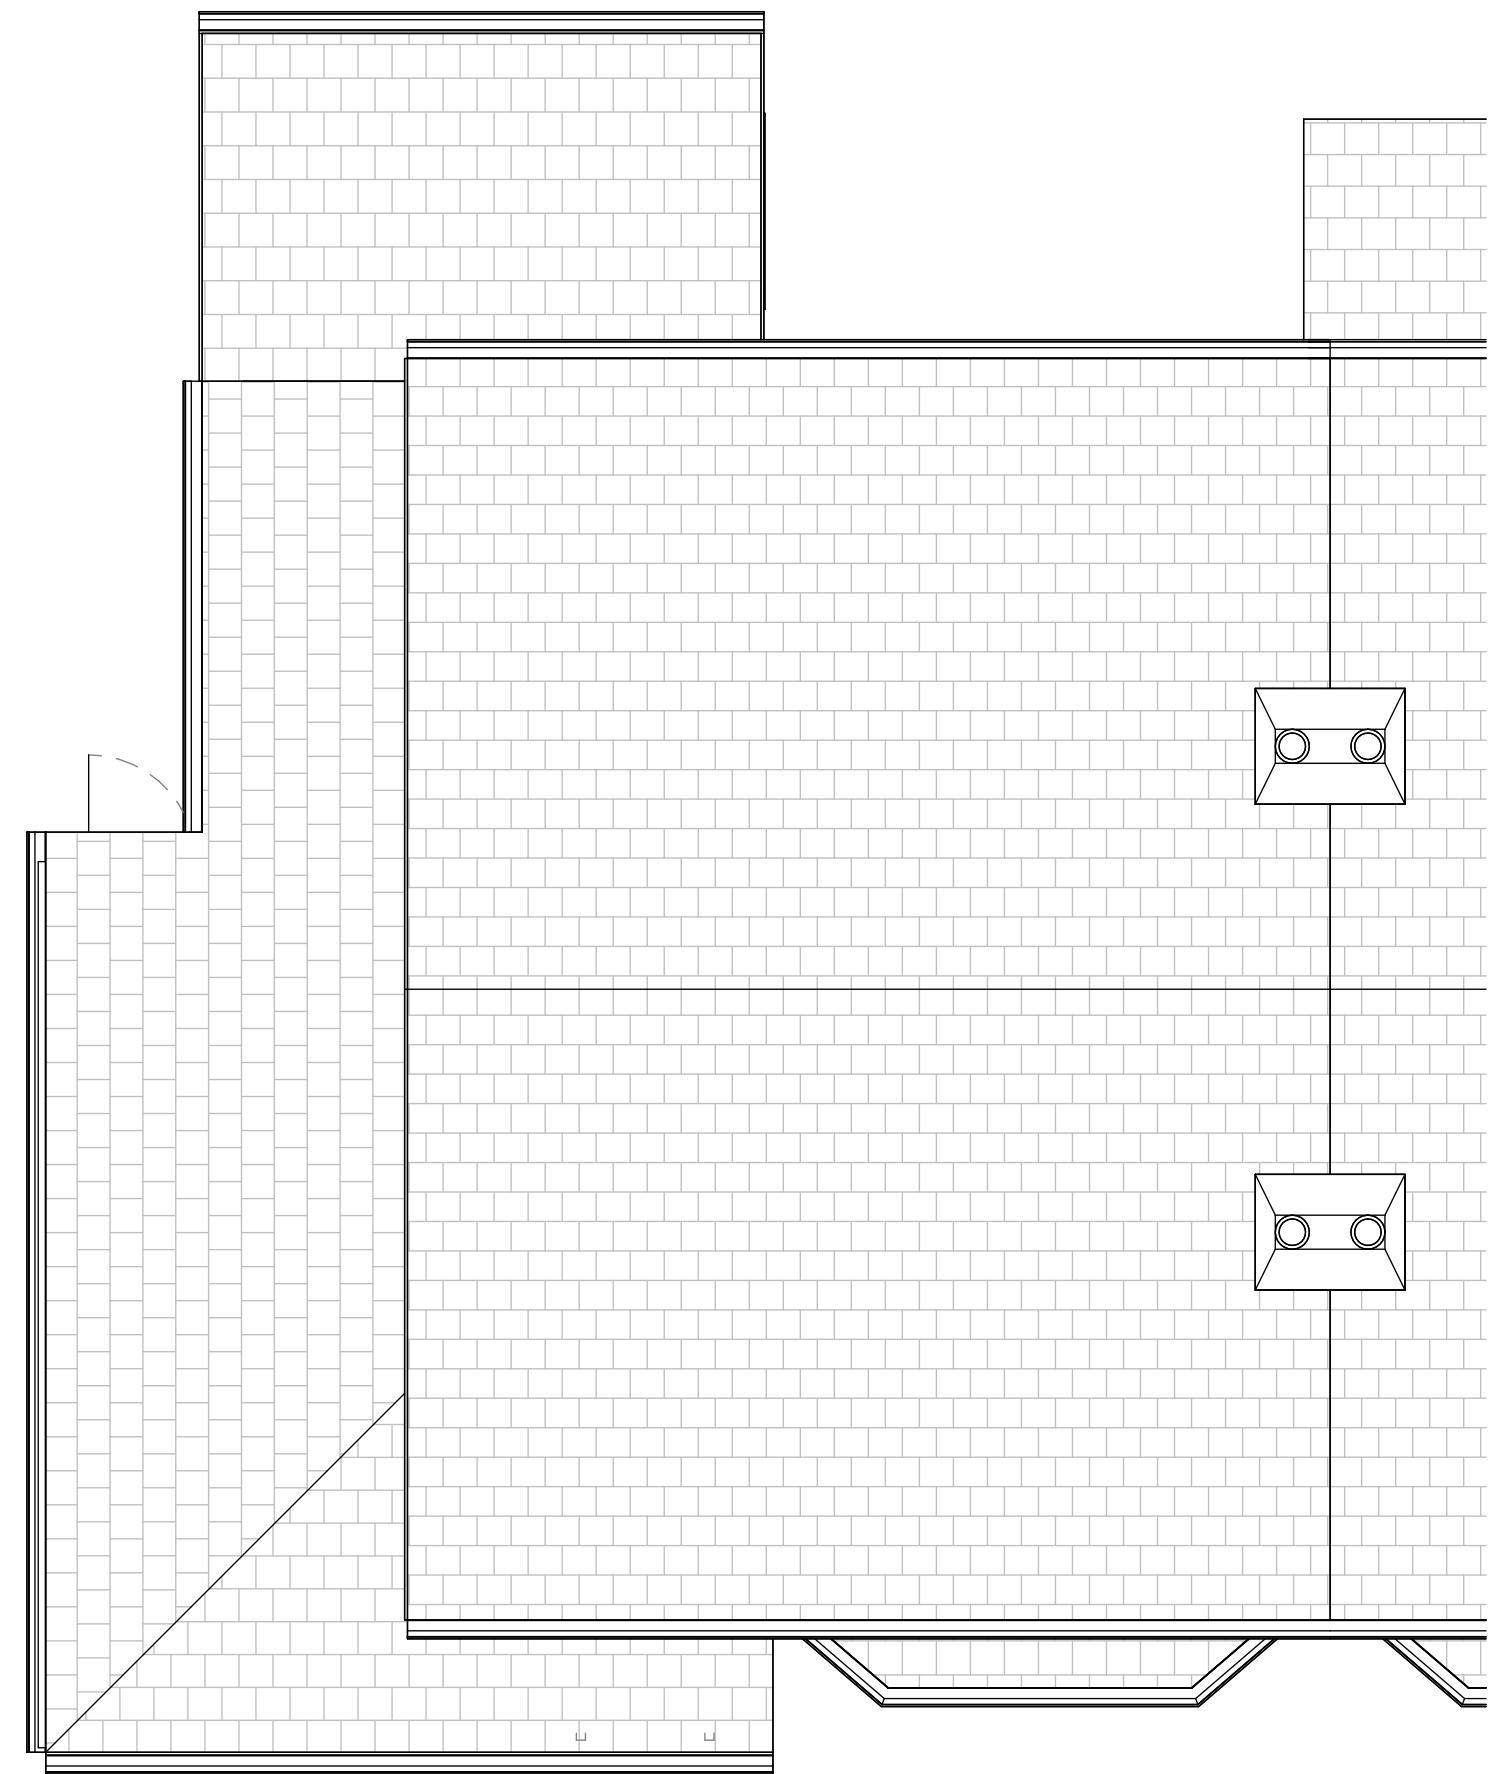

3 Roof Plan - Existing
1:50

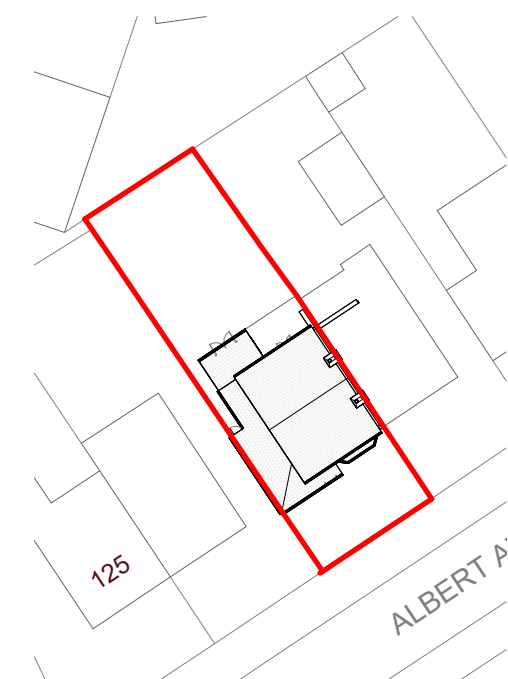

8 Block Plan - Existing
1:500

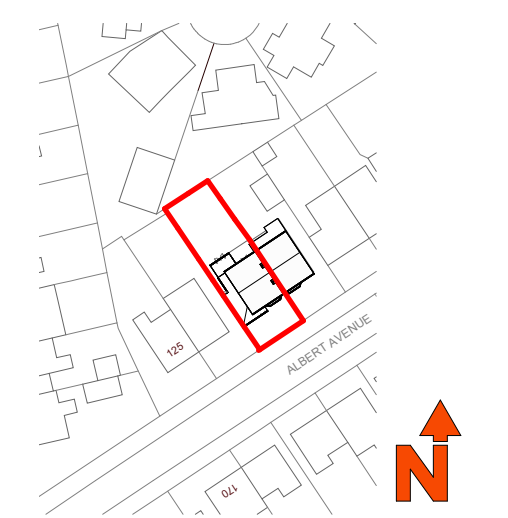


9 Site Plan - Existing
1:1250



4 South - Existing
1:100



5 North - Existing
1:100

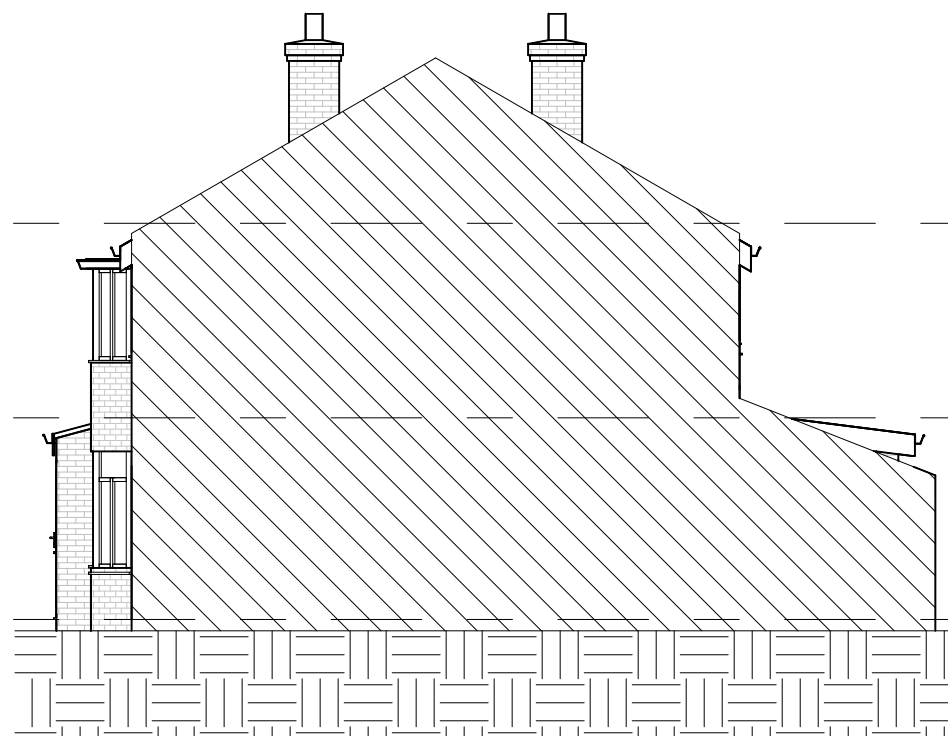

6 East - Existing
1:100



7 West - Existing
1:100

No.	Details	By	Date
Revisions			




Project:
129 Albert Avenue

DRAWING TITLE:
**EXISTING GA
PLANS AND
ELEVATIONS**

DRAWING No.
A1.1

Project Address
129 Albert Avenue, Prestwich, M25 0HF
Project No. JC_128
Drawn by: AH
Checked by: JC
Scale on A1: As indicated
Date:

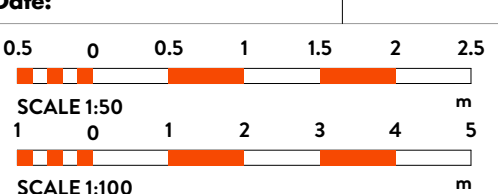

NOTES:
THIS DRAWING IS COPYRIGHT AND IS SENT TO YOU IN CONFIDENCE. IT MUST NOT BE COPIED, USED OR DISCLOSED IN WHOLE OR IN PART TO THIRD PARTIES WITHOUT OUR WRITTEN PERMISSION. IT REMAINS THE PROPERTY OF JC DESIGN GROUP AND MUST BE RETURNED ON REQUEST.