
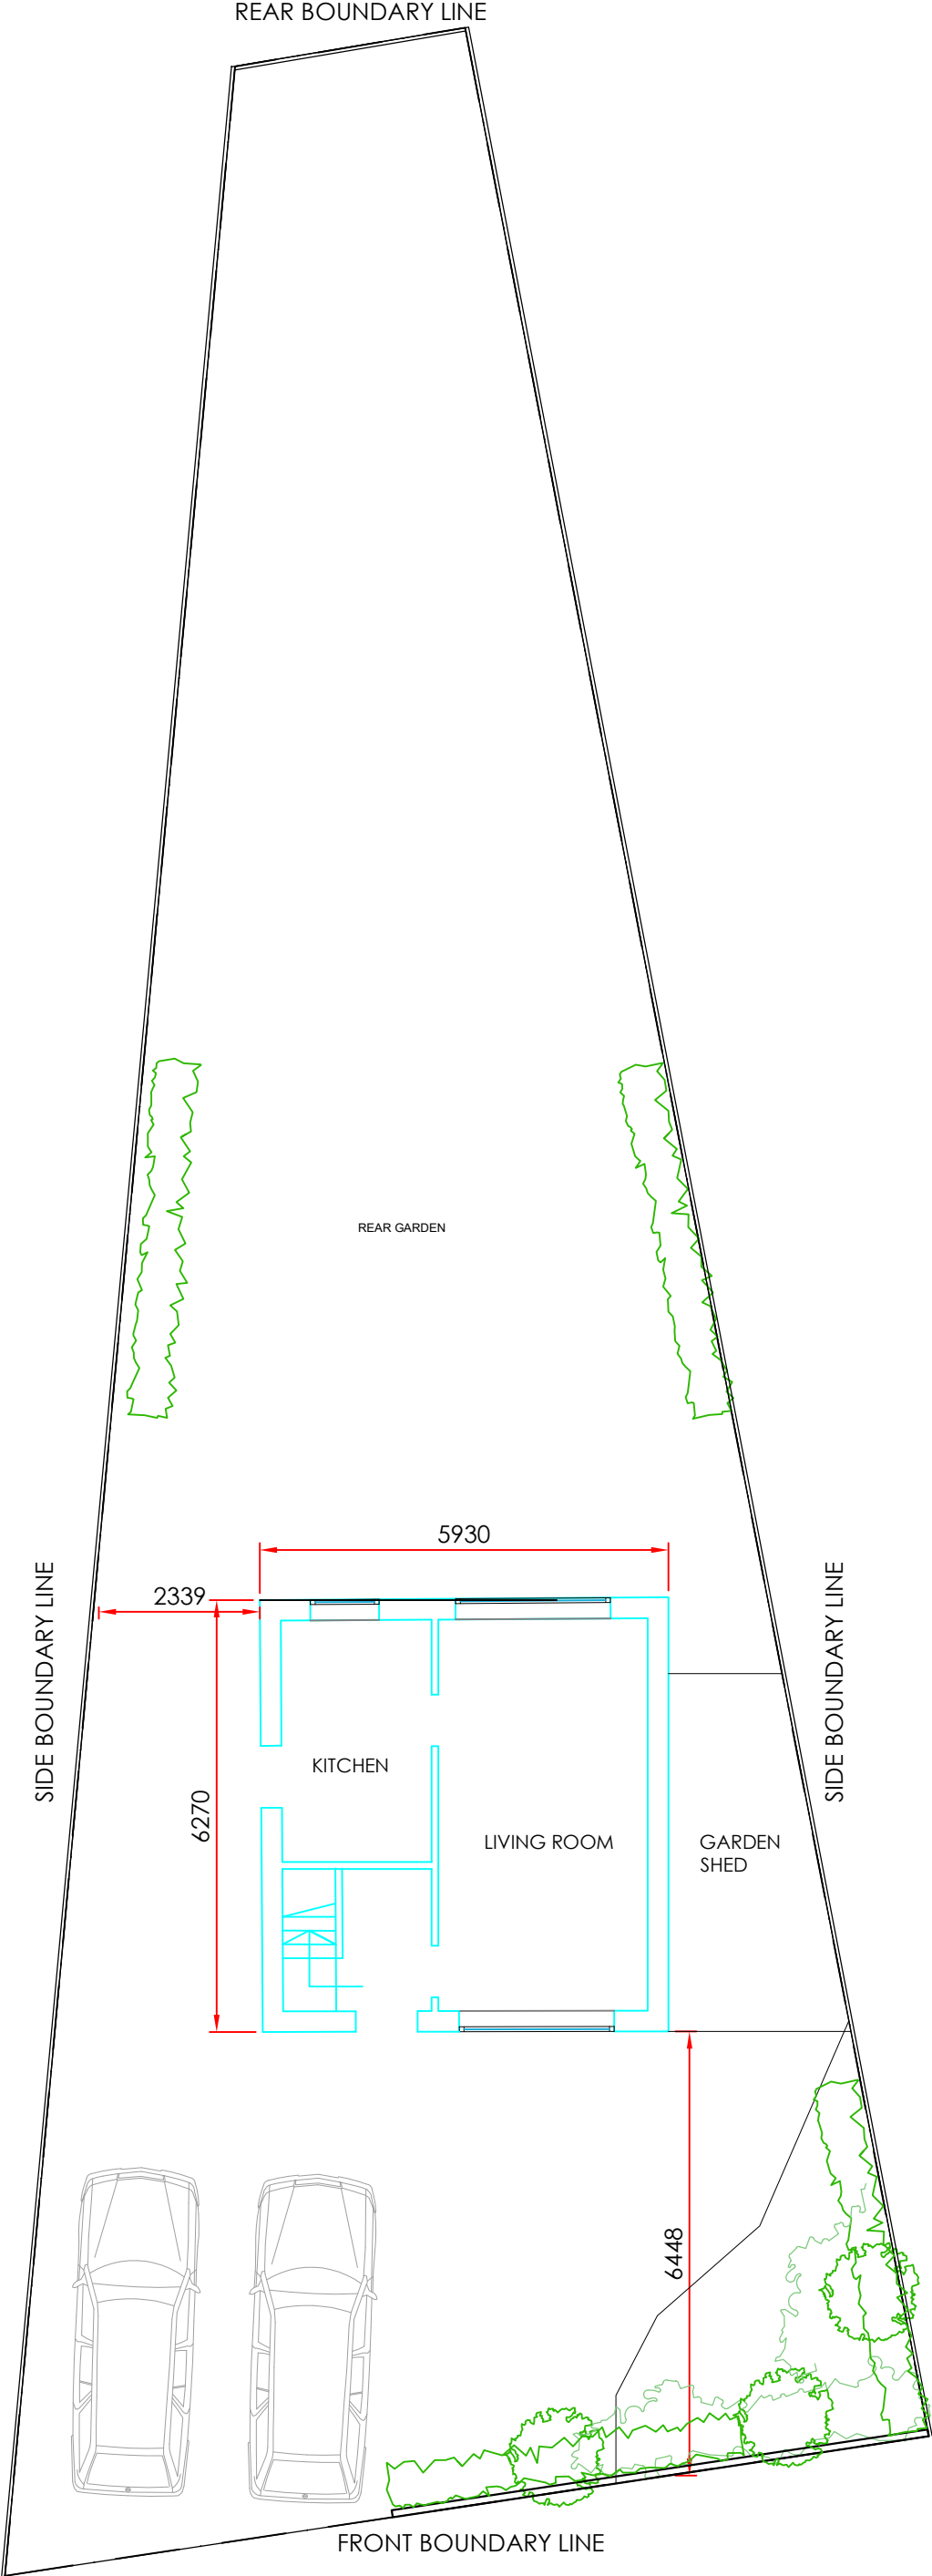


SCALE BAR 1:100

 

12a Rectory Avenue
Existing Site Plan
Scale: 1:100 @ A3
PL03

EXISTING SITE PLAN