




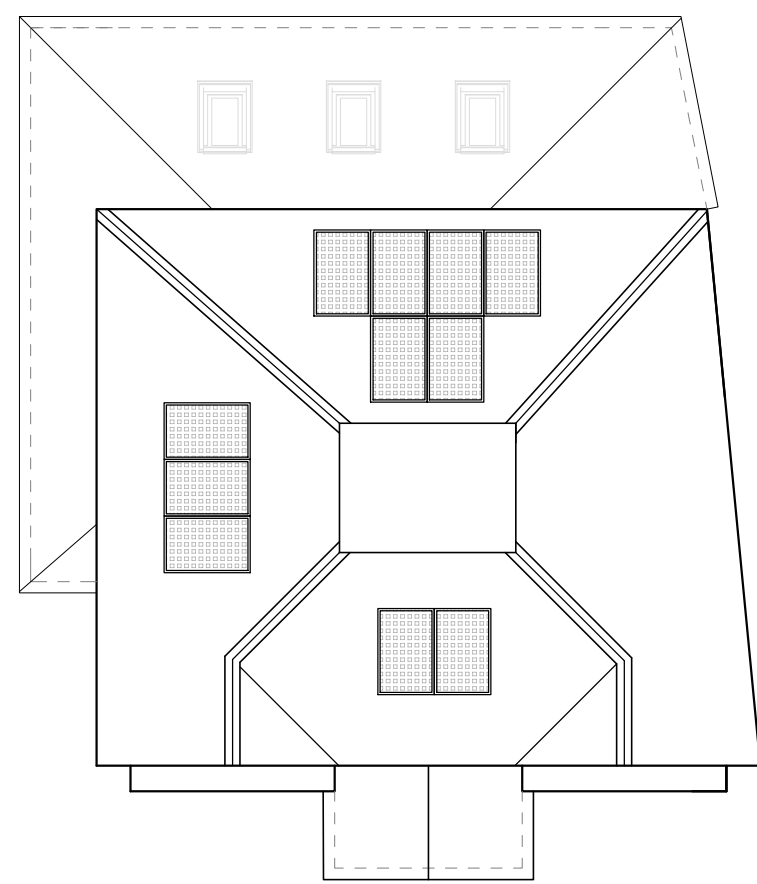



PROPOSED ROOF PLAN

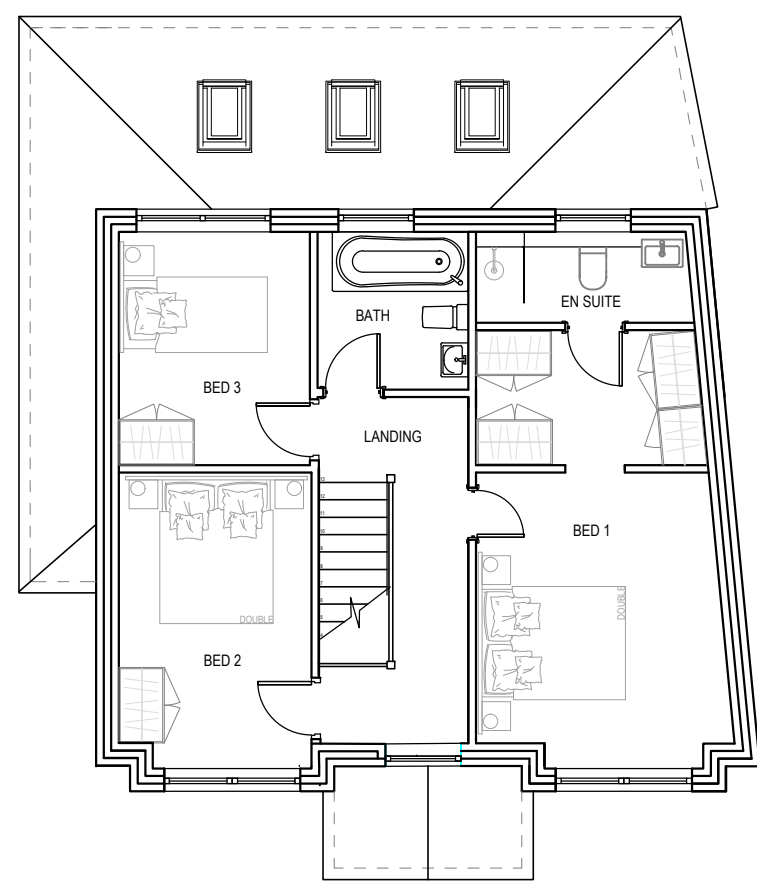


PROPOSED FIRST FLOOR PLAN

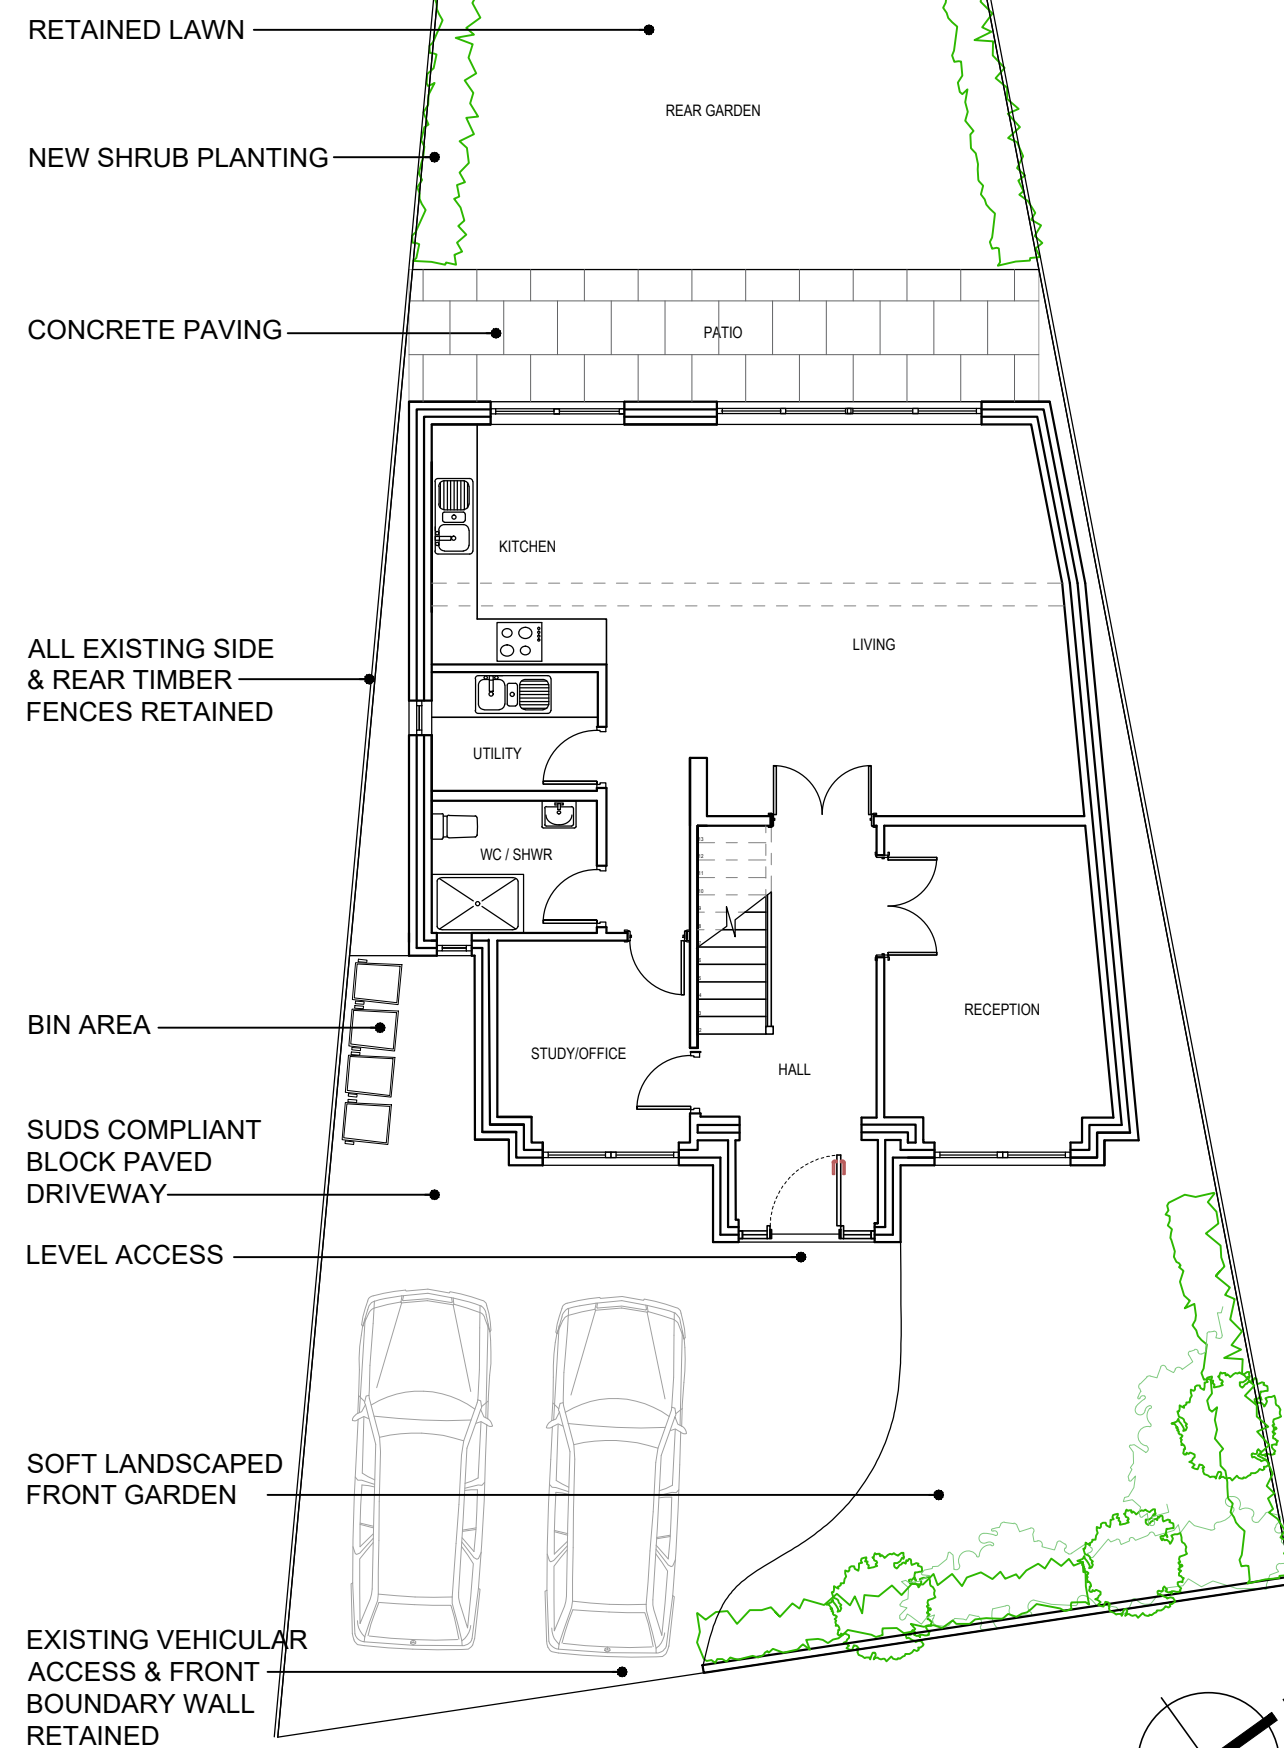


PROPOSED SITE / GROUND FLOOR PLAN

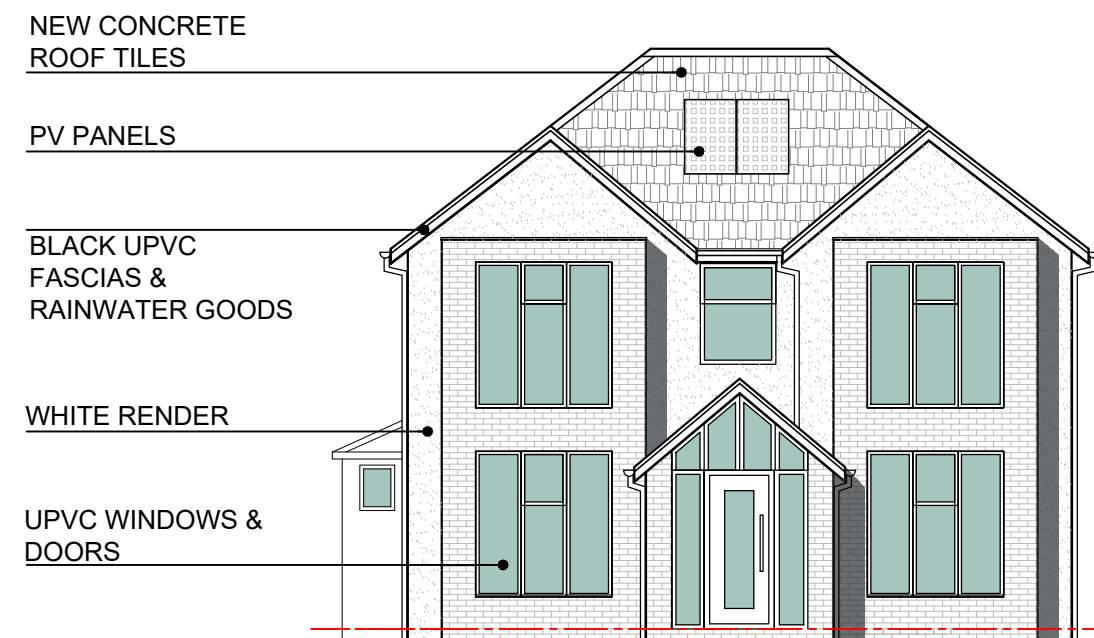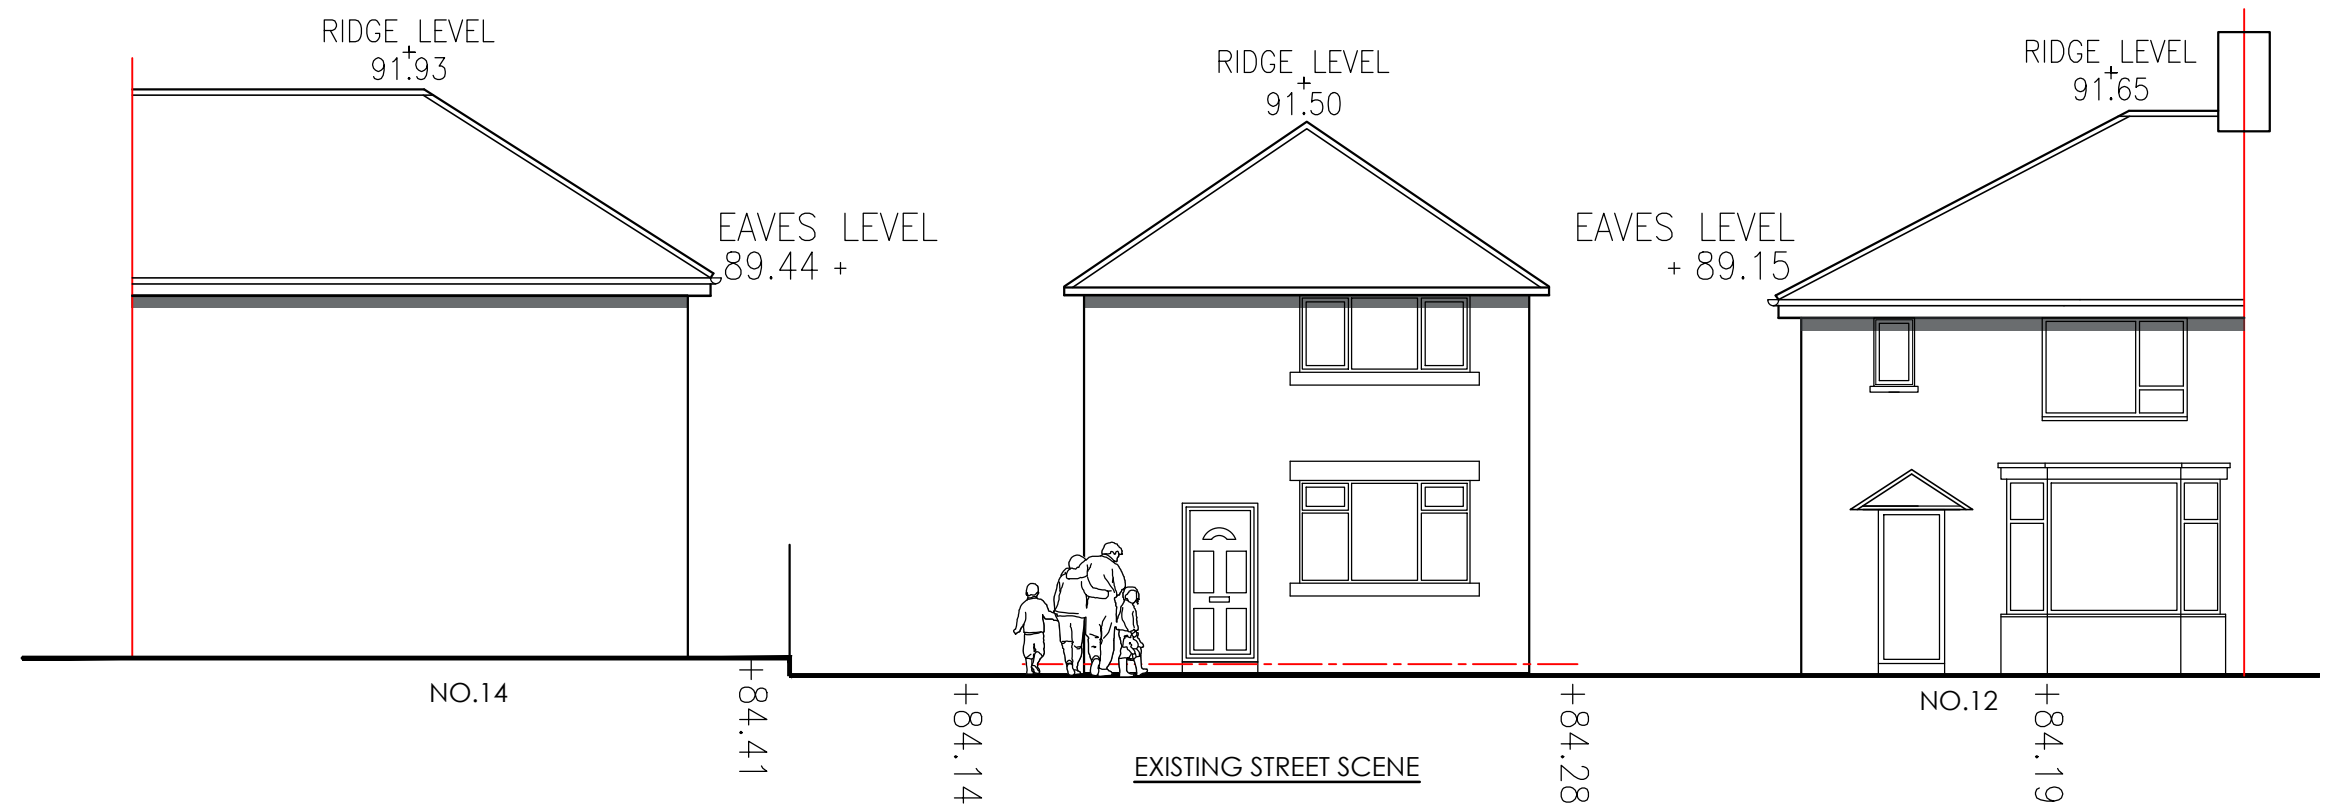


PROPOSED FRONT ELEVATION

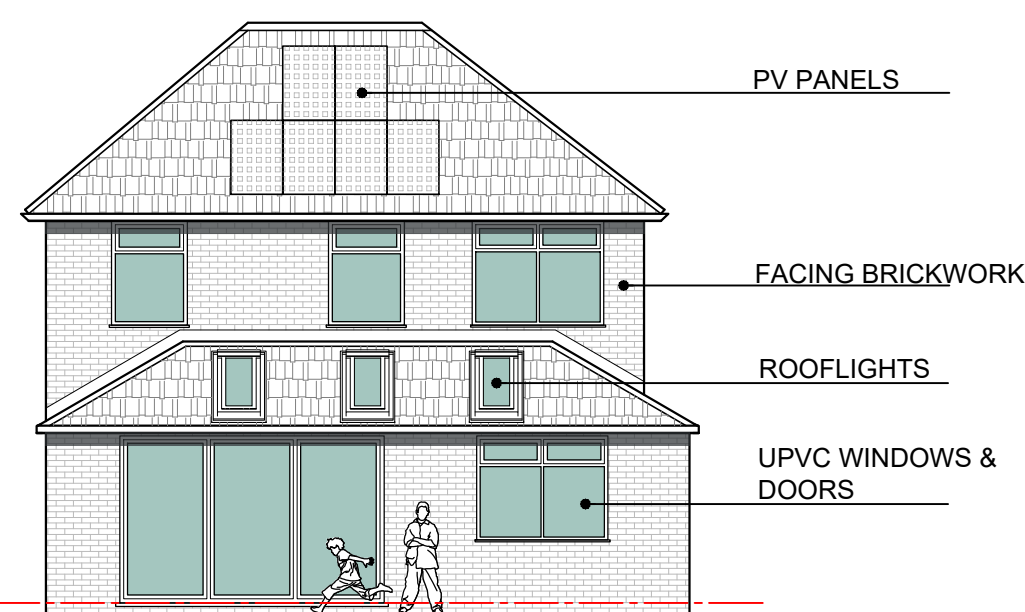

PROPOSED REAR ELEVATION

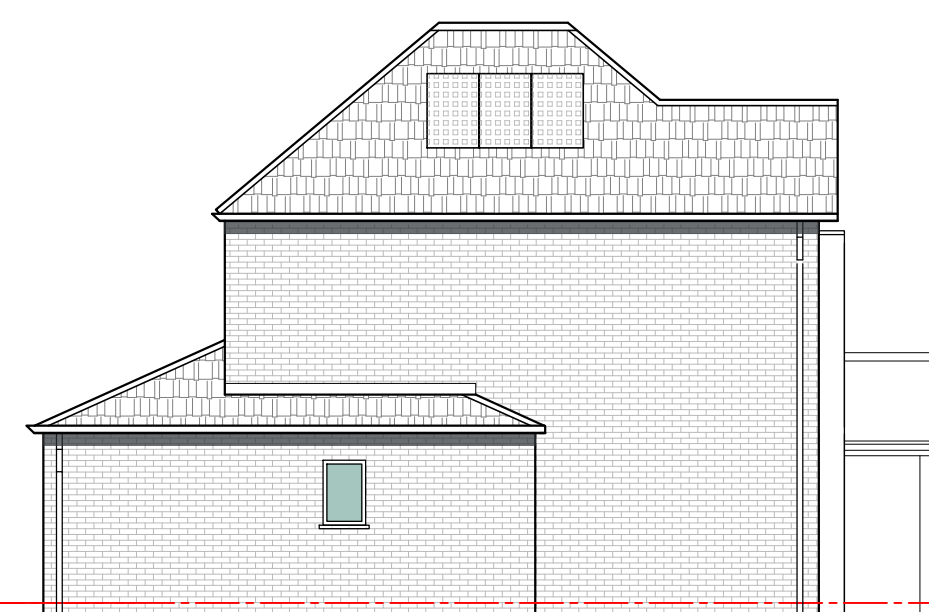

PROPOSED SIDE ELEVATION TOWARDS NO.14

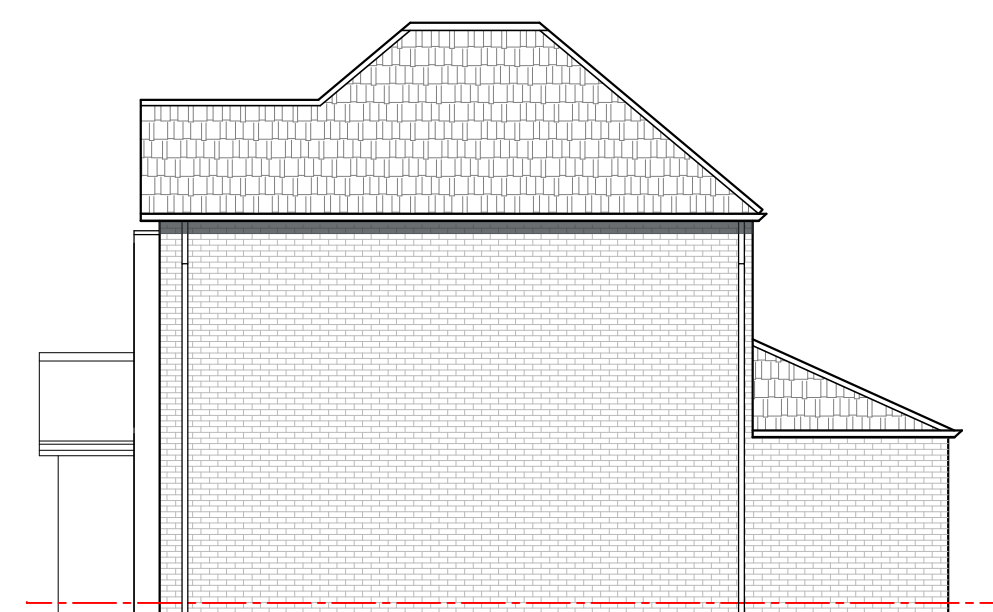

PROPOSED SIDE ELEVATION TOWARDS NO.12

0m 1.5m 4m 6m 8m 10m
Scale 1:100 @ A1

Rev	Date	Description
A		
B		
C		
D		
E		

archirama Architecture & project management Archirama Ltd 3 Park Gate Avenue, Withington, Manchester M20 3BZ Tel: 07976 171 006 email: mail@archirama.co.uk	
Client	Mr H Karim
Project / Site	12A Rectory Avenue Prestwich, Manchester, M25 1DE
Drawing Title	Proposed demolition of existing dwelling & erection of replacement dwelling with associated external works
Drawn by	FR 01/09/2025
Checked by	Scale 1 : 100@A1
Drawing No	PL02