
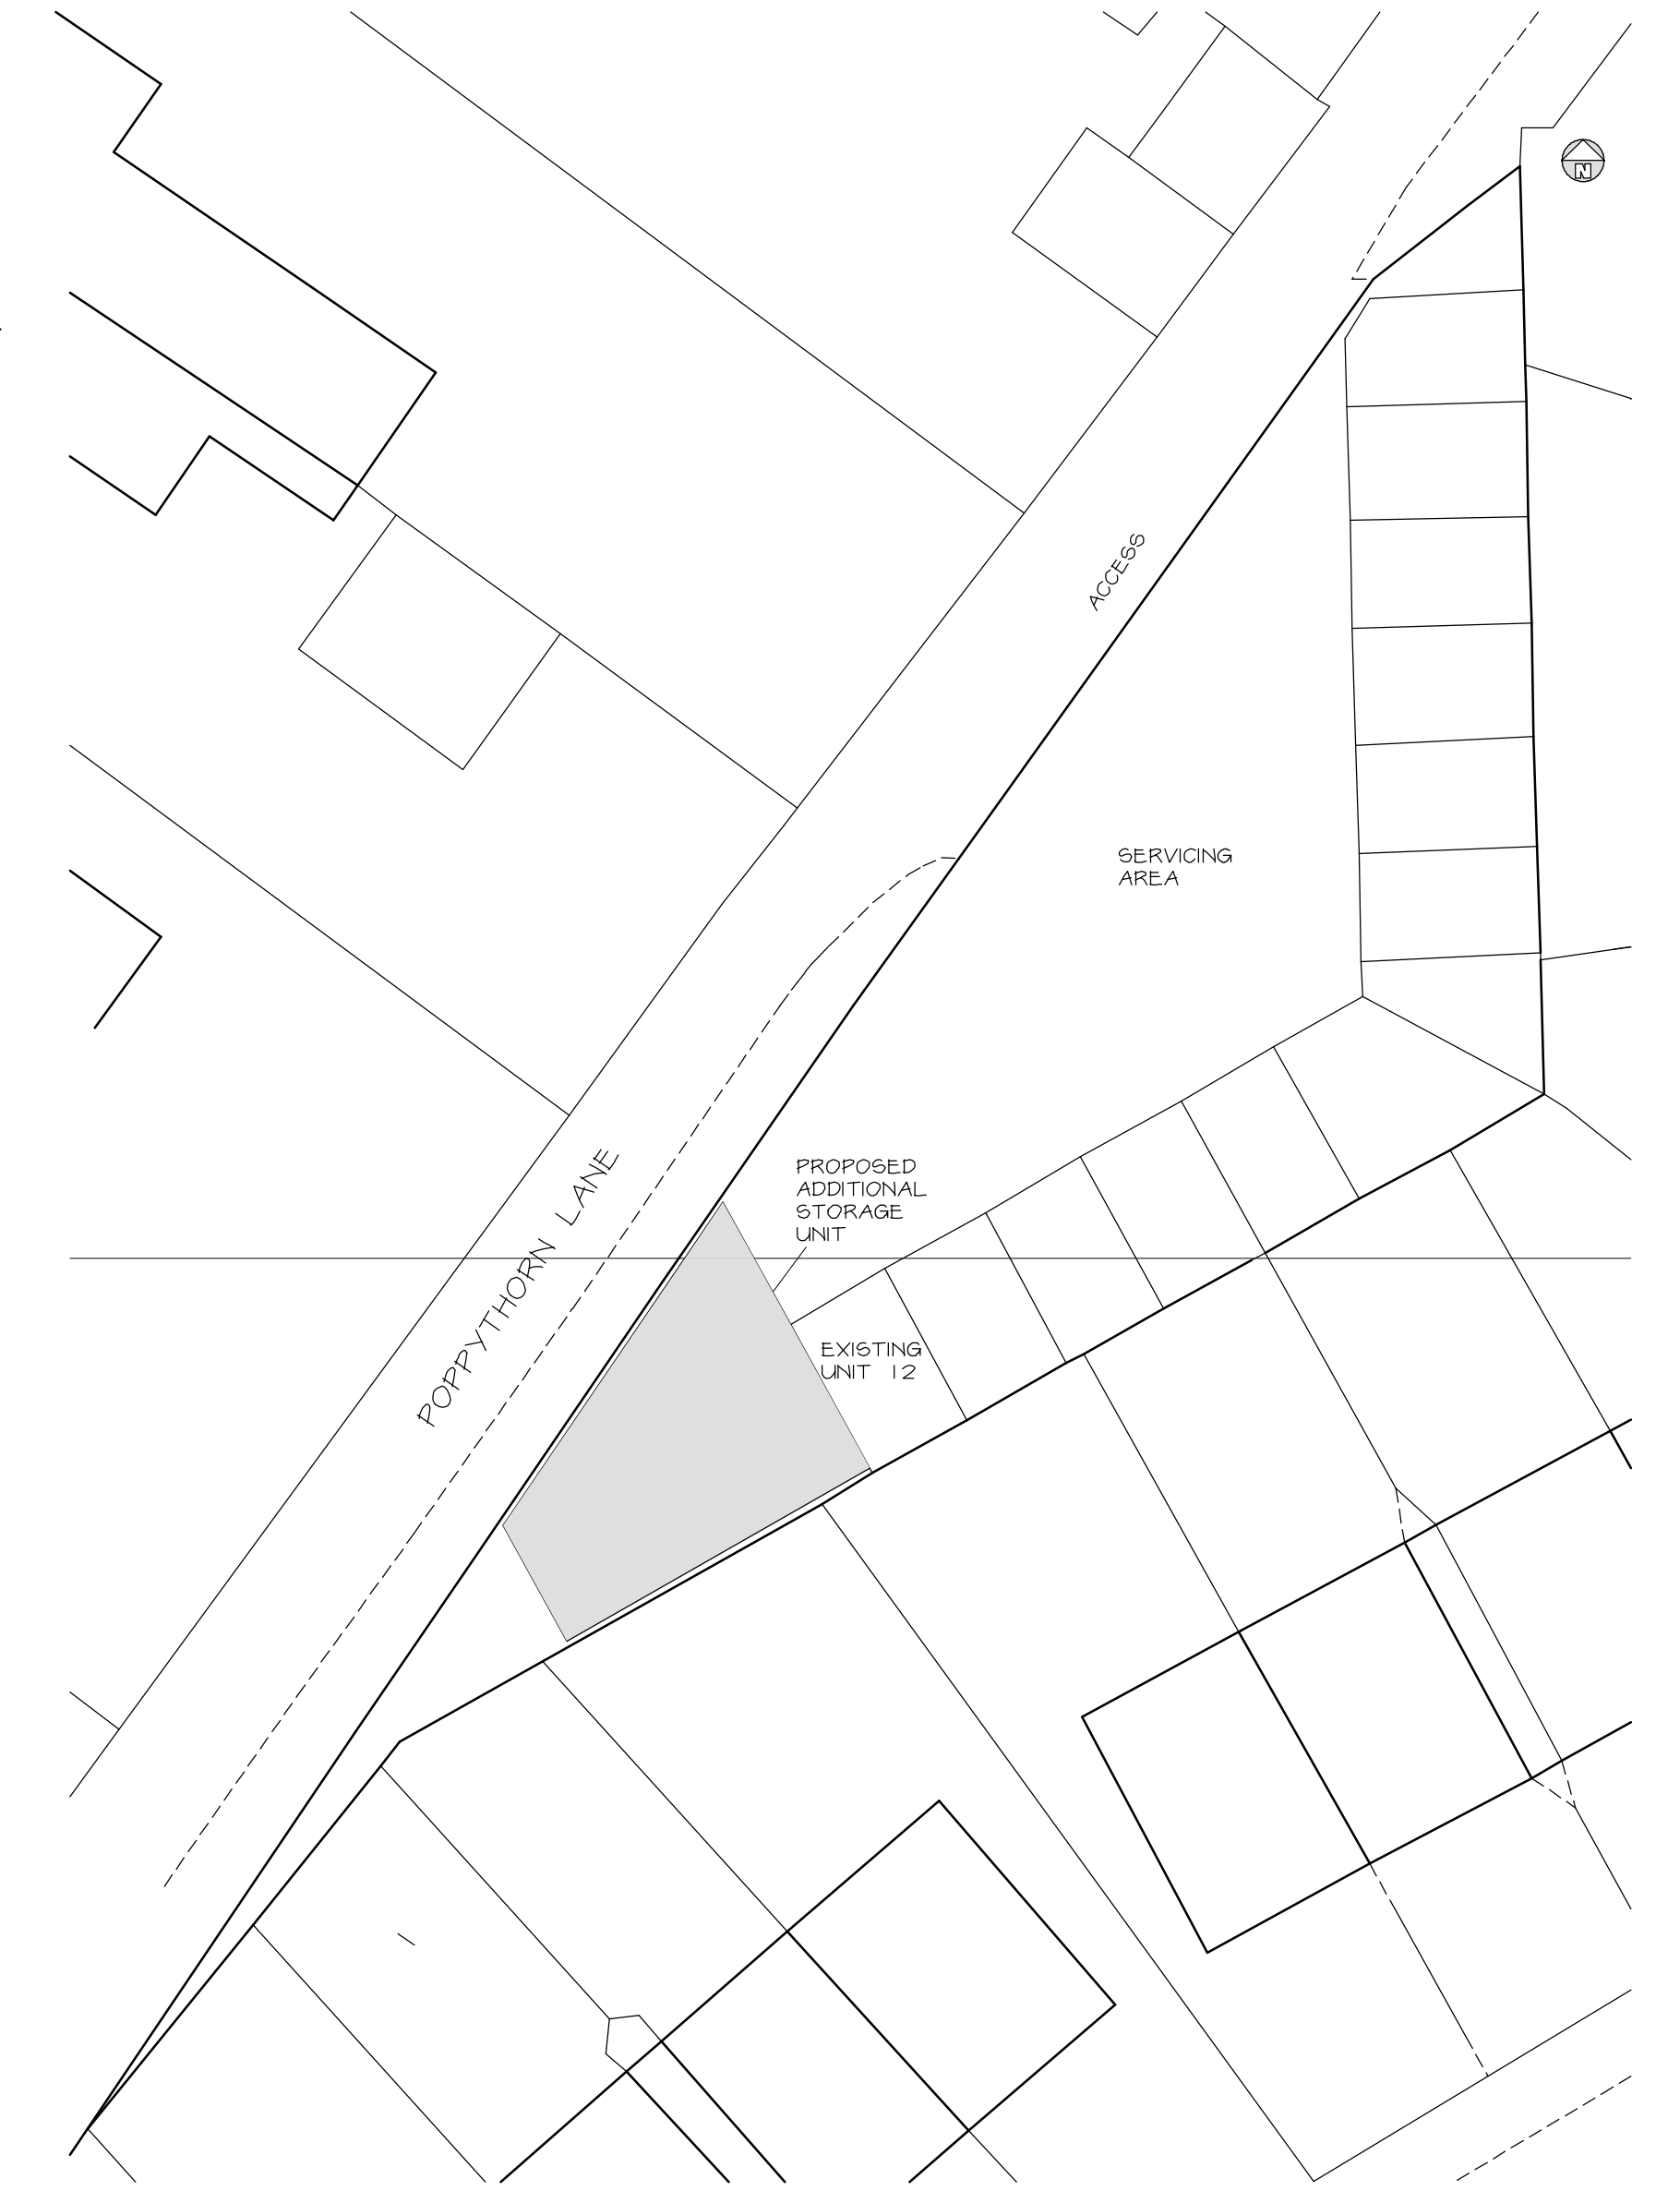
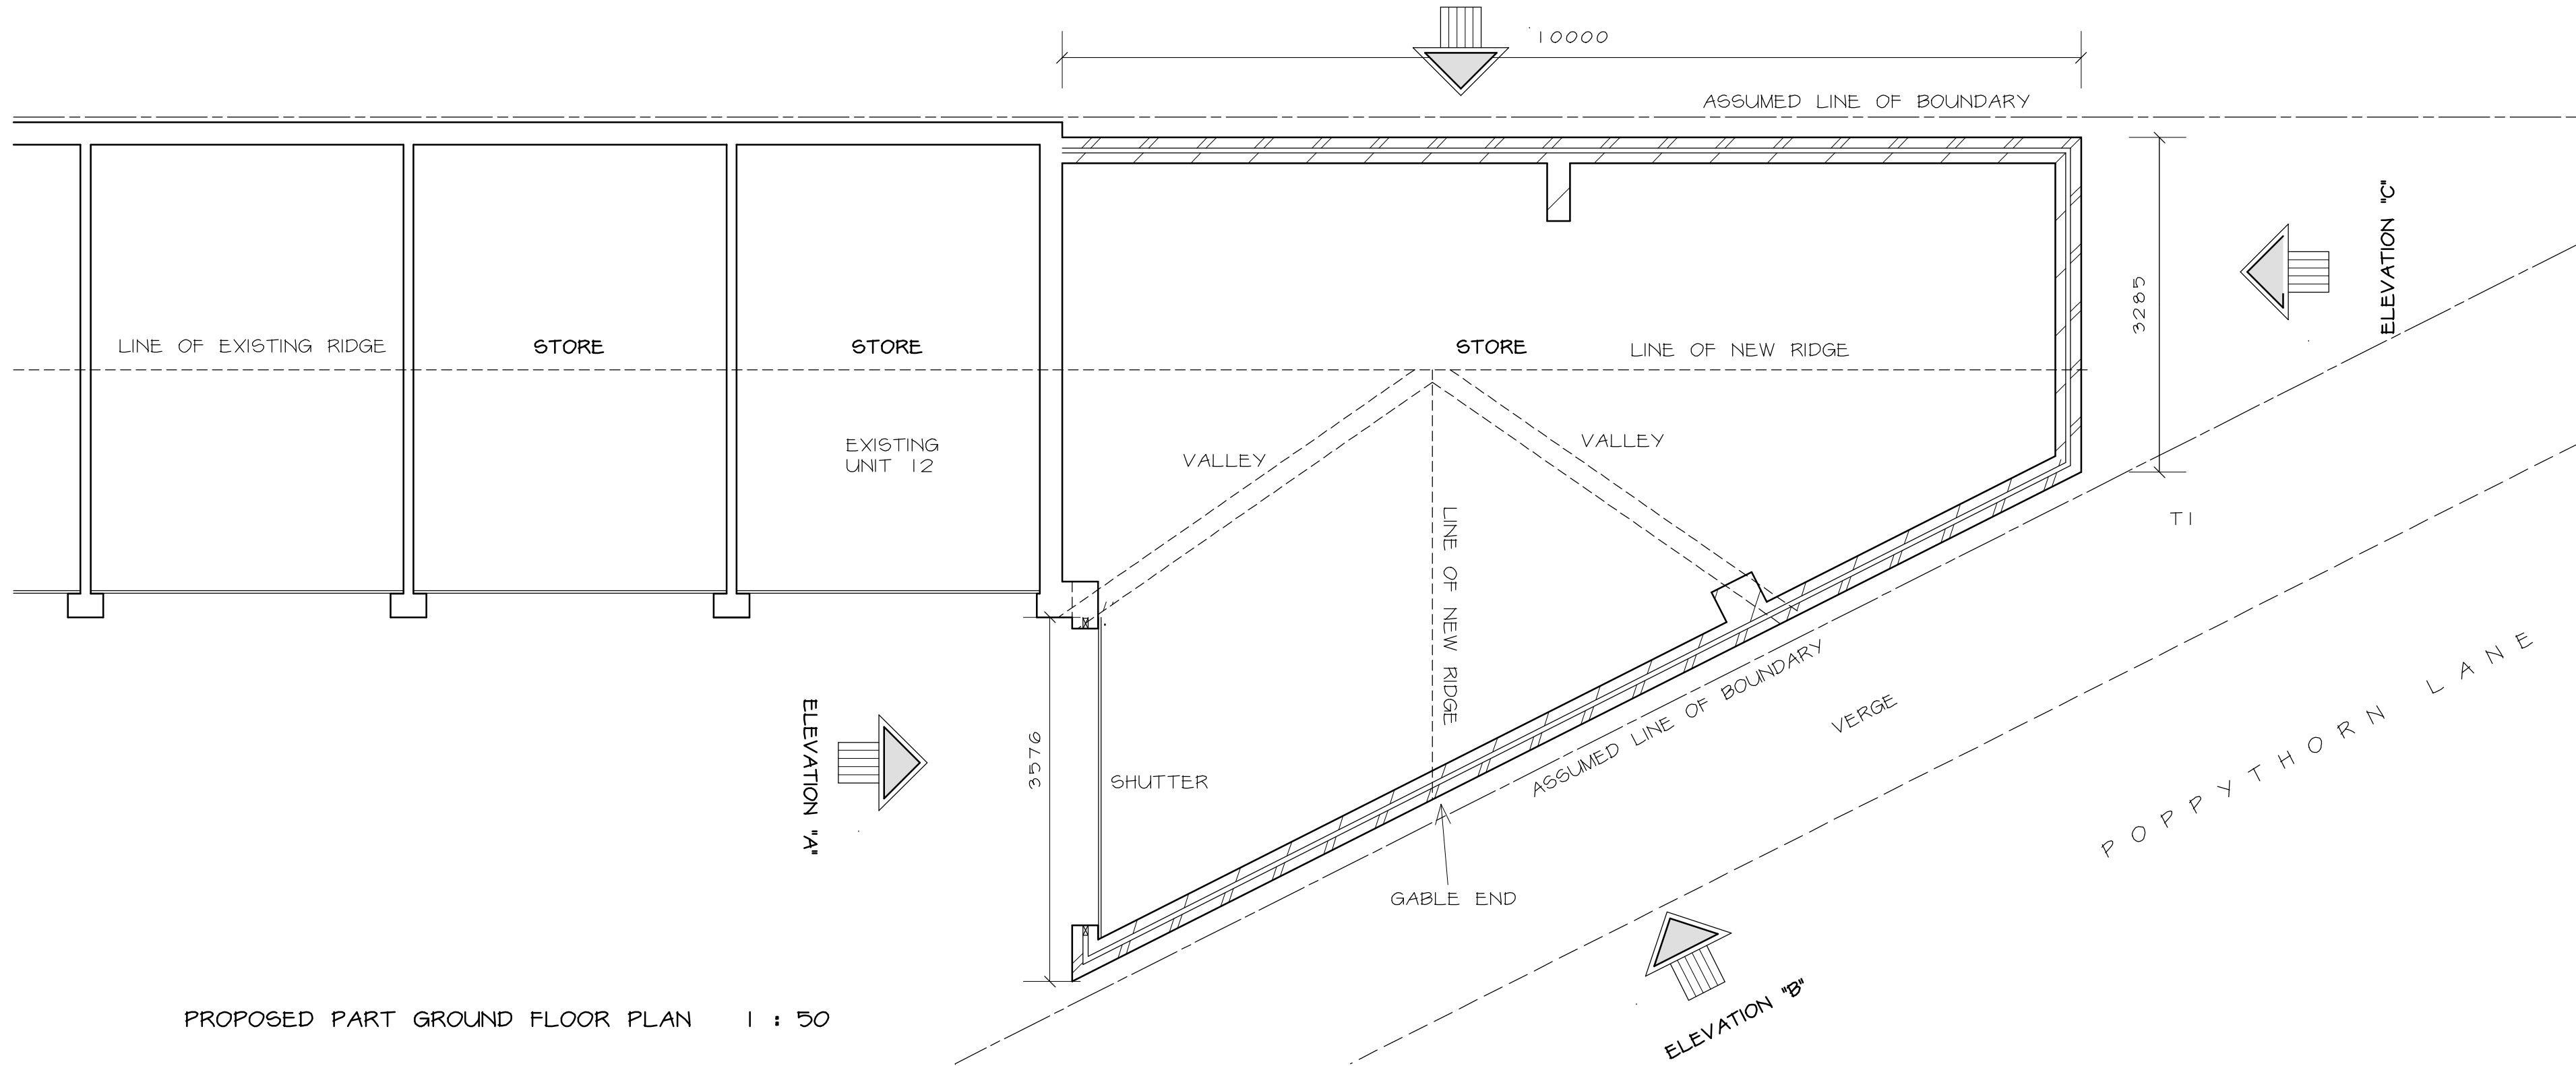
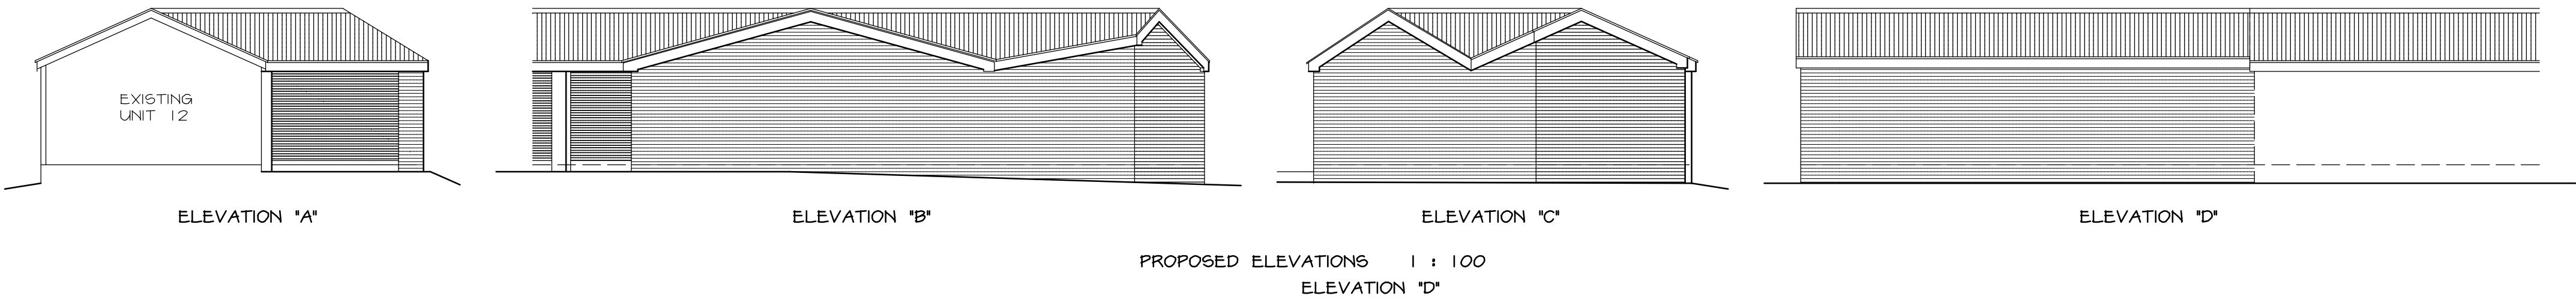
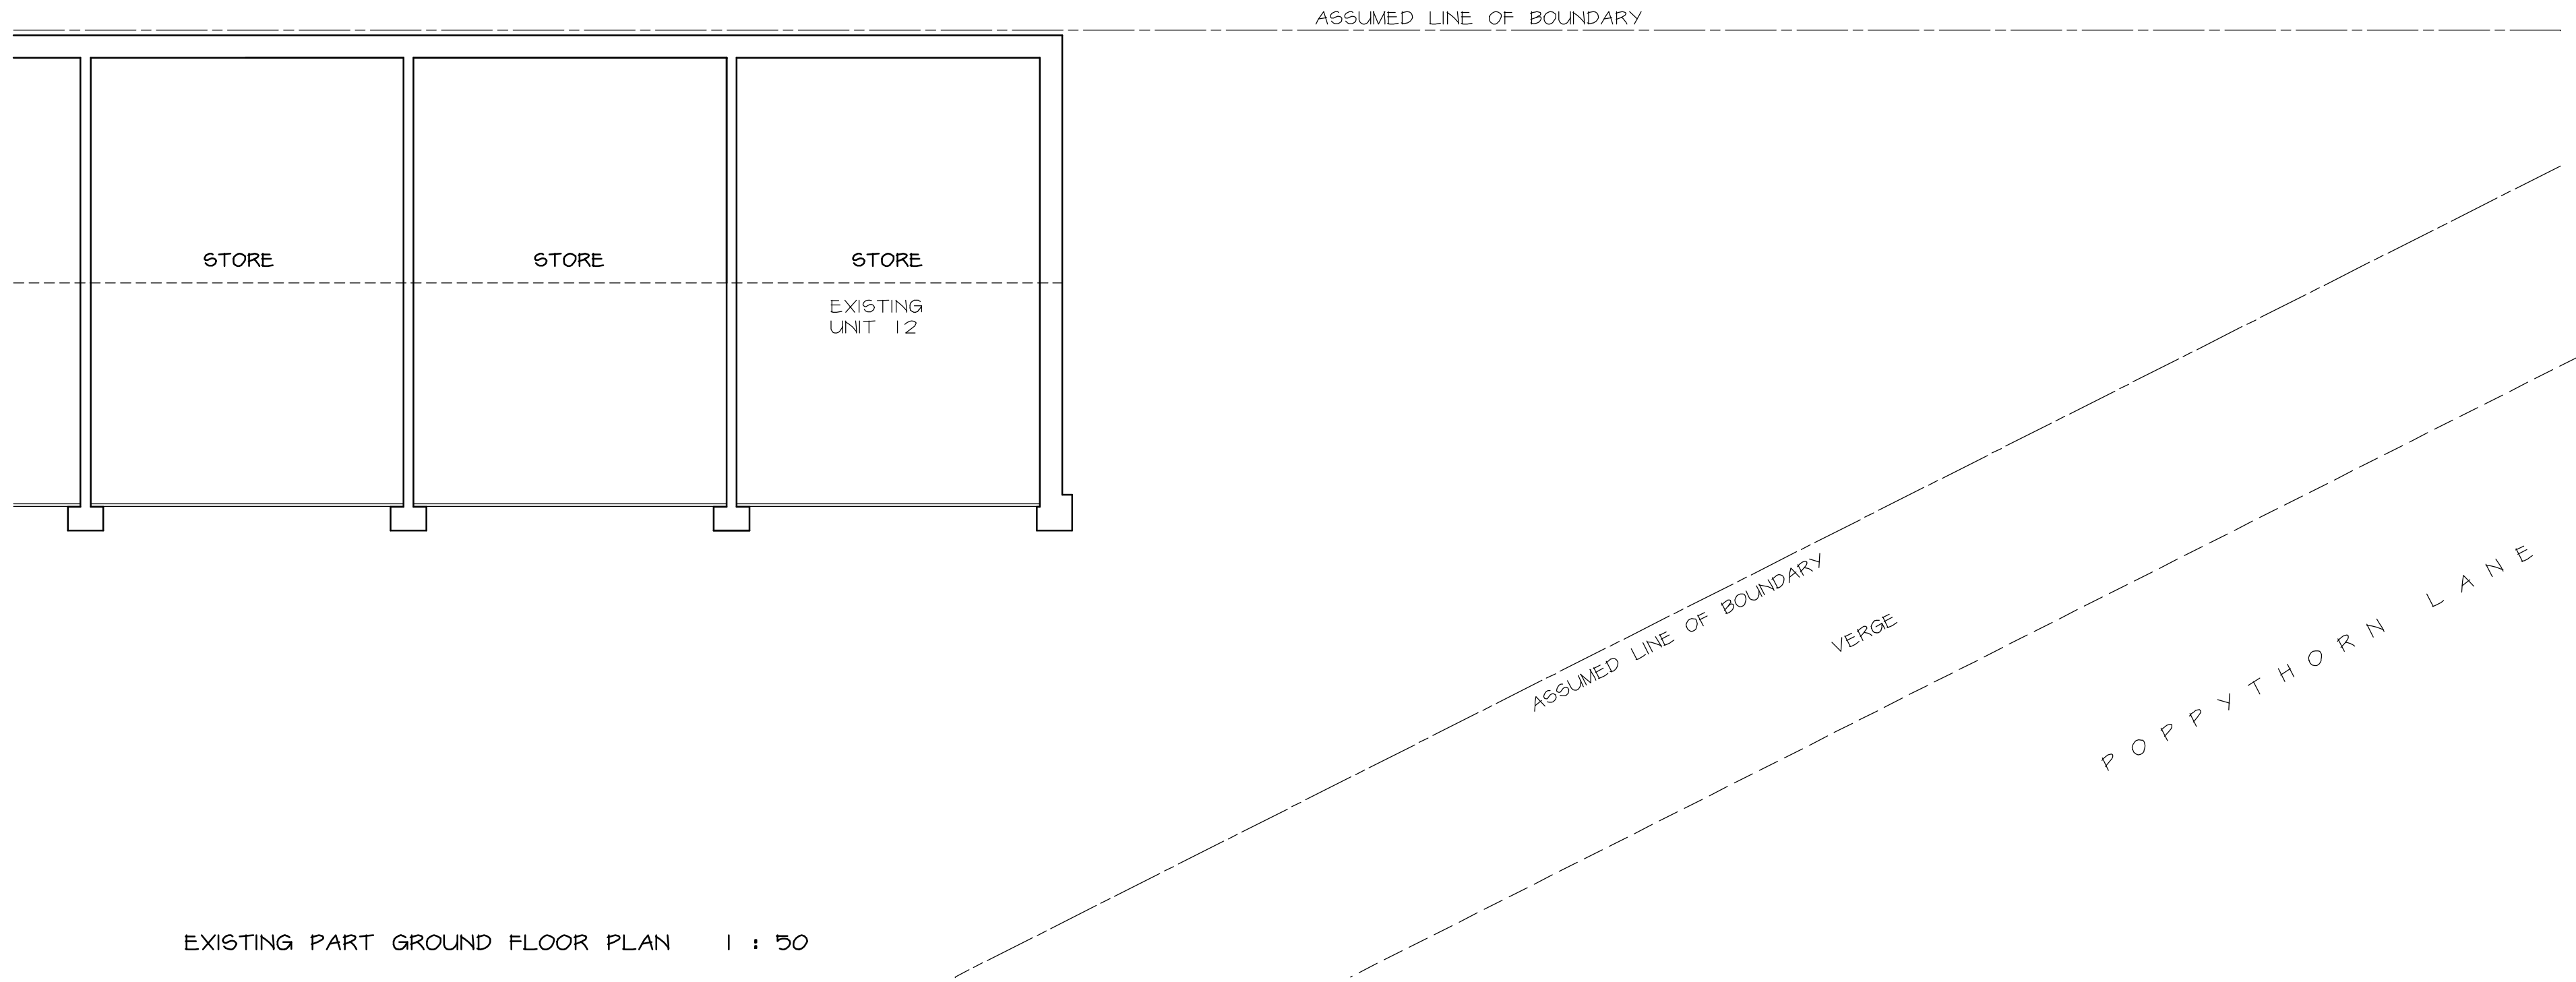


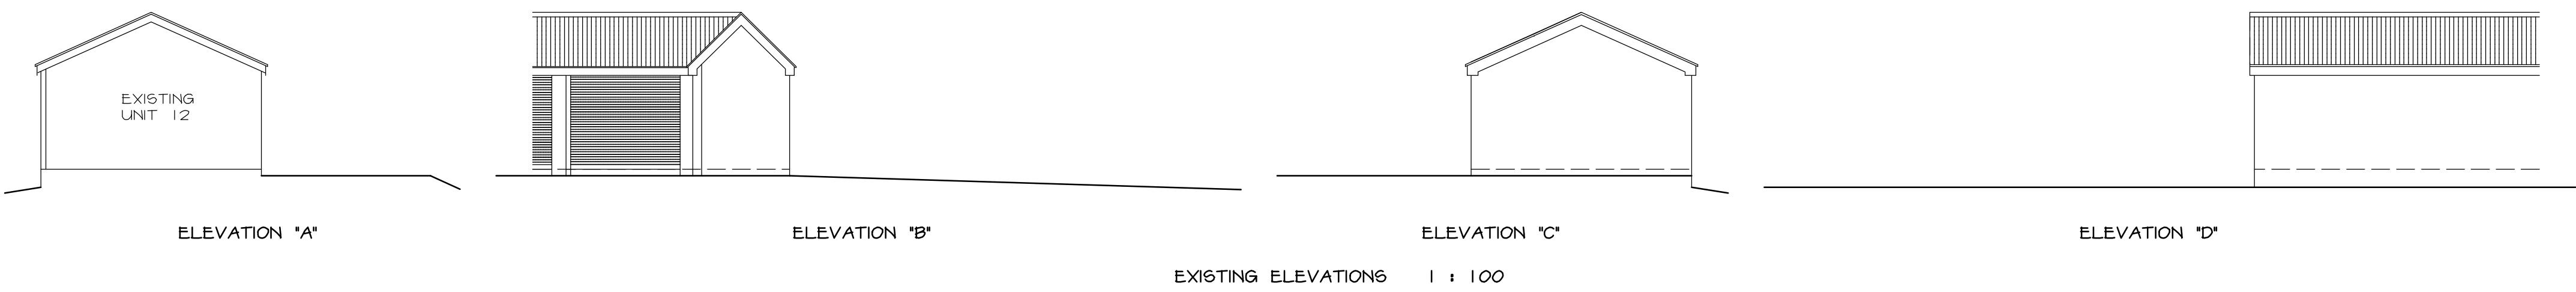

- MATERIALS
- ROOF
- PROFILE STEEL SHEET ROOFING TO MATCH EXISTING
- EXTERNAL WALLS
- BRICKWORK TO MATCH EXISTING

NOTE - CONTRACTOR TO CHECK ALL DIMENSIONS ON SITE TO ENSURE NO AERIAL NOR SUBSOIL ENCROACHMENT OF THE BOUNDARIES.

Telephone 0161 643 2422

Northside Plans Ltd

Planning and Building Design

116 Simister Lane Prestwich Manchester M25 2SB

Project

SINGLE STOREY EXTENSION TO CREATE ADDITIONAL STORAGE UNIT

LAND OFF POPPYTHORN LANE PRESTWICH

Title

PLANS, ELEVATIONS AND SITE PLAN

Scale 1:50 1:100 1:200 (A1) Date 10/2025

Drawn by NIGEL TAMG Dwg.no.PL/1/REV C

