

THIS DRAWING IS PROTECTED BY COPYRIGHT AND MUST NOT BE COPIED OR REPRODUCED WITHOUT THE WRITTEN CONSENT OF HAWTHORN ESTATES LIMITED.

ALL DIMENSIONS AND SIZES TO BE CHECKED ON SITE. NORTH POINTS SHOWN ARE INDICATIVE. ©


SITE SPECIFIC HAZARDS

IN ACCORDANCE WITH THE REQUIREMENTS OF THE CDM REGULATIONS 2015 THE FOLLOWING SIGNIFICANT RESIDUAL HAZARDS HAVE NOT BEEN DESIGNED OUT OF THIS PROJECT AND MUST BE TAKEN INTO CONSIDERATION BY CONTRACTORS PLANNING TO UNDERTAKE THE WORKS SHOWN ON THIS DRAWING:


SCALE 1:100




- STRUCTURE REMOVED
- EXISTING STRUCTURE
- NEW STRUCTURE

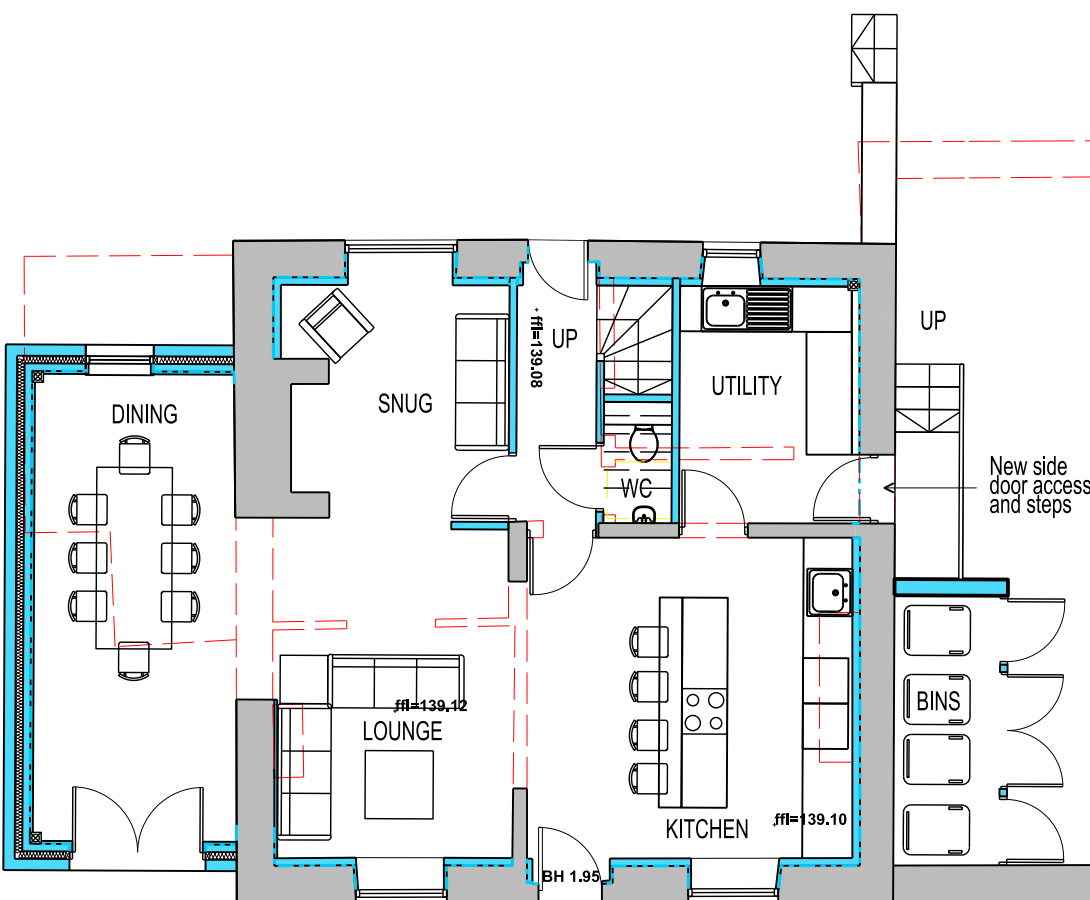

PROPOSED GROUND FLOOR PLAN

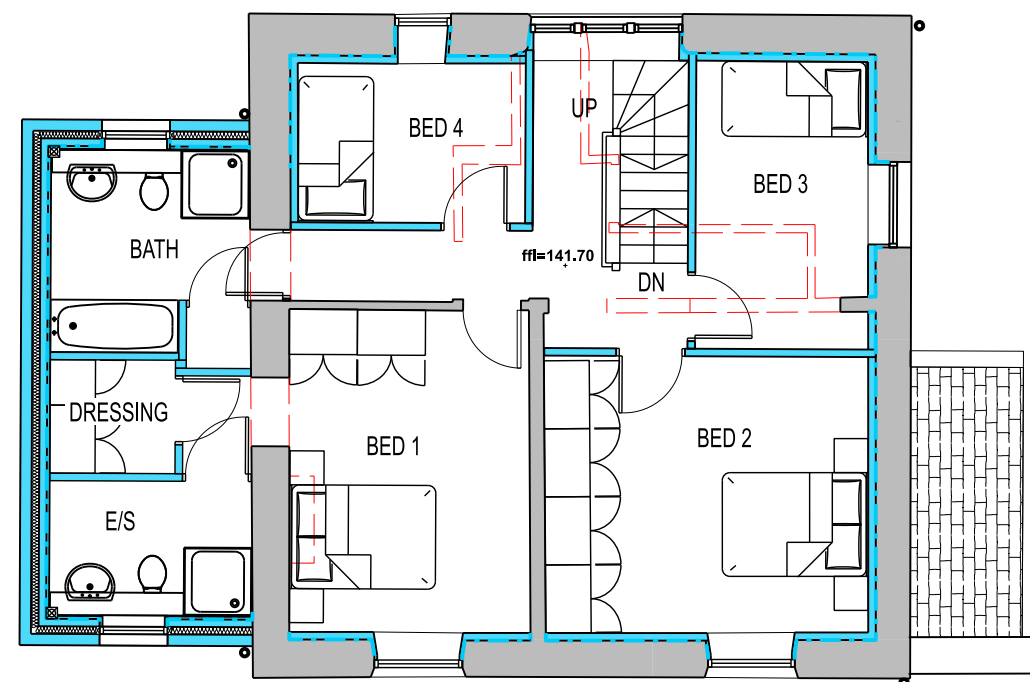

PROPOSED FIRST FLOOR PLAN

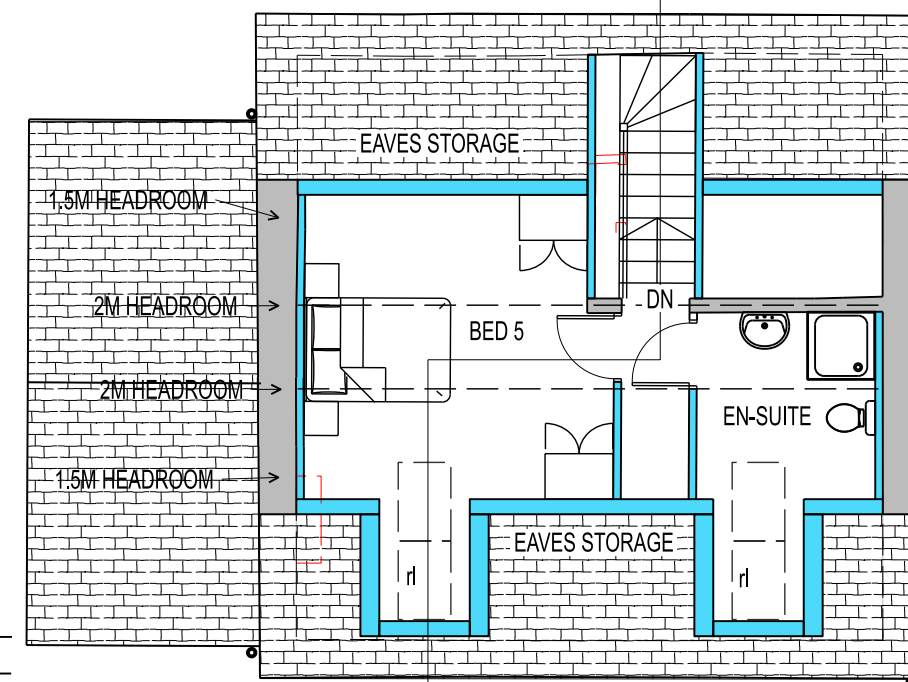

PROPOSED SECOND FLOOR PLAN

REV.C	250415	2ND FL UPDATED	RSL
REV.B	250415	SECTION AMENDED	RSL
REV.A	250415	SECTION ADDED	RSL
REV.	DATE	NOTES	INIT.

CLIENT / PROJECT

HOLLYMOUNT PROPERTY DEVELOPMENTS LTD

HOLLYMOUNT FARM GREENMOUNT

DRAWING TITLE

PROPOSED FARMHOUSE PLANS
GROUND, FIRST & SECOND
FLOOR PLANS-TYPE 1

STATUS


PLANNING

DATE		DRAWN		SCALE @ A3	
APR 25		RSL		100	
PROJECT NUMBER	PLAN/ BUILD	TYPE	NUMBER	REVISION LETTER	
DRAWING NO.					
108	BLD	P	10	C	
Site Location Plans	L	GA Plans	P	Elevations	E
Sections	S	Details	D	Prefix: Colour	C

HAWTHORN DESIGN PARTNERSHIP

HAWTHORN ESTATES LTD
LUMB, ROSSENDALE, BB4 9ND
T. 08453 900 444

E. design@hawthorn-estates.co.uk
www.hawthorn-estates.co.uk

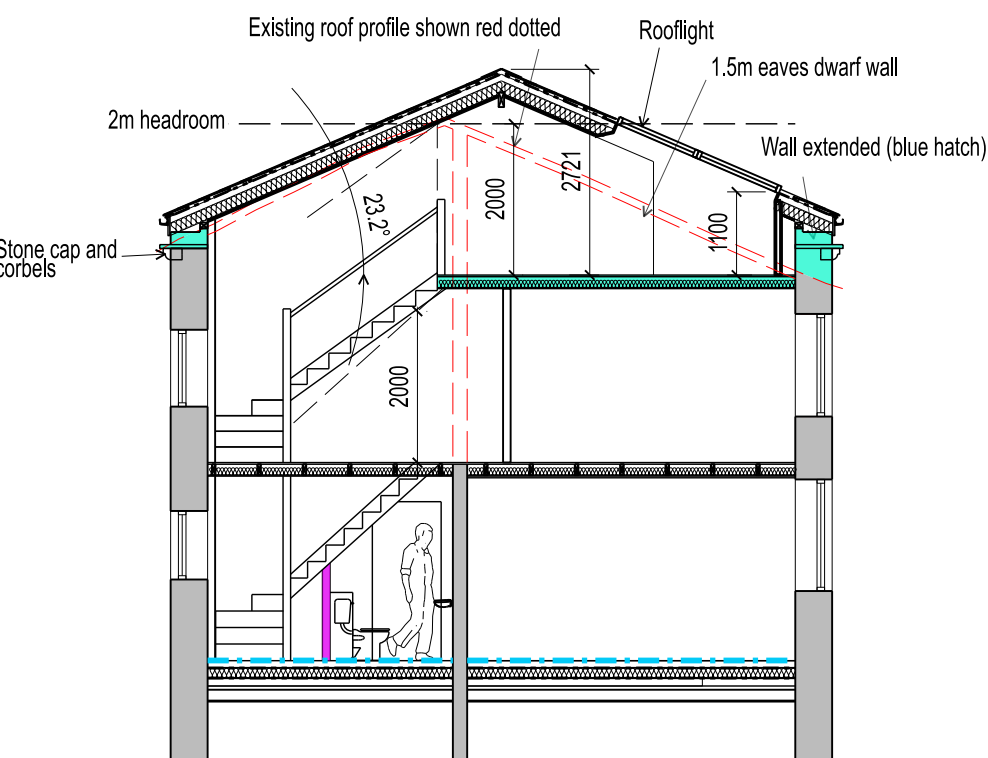

PROPOSED SECTION A-A