


EXISTING LAYOUT

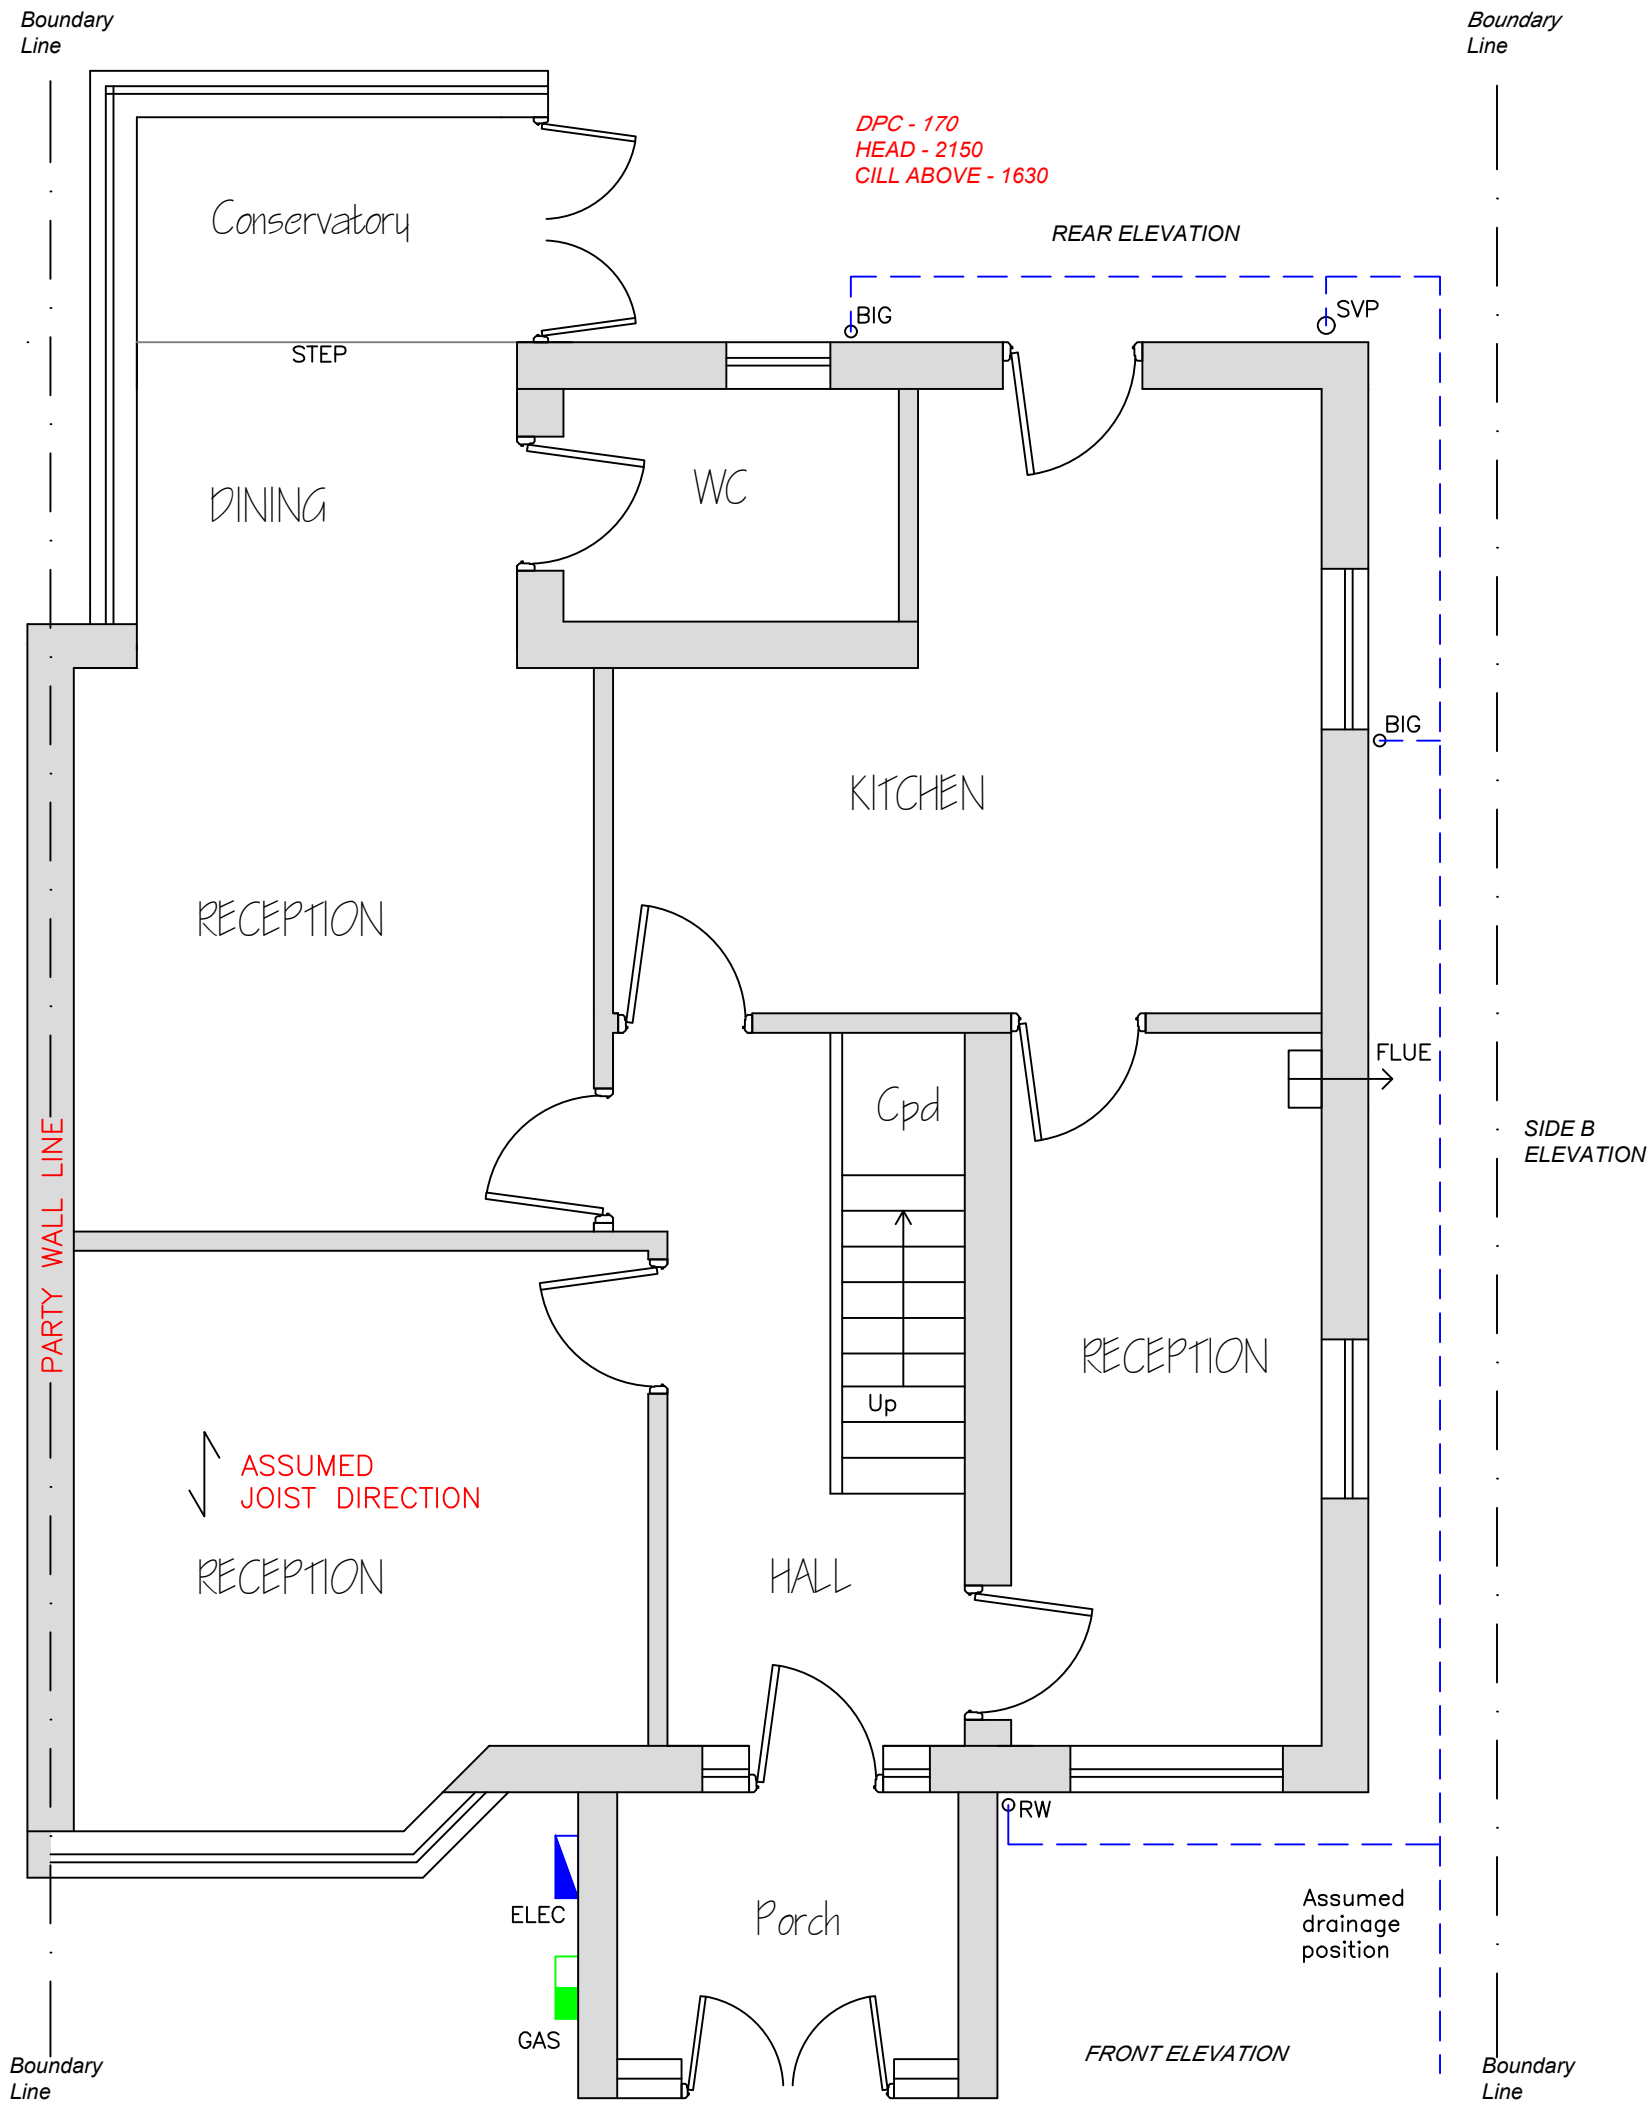

EXISTING GROUND FLOOR LAYOUT

scale - 1:50

EXISTING ELEVATIONS



EXISTING REAR ELEVATION

scale - 1:100


EXISTING SIDE A ELEVATION

scale - 1:100

EXISTING SIDE B ELEVATION

scale - 1:100

PROPOSED ELEVATIONS

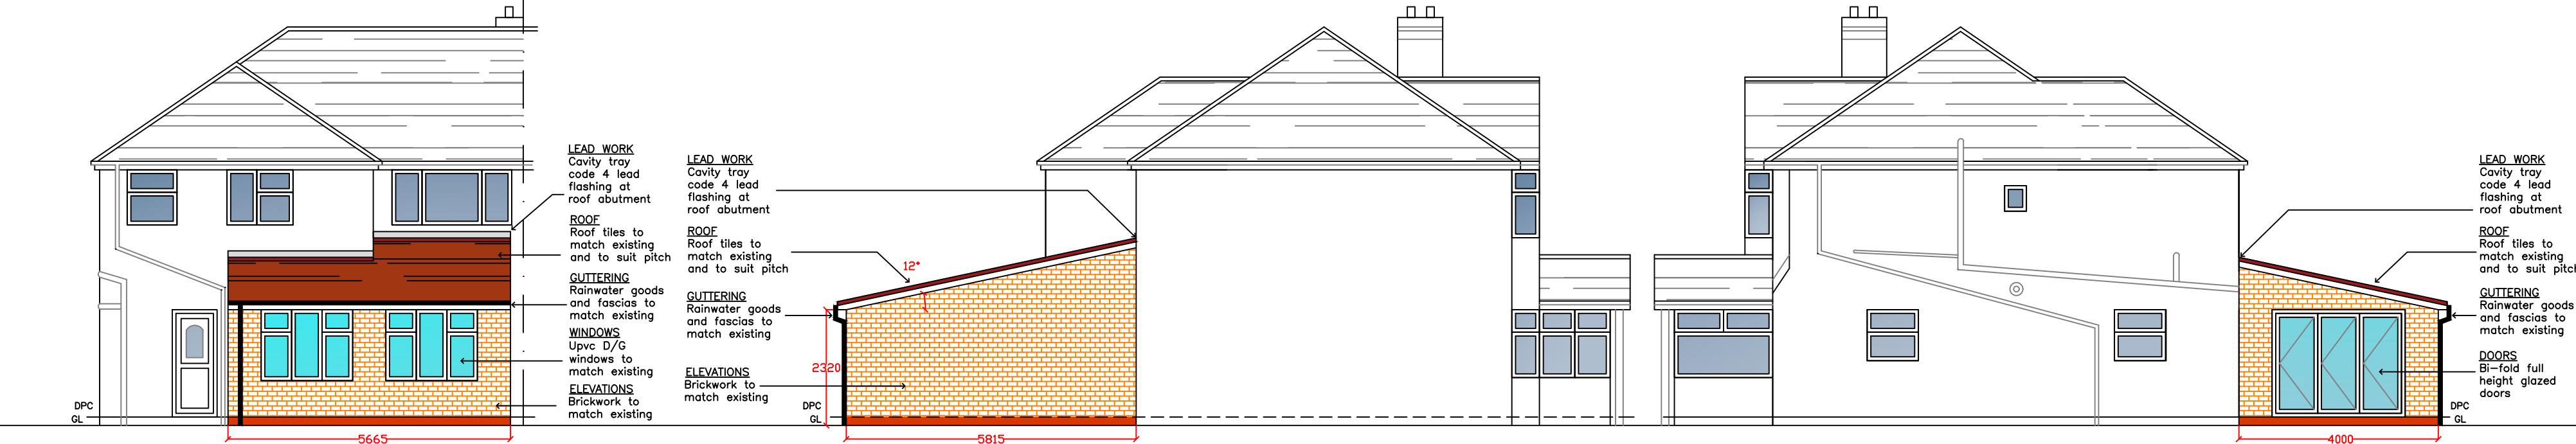

PROPOSED REAR ELEVATION

scale - 1:100


PROPOSED SIDE A ELEVATION

scale - 1:100

PROPOSED SIDE B ELEVATION


scale - 1:100

PROPOSED LAYOUT

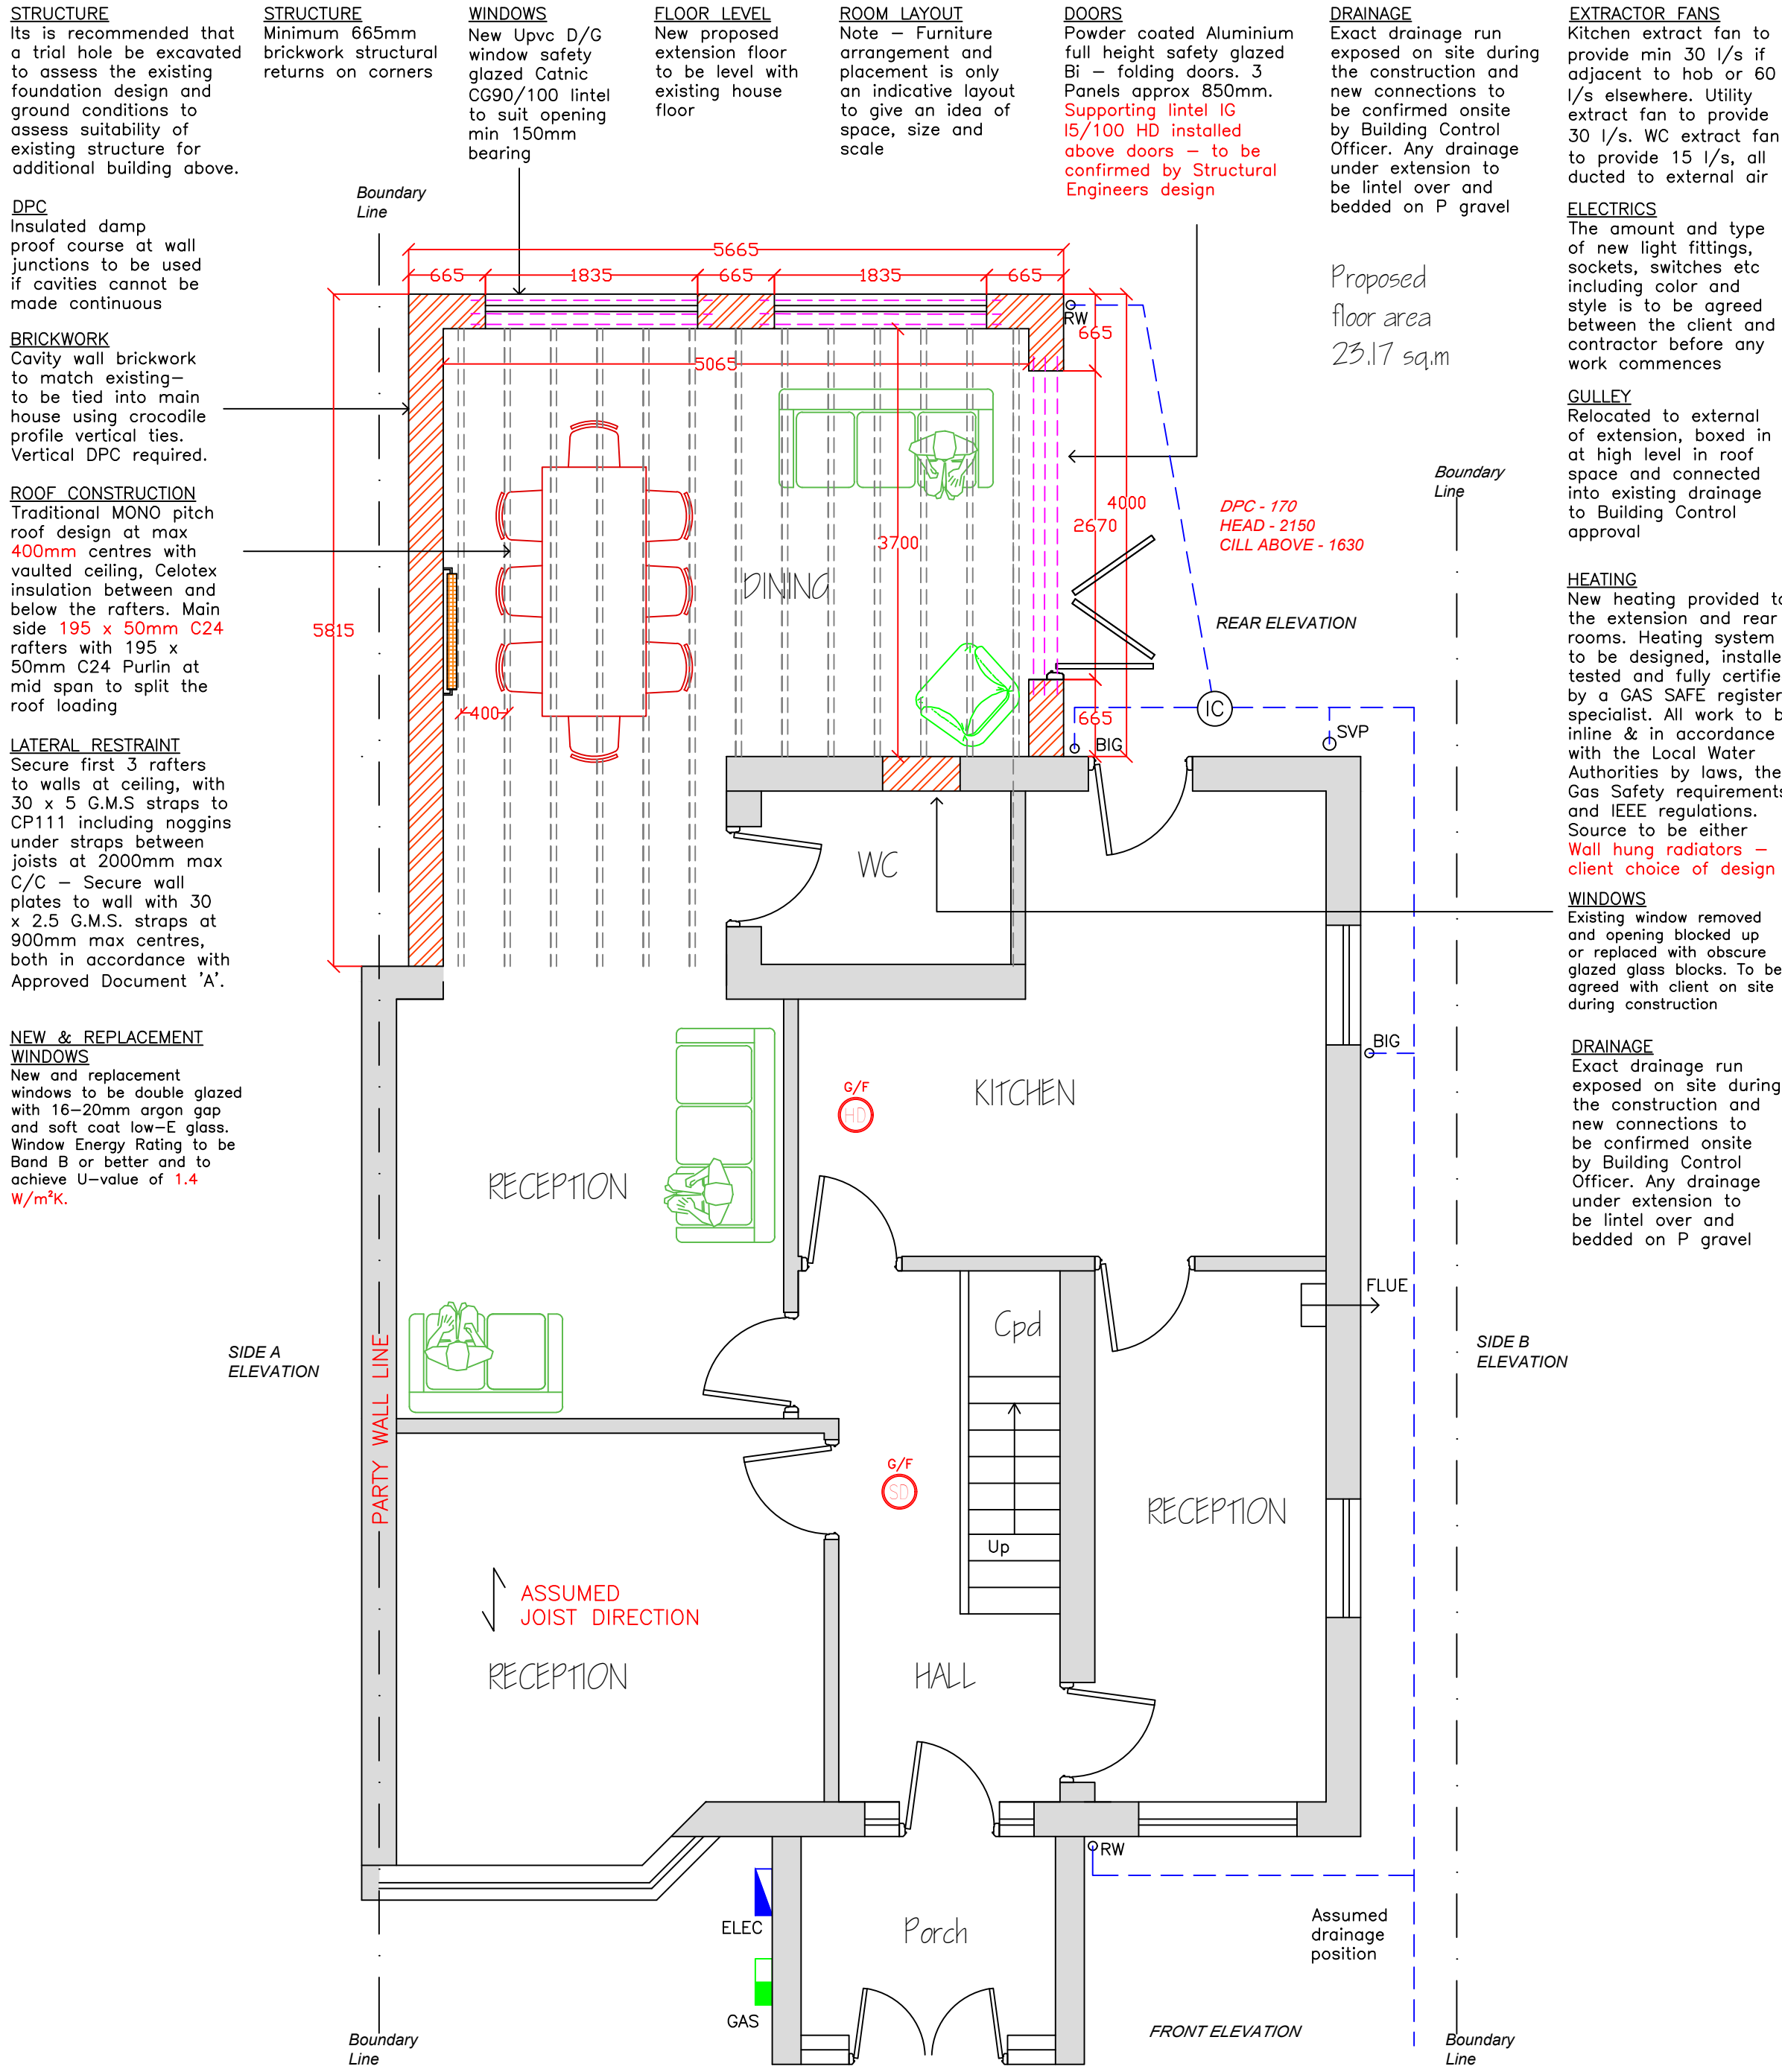

PROPOSED GROUND FLOOR LAYOUT

scale - 1:50

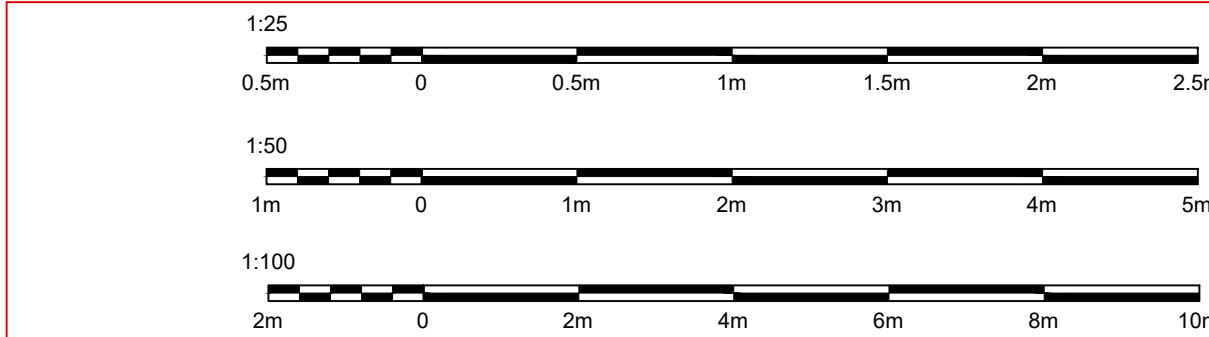

 LOCKLEY Design & Build	REV	DATE	DESCRIPTION	BY	VER
	A	NOV/22	PLANNING-PERMISSION	J.A.L	PP
joseph@lockleydesignandbuild.com www.lockleydesignandbuild.com			DRAWING: EXISTING & PROPOSED LAYOUTS & ELEVATIONS		
CLIENT:	KHUSHBO & SHABNAM		SCALE:	AS SHOWN @ A1	
PROJECT:	131 HEYWOOD ROAD PRESTWICH G/F REAR EXTENSION		DATE:	NOV' 2022	DRAWN BY: JAL
			DWG No:	001	REVISION: A