



Rev	Amendment	Drawn	Check
P01	Scheme Amendments	13.11.23	13.11.23
P02	Scheme Amendments	09.02.24	09.02.24
P03	Scheme Amendments	17.05.24	17.05.24
P04	PV shown to Roof	30.07.24	30.07.24

HOUSE TYPE A


Total GIA = 1,927 Sq.ft

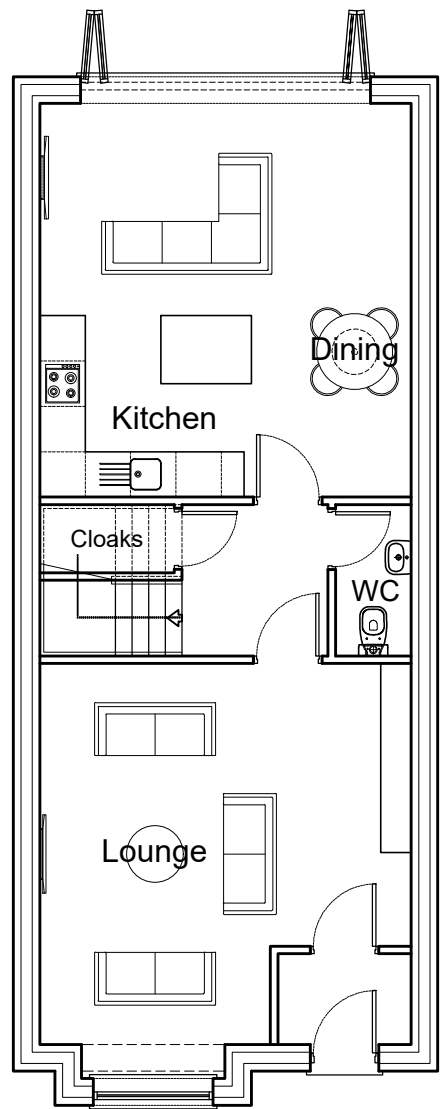

Proposed Ground Floor Plan
Scale 1:100

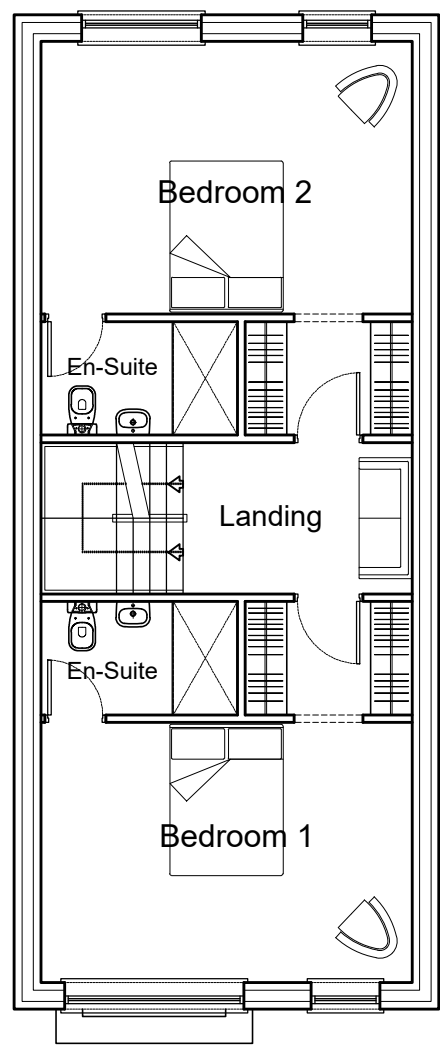


Proposed First Floor Plan
Scale 1:100

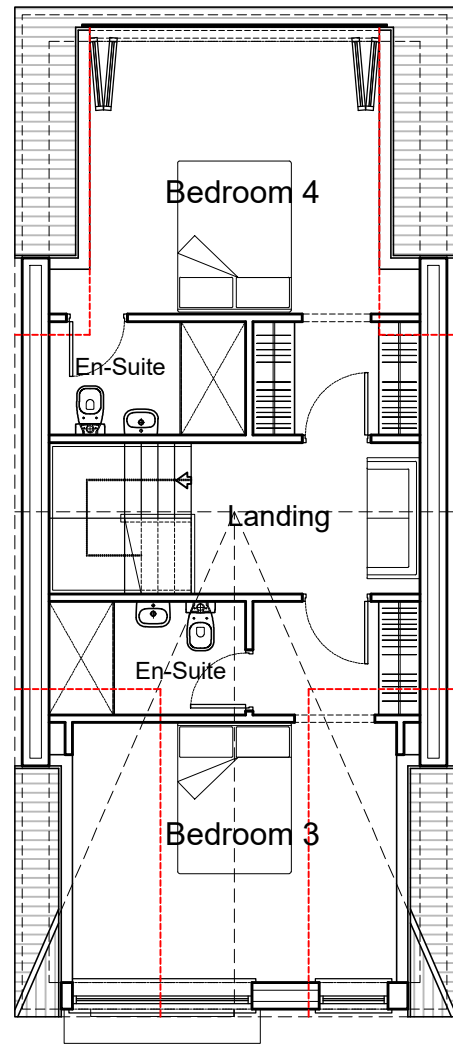


Proposed Second Floor Plan
Scale 1:100

HOUSE TYPE B


Total GIA = 1,887 Sq.ft (excludes Garage)

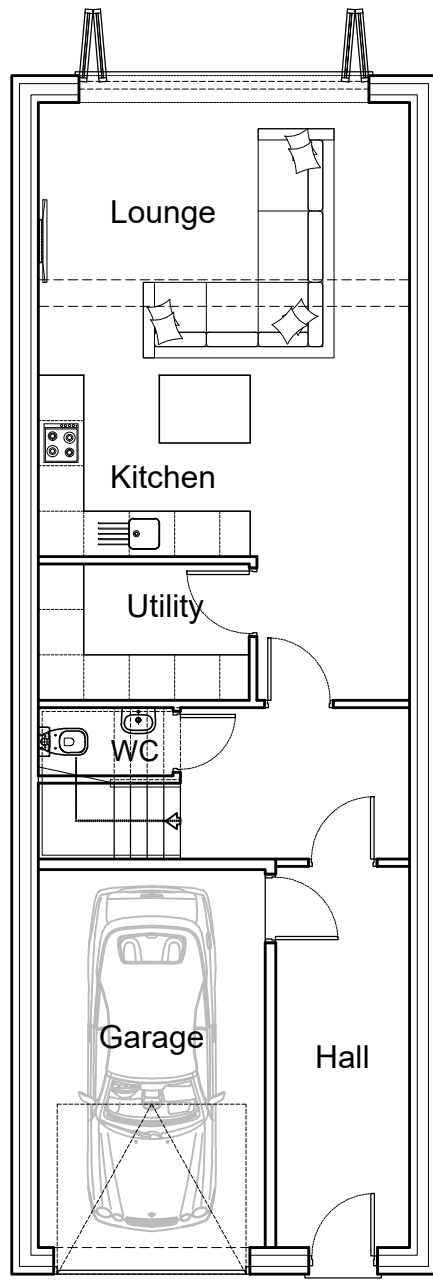

Proposed Ground Floor Plan
Scale 1:100

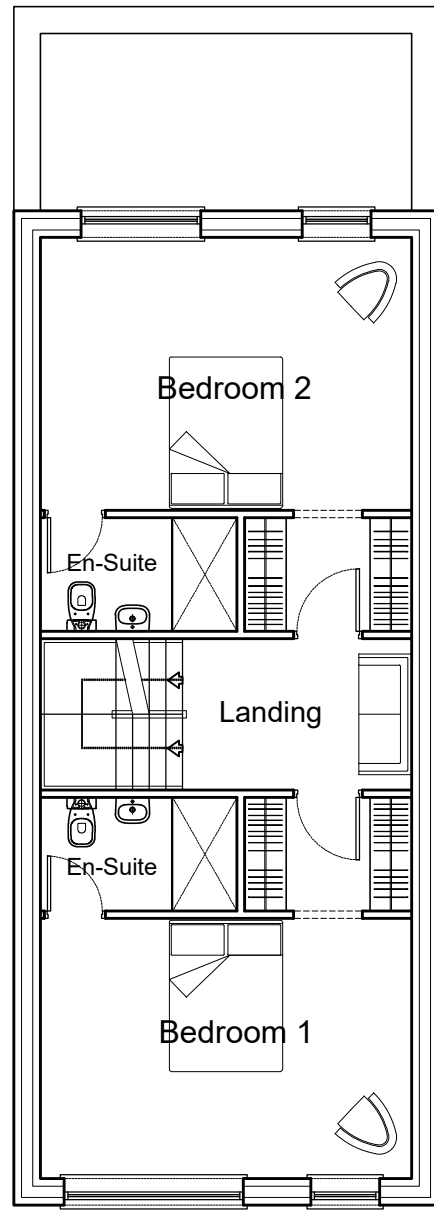


Proposed First Floor Plan
Scale 1:100

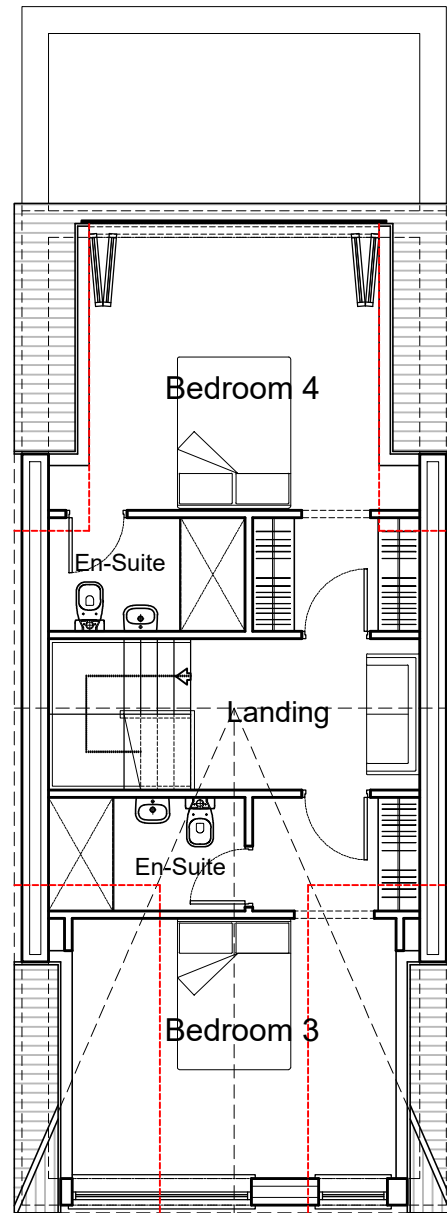


Proposed Second Floor Plan
Scale 1:100

HOUSE TYPE A

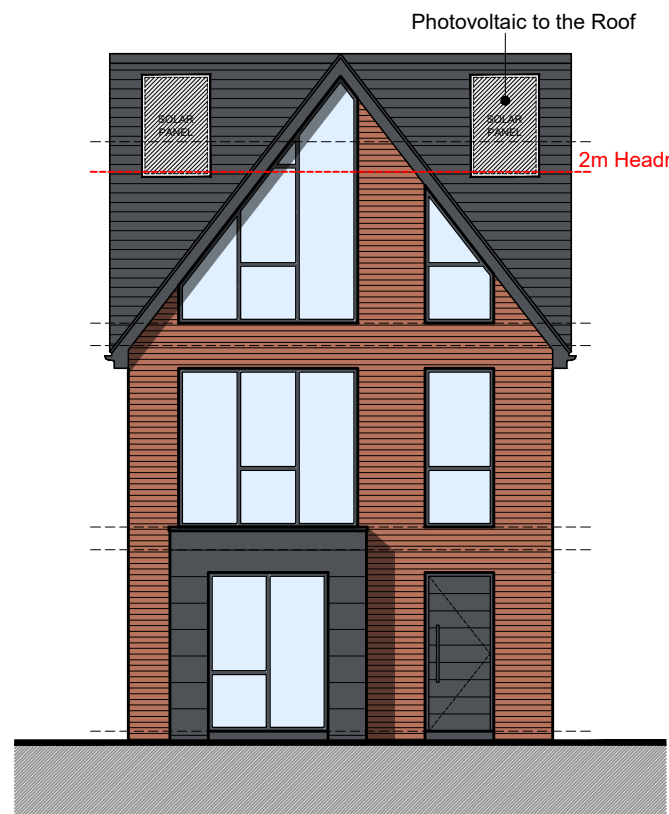


Proposed Front Elevation
Scale 1:100

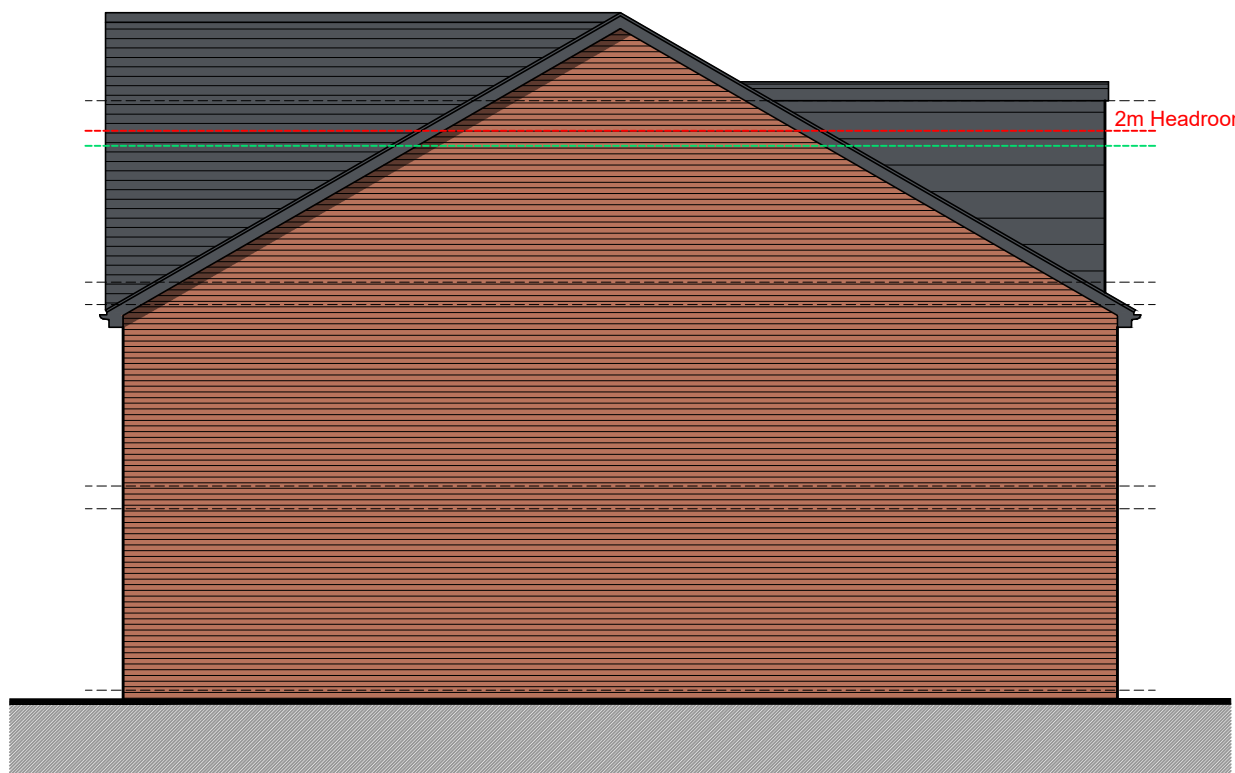

Proposed Side Elevation
Scale 1:100




Proposed Rear Elevation
Scale 1:100

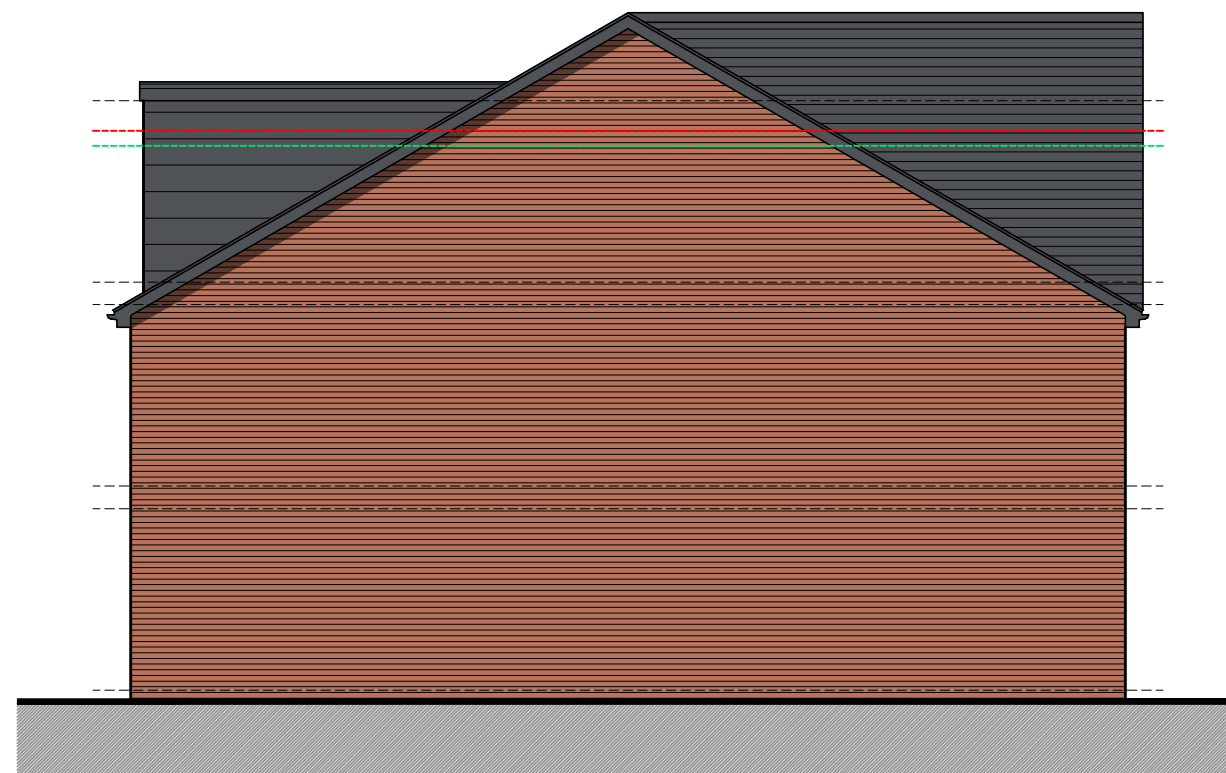


Proposed Side Elevation
Scale 1:100

HOUSE TYPE B

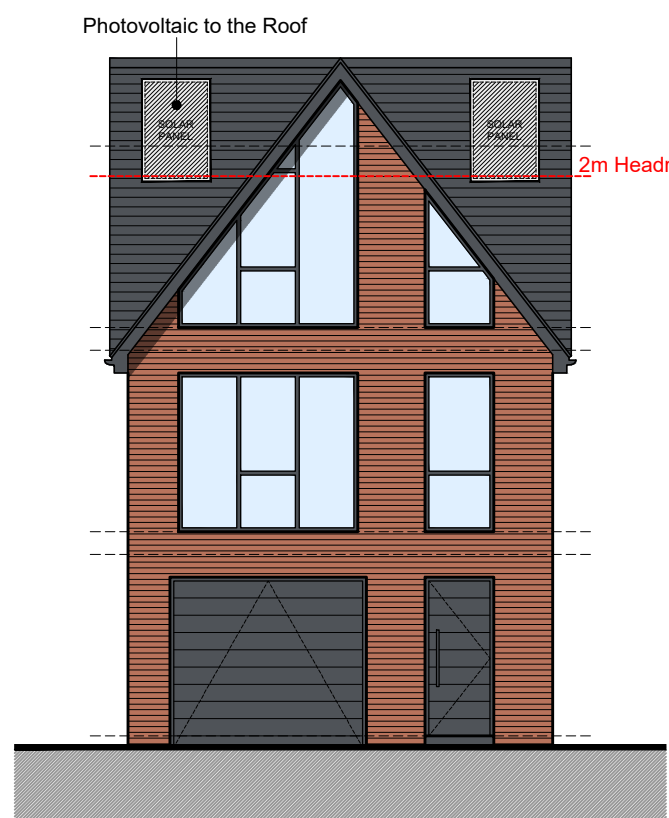


Proposed Front Elevation
Scale 1:100

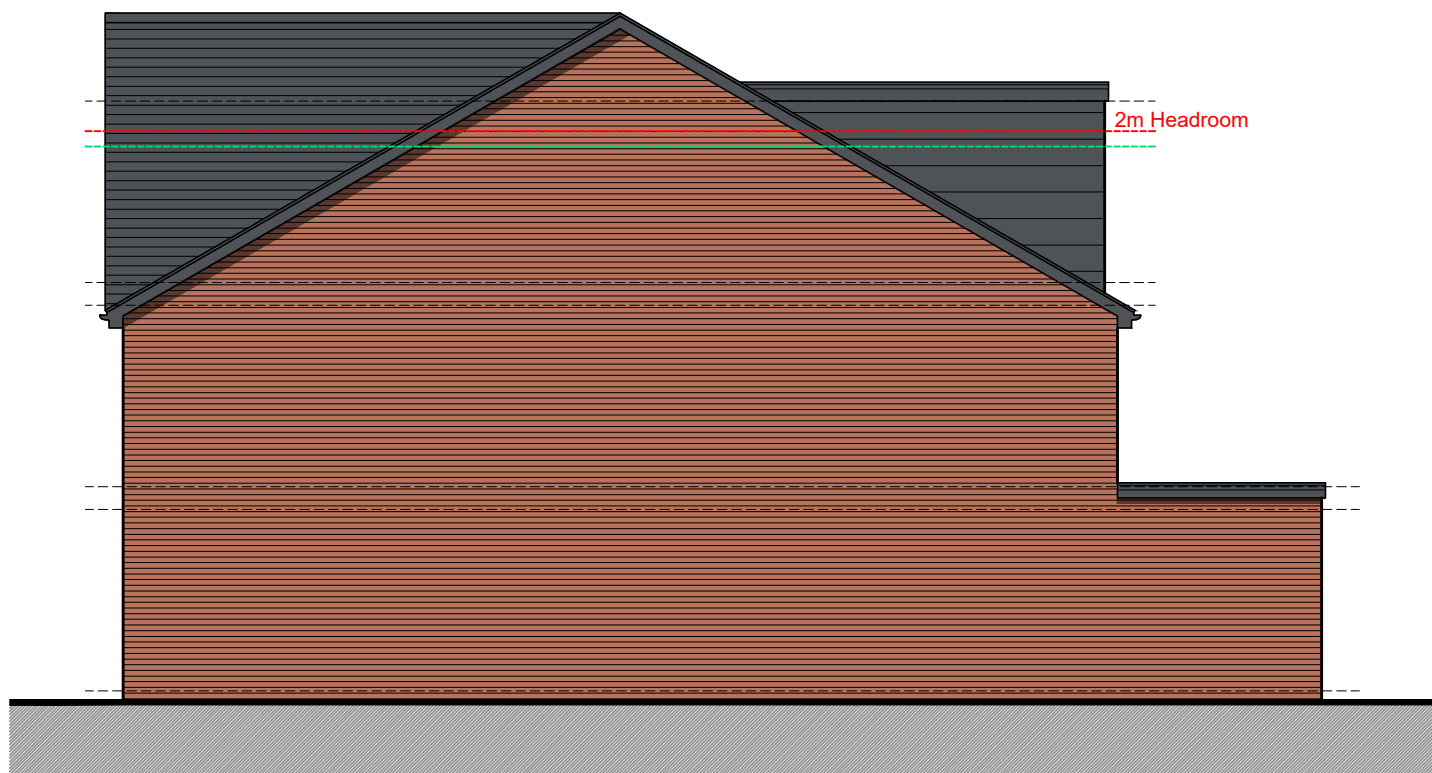

Proposed Side Elevation
Scale 1:100



Proposed Rear Elevation
Scale 1:100

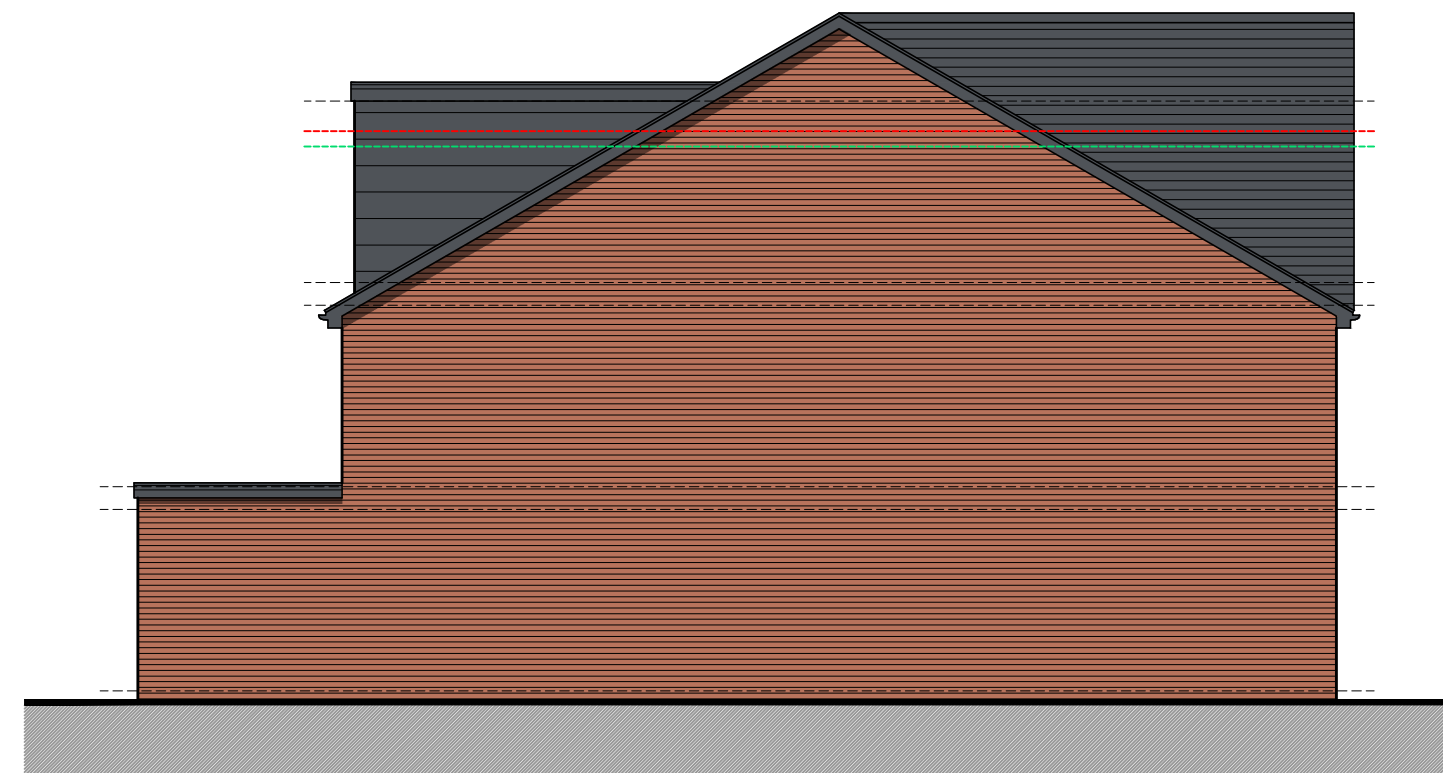

Proposed Side Elevation
Scale 1:100

RA
Revival Architecture

Dream. Plan. Begin.

Do not scale from this drawing. Use figured dimensions only, which are displayed in millimeters unless stated otherwise. The contractor is requested to check all dimensions before work is put in hand. Any discrepancies within the drawing should be reported prior to commencement of works.

This drawing is copyright and remains the property of Revival Architecture Ltd. This drawing must only be used for the purpose for which it is supplied and its contents must not be reproduced for any purpose without written permission.

Project:	70 Ringley Road West, Whitefield
Client:	TBC
Title:	Proposed Plans & Elevations
Date:	02.11.23
Drawn:	CW
Check:	SRD
Scale@A1:	1:100
Revision:	P04
Status:	Planning

Drawing Number:
0000-RA-XX-XX-DR-A-0110