



Thompson Designs
 Tel 0161 705 1458 Mob 07804 318634
 Sheet 2
 Proposed Plans and Elevations
 11 Brocklehurst Avenue
 Bury BL9 9AQ
 Scale 1:100 @ A3 Date June 2023

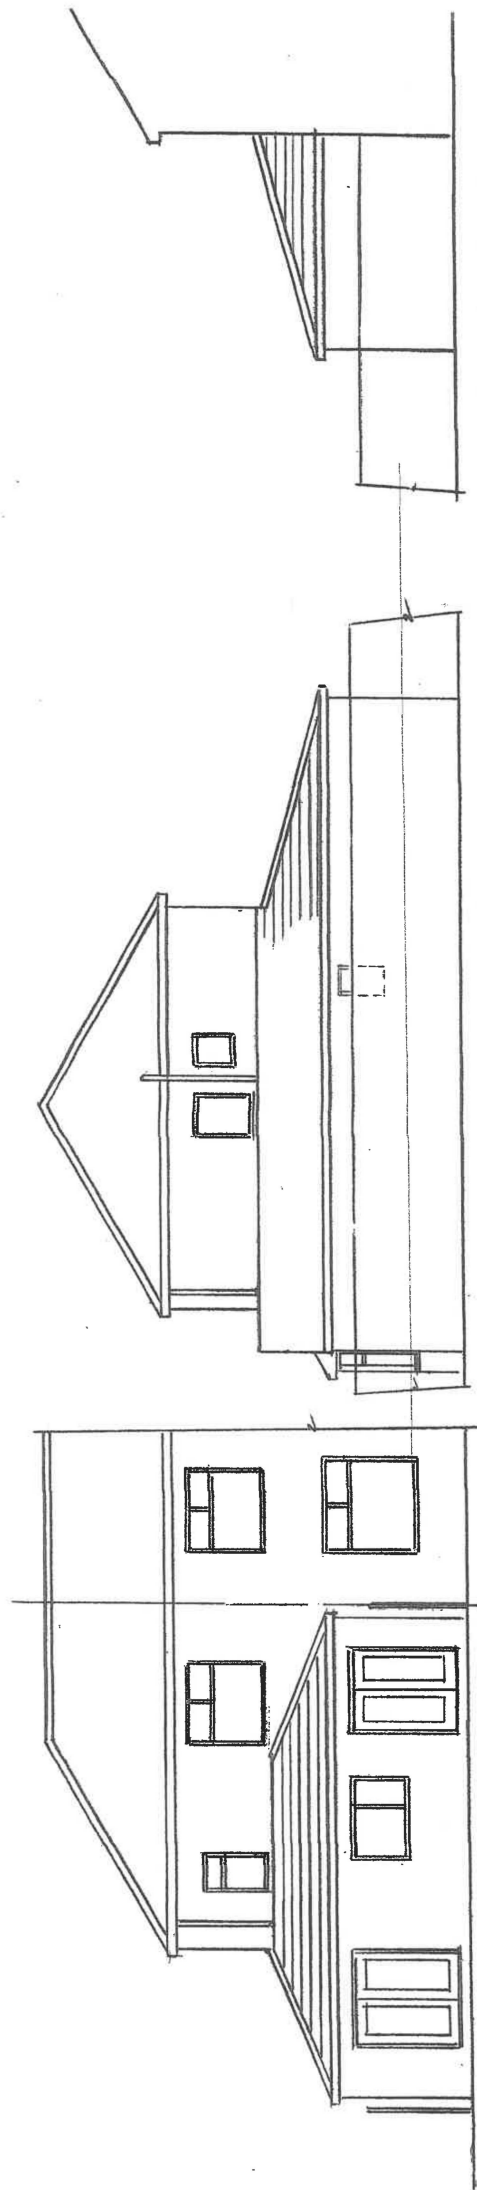


PROPOSED SIDE ELEVATION

PROPOSED SIDE ELEVATION


PROPOSED REAR ELEVATION

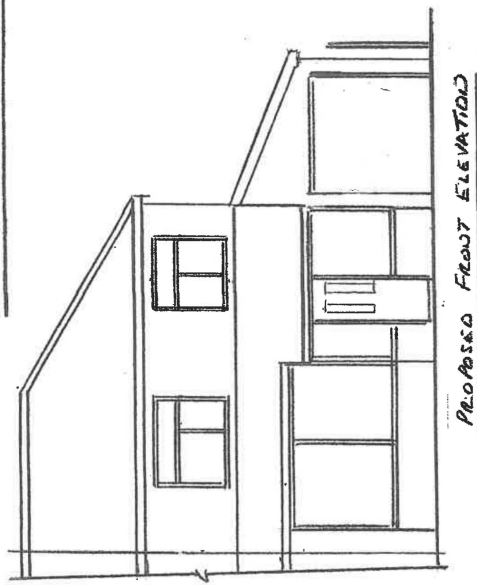

PROPOSED FRONT ELEVATION

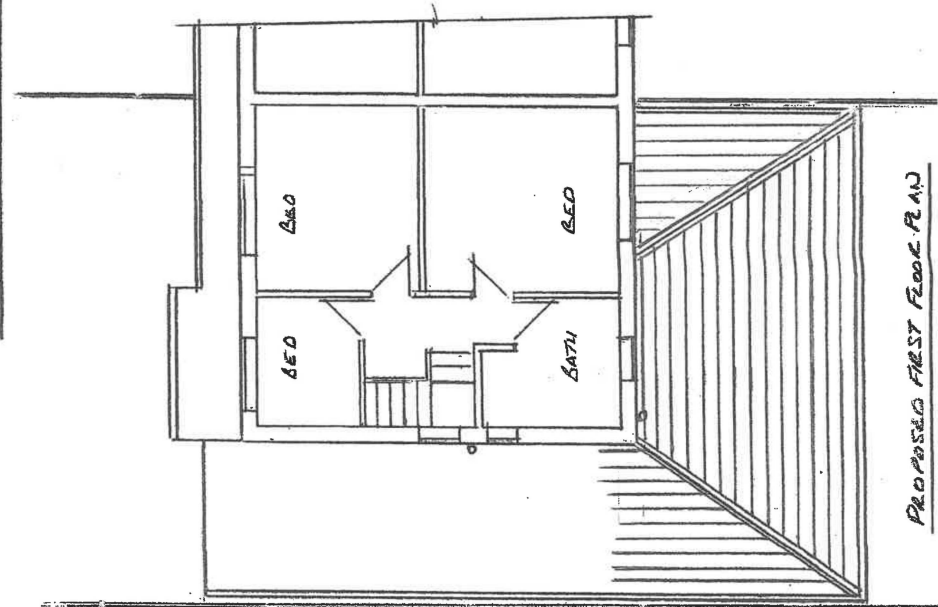

PROPOSED FIRST FLOOR PLAN

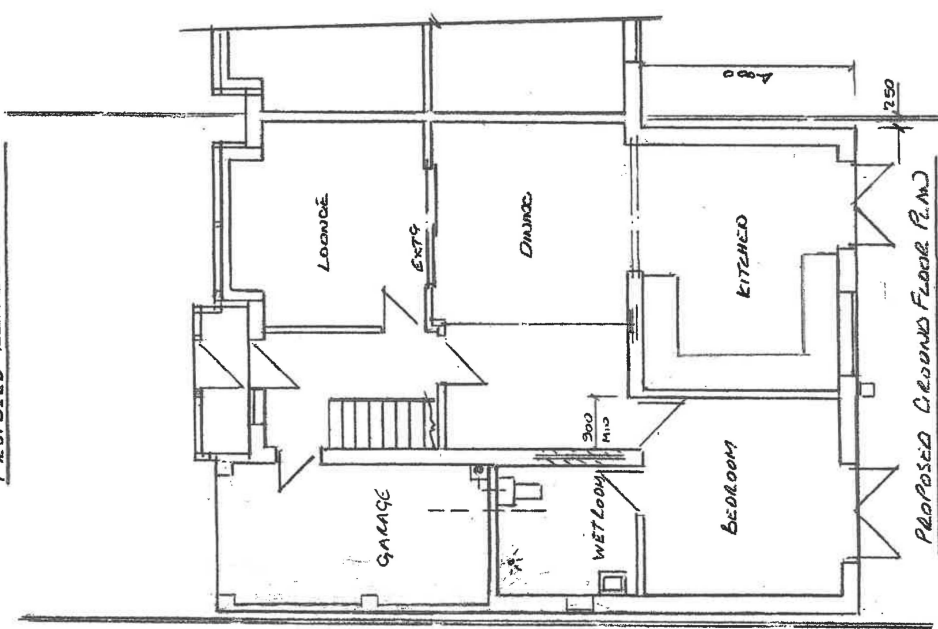

PROPOSED GROUND FLOOR PLAN